


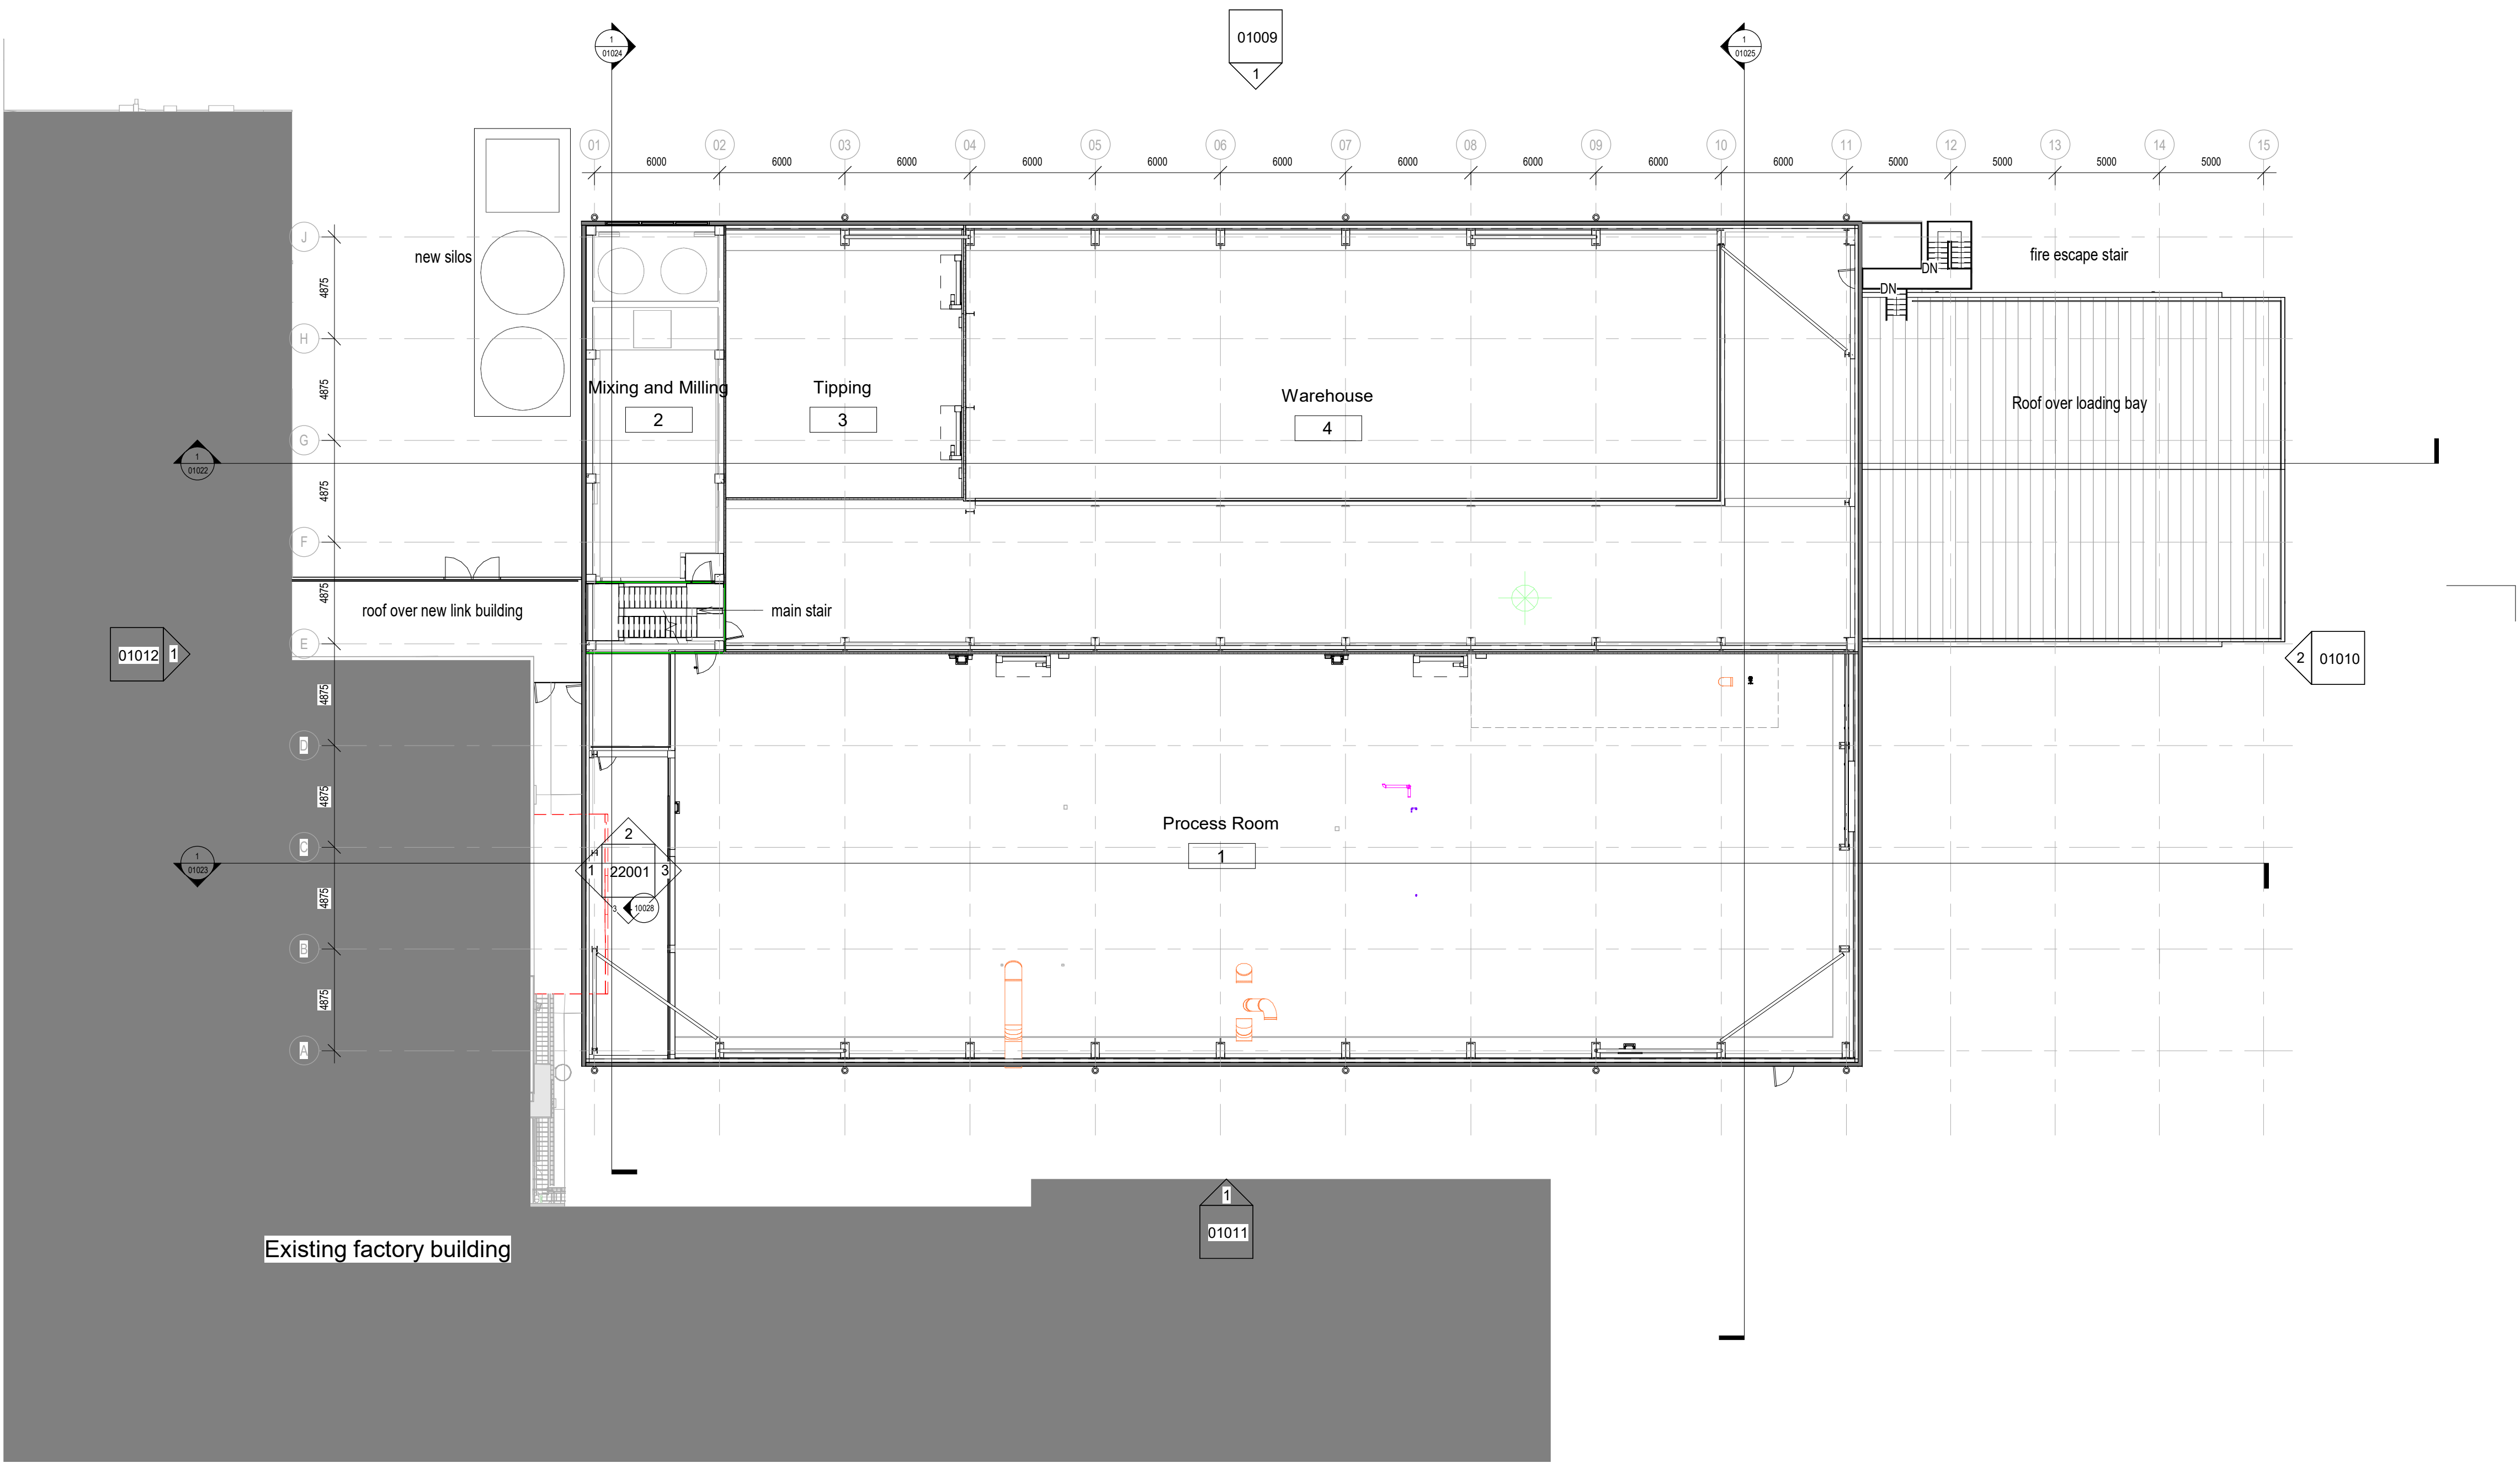

UF04_Level 04_+10.440m Plan
1 : 200

S2	PL0	28/11/25	Planning Issue
PL	P07	26/11/25	Draft Planning Issue
S2	P05	07/11/25	Stage 3 Issue
S2	P01	16/10/25	Issue to Edge
STATUS	REV	DATE	DESCRIPTION
CLIENT			
			REVISED BY Author
			CHECKED BY Checker
			ORIGINATOR NO 157027



CONSULTANT
STRIDE TREGLOWN
www.stridetreglown.com © Stride Treglown Limited
PROJECT
Whitehorse Factory Building
Staverton, Trowbridge BA14 6PG

DRAWING NUMBER
01019
DRAWING TITLE
Level 04_Proposed Fourth Floor Plan

STATUS CODE	SCALE
S2 - SUITABLE FOR INFORMATION	1 : 200
	@A1
Building_Phase_Status_Author_Discipline_Sub-Discipline_Doc-Type_Location	STATUS_REVISION
SIT_ DDS_ DN_ STL_ ARC_ ---_ 2DP_ UF04	S2_PL0