




View of north elevation from river bank



View of east elevation and loading bay with factory beyond

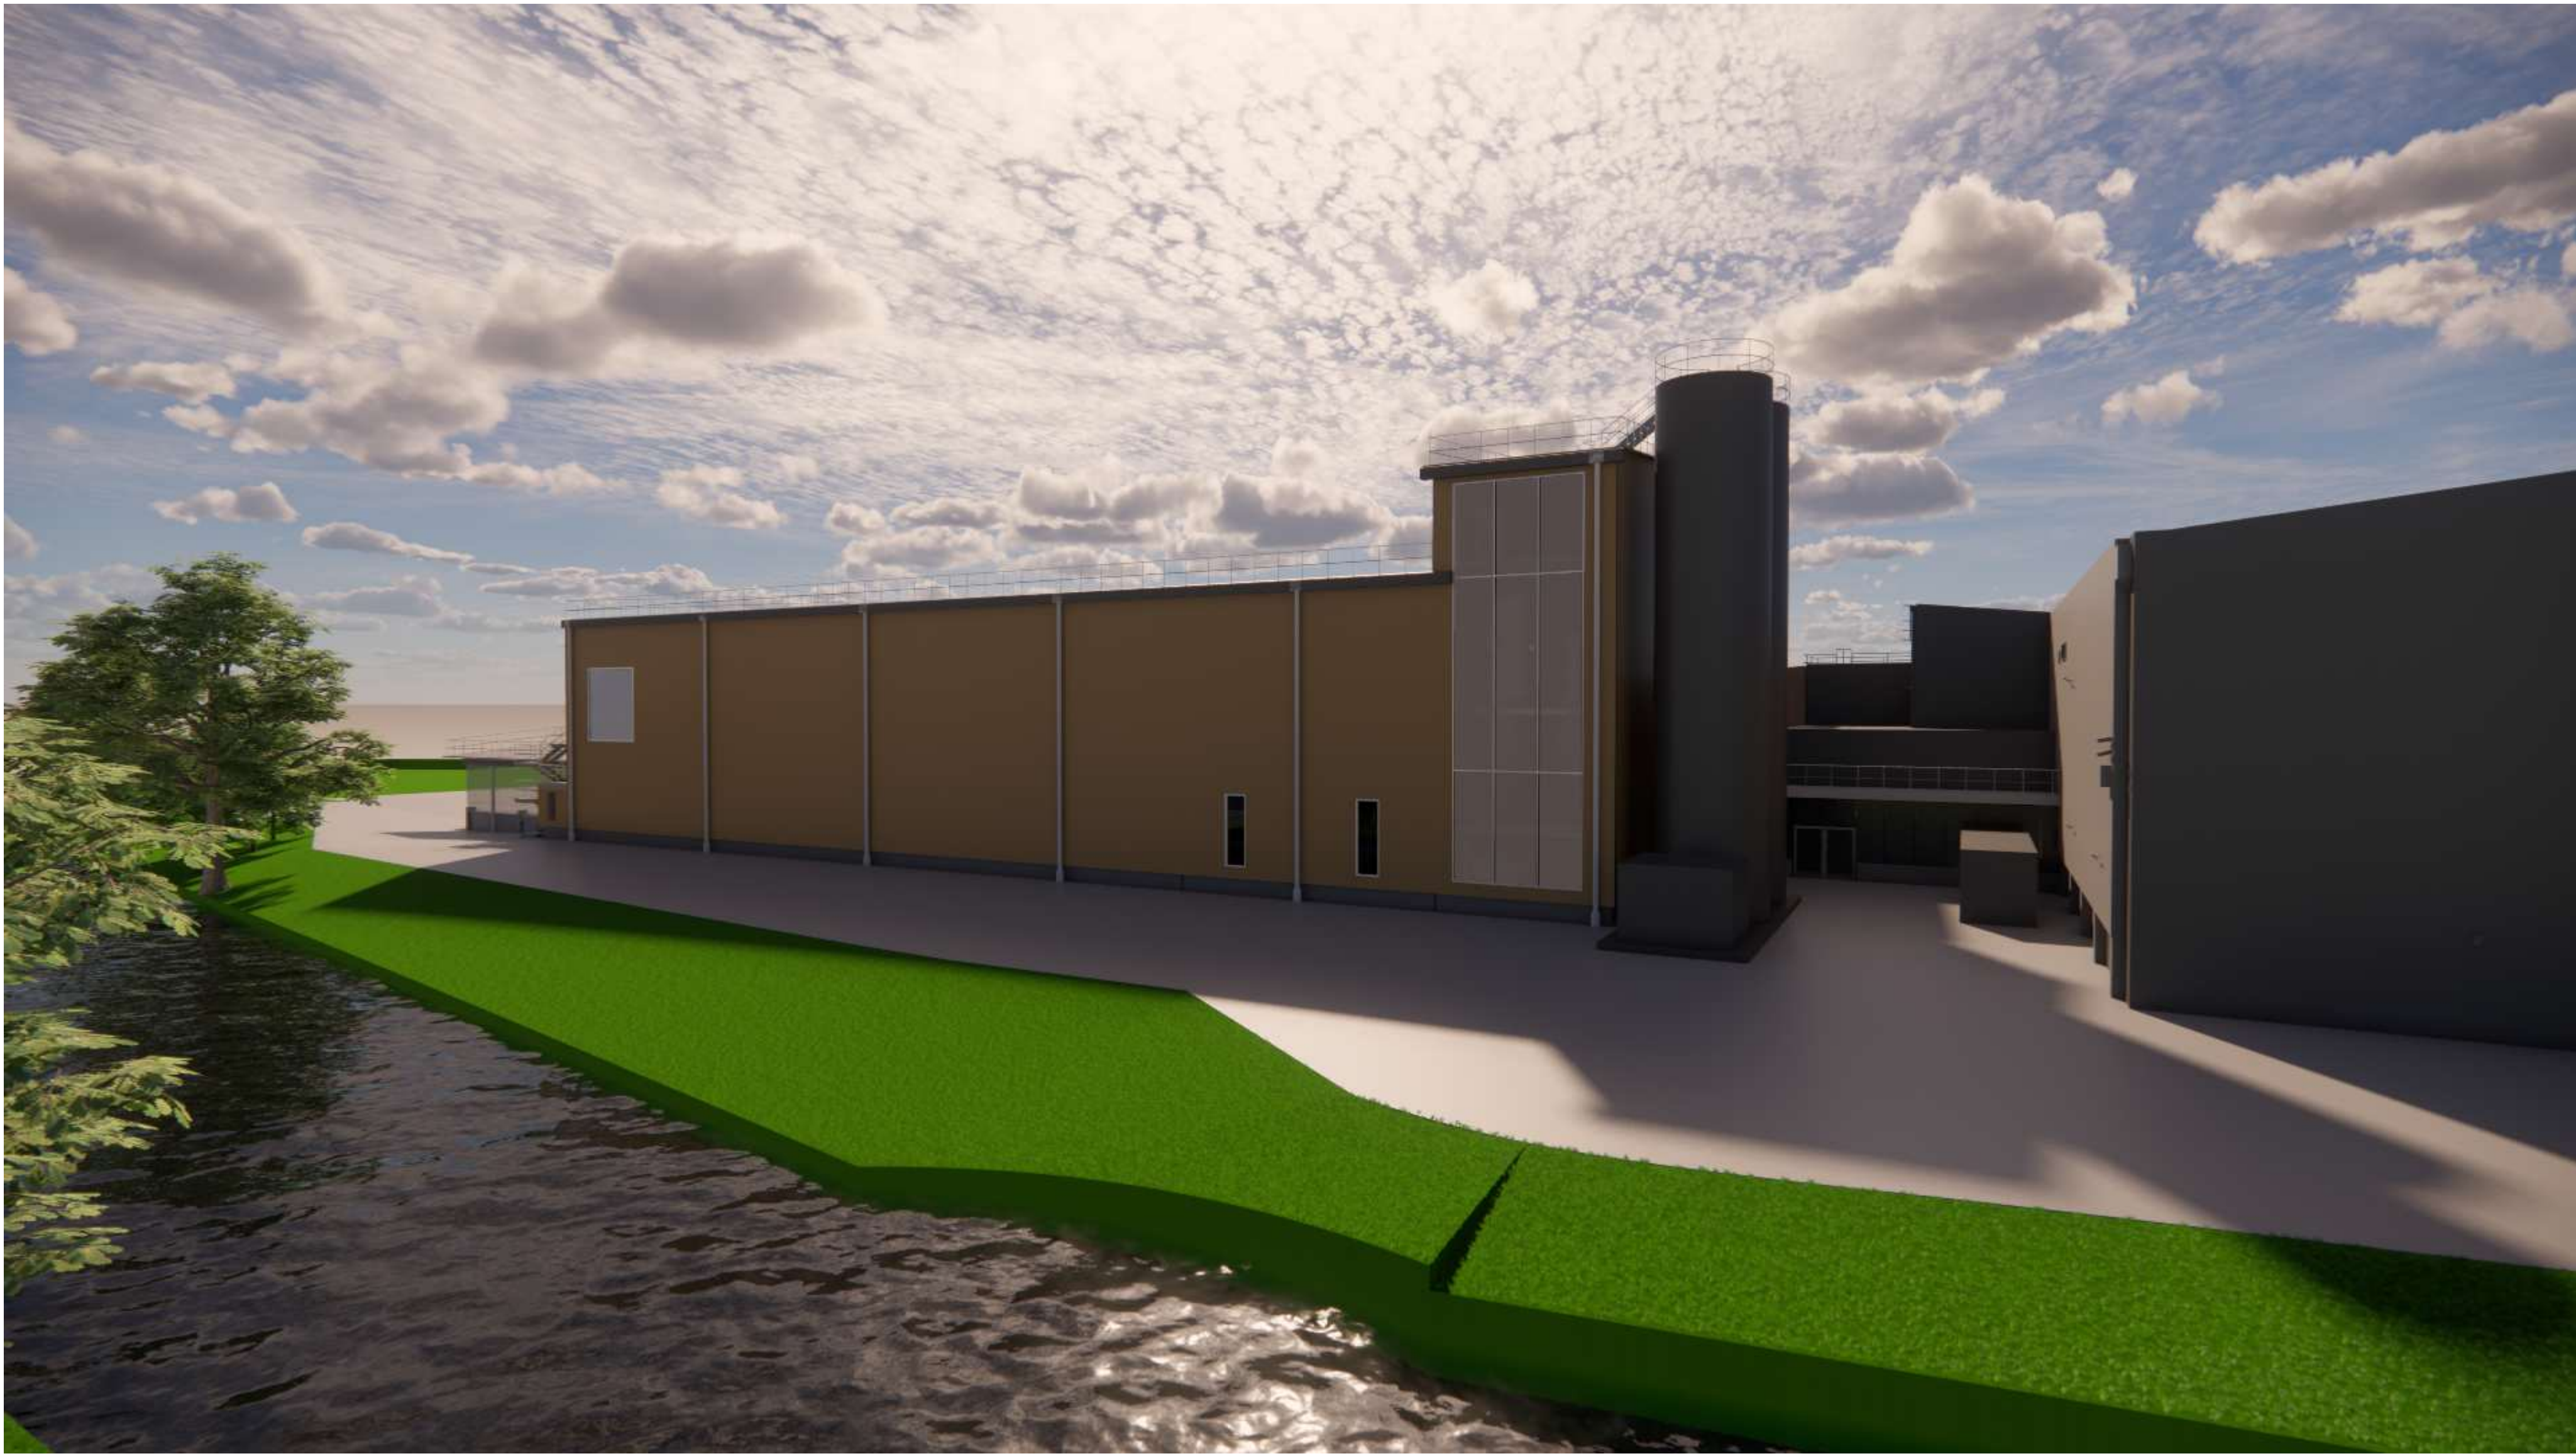

View of east elevation and loading bay with factory beyond



View from south east of existing factory and new building and loading bay beyond

S2	PLD	26/11/25	Planning Issue
PL	P07	26/11/25	Draft Planning Issue
STATUS	REV	DATE	DESCRIPTION
CLIENT			
			REVISED BY
			LW
			CHECKED BY
			AB
			ORIGINATOR NO
			157027

cpw
Cereal Partners Worldwide
Nestlé and General Mills

CONSULTANT
STRIDE TREGLOWN
www.stride-treglow.com
© Stride Treglow Limited

PROJECT
Whitehorse Factory Building
Staverton, Trowbridge BA14 6PG

DRAWING TITLE	SCALE
01003 - Visualisations	
STATUS CODE	SCALE
S2 - SUITABLE FOR INFORMATION	@AO
Building_Phase_Status_Author_Discipline_Sub-Discipline_Doc-Type_Location	STATUS_REVISION
SIT_DDS_DN_STL_ARC_----_3D_ZZ	S2_PL0