


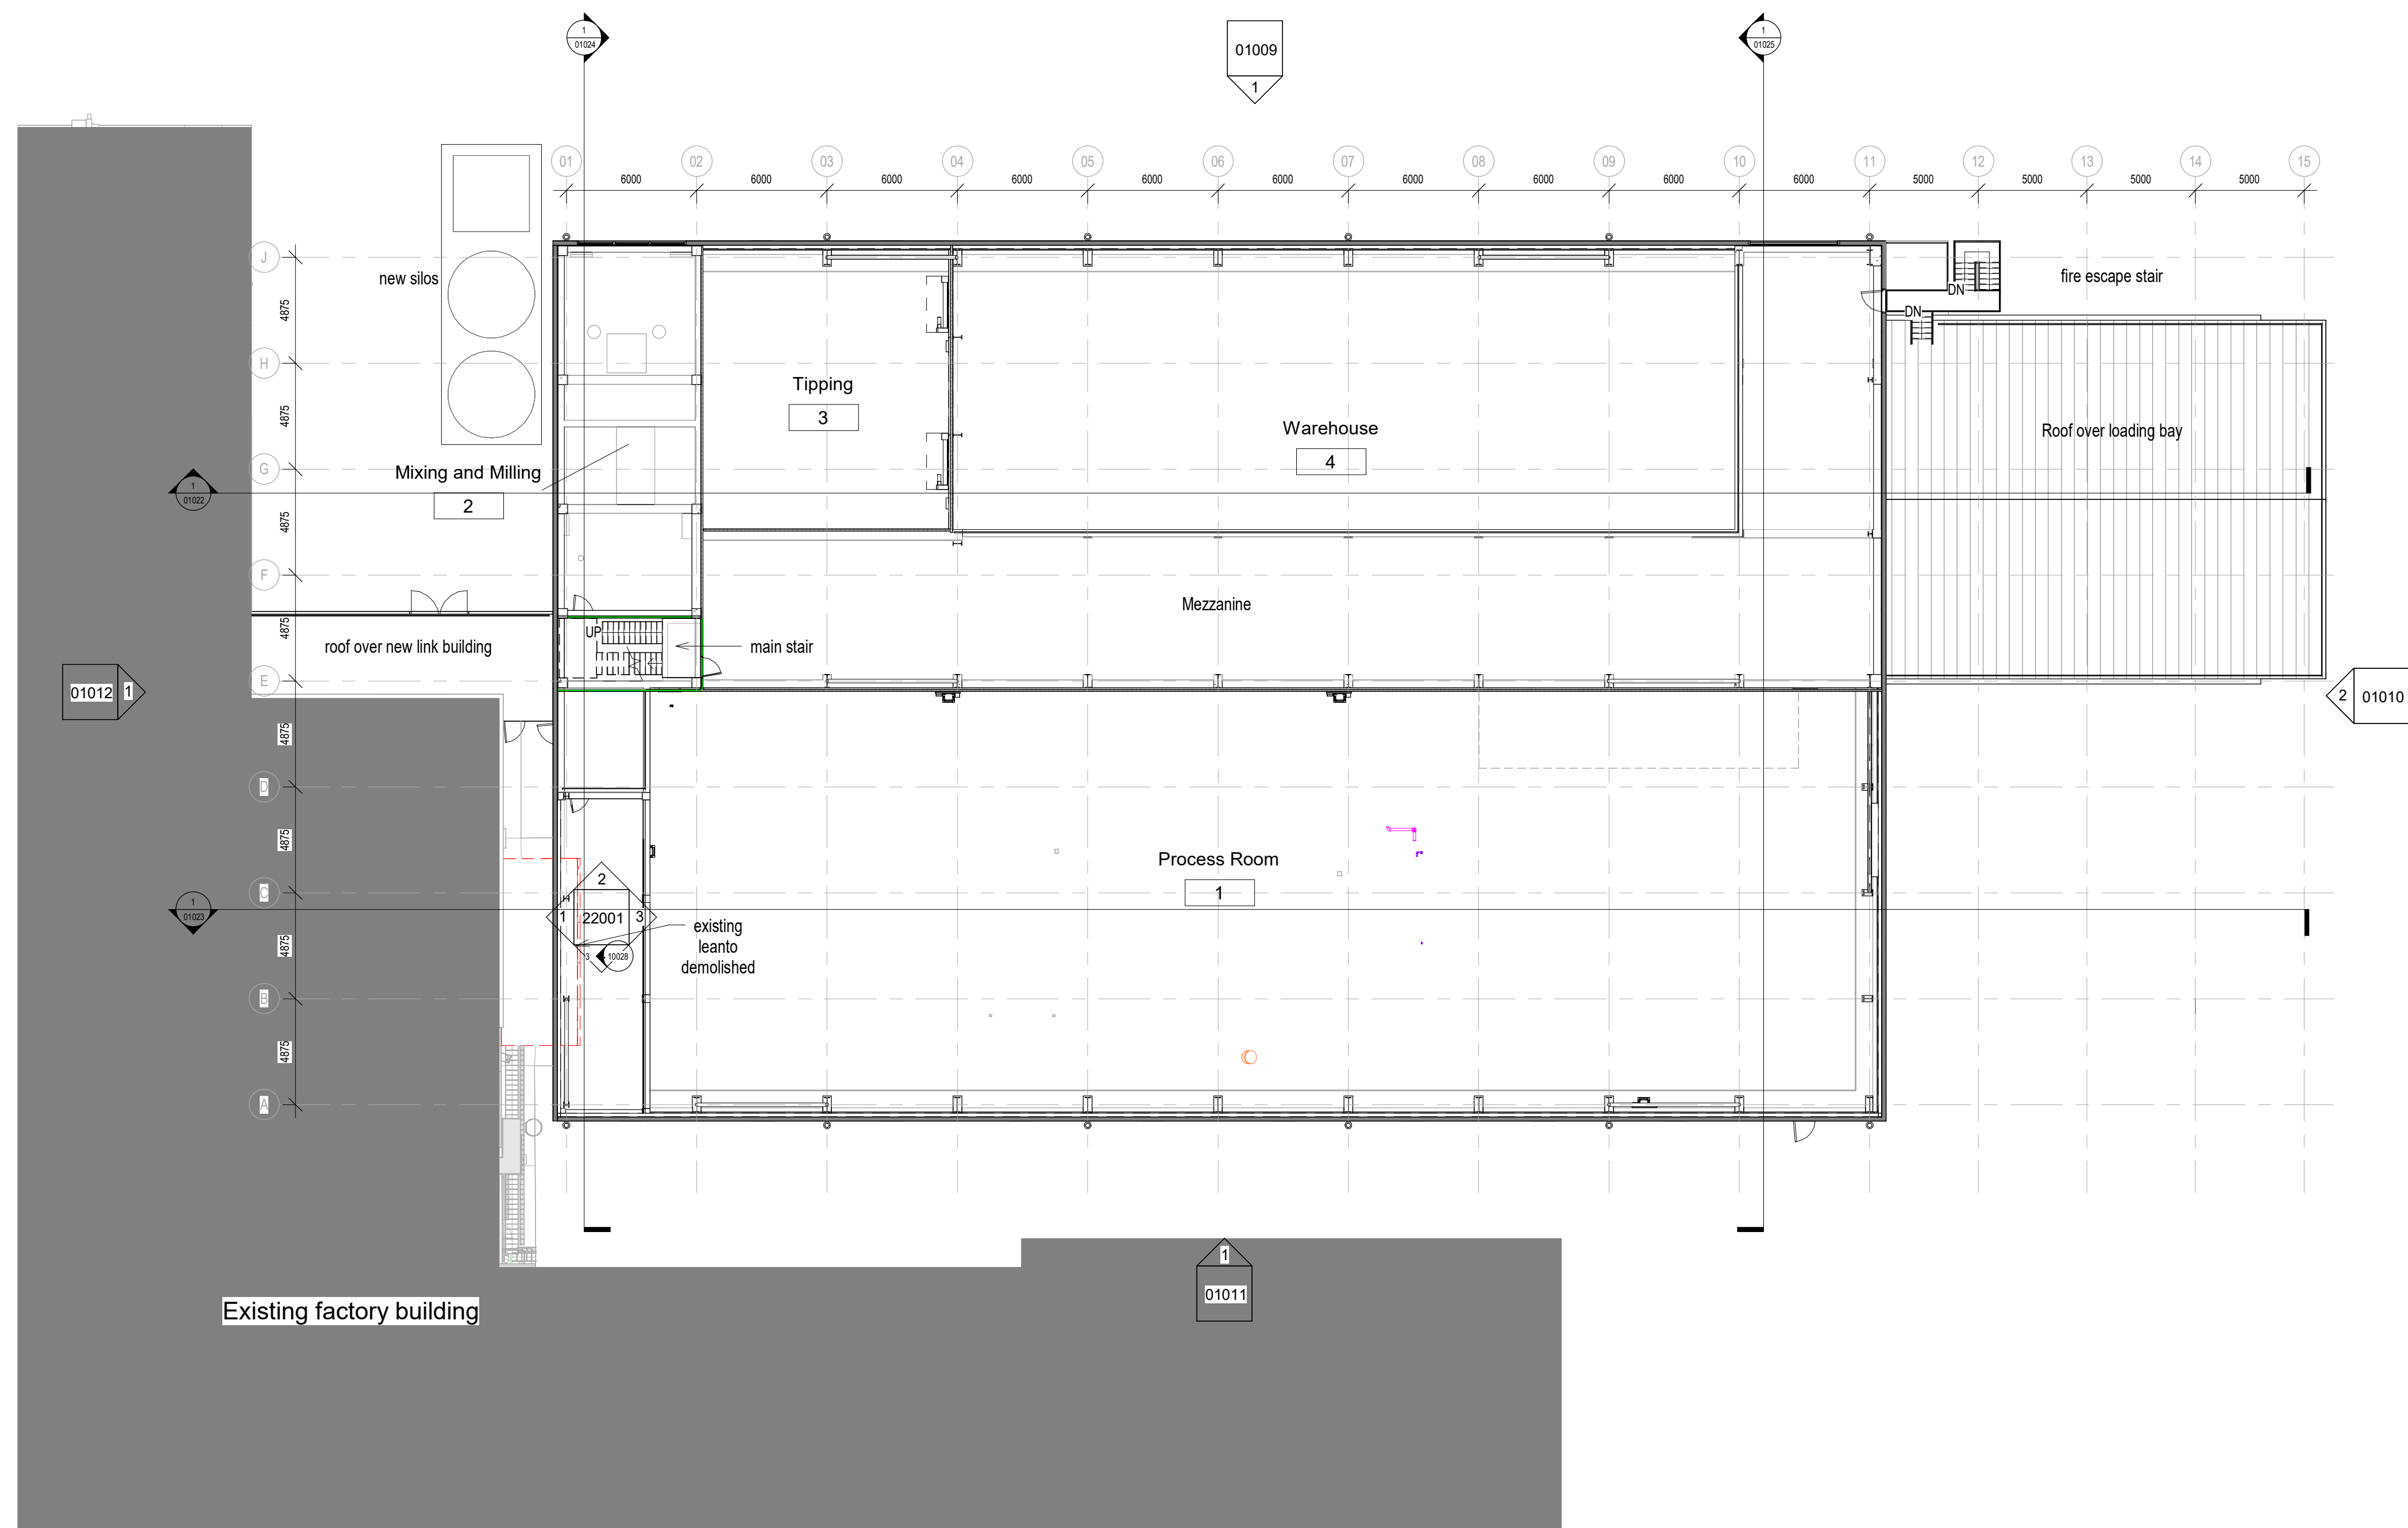

UF02_Level 02_5.400m Plan
1:200

S2	PL0	28/11/25	Planning Issue
PL	P07	26/11/25	Draft Planning Issue
S2	P05	07/11/25	Stage 3 Issue
S2	P01	16/10/25	Issue to Edge
STATUS	REV	DATE	DESCRIPTION

STATUS	REV	DATE	DESCRIPTION
CLIENT			REVISED BY



CONSULTANT

STRIDE TREGLOWN
www.stridetreglown.com © Stride Treglown Limited

Whitehorse Factory Building
Staverton, Trowbridge BA14 6PG

DRAWING NUMBER
01017

DRAWING TITLE
Level 02_Proposed Second Floor Plan

STATUS CODE	SCALE
S2 - SUITABLE FOR INFORMATION	1 : 200 @A1
Building_Phase_Status_Author_Discipline_Sub-Discipline_Doc-Type_Location	STATUS_REVISION
SIT_DDS_DN_STL_ARC_---_2DP_UF02	S2_PL0

