


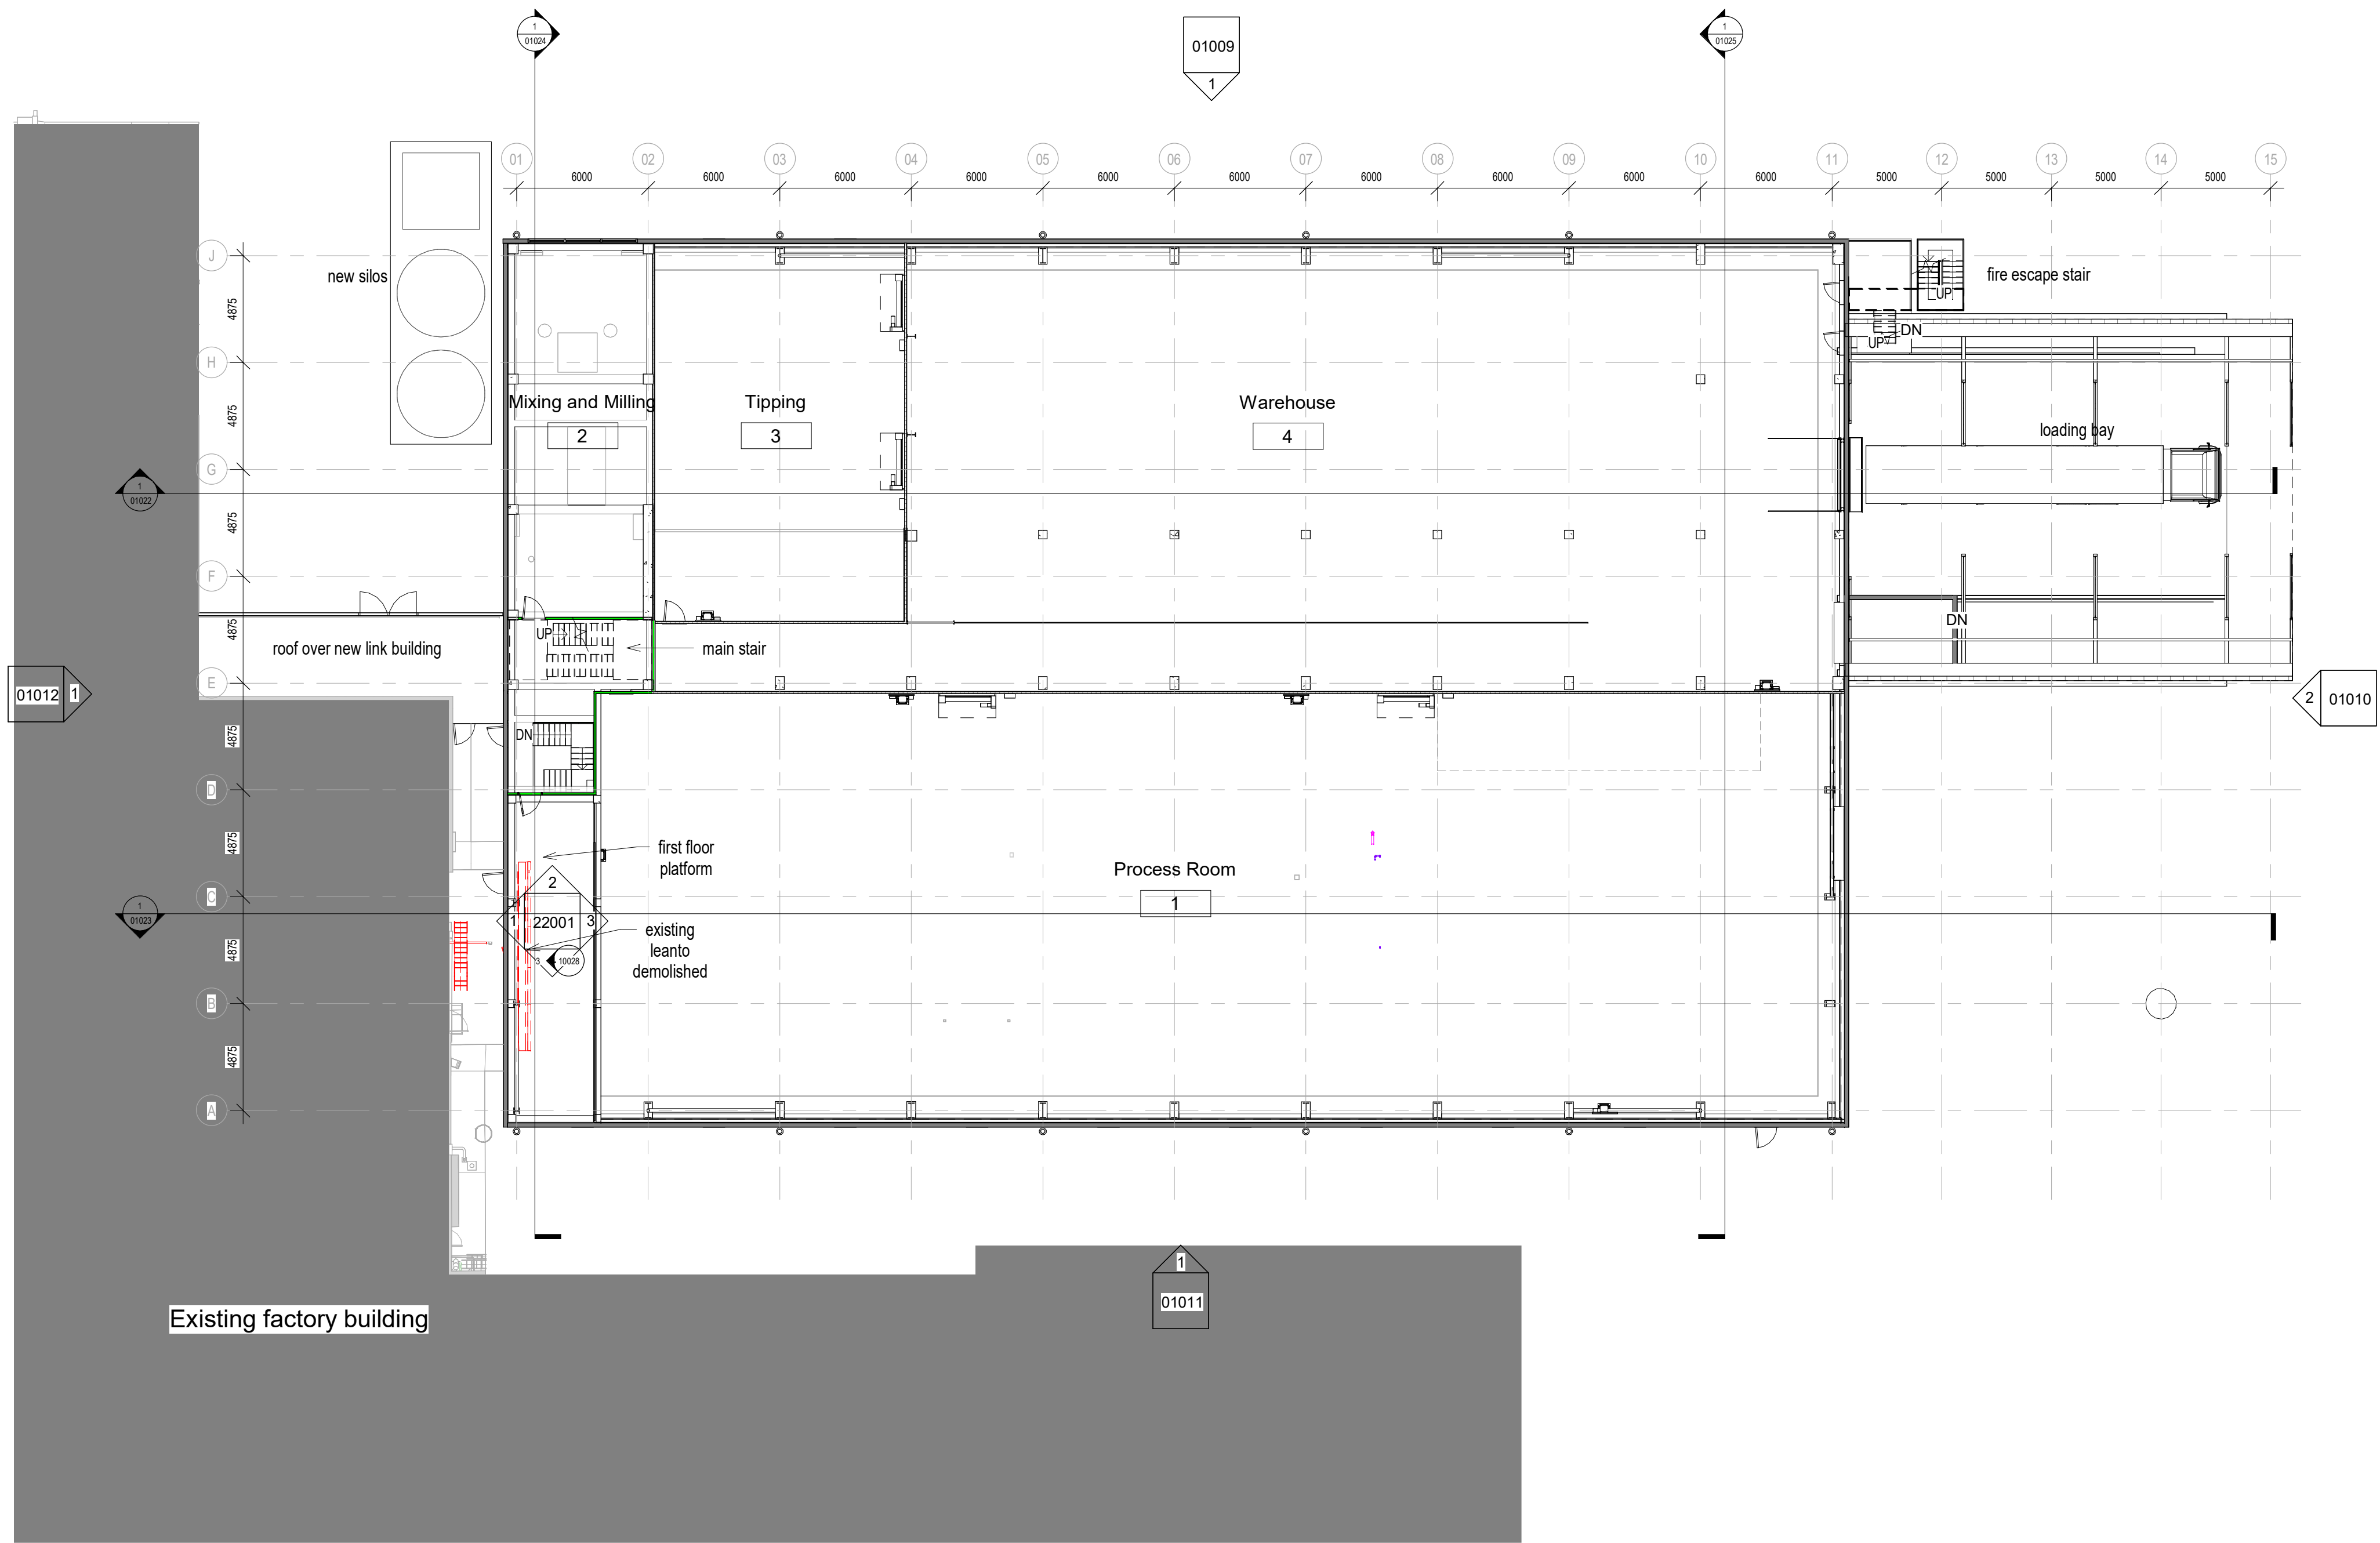

UF01_Level 01_+3.240m Plan
1 : 200

S2	PL0	28/11/25	Planning Issue
PL	P07	26/11/25	Draft Planning Issue
S2	P05	07/11/25	Stage 3 Issue
S2	P01	16/10/25	Issue to Edge

STATUS	REV	DATE	DESCRIPTION	REVISED BY
CLIENT				Author



Cereal Partners Worldwide
Nestlé and General Mills

ORIGINATOR NO
157027

CONSULTANT
STRIDE TREGLOWN
www.stridetreglown.com © Stride Treglow Limited
PROJECT

Whitehorse Factory Building
Staverton, Trowbridge BA14 6PG

DRAWING NUMBER
01016
DRAWING TITLE
Level 01_Proposed First Floor Plan

STATUS CODE
S2 - SUITABLE FOR INFORMATION
SCALE
1 : 200
@A1

Building_Phase_Status_Author_Discipline_Sub-Discipline_Doc-Type_Location STATUS_REVISION
SIT_ DDS_ DN_ STL_ ARC_ ---_ 2DP_ UF01 S2_PL0