


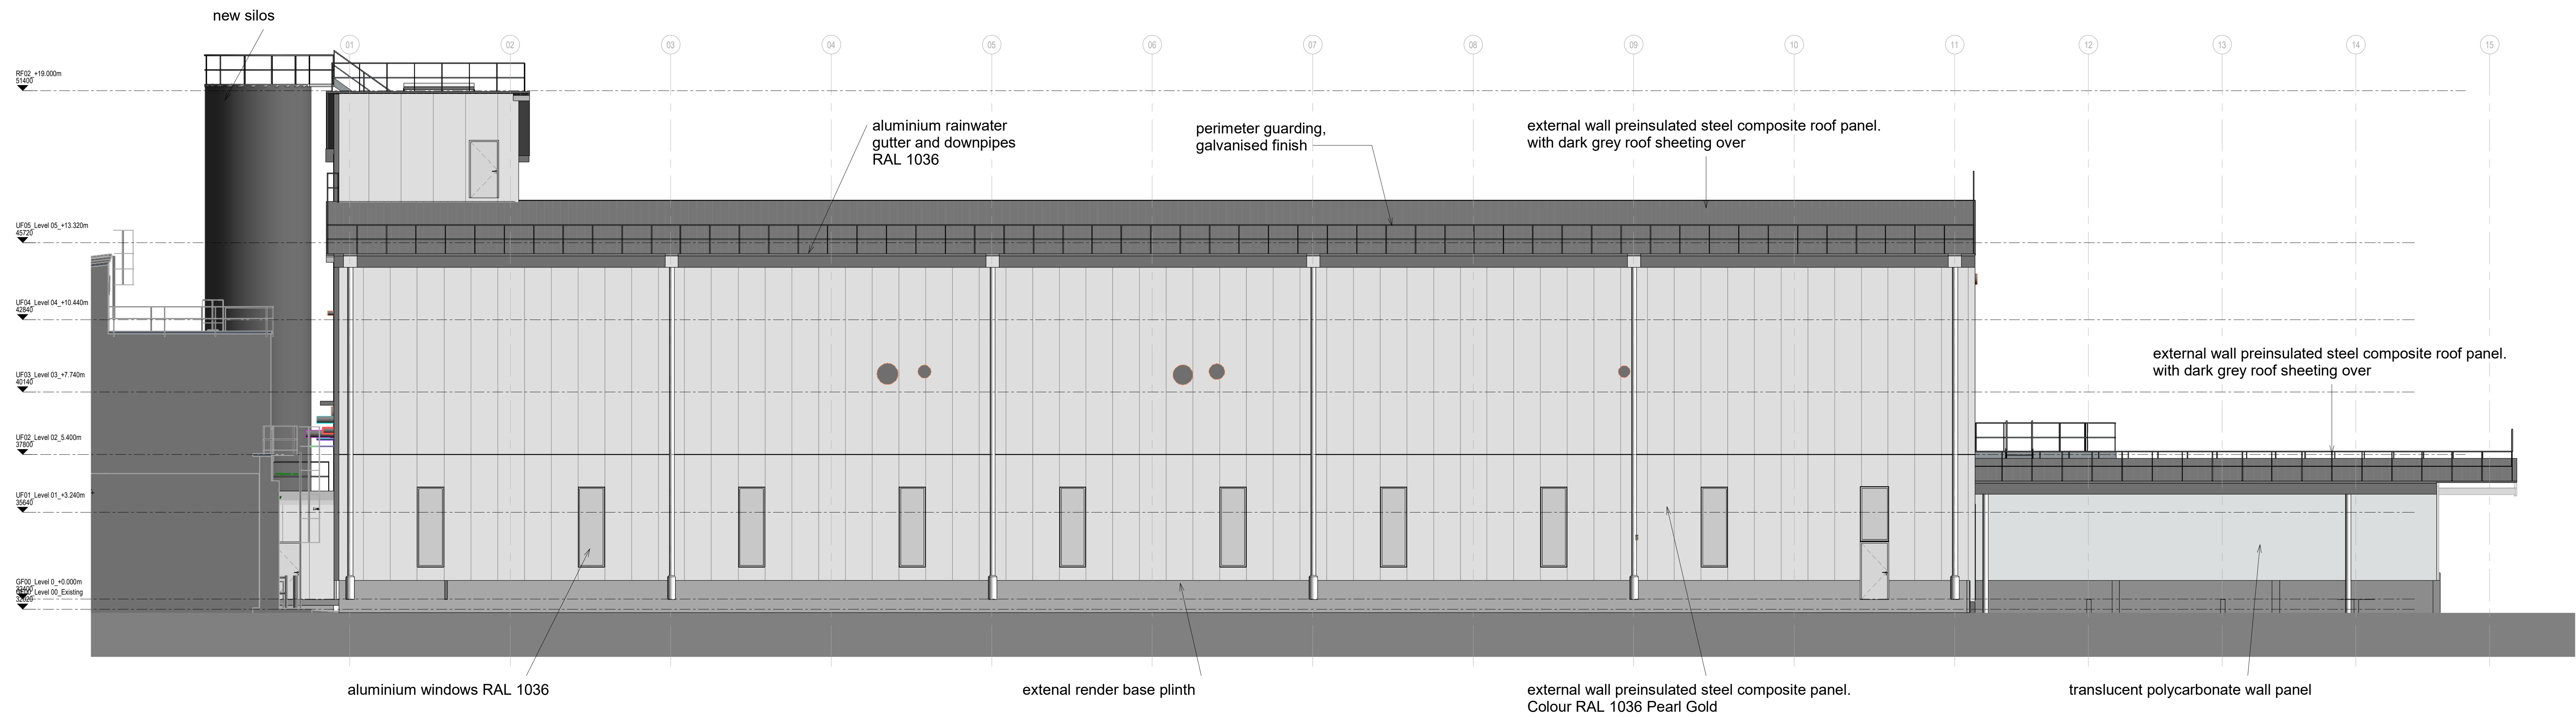

Proposed South Elevation
1 : 100

S2	PL0	28/11/25	Planning Issue
PL	P07	26/11/25	Draft Planning Issue
S2	P05	07/11/25	Stage 3 Issue
S2	P03	03/11/25	Update for IFE
S2	P02	16/10/25	Issue to Edge
S2	P01	18/09/25	Preliminary Issue
STATUS REV DATE DESCRIPTION			
CLIENT			REVISED BY LW
			CHECKED BY AB
			ORIGINATOR NO 157027



CONSULTANT
STRIDE TREGLOWN
www.stridetregtown.com © Stride Tregtown Limited

PROJECT
Whitehorse Factory Building
Staverton, Trowbridge BA14 6PG

DRAWING NUMBER 01011	
DRAWING TITLE Proposed South Elevation	
STATUS CODE S2 - SUITABLE FOR INFORMATION	SCALE 1 : 100
@AO	
Building_Phase_Status_Author_Discipline_Sub-Discipline_Location_Doc Type SIT_DDS_DN_STL_ARC_----_FCD_ESO	STATUS_REVISION S2_PL0

