




S2	PLD	28/11/25	Planning Issue
PL	P07	26/11/25	Draft Planning Issue
S2	P05	07/11/25	Stage 3 Issue
S2	P01	16/08/25	Preliminary Issue
STATUS REV		DATE	DESCRIPTION
CLIENT			
			REVISD BY
			LW
			CHECKED BY
			AB
			ORIGINATOR NO
			157027

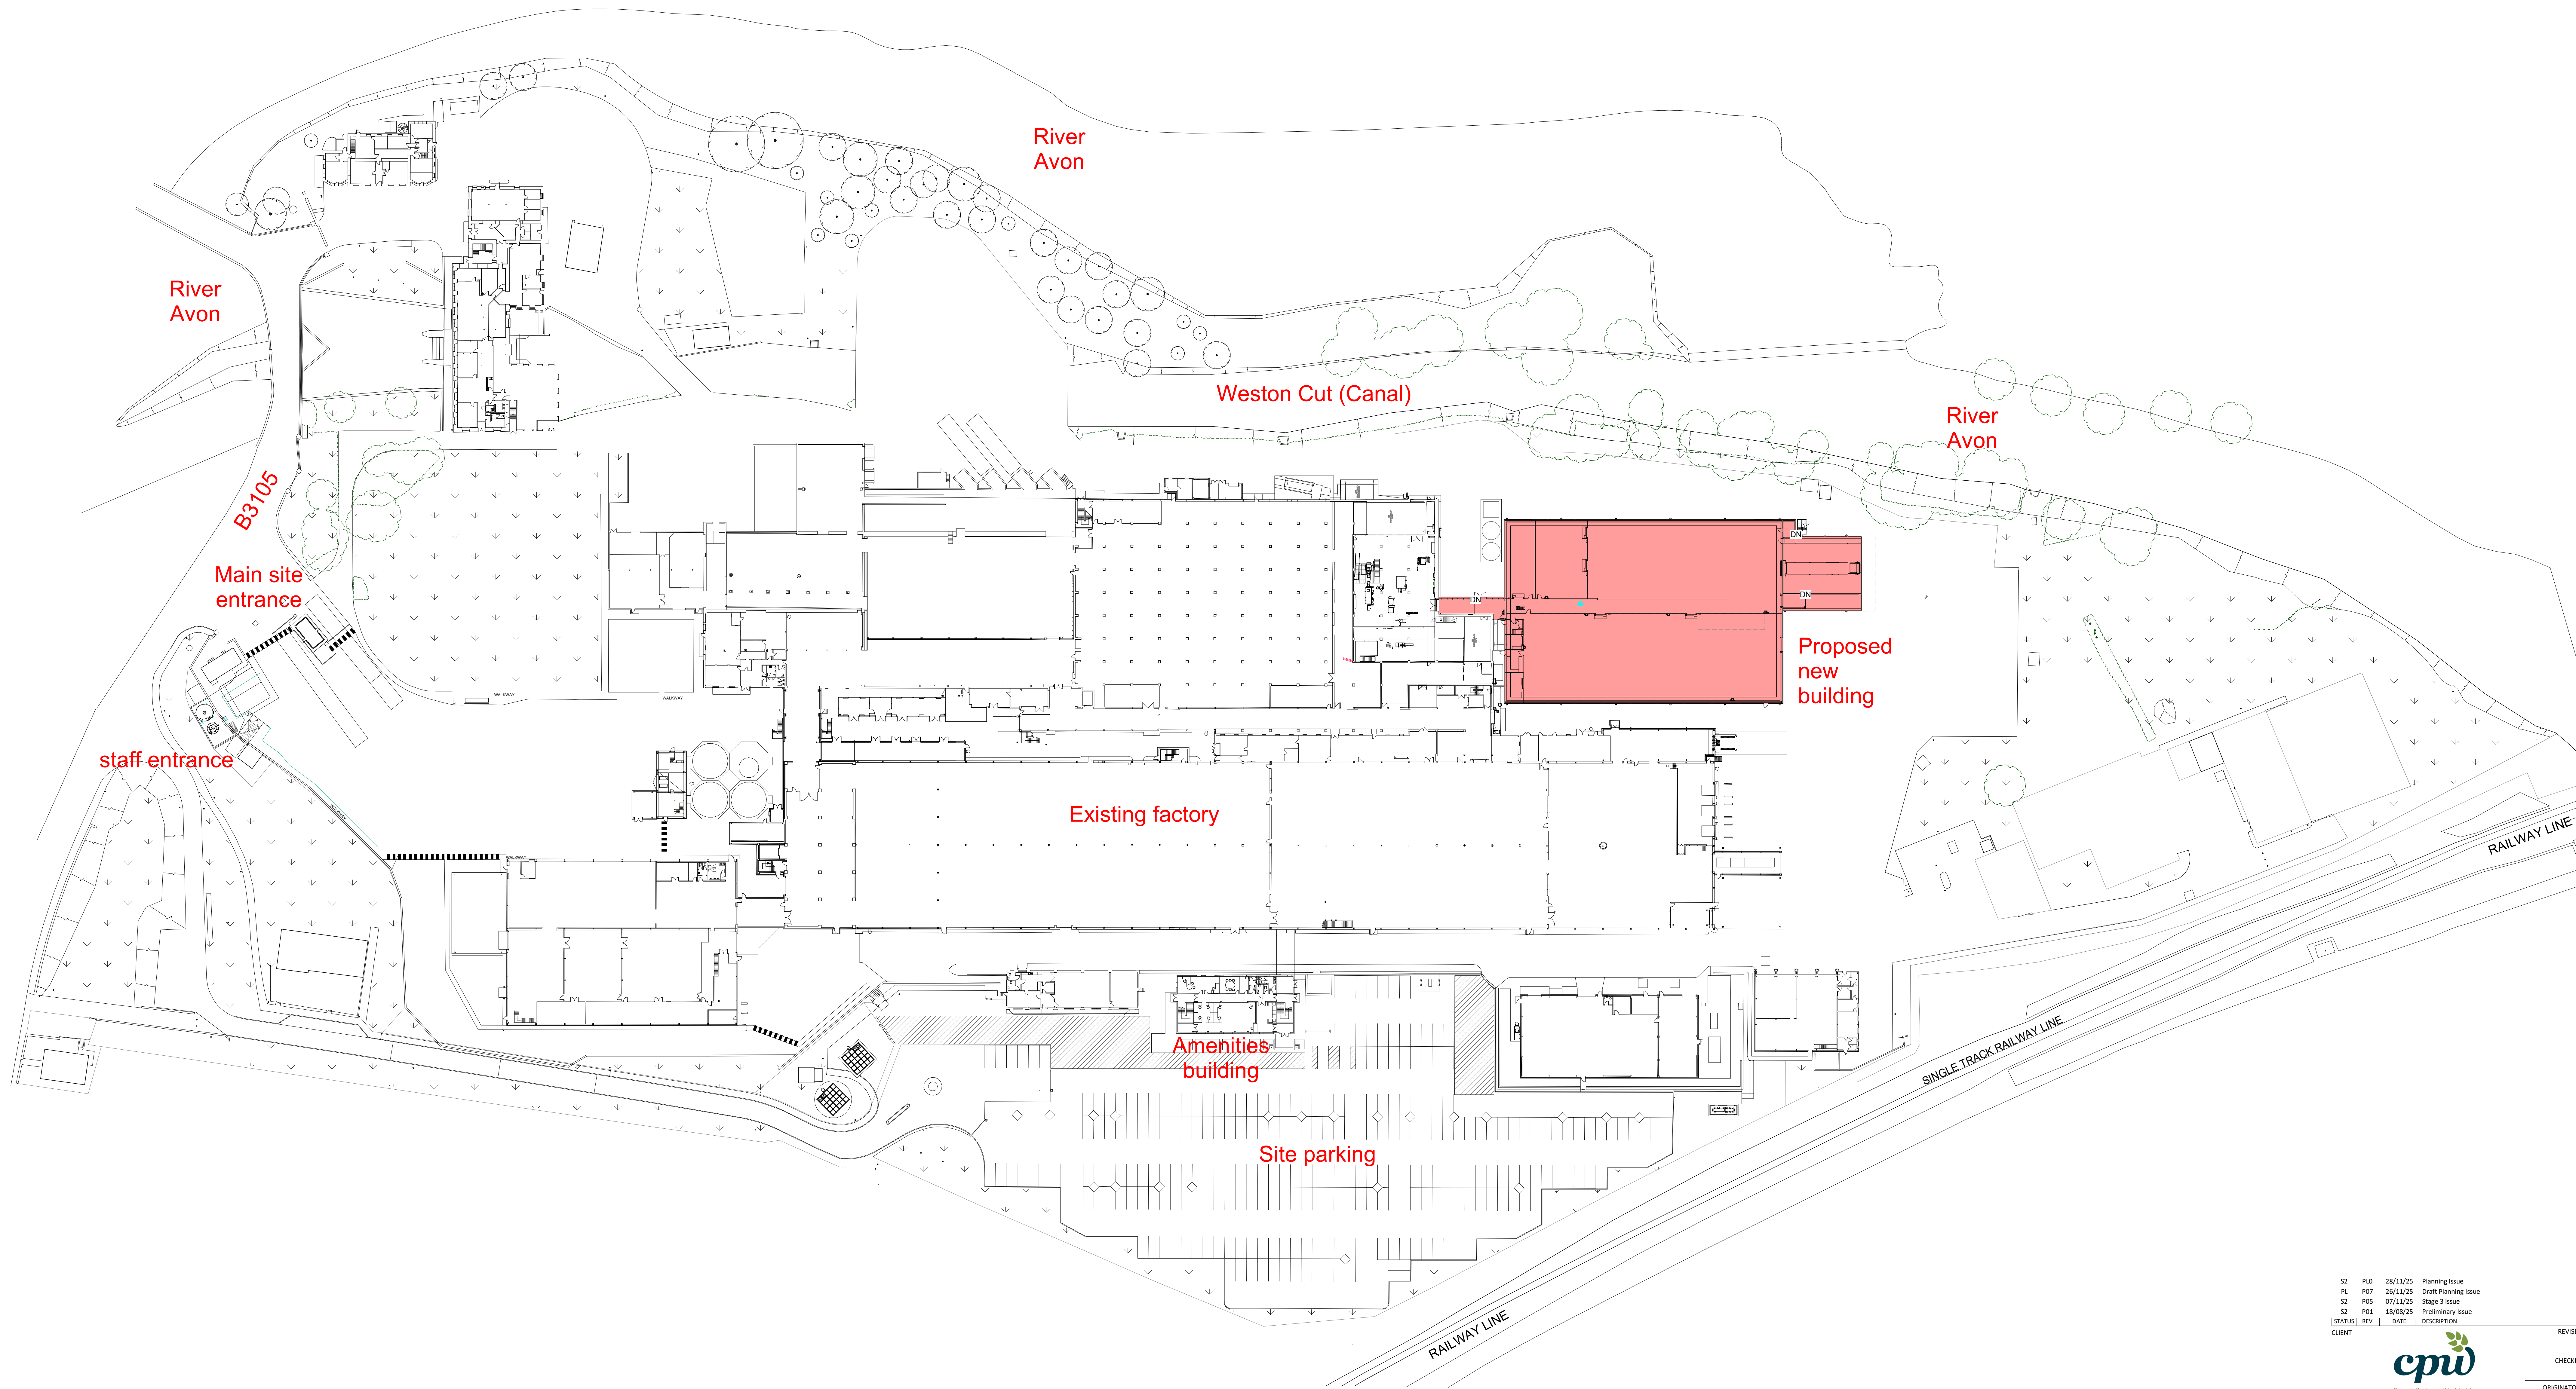

CONSULTANT
STRIDE TREGLOWN
www.stride-treglow.com © Stride Treglow Limited

PROJECT
Whitehorse Factory Building
Staverton, Trowbridge BA14 6PG

DRAWING NUMBER		01005
DRAWING TITLE		Site Plan_Proposed
STATUS CODE		S2 - SUITABLE FOR INFORMATION
Building_Phase_Status_Author_Discipline_Sub-Discipline_Location_Doc Type		SIT_DDS_DN_STL_ARC_----_ZDP_GF00
STATUS_REVISION		S2_PL0

