




Site Plan - Existing
1 : 500

S2	PLD	28/11/25	Planning Issue
PL	P07	26/11/25	Draft Planning Issue
S2	P05	07/11/25	Stage 3 Issue
S2	P01	16/08/25	Preliminary Issue
STATUS REV DATE DESCRIPTION			
CLIENT	REV	DATE	DESCRIPTION
			REVISOR BY
			LW
			CHECKED BY
			AB
			ORIGINATOR NO
			157027

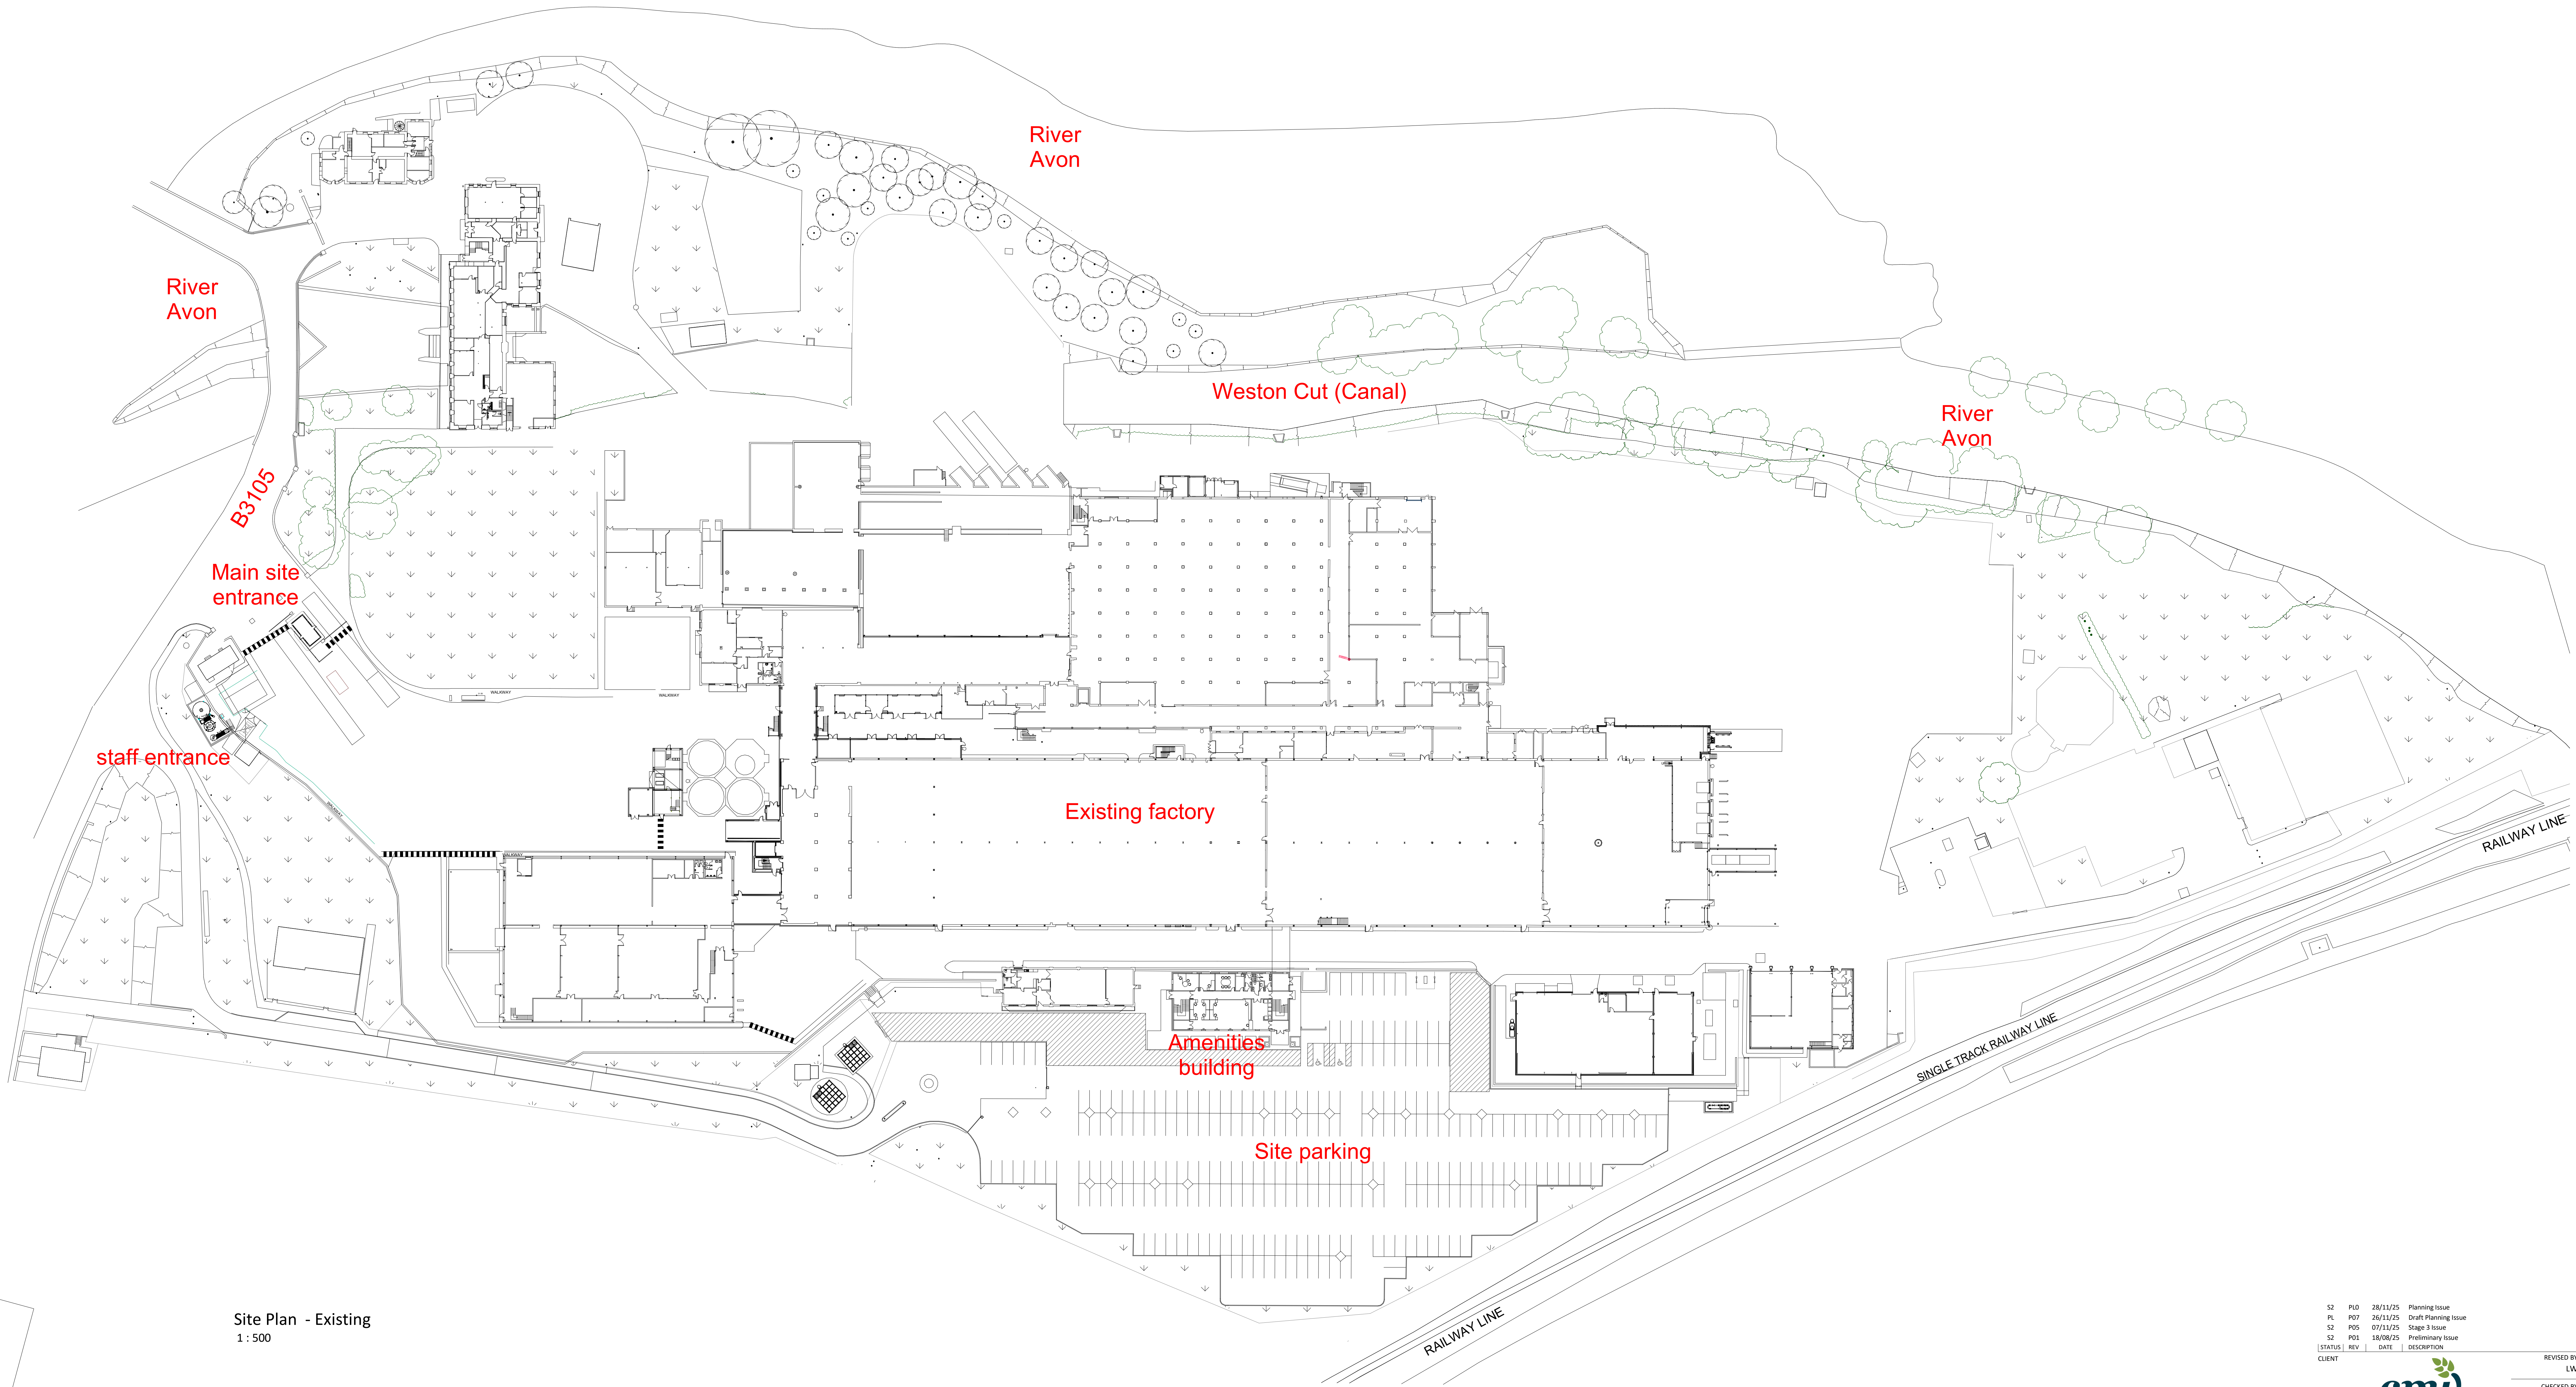

CONSULTANT
STRIDE TREGLOWN
www.stride-treglow.com © Stride Treglow Limited

PROJECT
Whitehorse Factory Building
Staverton, Trowbridge BA14 6PG

DRAWING NUMBER	01004	SCALE	1 : 500
DRAWING TITLE	Site Plan_Existing		
STATUS CODE	S2 - SUITABLE FOR INFORMATION		@AO
Building_Phase_Status_Author_Discipline_Sub-Discipline_Location_Doc Type	SIT_DDS_DN_STL_ARC_----_ZDP_GF00	STATUS_REVISION	S2_PL0