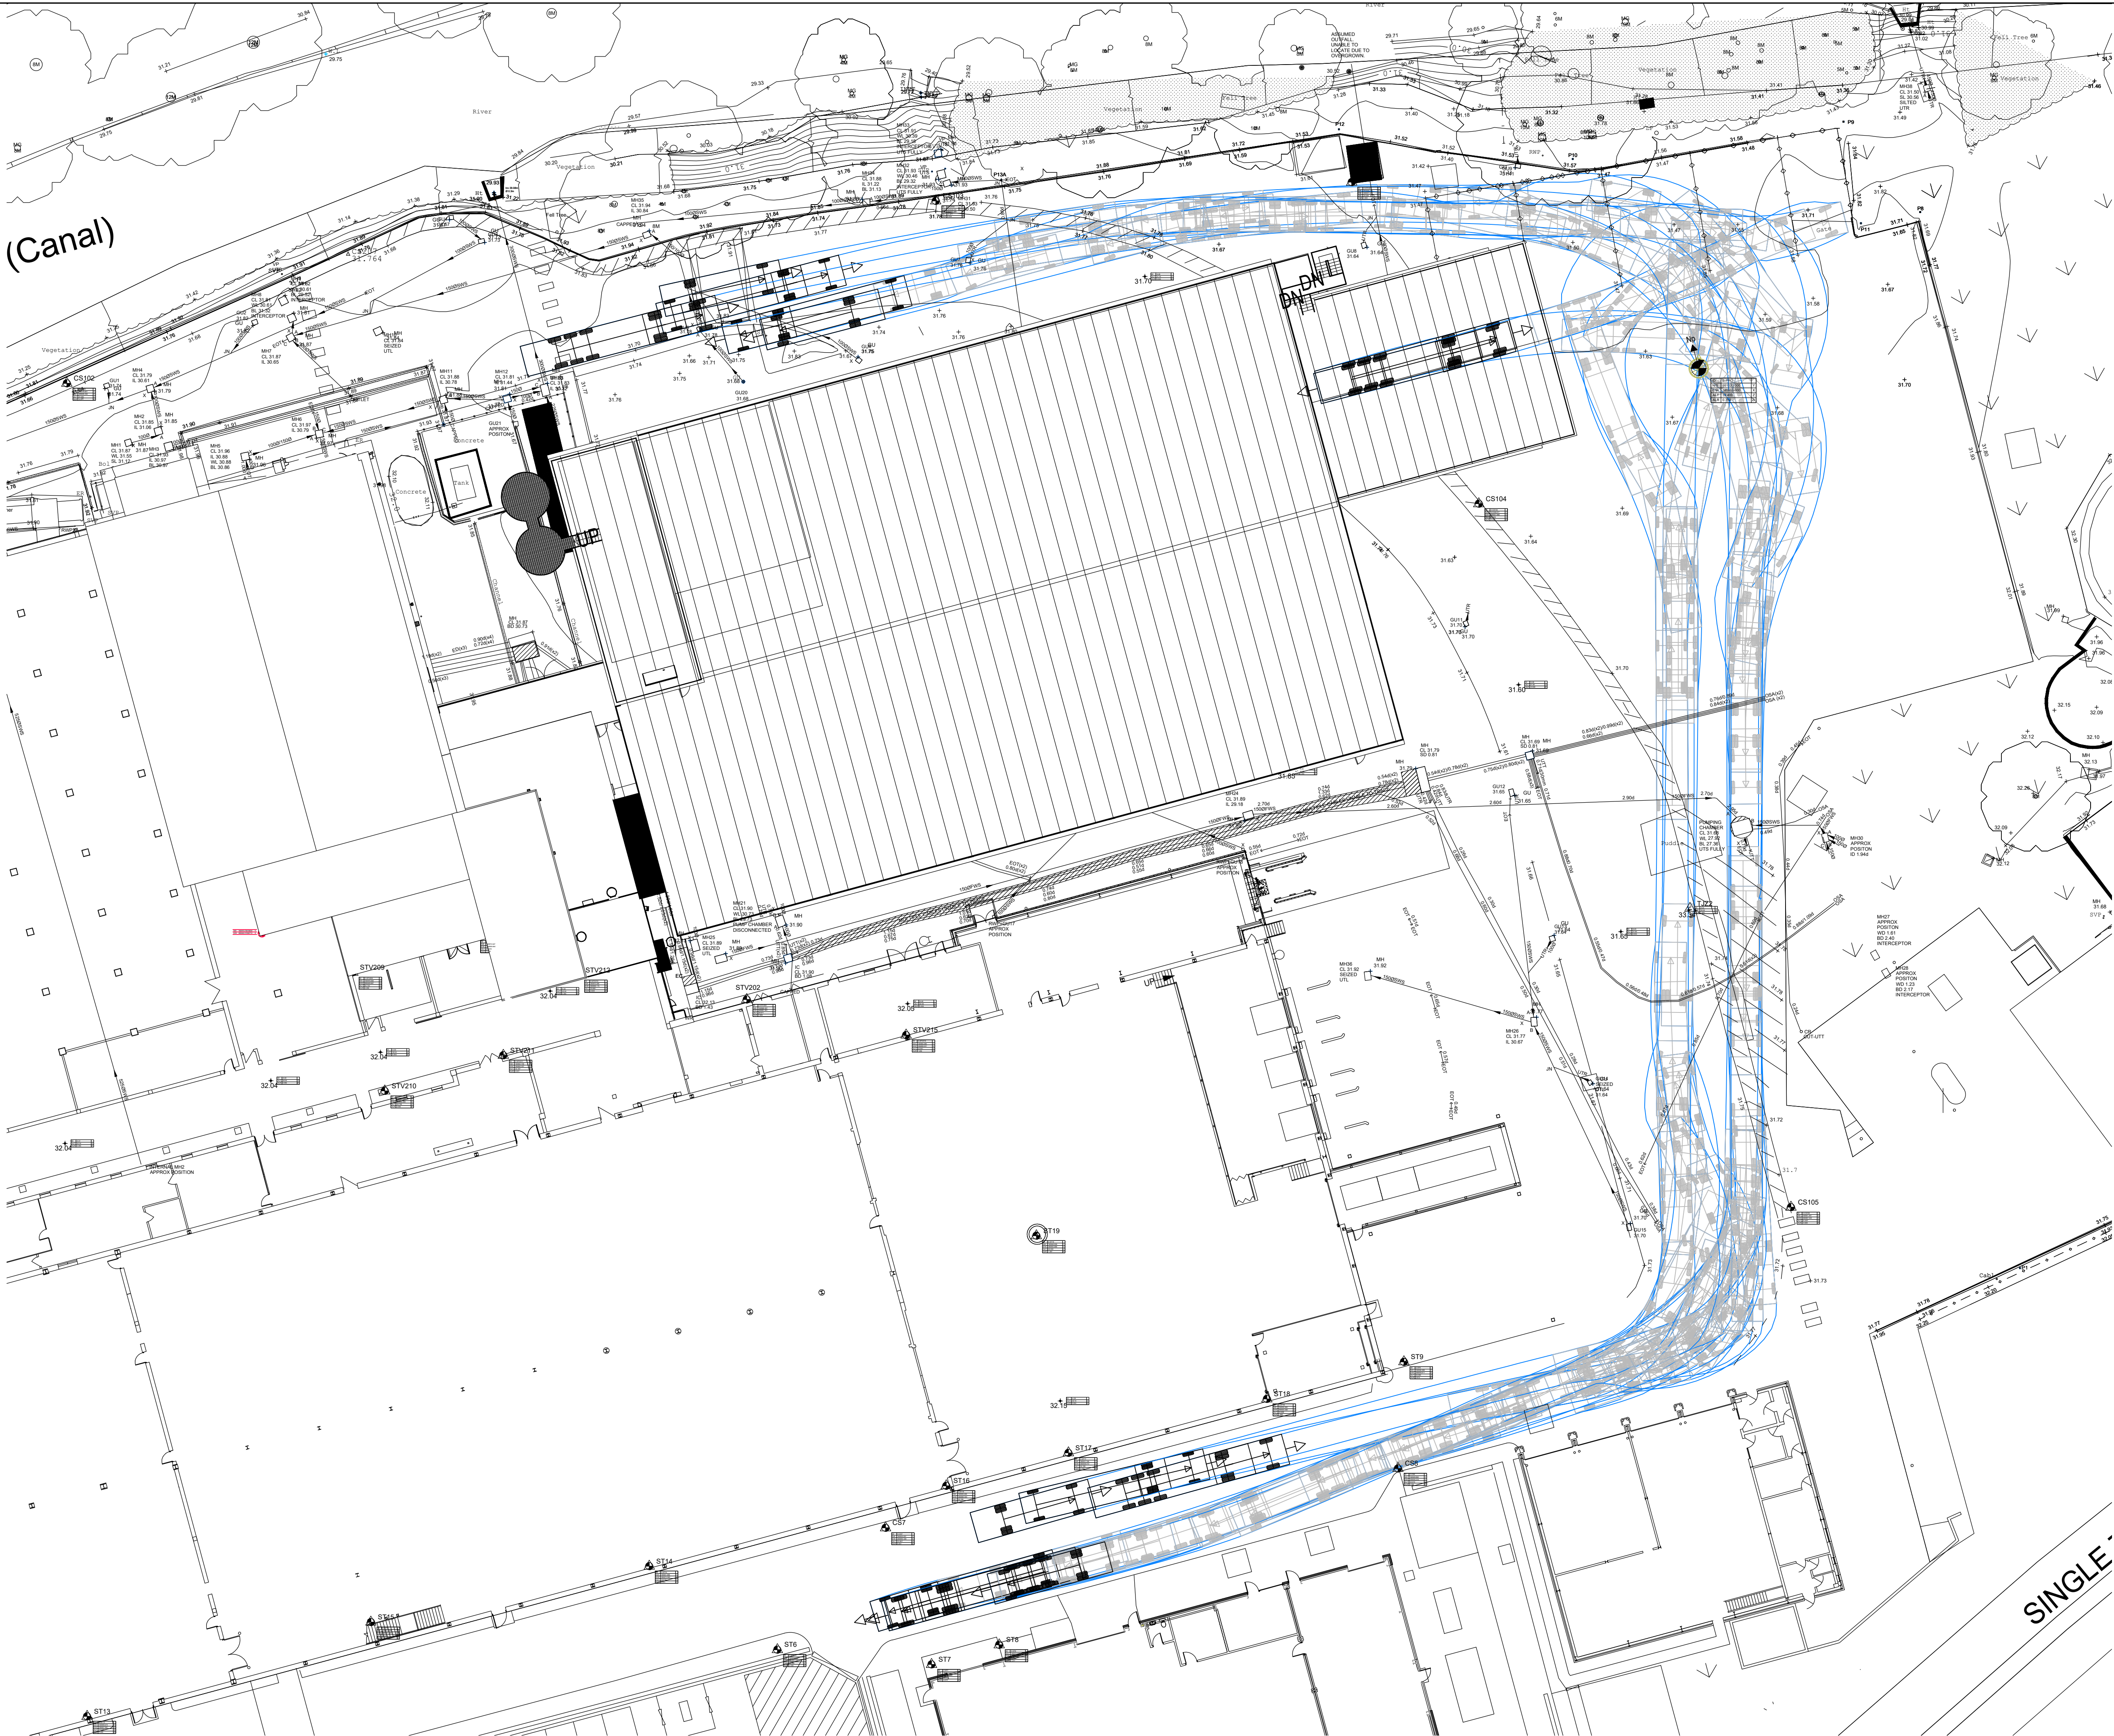


P2	28.11.25	Issued for planning purposes	JM
P1	28.11.25	Preliminary issue - For coordination	JM
MK	DATE	REVISION	BY
JOB TITLE			
PROJECT WHITEHORSE			
CLIENT			
Prime Design			
SCALES			DRG. SIZE
1:250			A1
DATE	Nov 25	ENG / TECH	CHECKED
DRAWING TITLE			
Site plan showing vehicle (lorry) movements / tracking			
STRUCTURAL AND CIVIL CONSULTING ENGINEERS			
Forder House, High Street, Buriton, Petersfield, Hampshire GU31 5RX. Telephone: 01730 266944. www.andrewnewby.co.uk			
ANDREWS NEWBY PARTNERSHIP			
Andrews Newby Partnership is the trading name of Andrews Newby Partnership Limited, registered in England and Wales, Company No 13098041, registered address Forder House, High Street, Buriton, Petersfield, Hampshire, GU31 5RX			
DRAWING No.			REVISION
5116 / 50			P2