


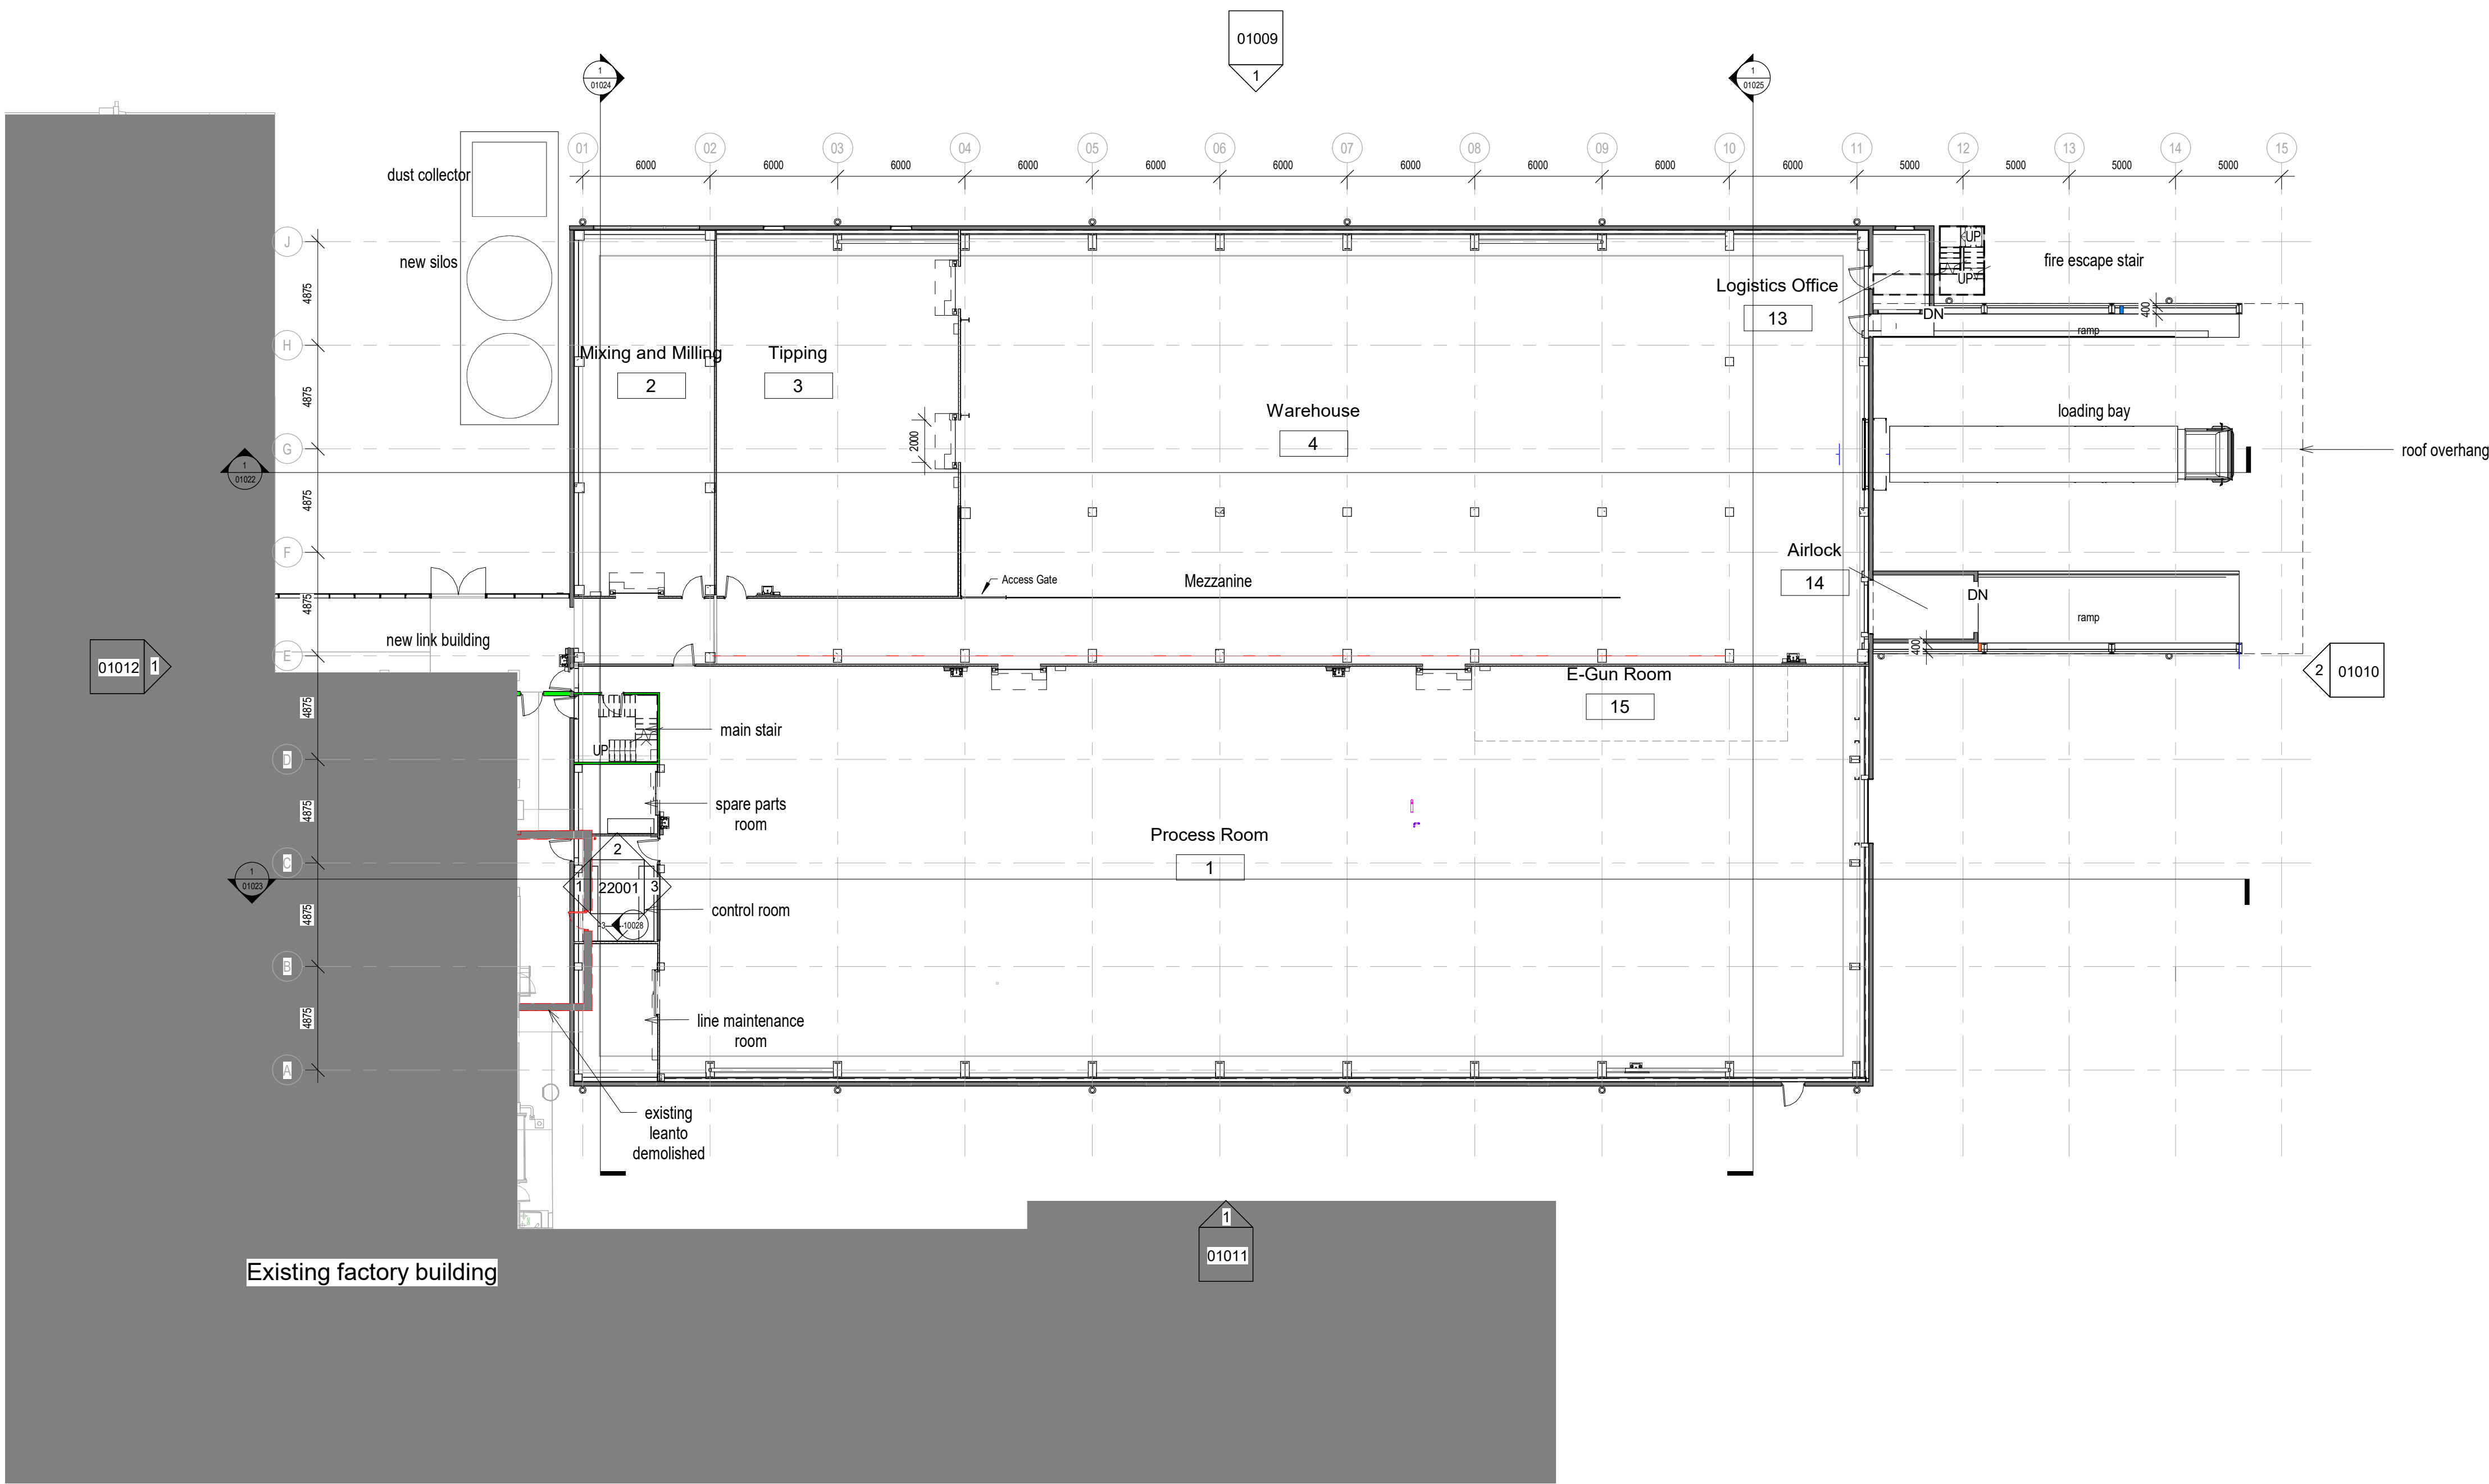

GF00_Level 0_+0.000m Plan
1 : 200

S2	PL0	28/11/25	Planning Issue	
PL	P07	26/11/25	Draft Planning Issue	
S2	P05	07/11/25	Stage 3 Issue	
S2	P01	16/10/25	Issue to Edge	
[STATUS]		REV	DATE	DESCRIPTION
CLIENT				
				REVISED BY LW
				CHECKED BY AB
Cereal Partners Worldwide Nestlé and General Mills				ORIGINATOR NO 157027



CONSULTANT
STRIDE TREGLOWN
www.stridetreglown.com © Stride Treglown Limited
PROJECT
Whitehorse Factory Building
Staverton, Trowbridge BA14 6PG

DRAWING NUMBER
01015
DRAWING TITLE
Level 00_Proposed Ground Floor Plan

STATUS CODE	SCALE
S2 - SUITABLE FOR INFORMATION	1 : 200
@A1	
Building_Phase_Status_Author_Discipline_Sub-Discipline_Doc-Type_Location	STATUS_REVISION
SIT_ DDS_ DN_ STL_ ARC_ ---_ 2DP_ GF00	S2_PL0

