


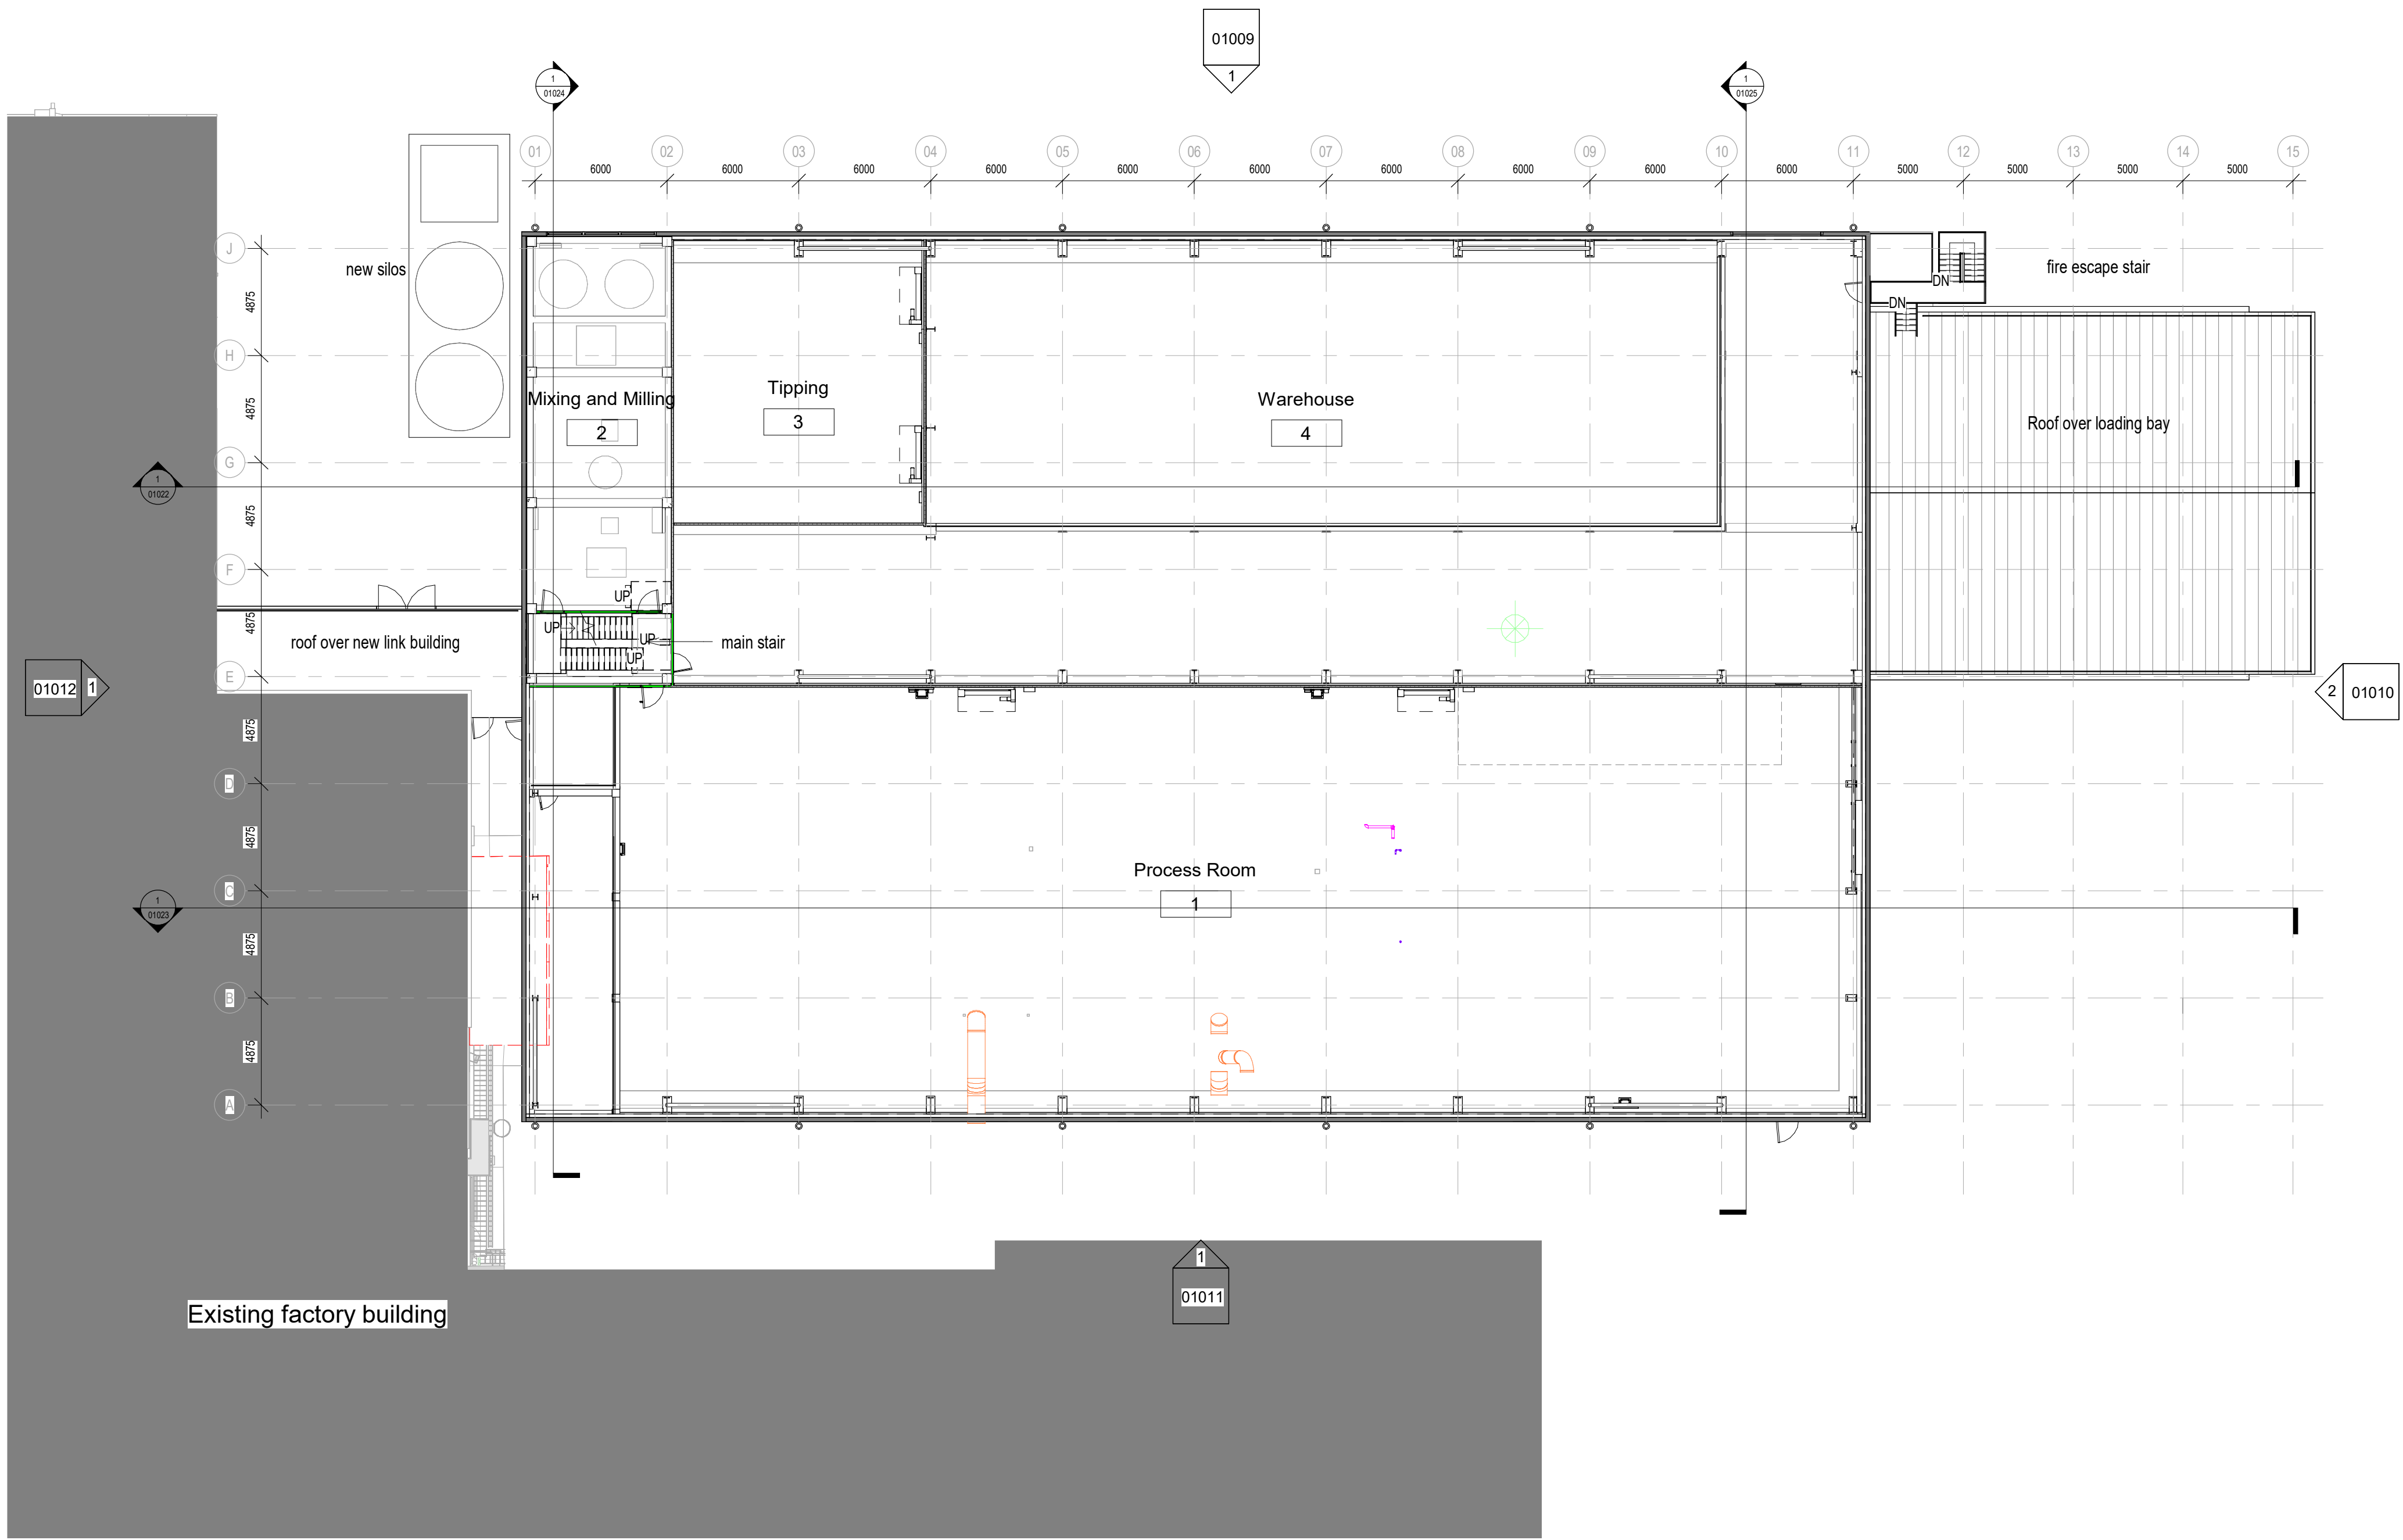

UF03_Level 03_+7.740m Plan
1 : 200

S2	PL0	28/11/25	Planning Issue	
PL	P07	26/11/25	Draft Planning Issue	
S2	P05	07/11/25	Stage 3 Issue	
S2	P01	16/10/25	Issue to Edge	
STATUS		REV	DATE	DESCRIPTION
CLIENT				
				REVISED BY Author
				CHECKED BY Checker
				ORIGINATOR NO 157027



CONSULTANT
STRIDE TREGLOWN
www.stridetreglow.com © Stride Treglow Limited

PROJECT
Whitehorse Factory Building
Staverton, Trowbridge BA14 6PG

DRAWING NUMBER
01018
DRAWING TITLE
Level 03_Proposed Third Floor Plan

STATUS CODE		SCALE
S2 - SUITABLE FOR INFORMATION		1 : 200
		@A1
Building_Phase_Status_Author_Discipline_Sub-Discipline_Doc-Type_Location		STATUS_REVISION
SIT_ DDS_ DN_ STL_ ARC_ ---_ 2DP_ UF03		S2_PL0