


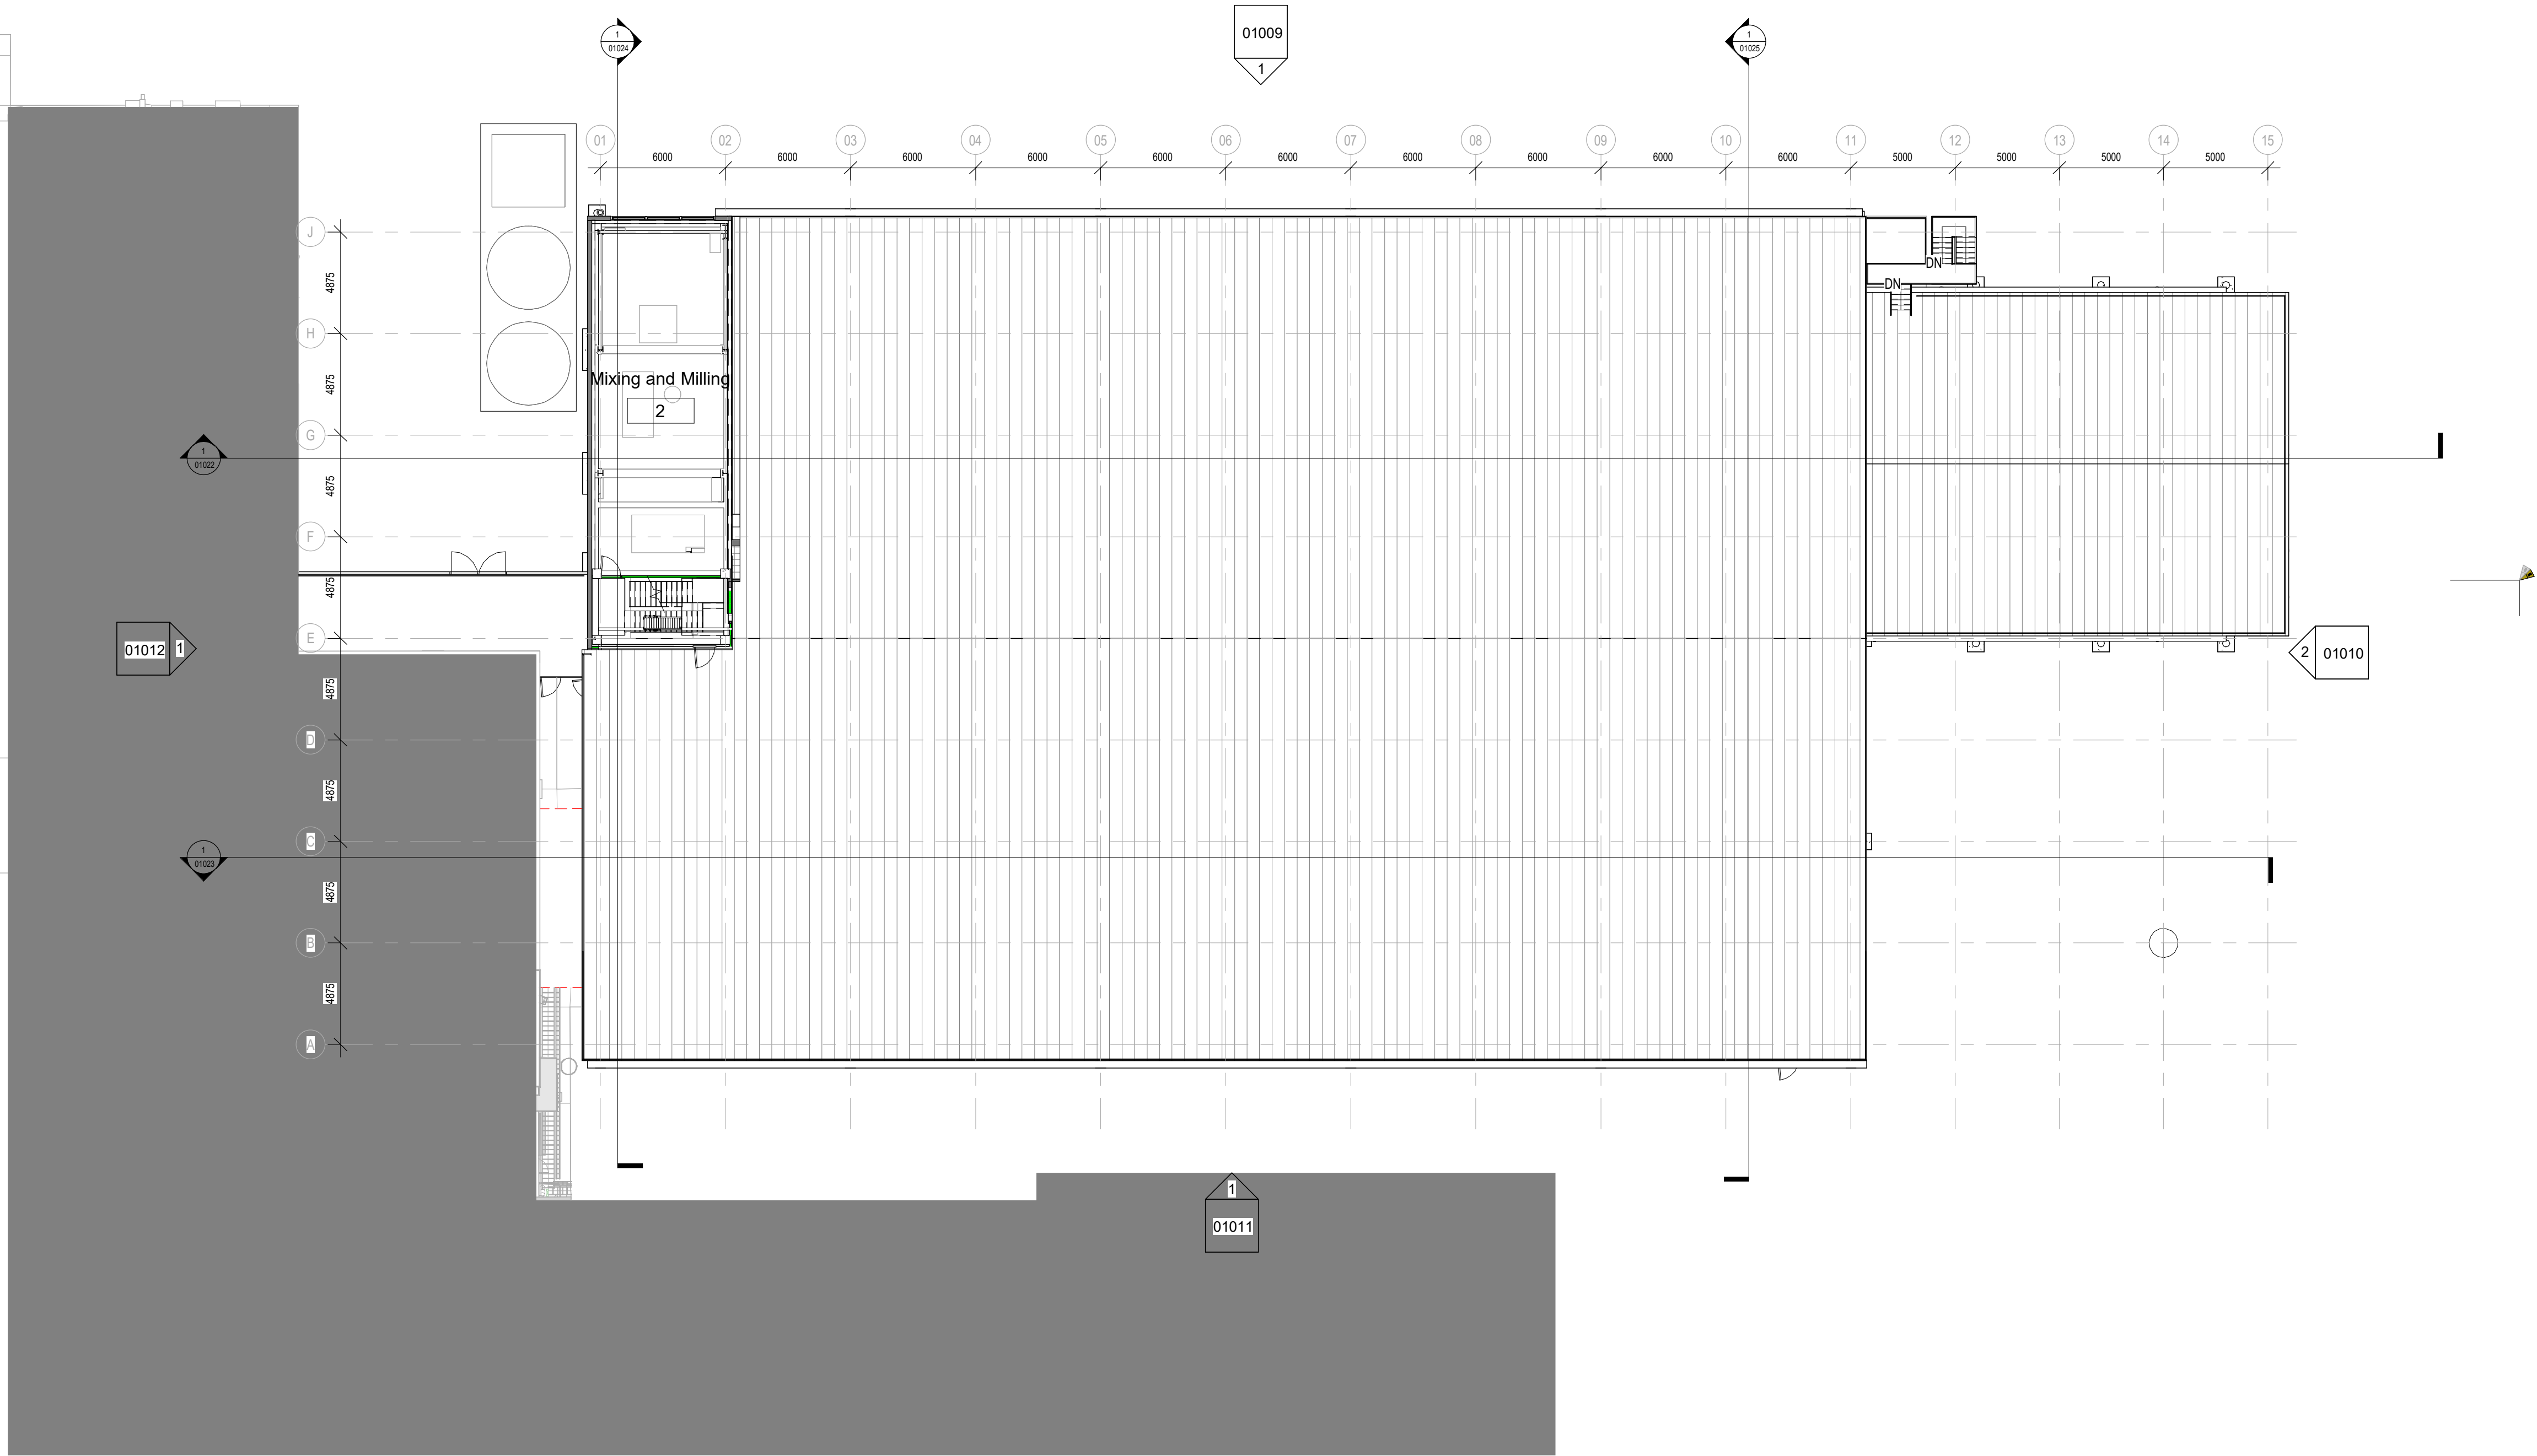

UF05_Level 05_+13.320m Plan
1 : 200

S2	PL0	28/11/25	Planning Issue
PL	P07	26/11/25	Draft Planning Issue
S2	P05	07/11/25	Stage 3 Issue
S2	P01	16/10/25	Issue to Edge
STATUS REV DATE DESCRIPTION			
CLIENT			REVISED BY Author
			CHECKED BY Checker
			ORIGINATOR NO 157027



CONSULTANT
STRIDE TREGLOWN
www.stride-treglow.com © Stride Treglow Limited
PROJECT
Whitehorse Factory Building
Staverton, Trowbridge BA14 6PG

DRAWING NUMBER
01020
DRAWING TITLE
Level 05_Proposed Fifth Floor Plan

STATUS CODE		SCALE
S2 - SUITABLE FOR INFORMATION		1 : 200
		@A1
Building_Phase_Status_Author_Discipline_Sub-Discipline_Doc-Type_Location		STATUS_REVISION
SIT_ DDS_ DN_ STL_ ARC_ ---_ 2DP_ UF05		S2_PL0