


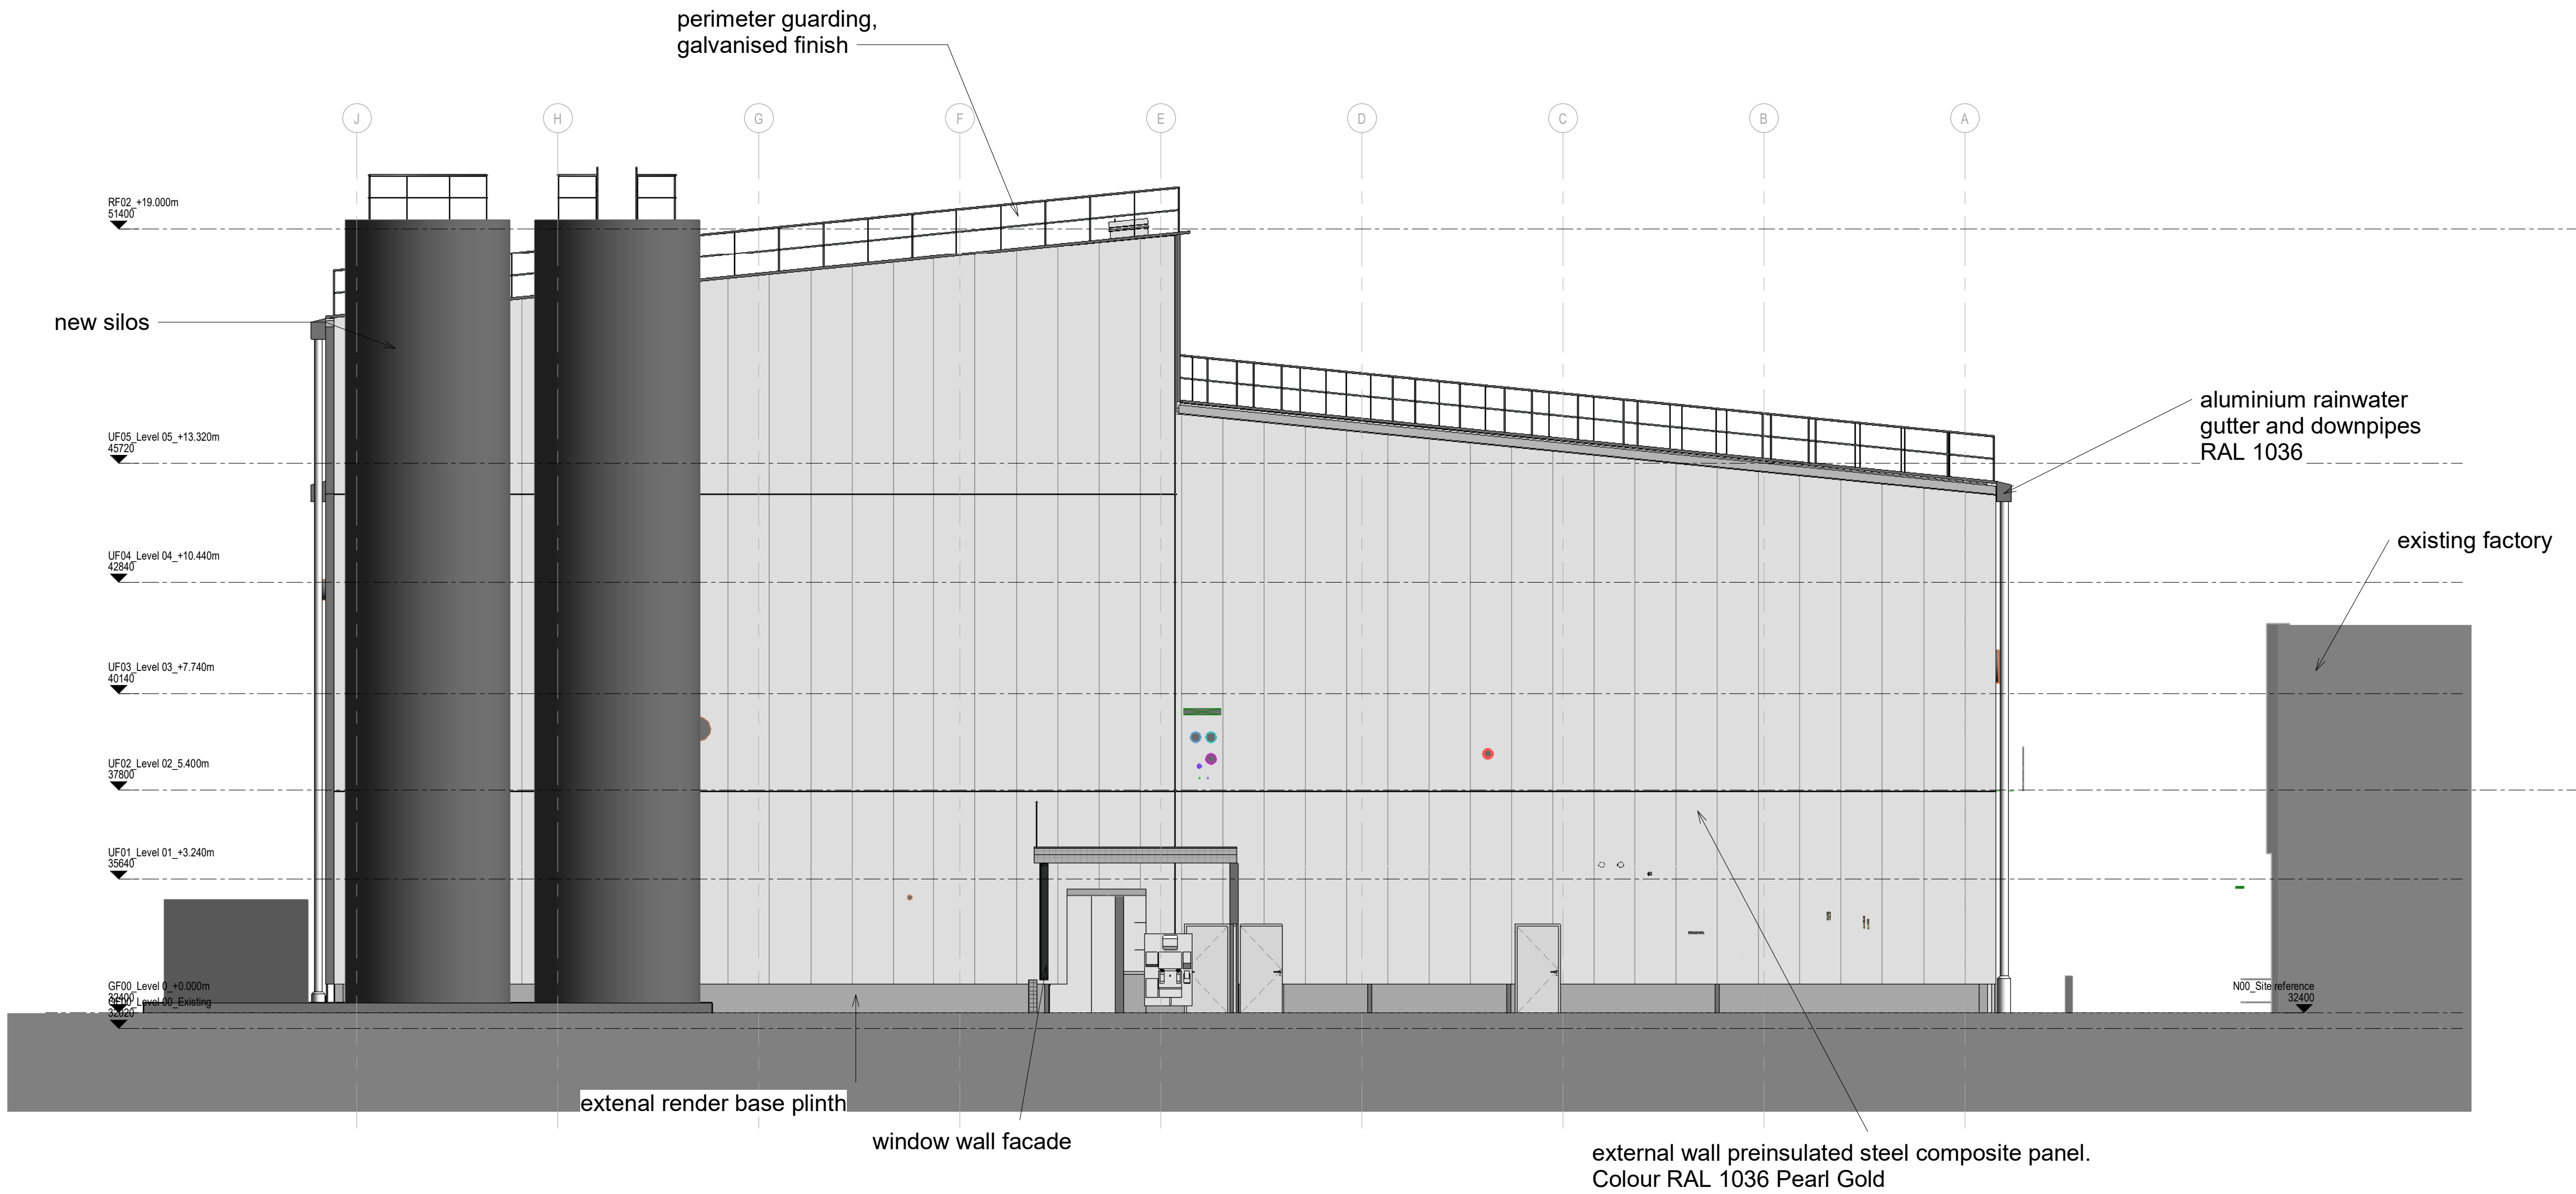

Proposed West Elevation
1 : 100

S2	PL0	28/11/25	Planning Issue
PL	P07	26/11/25	Draft Planning Issue
S2	P05	07/11/25	Draft Planning Issue
S2	P02	16/10/25	Stage 3 Issue
S2	P01	18/08/25	Issue to Edge
S2	P01	18/08/25	Preliminary Issue

STATUS	REV	DATE	DESCRIPTION
CLIENT			

REVISED BY

LW

CHECKED BY

AB

ORIGINATOR NO

157027



CONSULTANT

STRIDE TREGLOWN
www.stridetreglow.com © Stride Treglow Limited

PROJECT
Whitehorse Factory Building
Staverton, Trowbridge BA14 6PG

DRAWING NUMBER
01012
DRAWING TITLE
Proposed West Elevation

STATUS CODE
S2 - SUITABLE FOR INFORMATION
SCALE
1 : 100

Building_Phase_Status_Author_Discipline_Sub-Discipline_Doc-Type_Location	STATUS_REVISION
SIT_DDS_DN_STL_ARC_---_FCD_EWE	S2_PL0

