


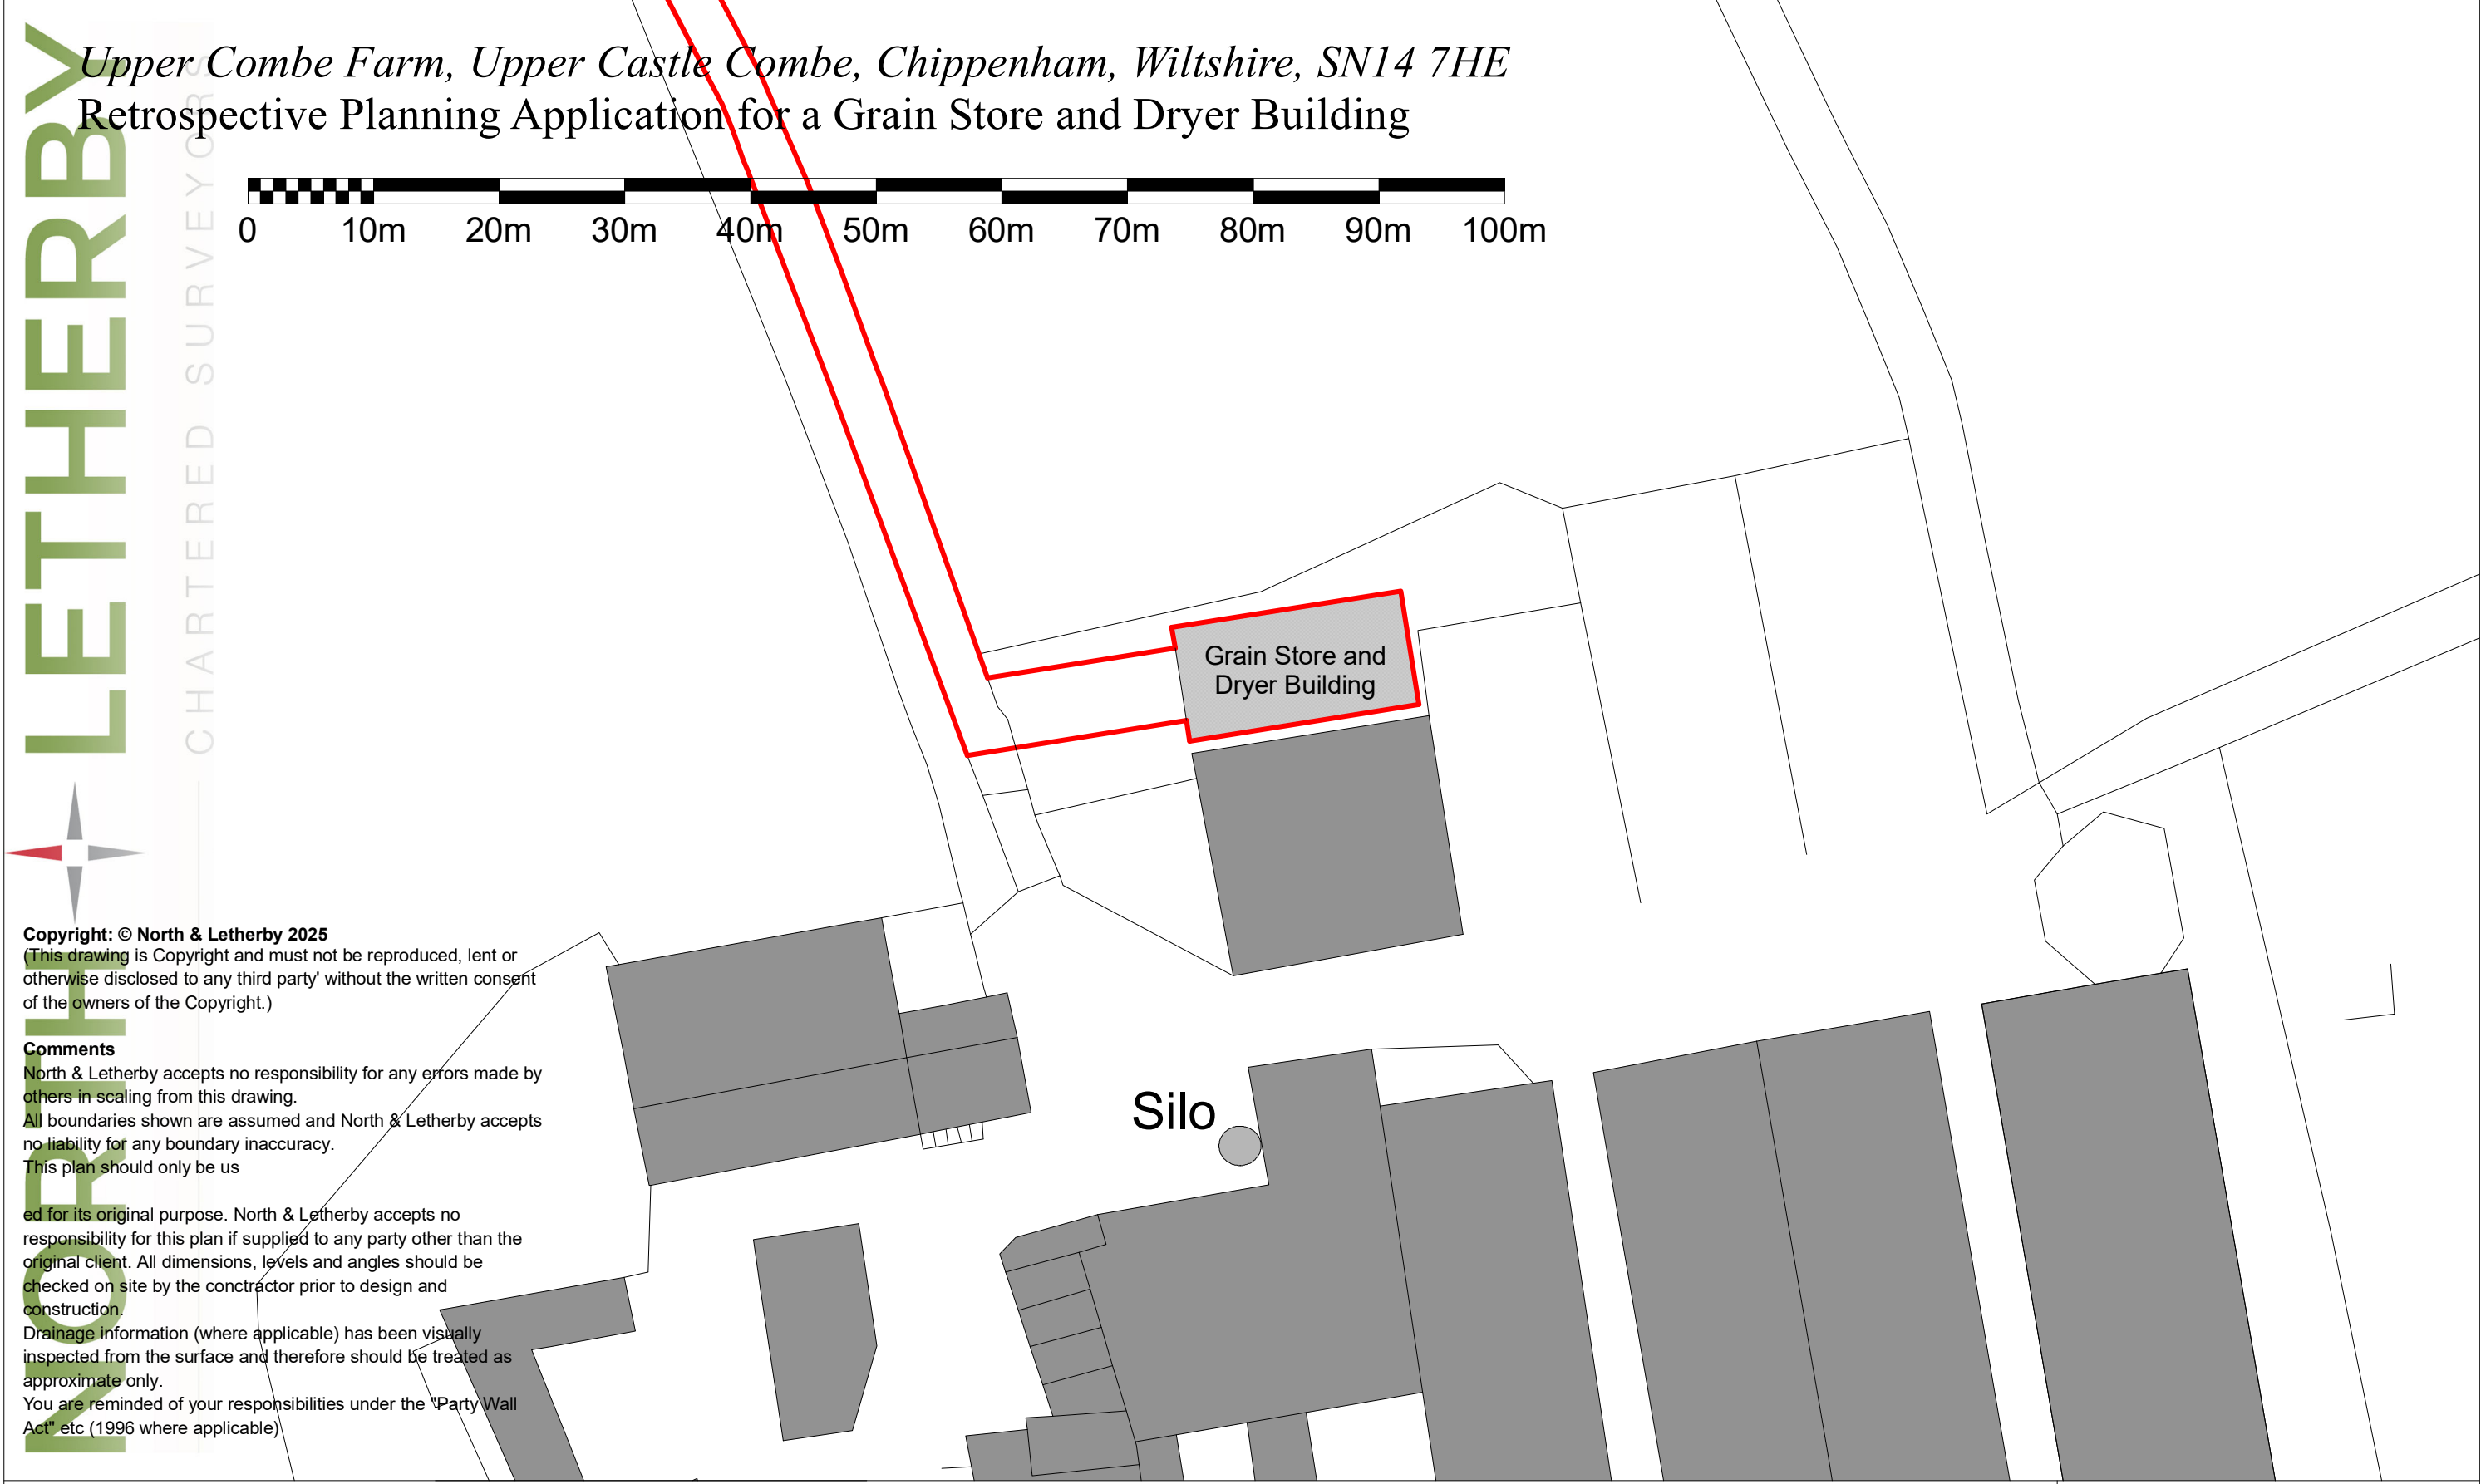

Notes: Ordnance Survey, (c) Crown Copyright 2025. All rights reserved. Licence number 100022432					
N No unauthorised reproduction	Drawing Number:	B	Project Title: Retrospective Planning Application for a Grain Store and Dryer Building	Drawing Title: Retrospective Site Plan	Client: W P Prior & Sons
	Revision Number:	2			
	Drawn by:	KAN			
	Date:	29/11/2025			
	Scale:	1:500 @ A3			
	Path:				
NORTH LEATHERBY Chartered Surveyors					