





ELV South Elevation
01 1:100




ELV South West Elevation
02 1:100



ELV South East Elevation
03 1:100

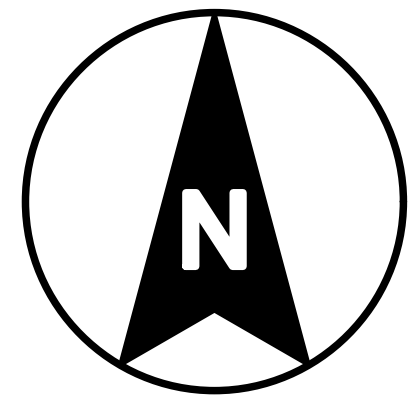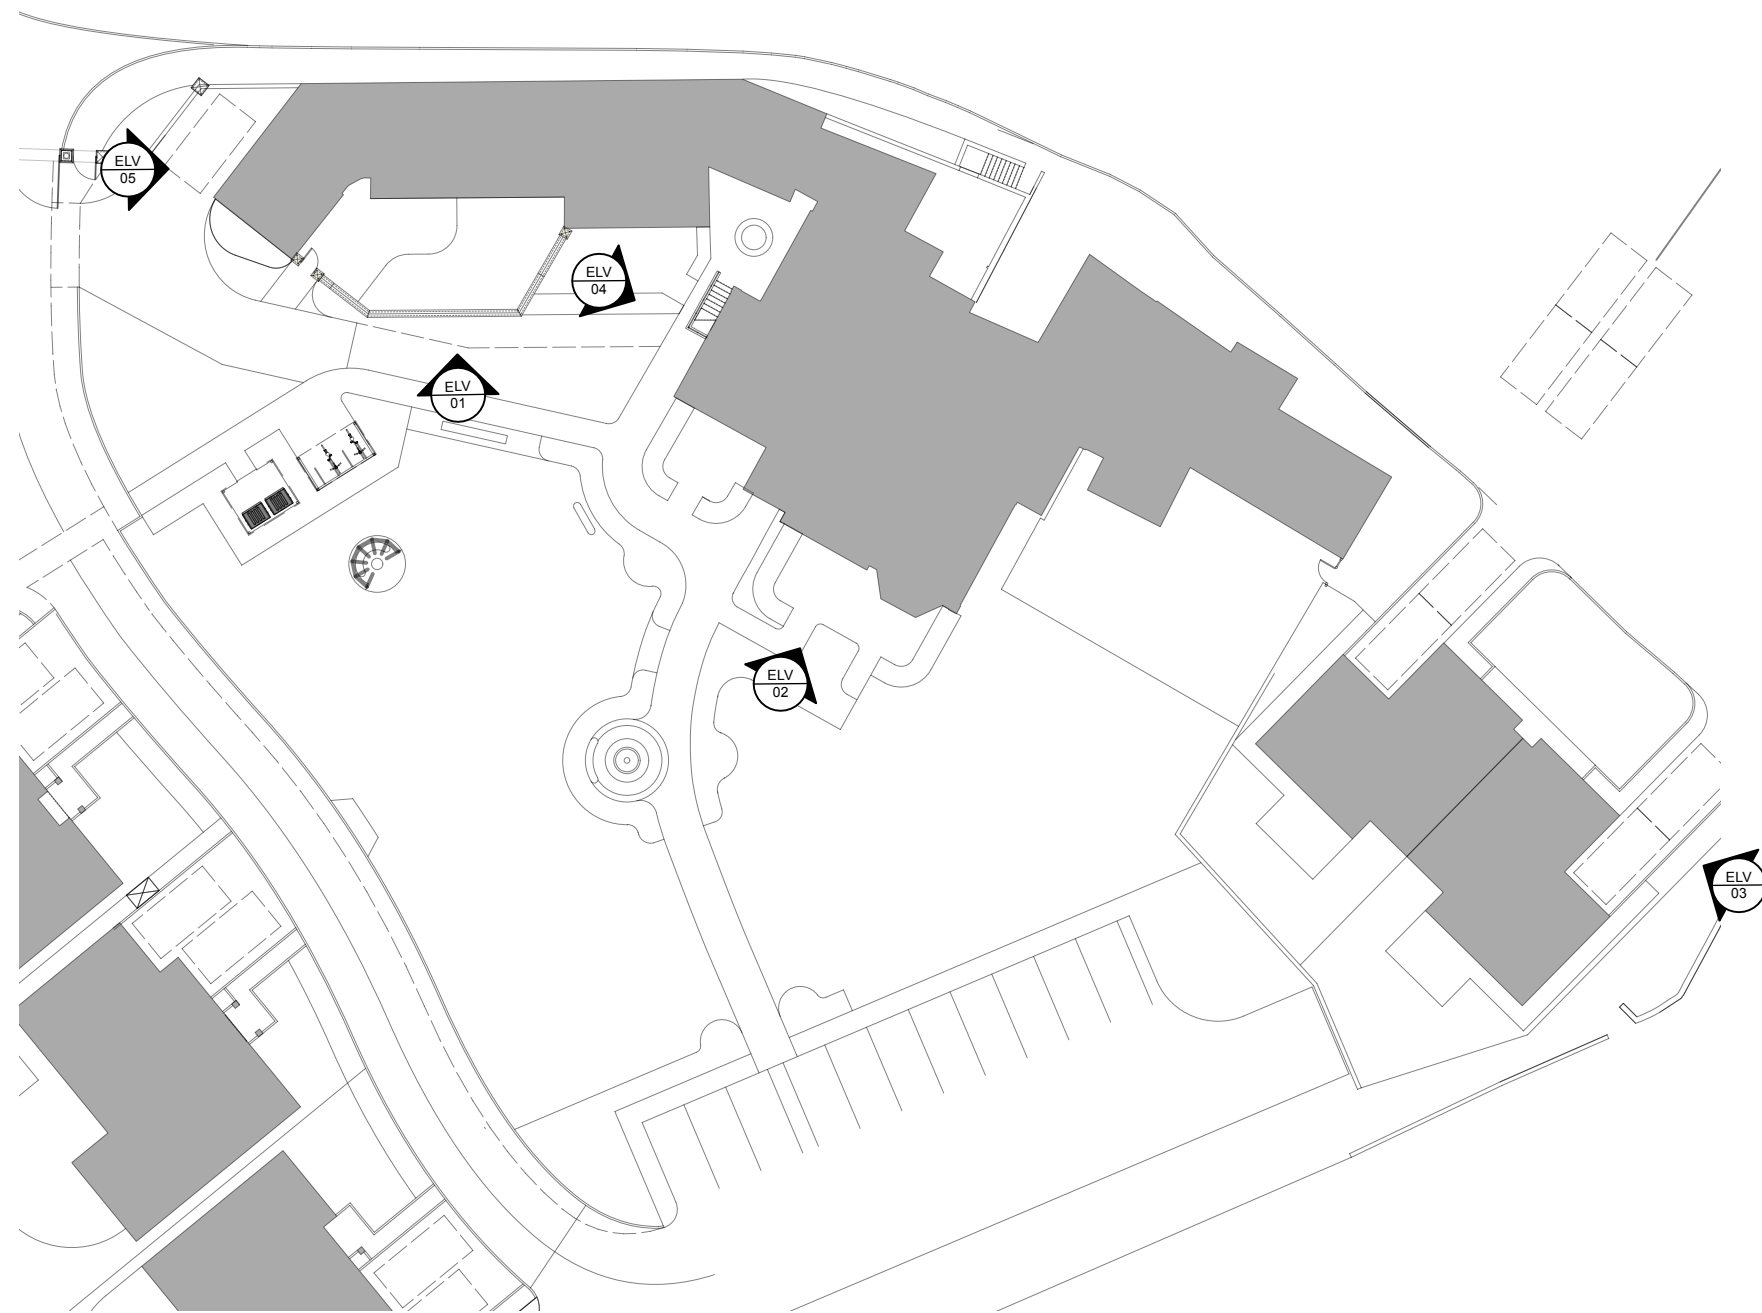

ELV North West Elevation
04 1:100

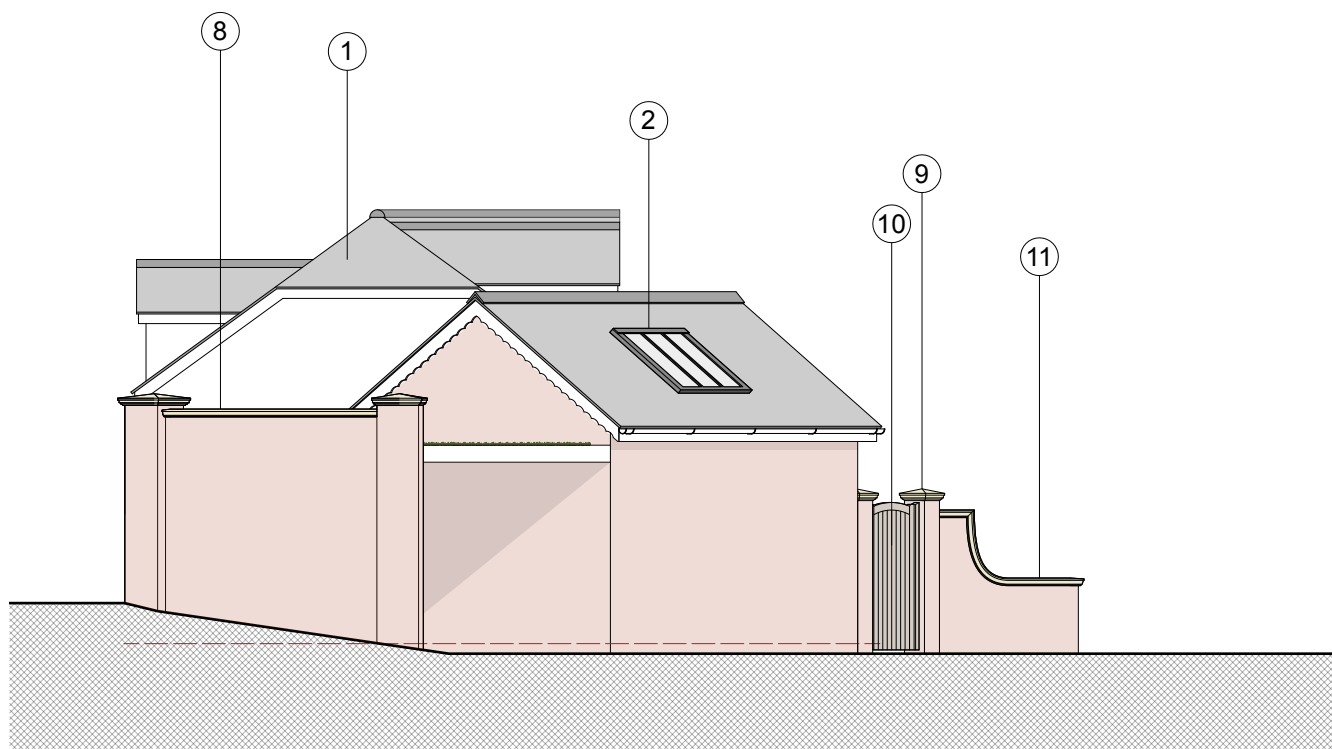

ELV West Elevation
05 1:100

- | | | | |
|---|--|----|--------------------------------------|
| 1 | Slate tiles to match existing | 7 | Red bricks to match Elmfield House |
| 2 | Conservation Rooflight | 8 | Stone Copings |
| 3 | New Dormer Window (tiled to match roof covering) | 9 | Red Brick Piers with Stone Pier Caps |
| 4 | UPVC Flush Casement Windows/Doors | 10 | Timber Garden Gate |
| 5 | Reinstated Roof Vent | 11 | Stone Wall Capping |
| 6 | Re-use existing tiles | 12 | Timber Sash Window to match existing |

0 2 4 6 8 10
Metres 1:100

Rev B: 23/08/2024: Amended Plan & Elevations.
Rev A: 21/11/2023: Amended labels & Key plan added.



PAUL STEVENS ARCHITECTURE LTD
Unit 3 Boathouse Meadow Business Park
Cherry Orchard Lane
Salisbury
Wiltshire
SP2 7LD

Tel No: 01722 349384

THIS DRAWING IS COPYRIGHT. IT MUST NOT BE COPIED, USED OR DISCLOSED TO THIRD PARTIES WITHOUT PRIOR PERMISSION.

PROJECT: **Elmfield House**
Petersfinger Road
Petersfinger
Salisbury
Wiltshire
SP5 3BZ
DRAWING: **Proposed**
Elevations
Elmfield House

SCALE: 1:100 @ A1
DATE: 11 2023
DESIGN: ☐ PLANNING: ☒ BLDG REGS: ☐
TENDER: ☐ CONSTRUCTION: ☐
DRAWN: DJH DATE: 17/11/2023
CHECKED: DATE:
JOB No: **963**
DWG No: **11** REV: **B**
CURRENT: ☐
SUPERSEDED: ☐