



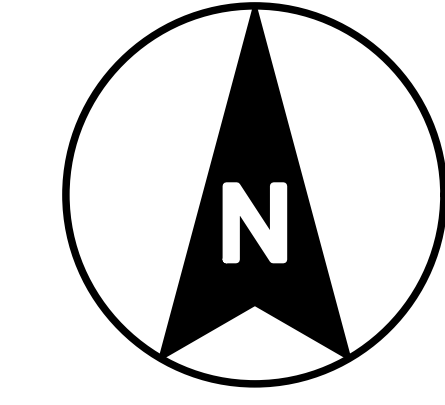

PLN
01 Existing GF Plan
1:100

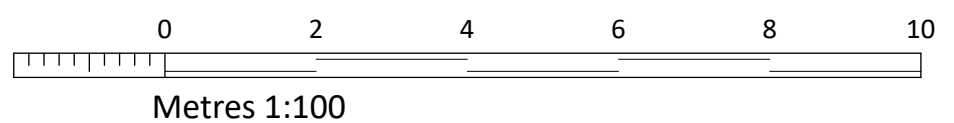

Rev A: 27/06/2025: Site plan added.

PSA architecture
PAUL STEVENS ARCHITECTURE LTD
Unit 3 Boathouse Meadow Business Park
Cherry Orchard Lane
Salisbury
Wiltshire
SP2 7LD

Tel No: 01722 349384
THIS DRAWING IS COPYRIGHT. IT MUST NOT BE COPIED, USED OR DISCLOSED TO THIRD PARTIES WITHOUT PRIOR PERMISSION.

PROJECT: Elmfield House
Petersfinger Road
Petersfinger
Salisbury
Wiltshire
SP5 3BZ
Existing
Ground Floor Plan
Elmfield House

SCALE: 1:100 @ A1
DATE: 11 2023

DESIGN:	☐ PLANNING:	☒ BLDG REGS:	☐
TENDER:	☐ CONSTRUCTION:	☐	☐
DRAWN: DJH	DATE: 17/11/2023	CHECKED:	DATE:
JOB No: 963		REV: A	
DWG No: 02		CURRENT: ☐	
		SUPERSEDED: ☐	