
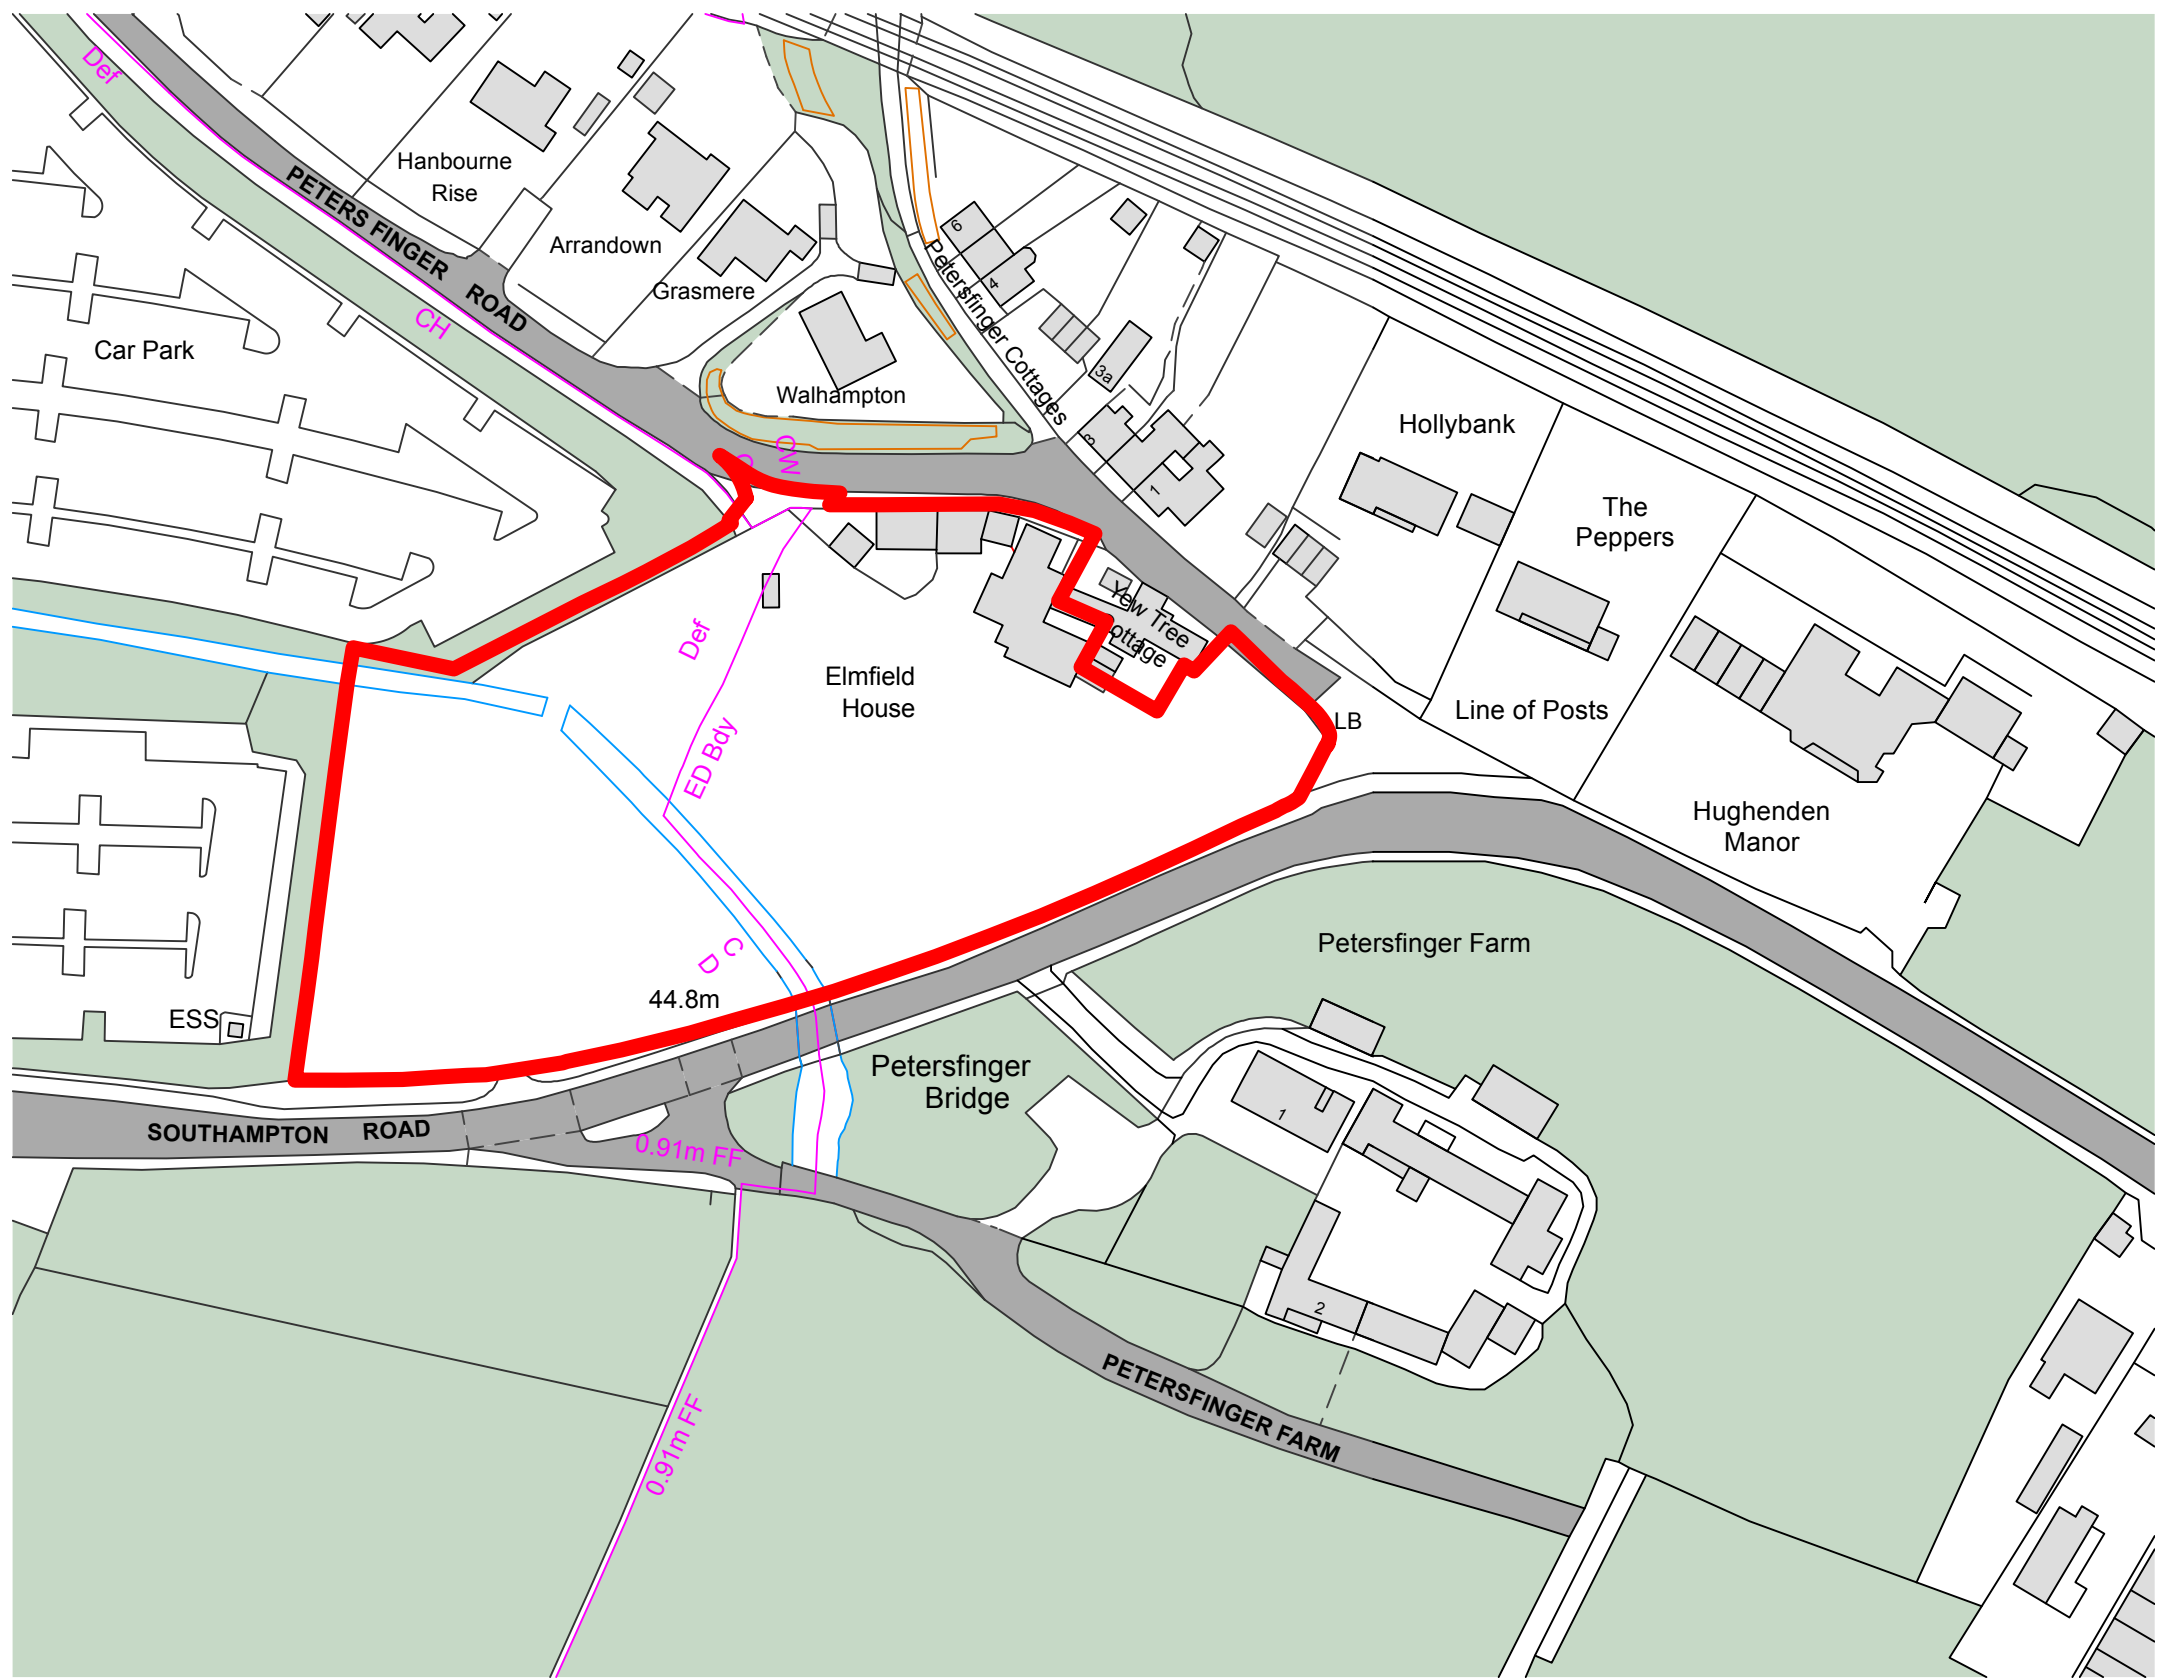


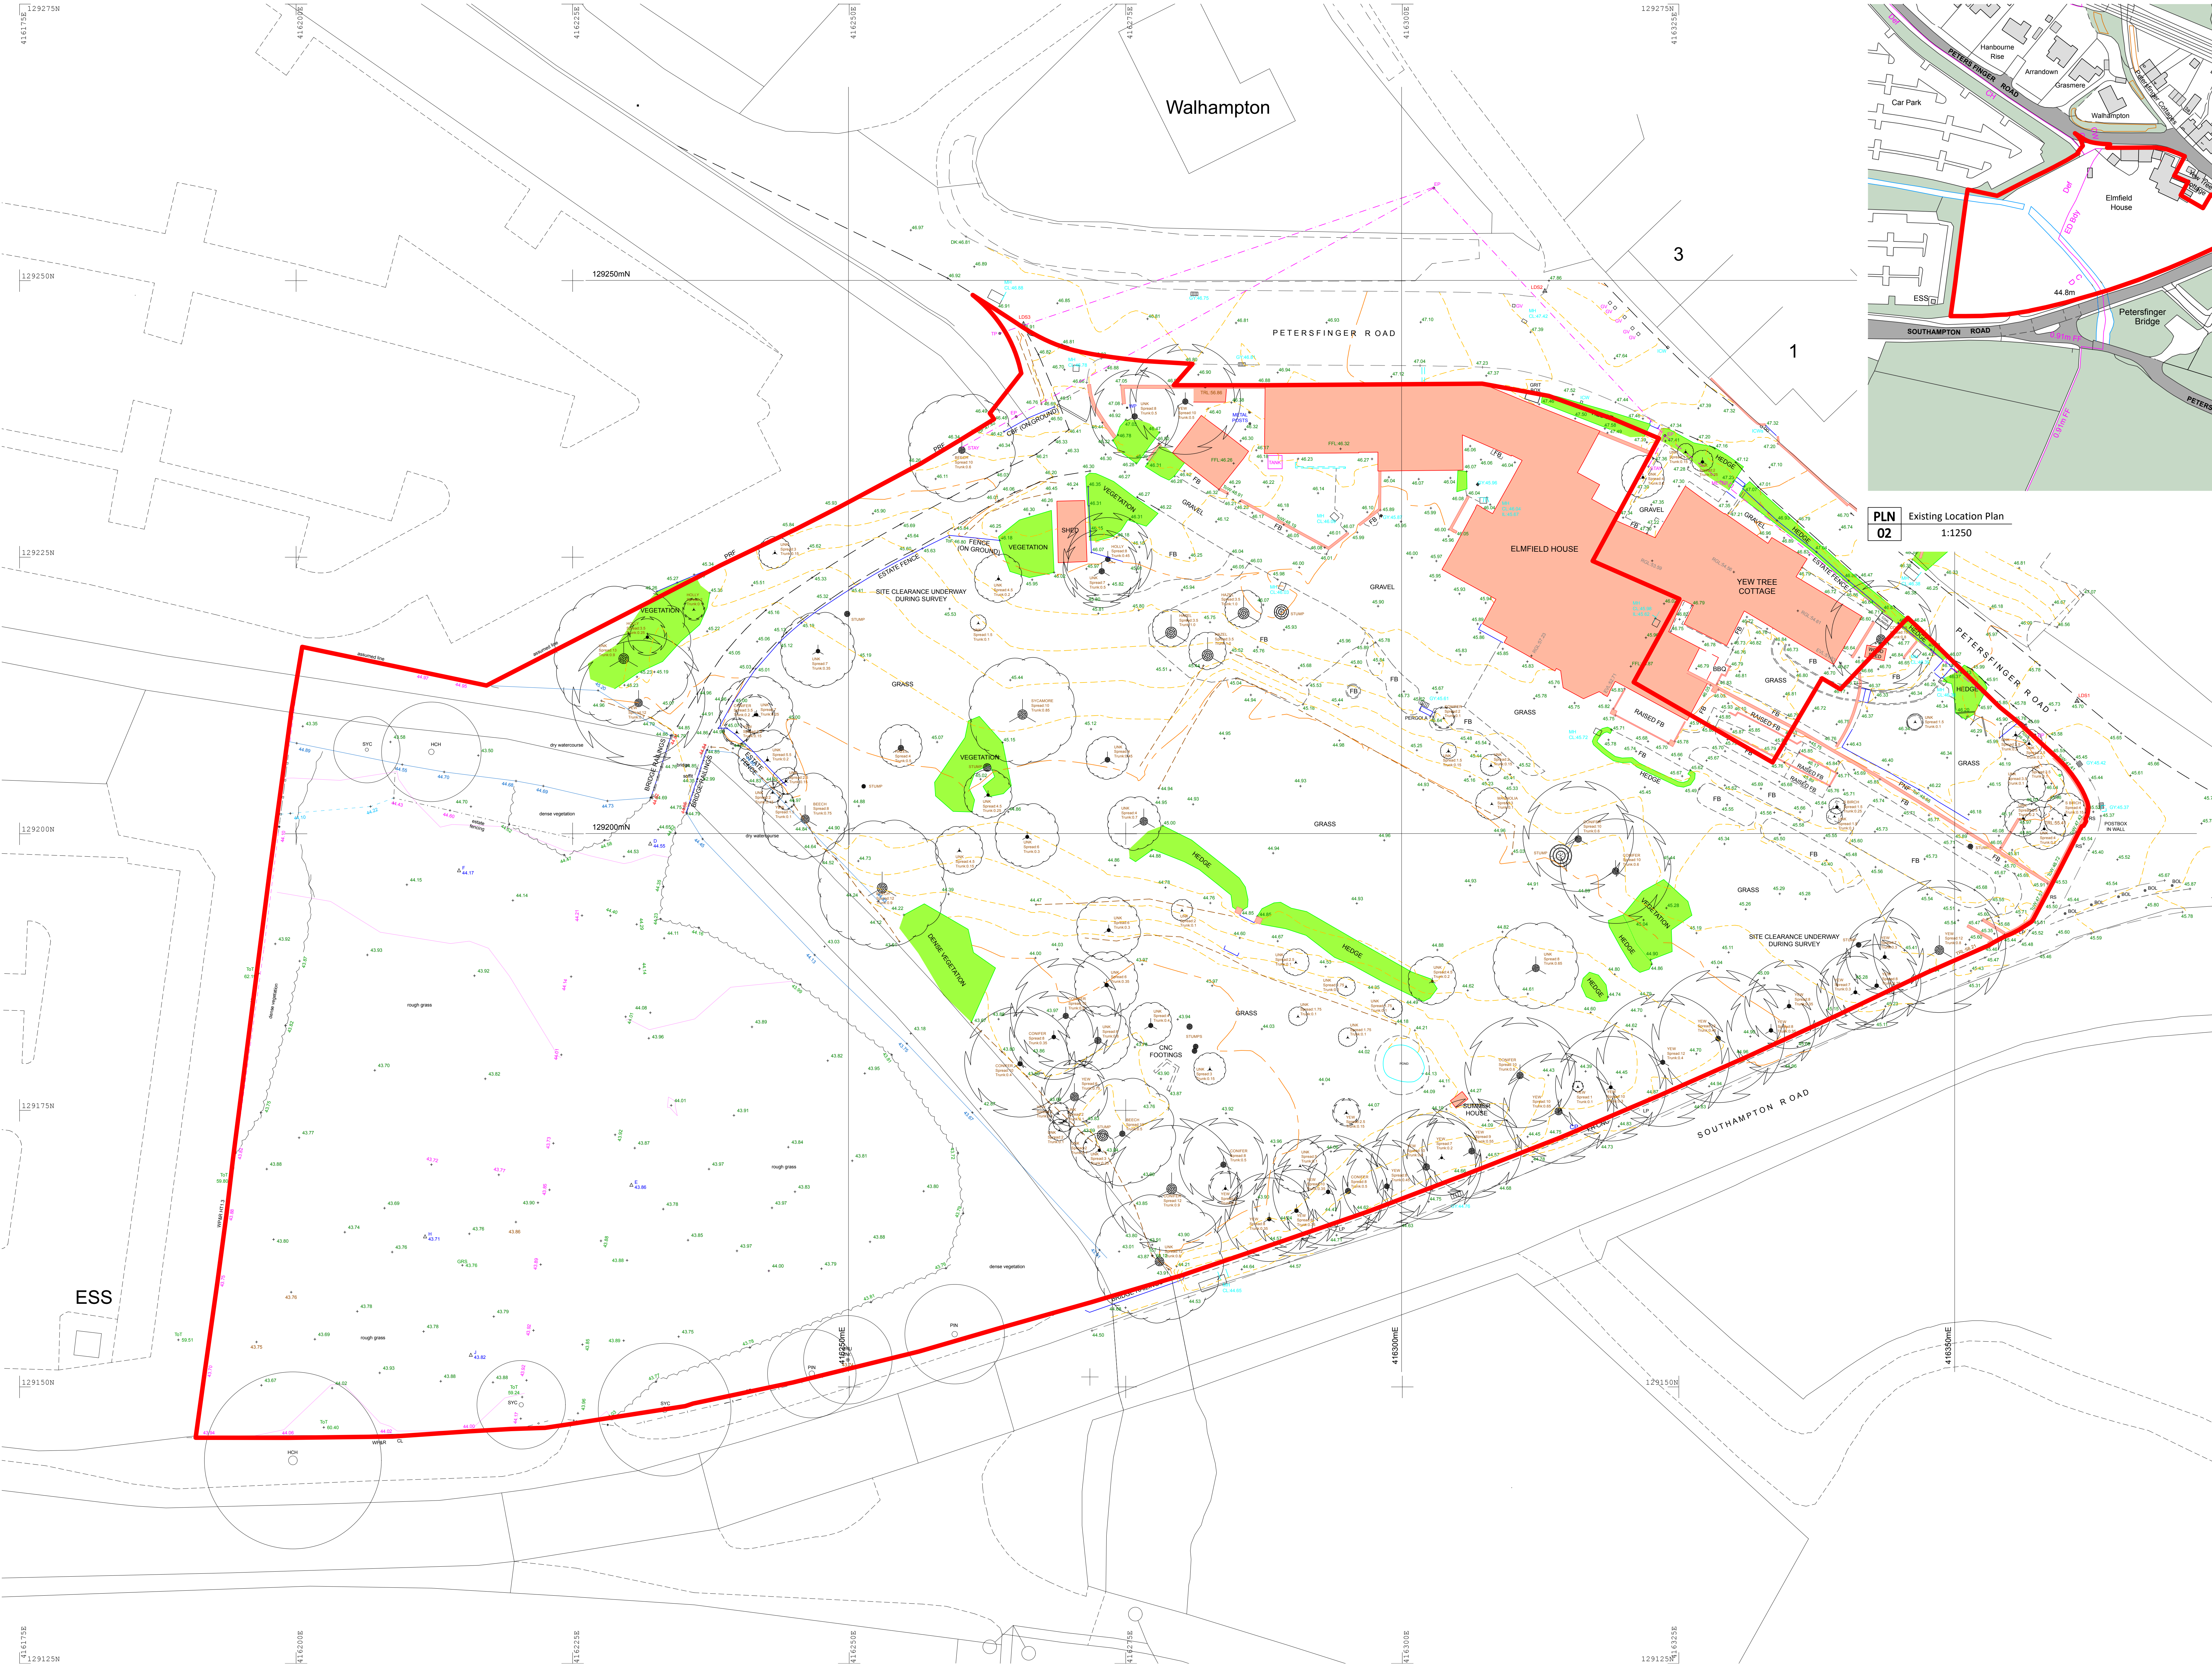

PLN Existing Location Plan
02 1:1250

0 25 50 75 100 125
Metres 1:1250

PLN Existing Site Plan
01 1:200

0 5 10 15 20 25
Metres 1:200

Rev B: 20/08/2024: Amended plan.
Rev A: 20/11/2023: Amended boundary line.



PAUL STEVENS ARCHITECTURE LTD
Unit 3 Boathouse Meadow Business Park
Cherry Orchard Lane
Salisbury
Wiltshire
SP2 7LD

Tel No: 01722 349384

THIS DRAWING IS COPYRIGHT. IT MUST NOT BE COPIED, USED OR DISCLOSED TO THIRD PARTIES WITHOUT PRIOR PERMISSION.

PROJECT: Elmfield House
Petersfinger Road
Salisbury
Wiltshire
SP5 3BZ
DRAWING: Existing
Site/Location Plan
Topographical Survey

SCALE: 1:200 & 1:1250 @ A1
DATE: 11/2023

DESIGN: ☐ PLANNING: ☒ BASIC INFO: ☐
TENDER: ☐ CONSTRUCTION: ☐

DRAWN: BAH DATE: 17/11/2023
CHECKED: DATE:
JOB NO: 963

DWG NO: 01 REV: 8

CURRENT: ☐
SUPERSEDED: ☐