

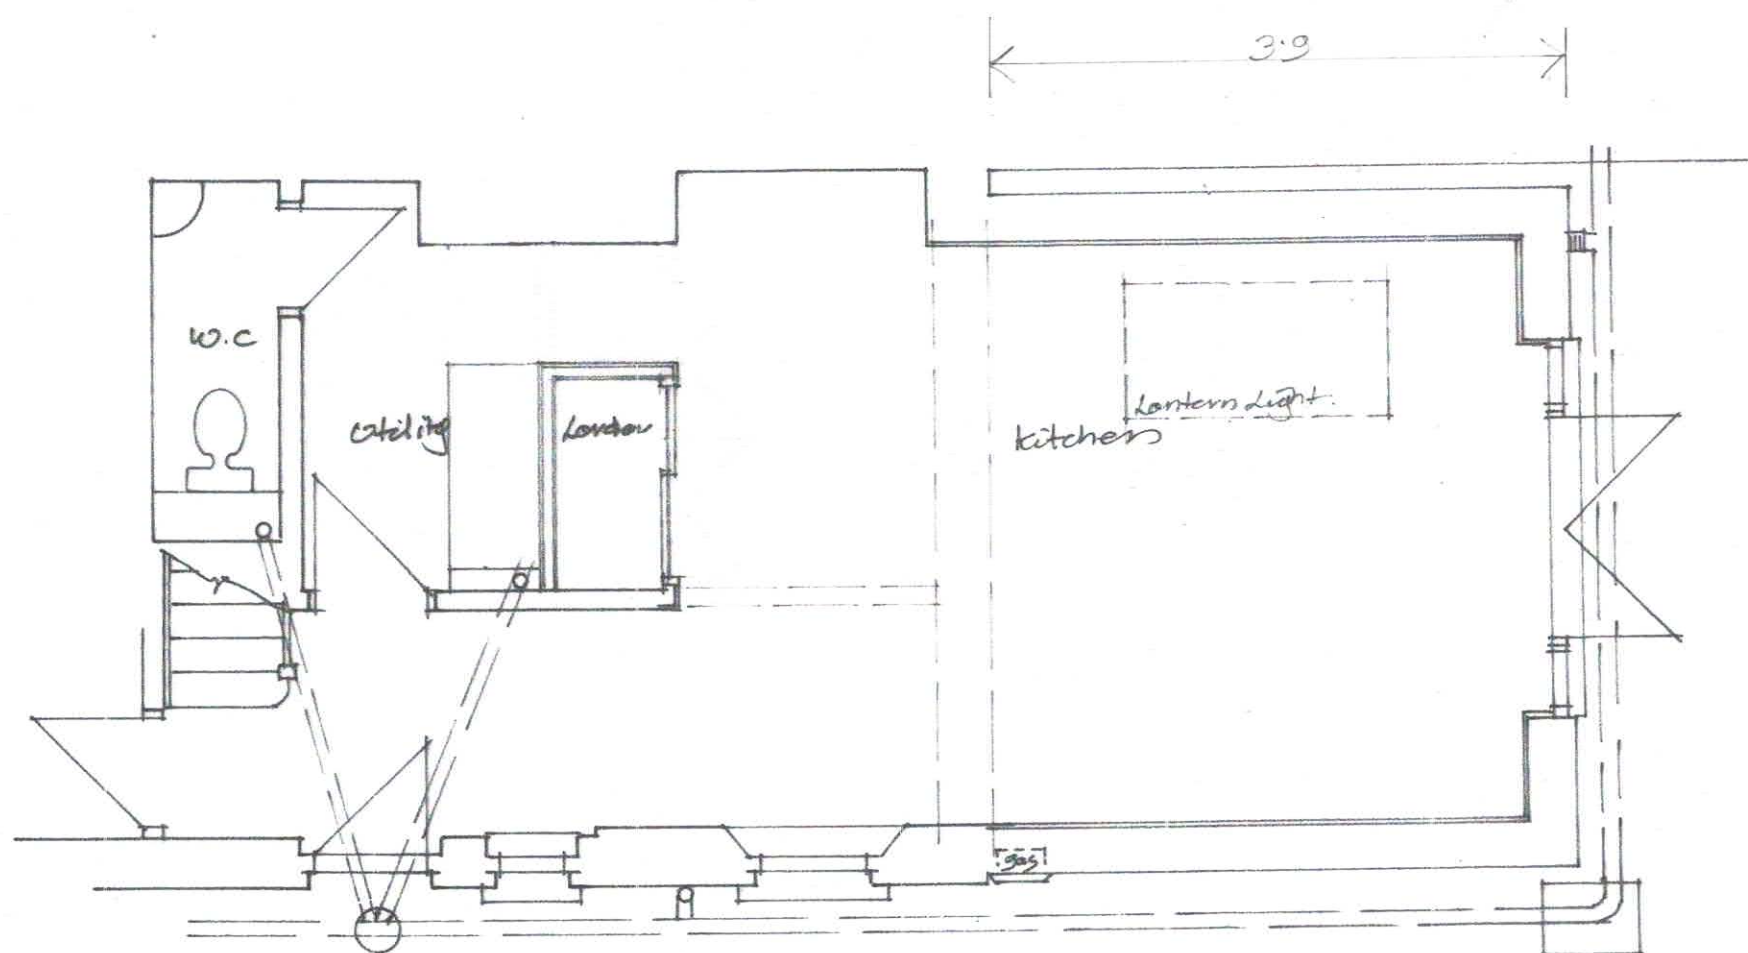


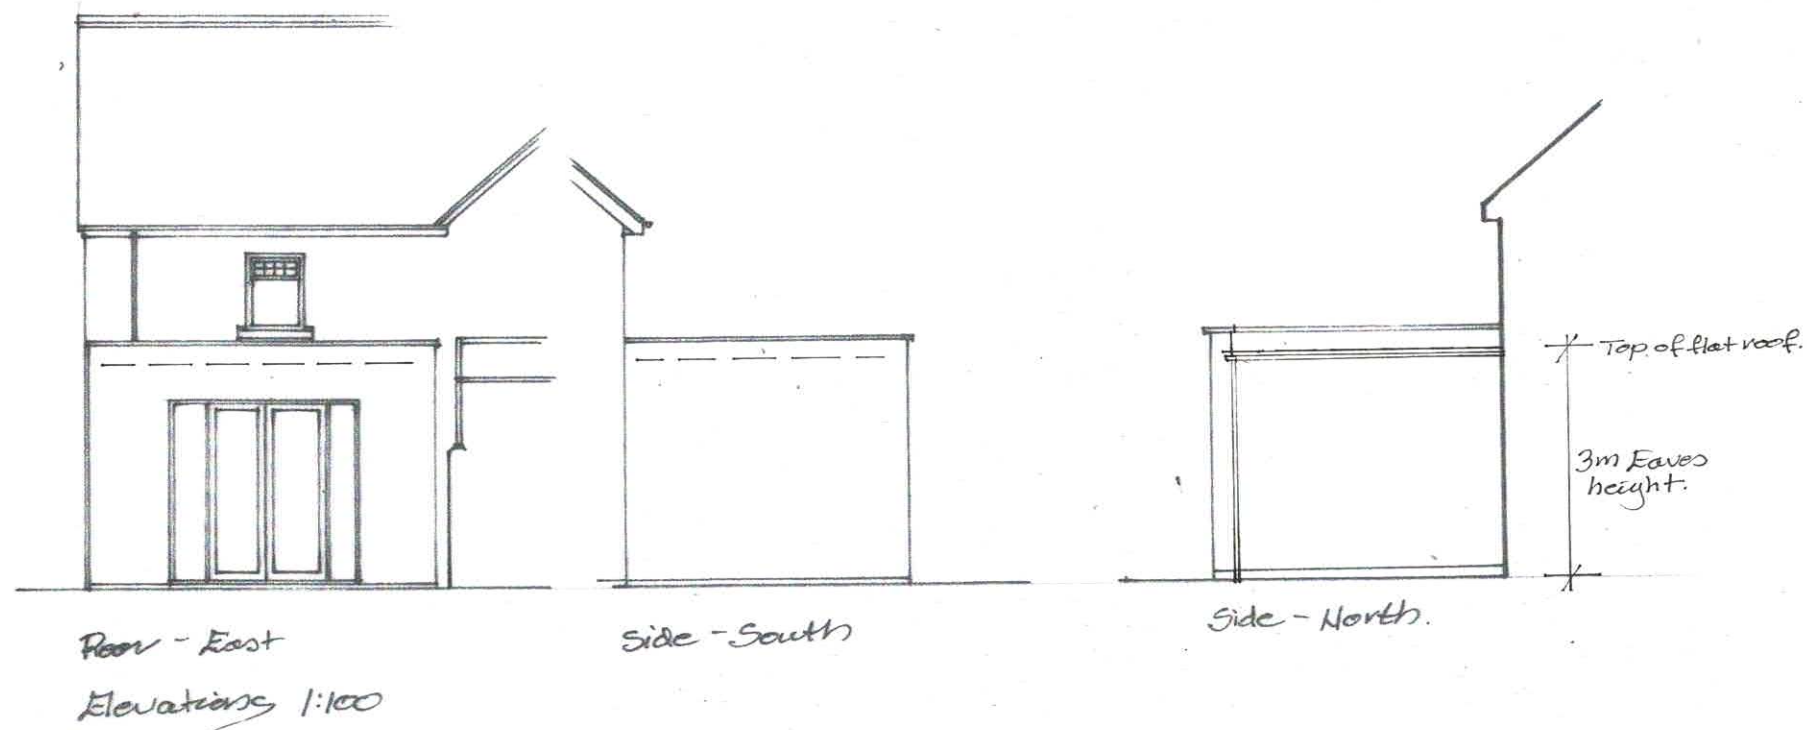

Ground Floor Plan 1:50

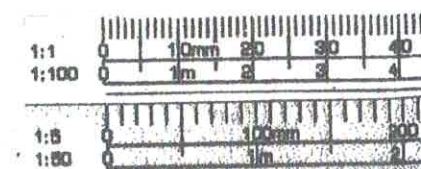

		3 Potley Lane Corsham, Wilts SN13 9RY 01225811057
Project 34 South Street Corsham SN13 9HB		
Drawing Plan & Elevations Proposed		
Scale 1:50 1:100	Drawing No 2659/2	Date Nov 2025
		Drawn Chris Hyde