




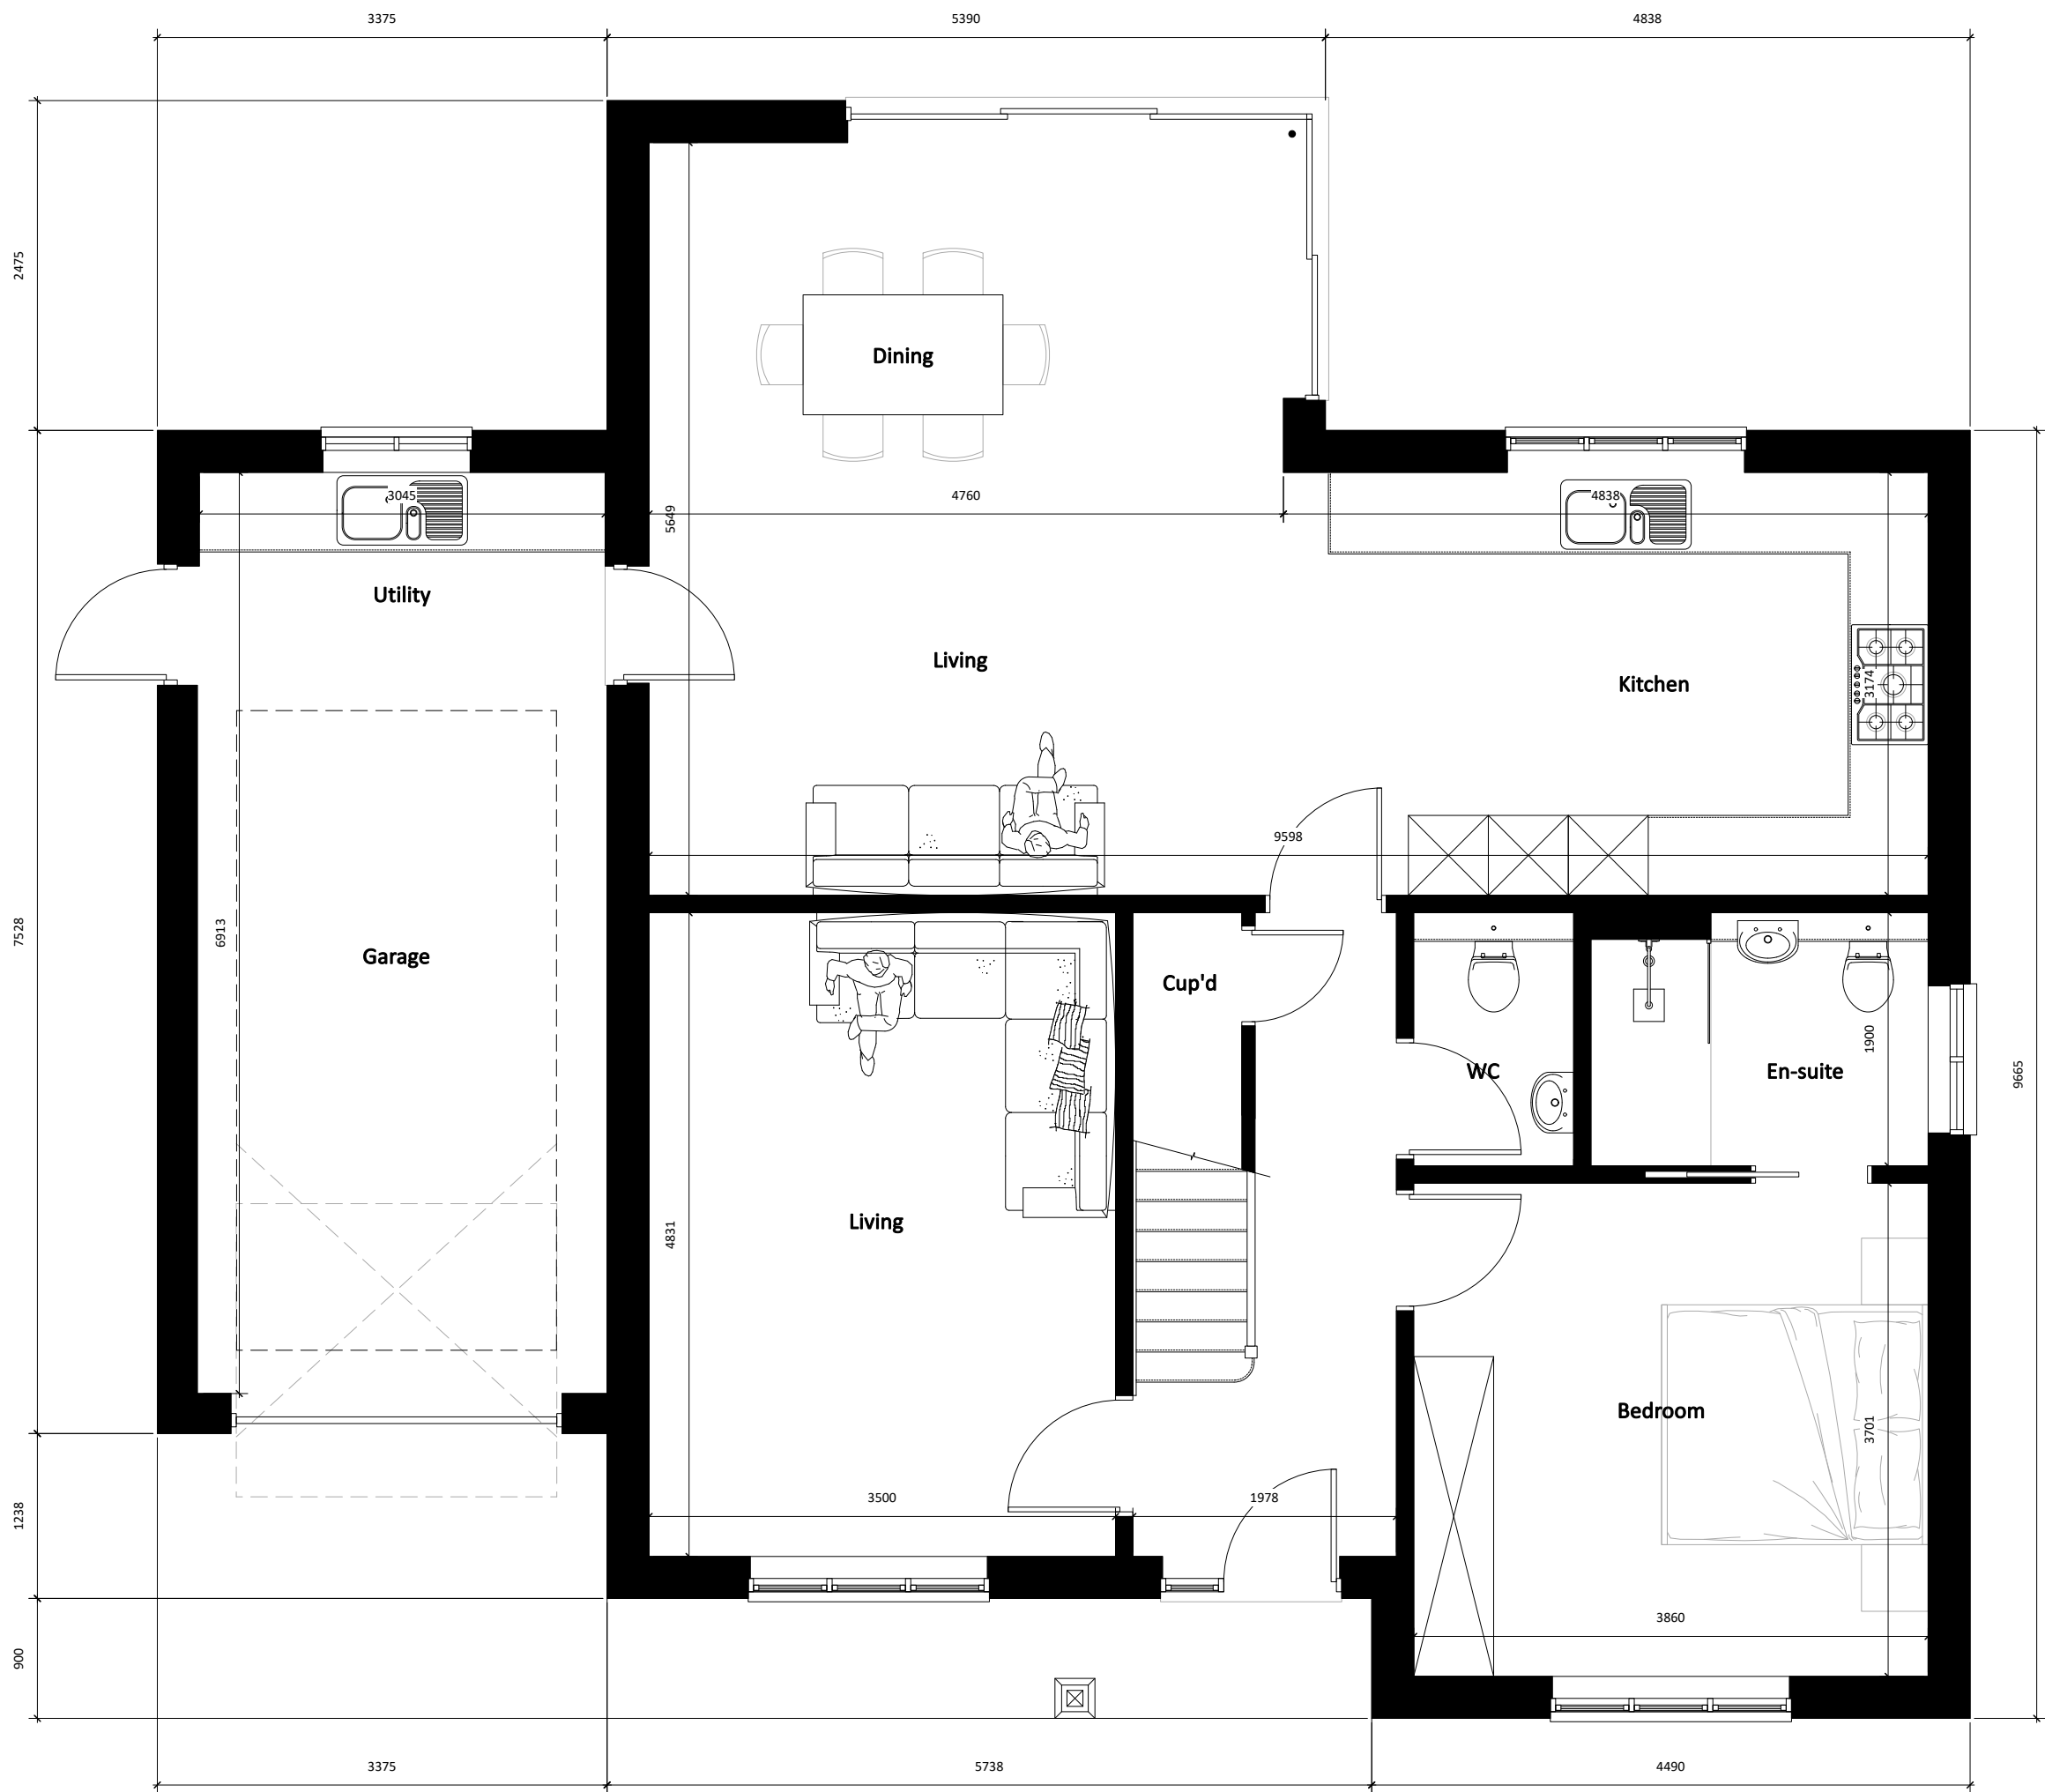


PLN 01 Proposed GF Plan
1:50

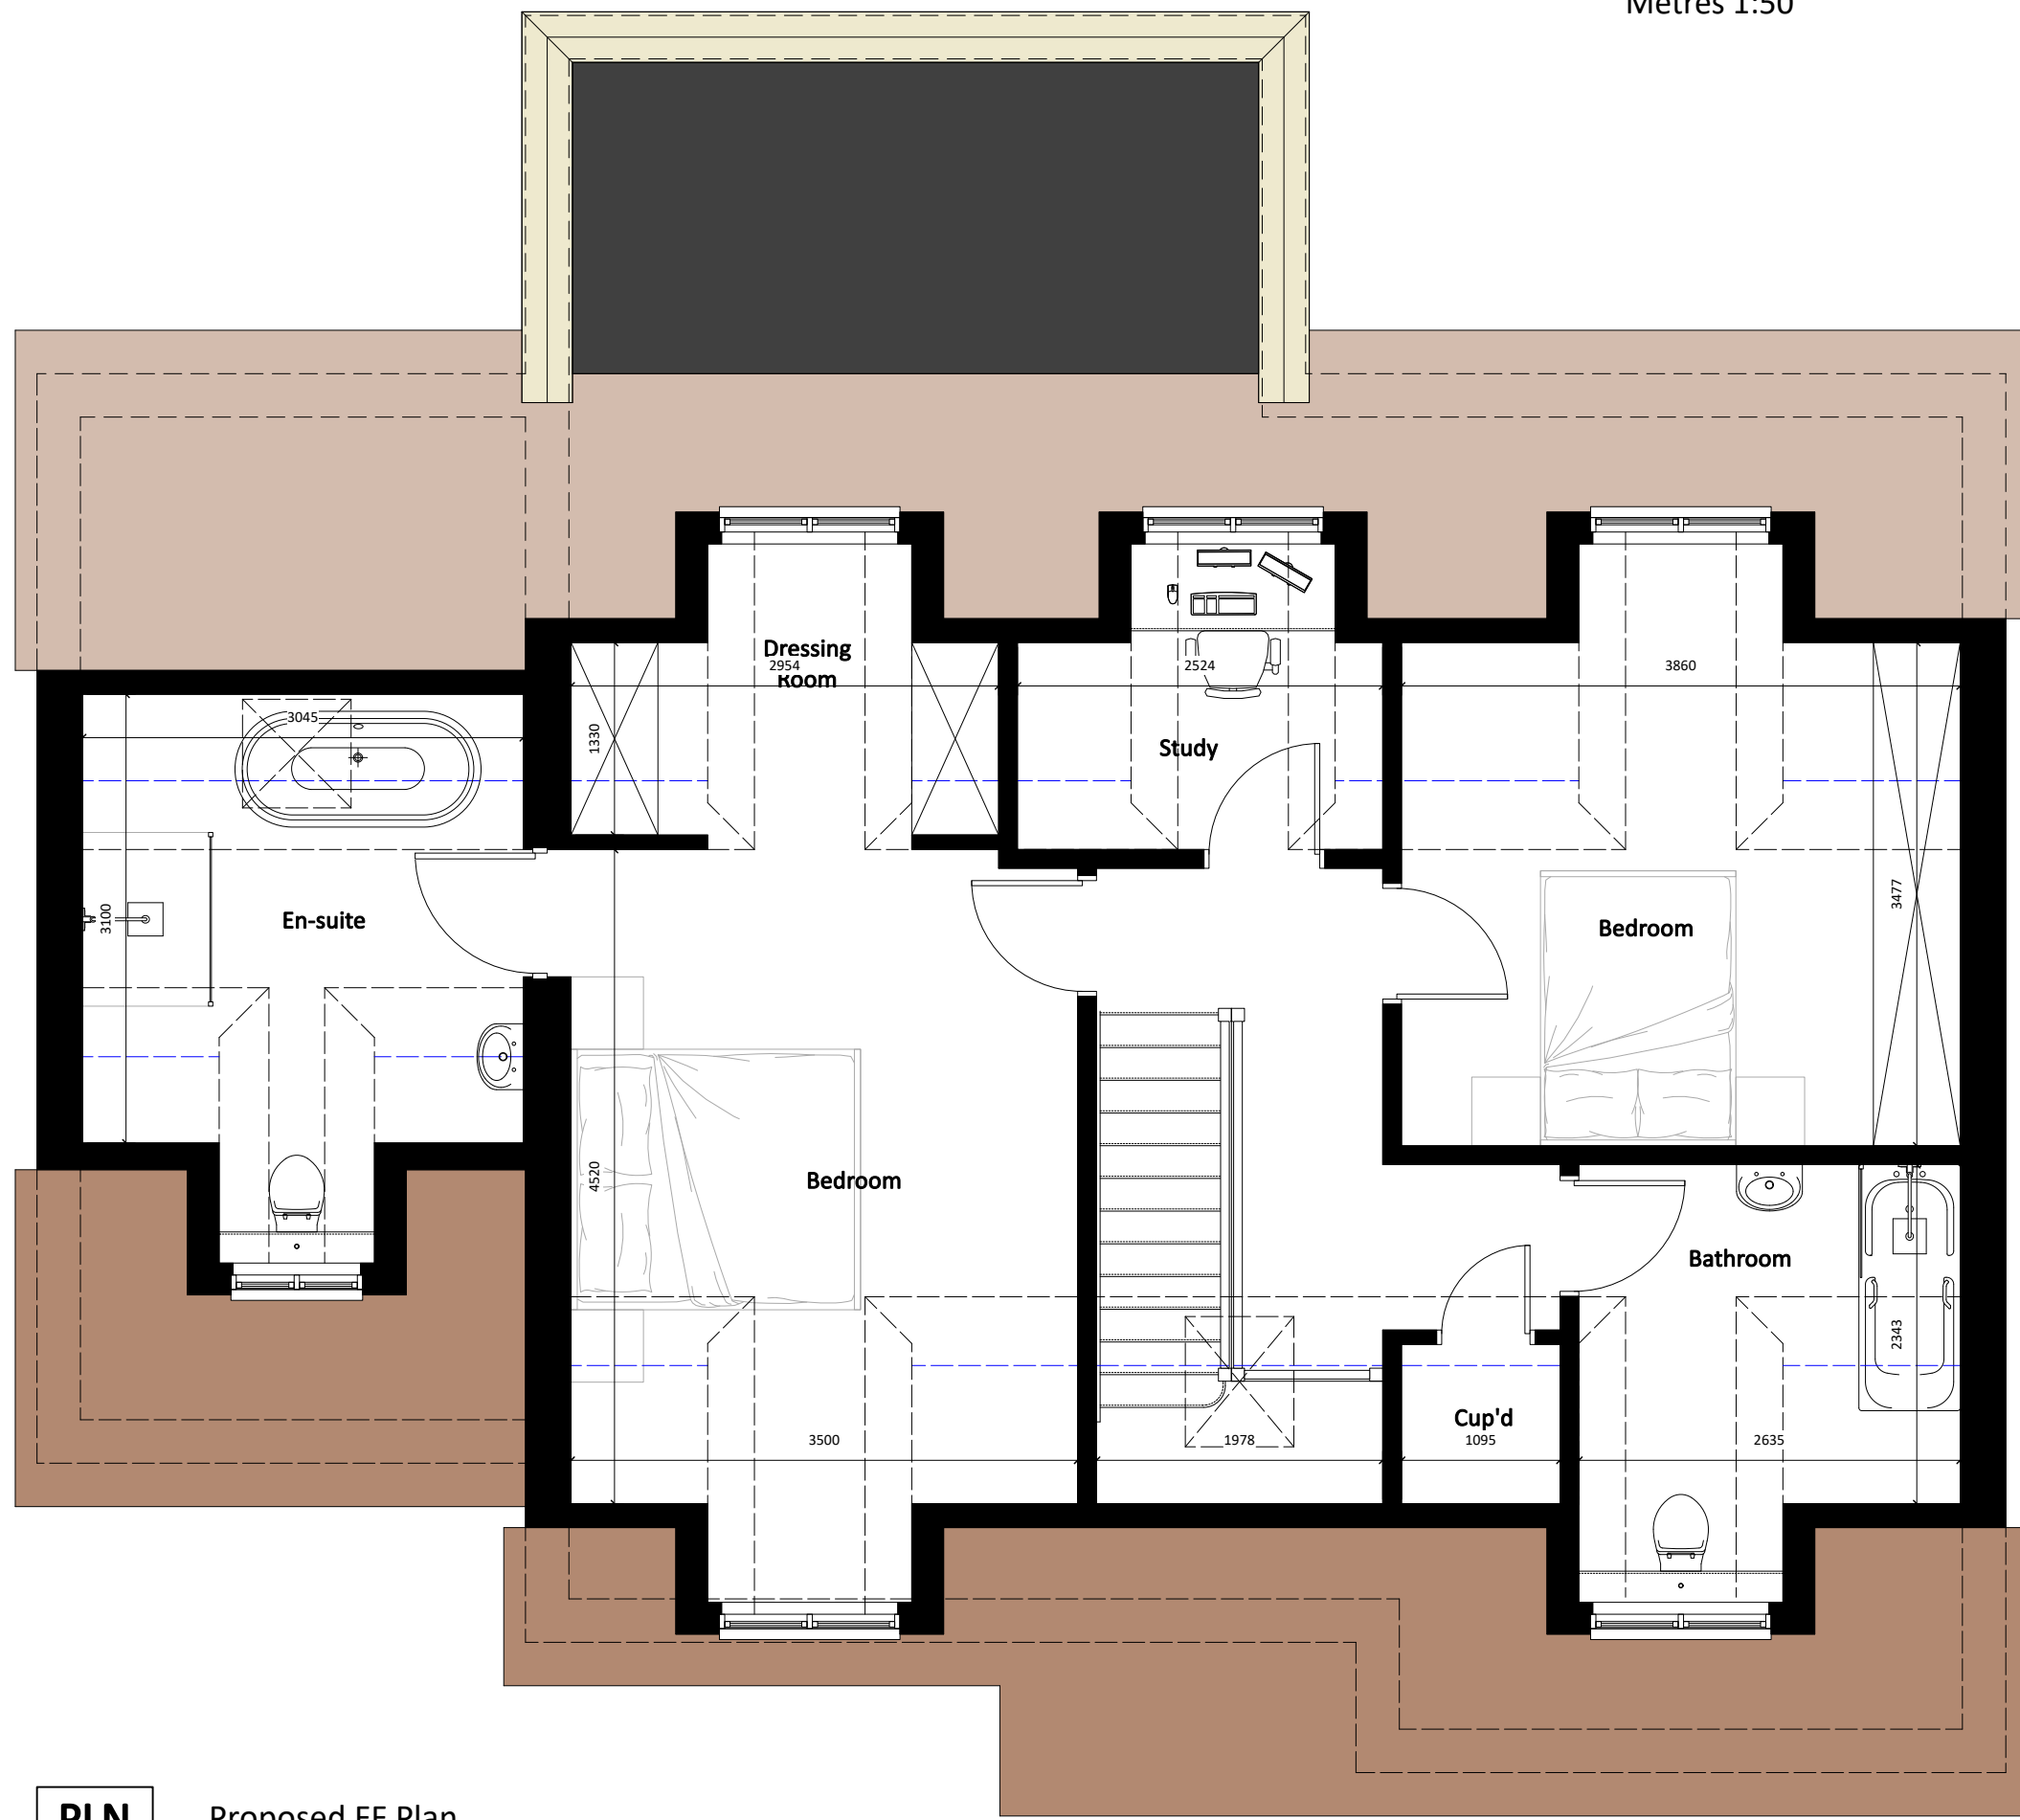

PLN 02 Proposed FF Plan
1:50

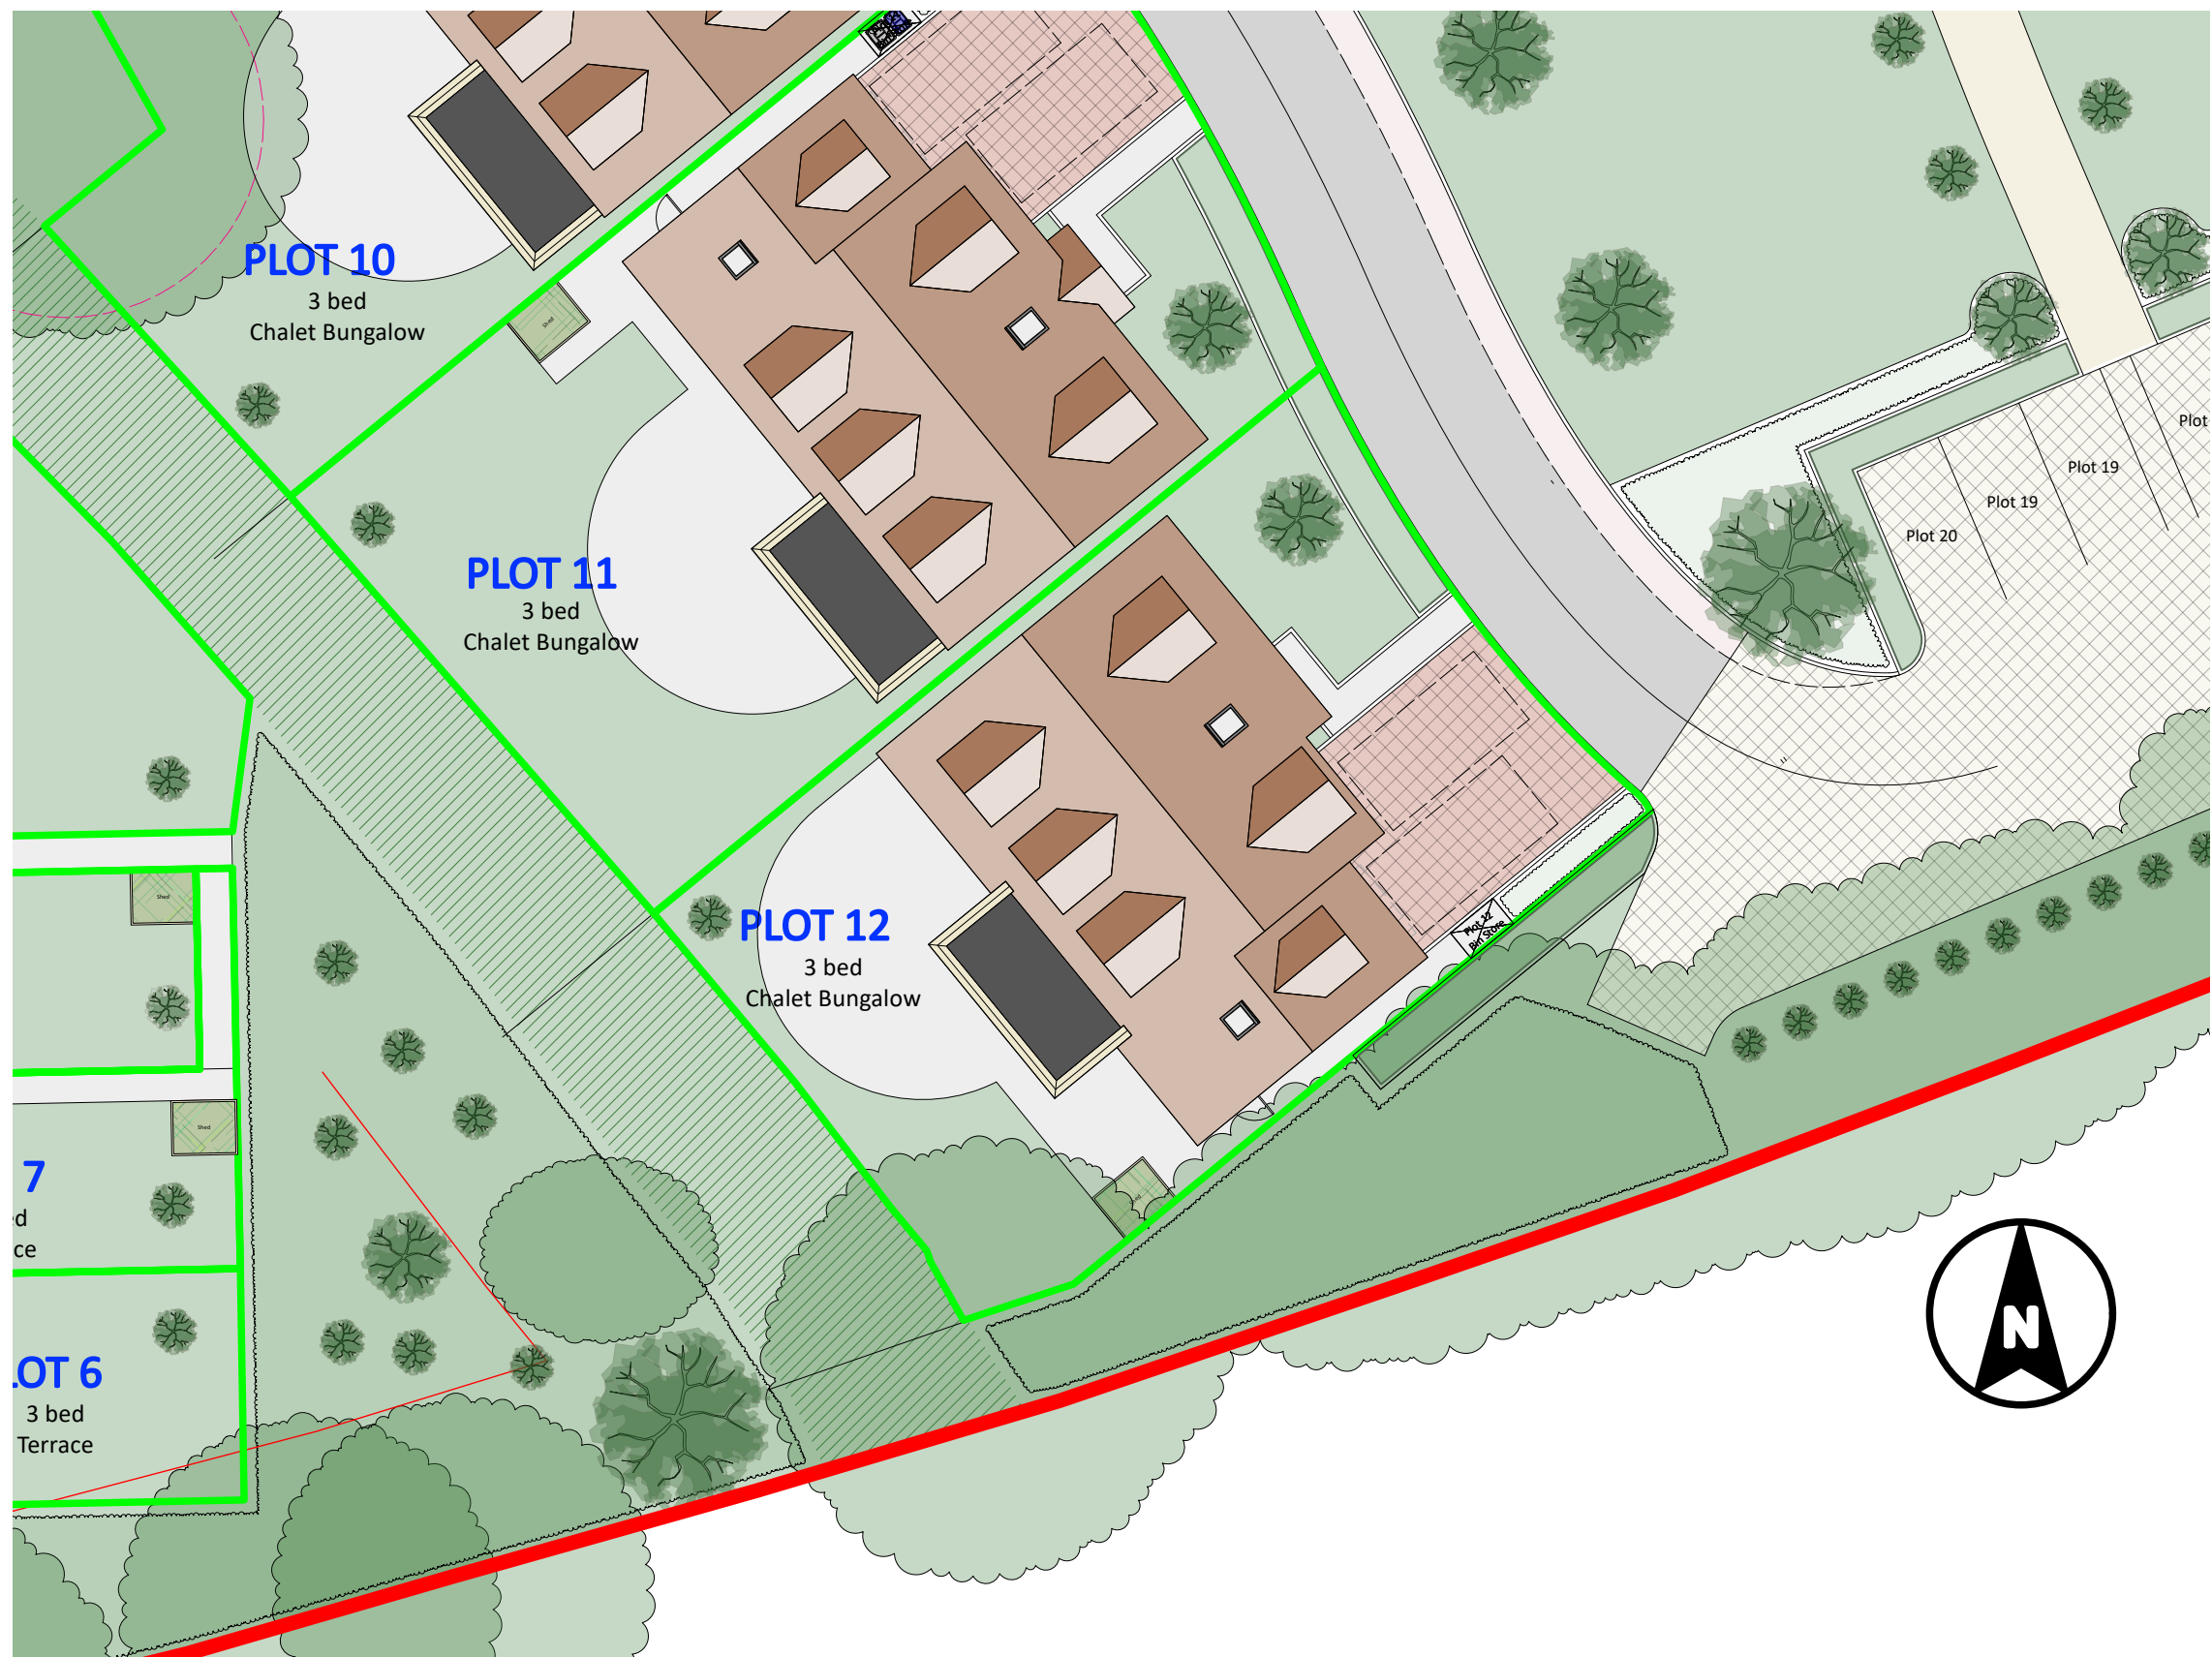


PLN 03 Proposed Site Plan
1:200

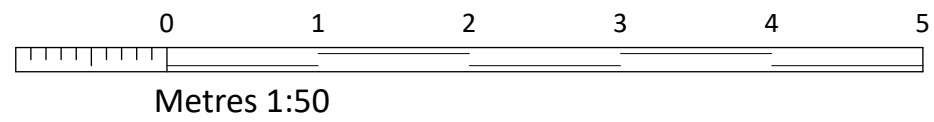


- 1 Plain Clay Tiles
- 2 Red Multi Stock Brick
- 3 Single Ply Membrane
- 4 Blue Engineering Brick Plinth
- 5 Render
- 6 Timber Clad Dormer
- 7 Timber Frame Porch
- 8 UPVC Flush Casement Windows
- 9 Rooflight




ELV 01 Proposed NE Elevation
1:100

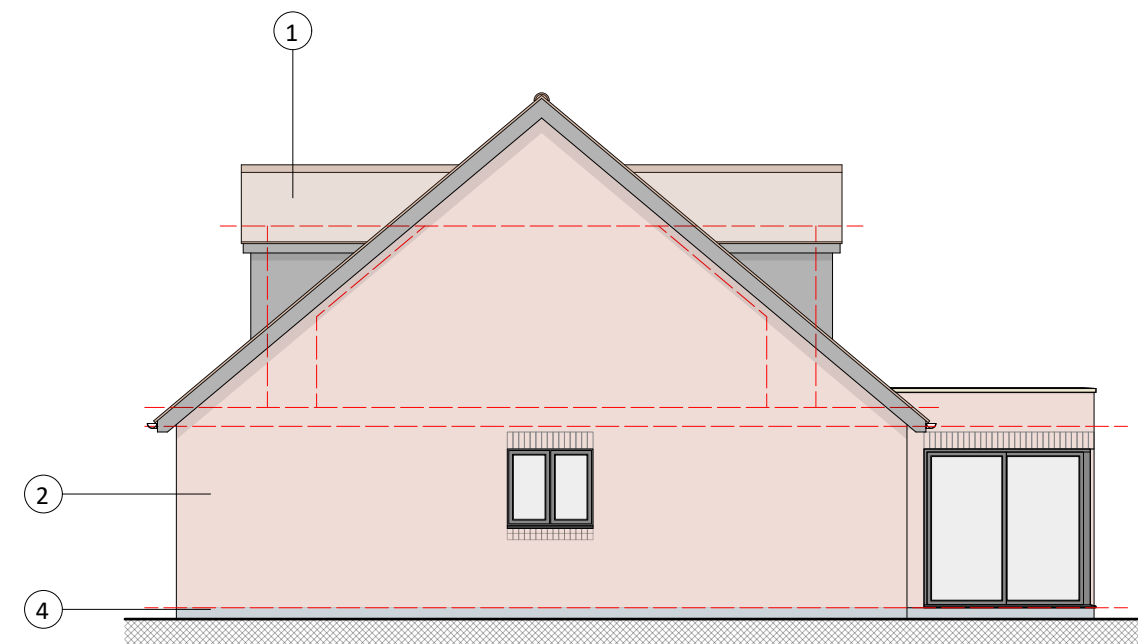


ELV 02 Proposed NW Elevation
1:100

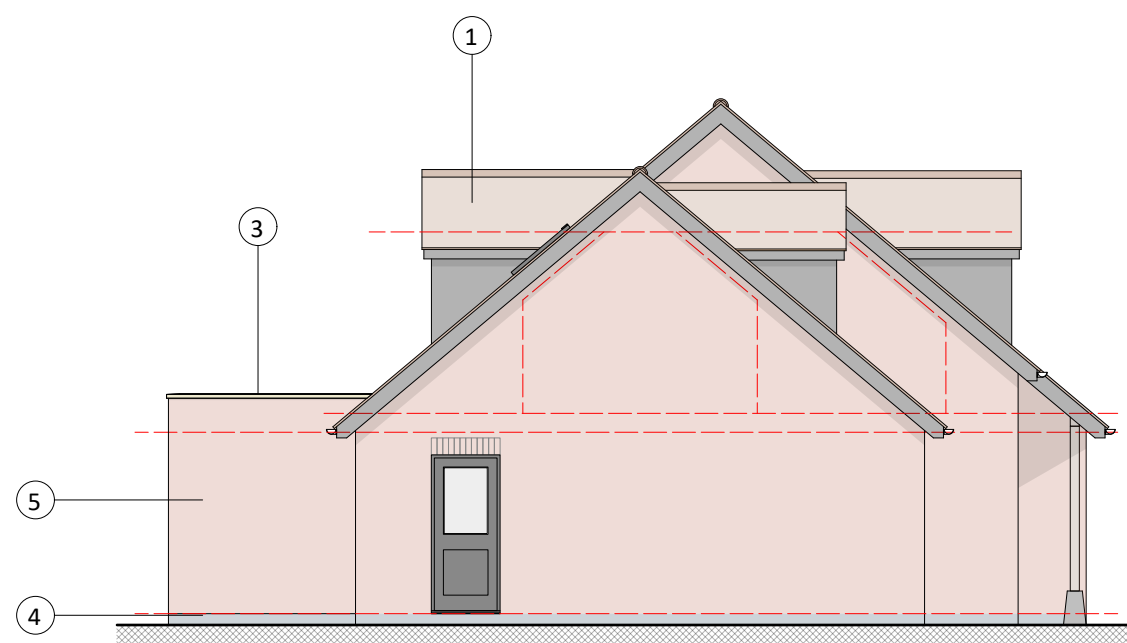

ELV 03 Proposed SE Elevation
1:100

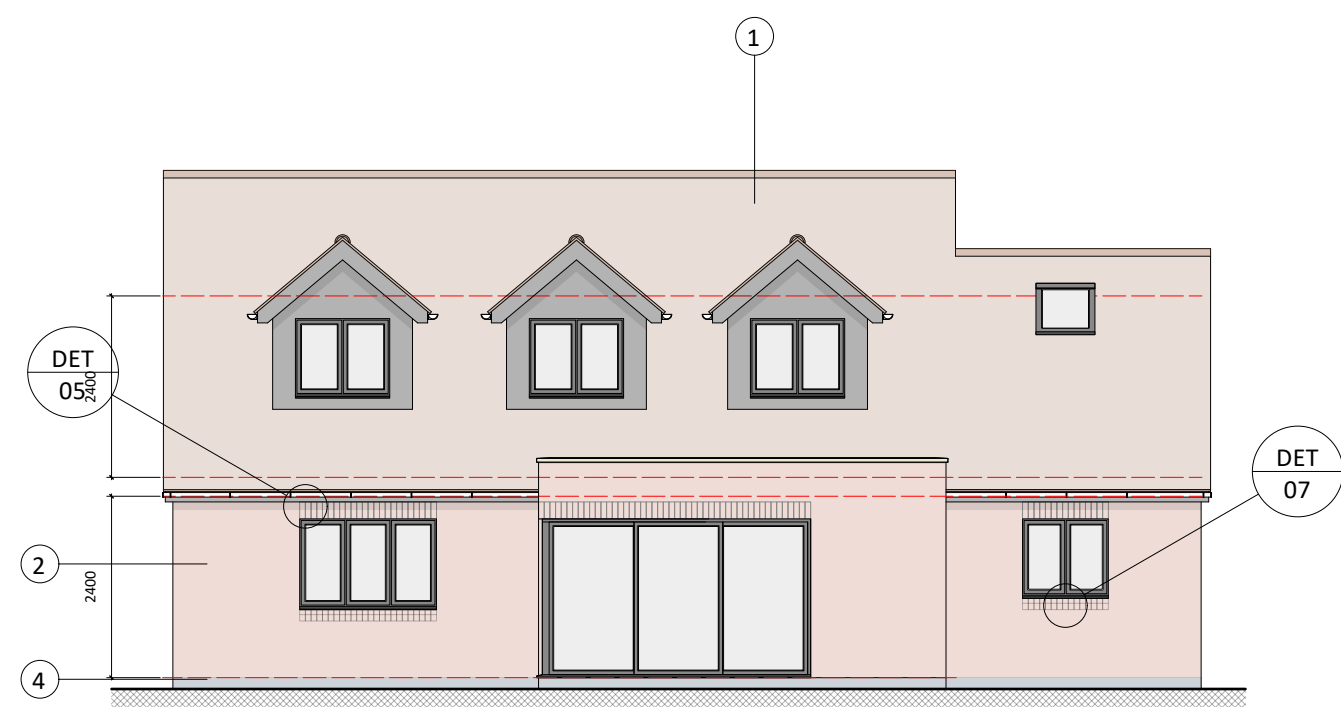

ELV 04 Proposed SW Elevation
1:100

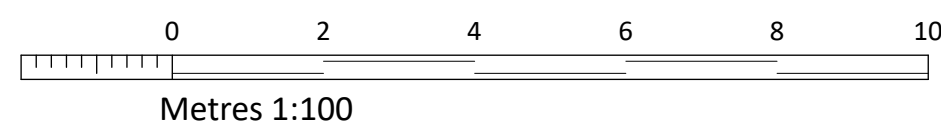

DO NOT SCALE FROM THIS DRAWING ALL DIMENSIONS TO BE CHECKED ON SITE PRIOR TO COMMENCEMENT. ANY DISCREPANCIES TO BE REPORTED IMMEDIATELY TO THE ARCHITECT.

Rev E: 26/09/2025: Amended Site Plan.
Rev D: 19/08/2024: Amended Plans & Elevations.
Rev C: 23/05/2024: Amended Site Plan.
Rev B: 23/01/2024: Amended Plot Boundaries.
Rev A: 21/11/2023: Window added to SE Elevation.



PAUL STEVENS ARCHITECTURE LTD
Unit 3 Boathouse Meadow Business Park
Cherry Orchard Lane
Salisbury
Wiltshire
SP2 7LD

Tel No: 01722 349384
THIS DRAWING IS COPYRIGHT. IT MUST NOT BE COPIED, USED OR DISCLOSED TO THIRD PARTIES WITHOUT PRIOR PERMISSION.

PROJECT: **Elmfield House**
Petersfinger Road
Petersfinger
Salisbury
Wiltshire
SP5 3BZ
DRAWING: **PLOT 12**
Plans & Elevations

SCALE: 1:50, 1:100 & 1:200 @ A1
DATE: 11 2023

DESIGN: ☐ PLANNING: ☒ BLDG REGS: ☐
TENDER: ☐ CONSTRUCTION: ☐

DRAWN: DJH DATE: 17/11/2023

CHECKED: DATE:

JOB No: **963**

DWG No: **18** REV: **E**

CURRENT: ☐
SUPERSEDED: ☐