



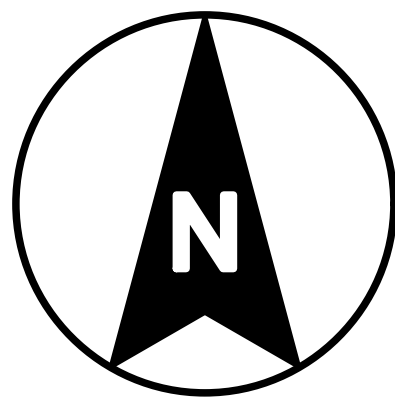

Rev A: 27/08/2025: Site plan added.

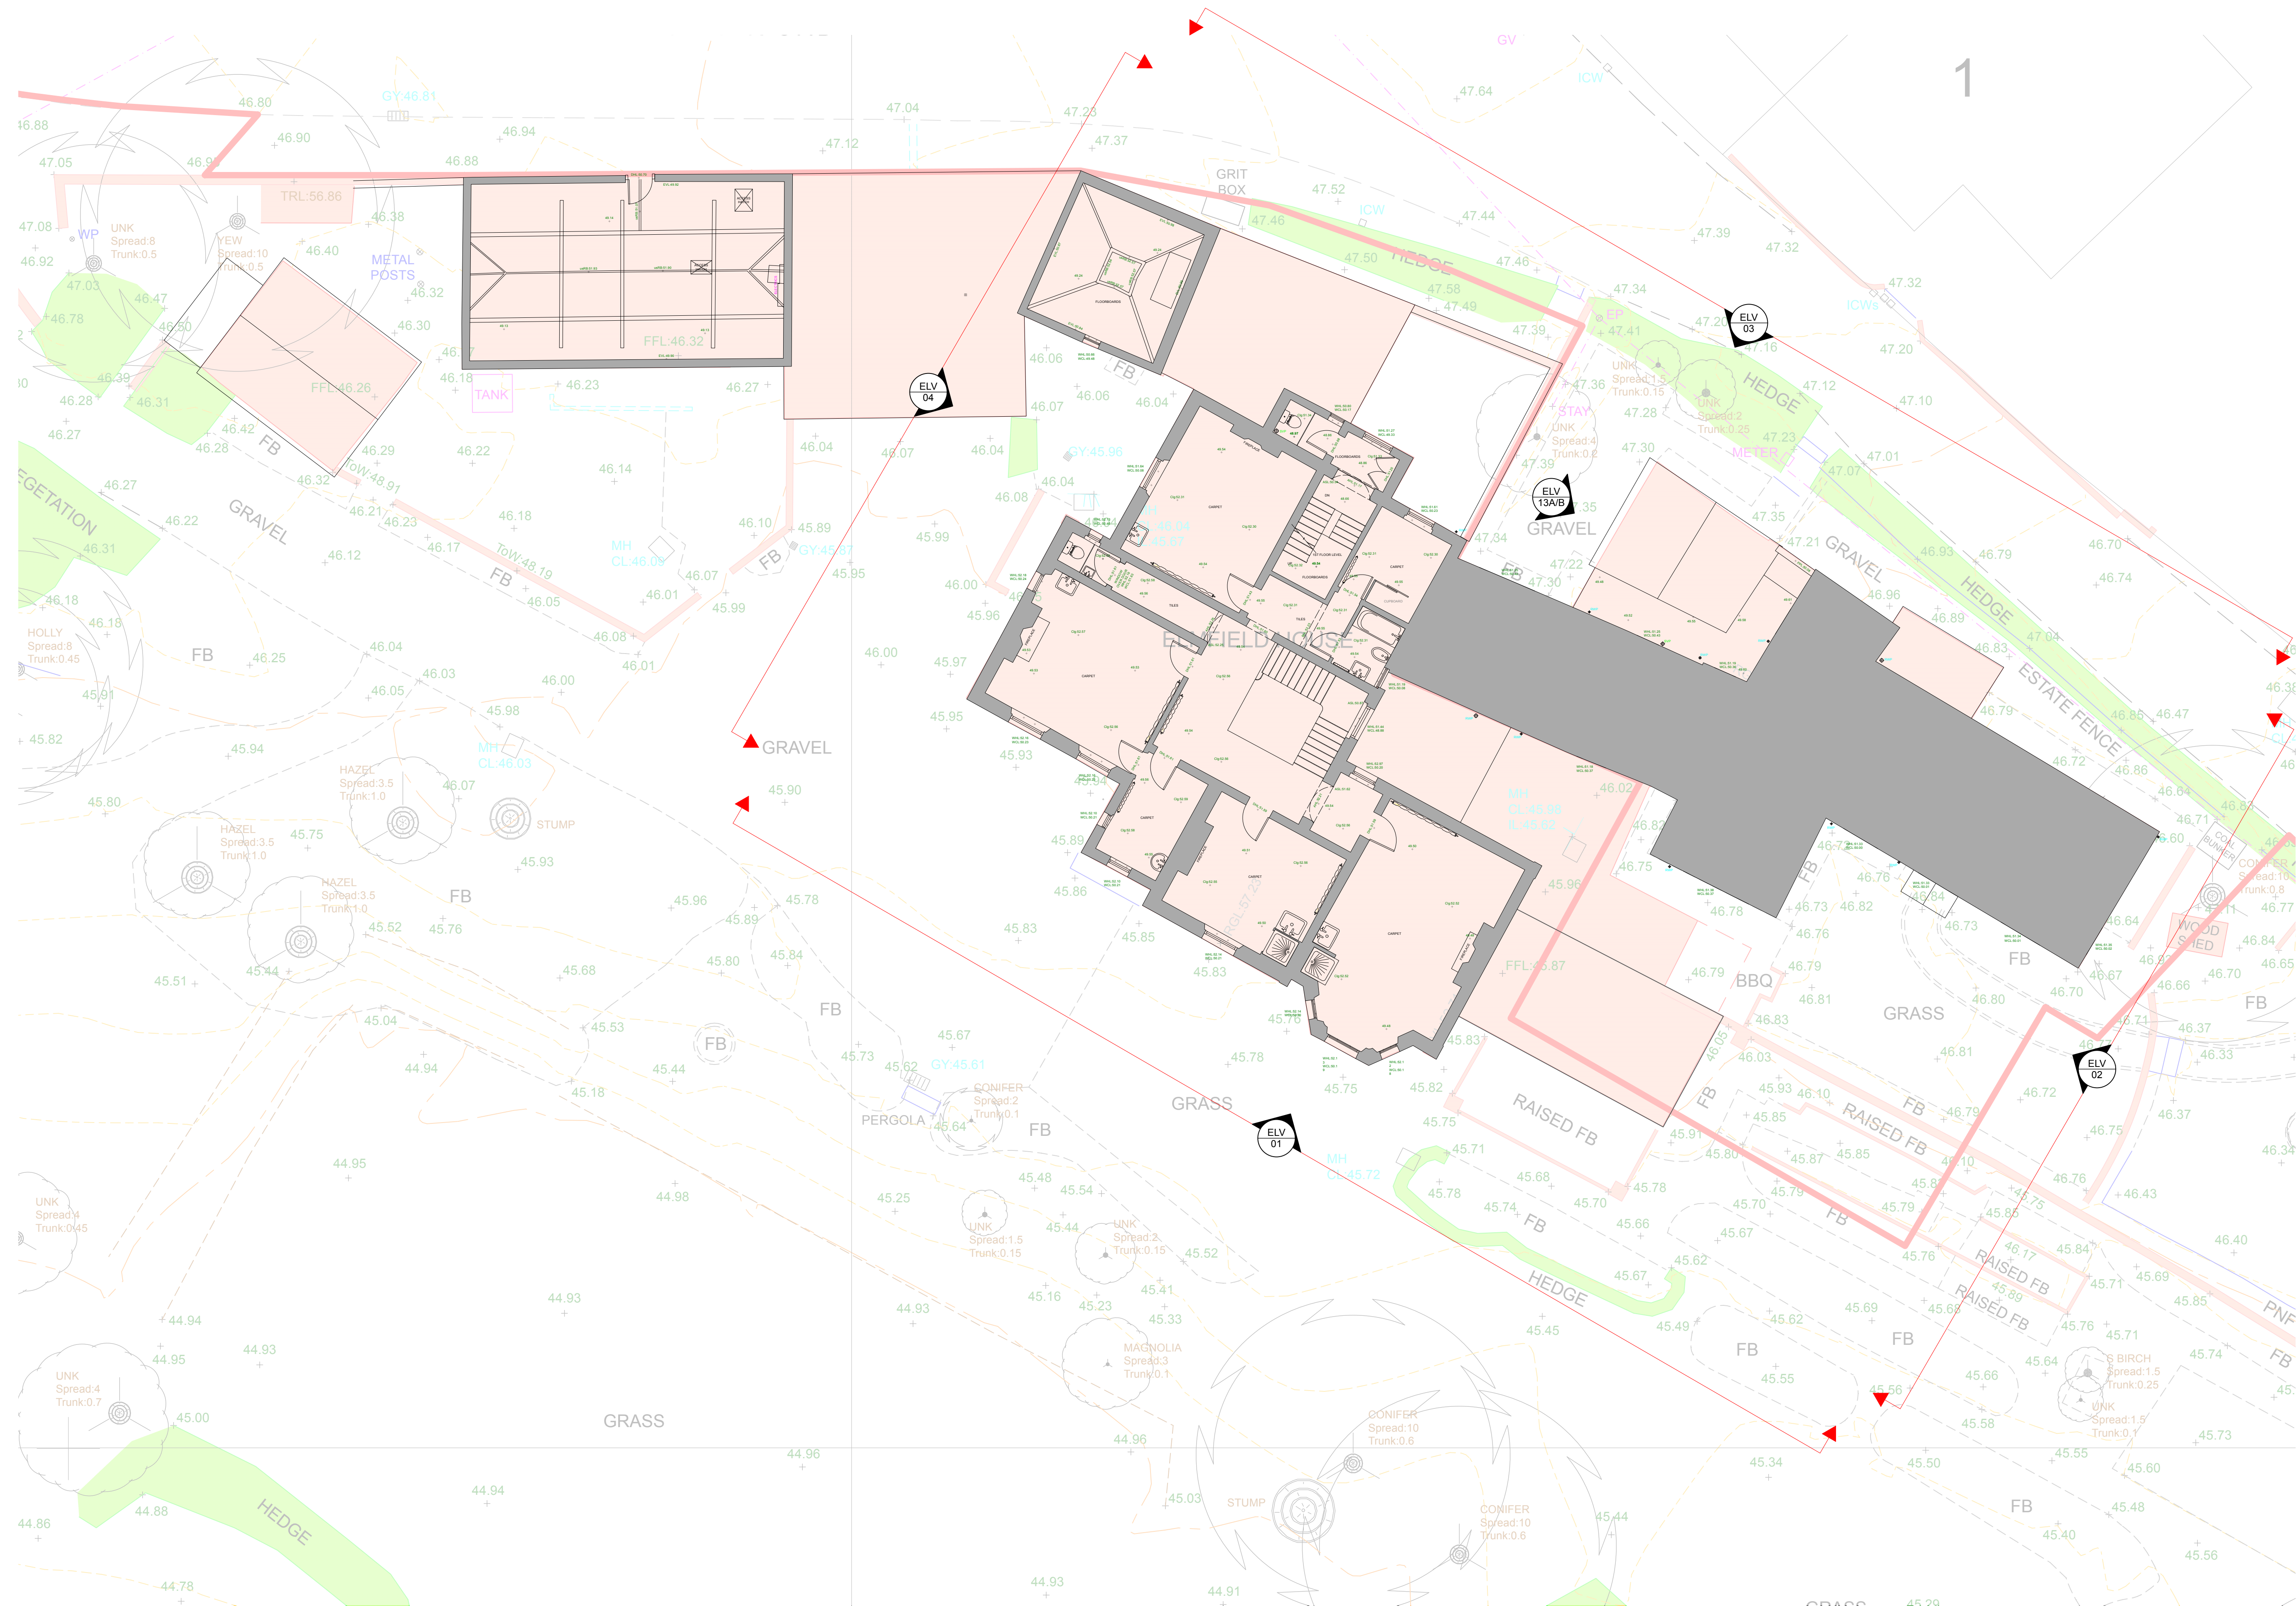

PAUL STEVENS ARCHITECTURE LTD
Unit 3 Boathouse Meadow Business Park
Cherry Orchard Lane
Salisbury
Wiltshire
SP2 7LD

Tel No: 01722 349384

THIS DRAWING IS COPYRIGHT. IT MUST NOT BE COPIED, USED OR
DISCLOSED TO THIRD PARTIES WITHOUT PRIOR PERMISSION.

PROJECT: Elmfield House
Petersfinger Road
Petersfinger
Salisbury
Wiltshire
SP5 3BZ
Existing
First Floor Plan
Elmfield House

SCALE: 1:100 @ A1

DATE: 11 2023

DESIGN: ☐ PLANNING: ☒ BLDG REGS: ☐
TENDER: ☐ CONSTRUCTION: ☐

DRAWN: DJH DATE: 17/11/2023

JOB No:

DWG No:	03	REV:	A
---------	----	------	---

CURRENT: []

SUPERSEDED: []

PLN	Existing FF Plan
01	1:100

Existing FF Plan
1:100