


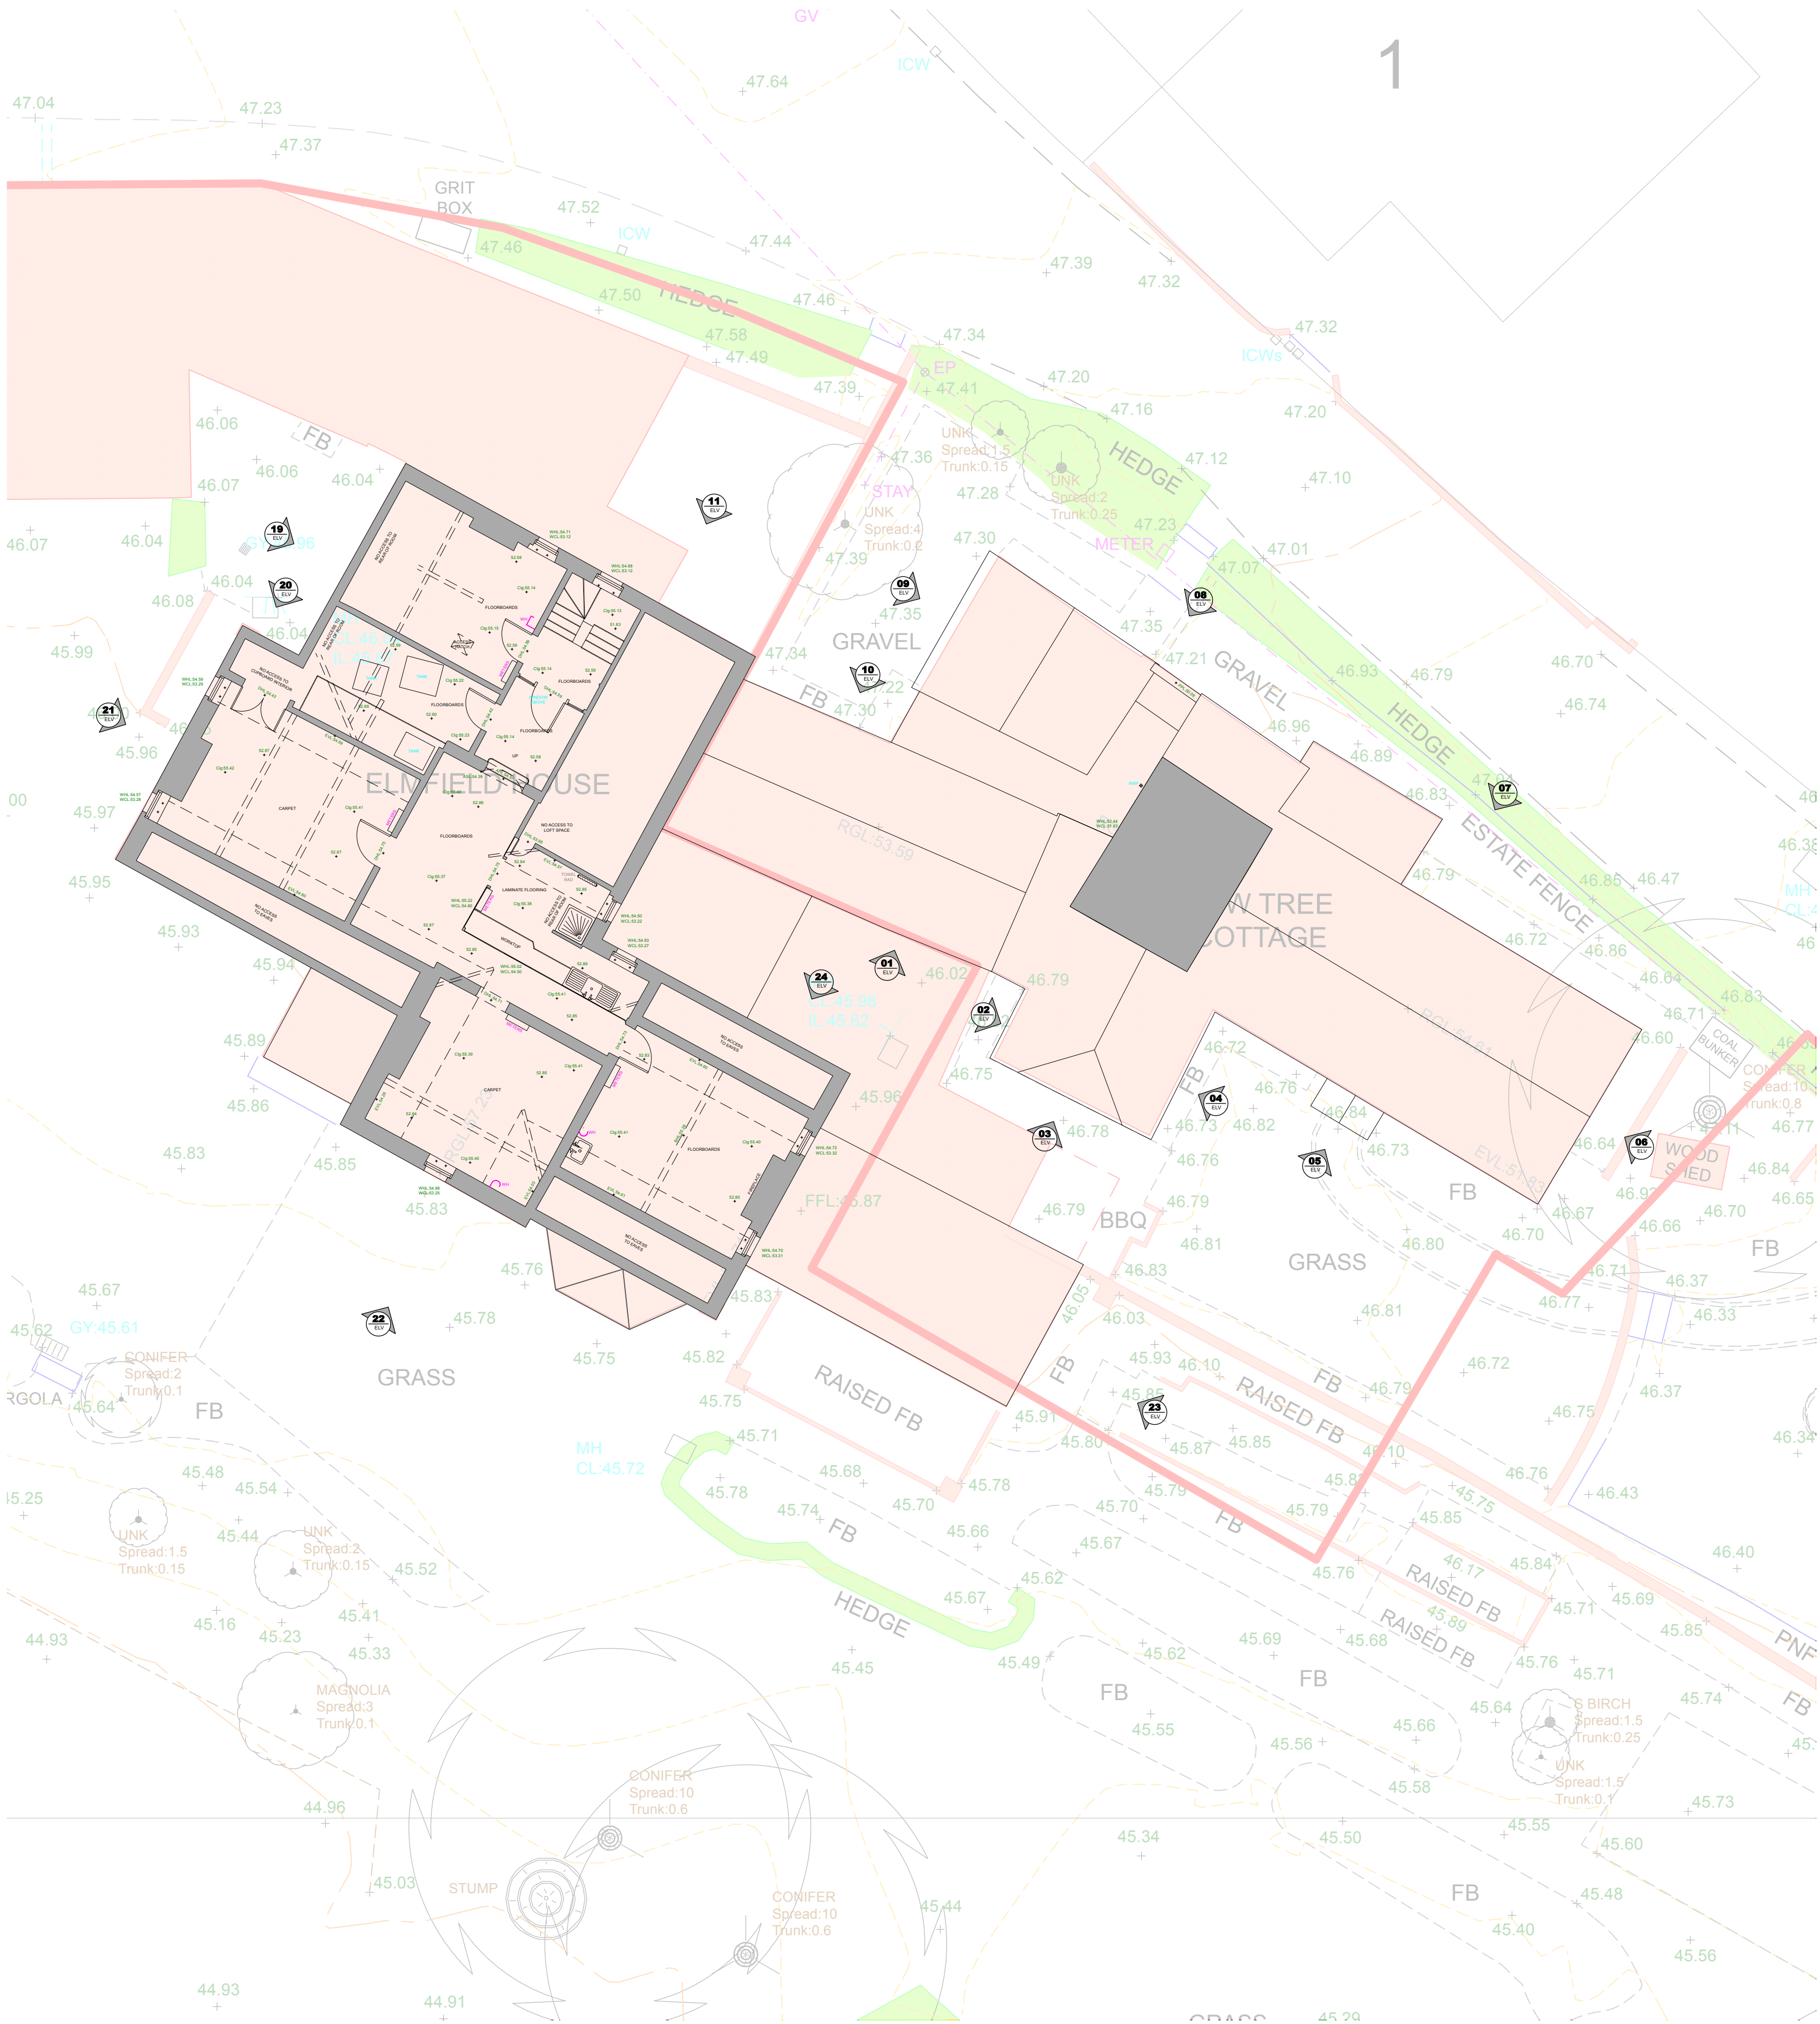


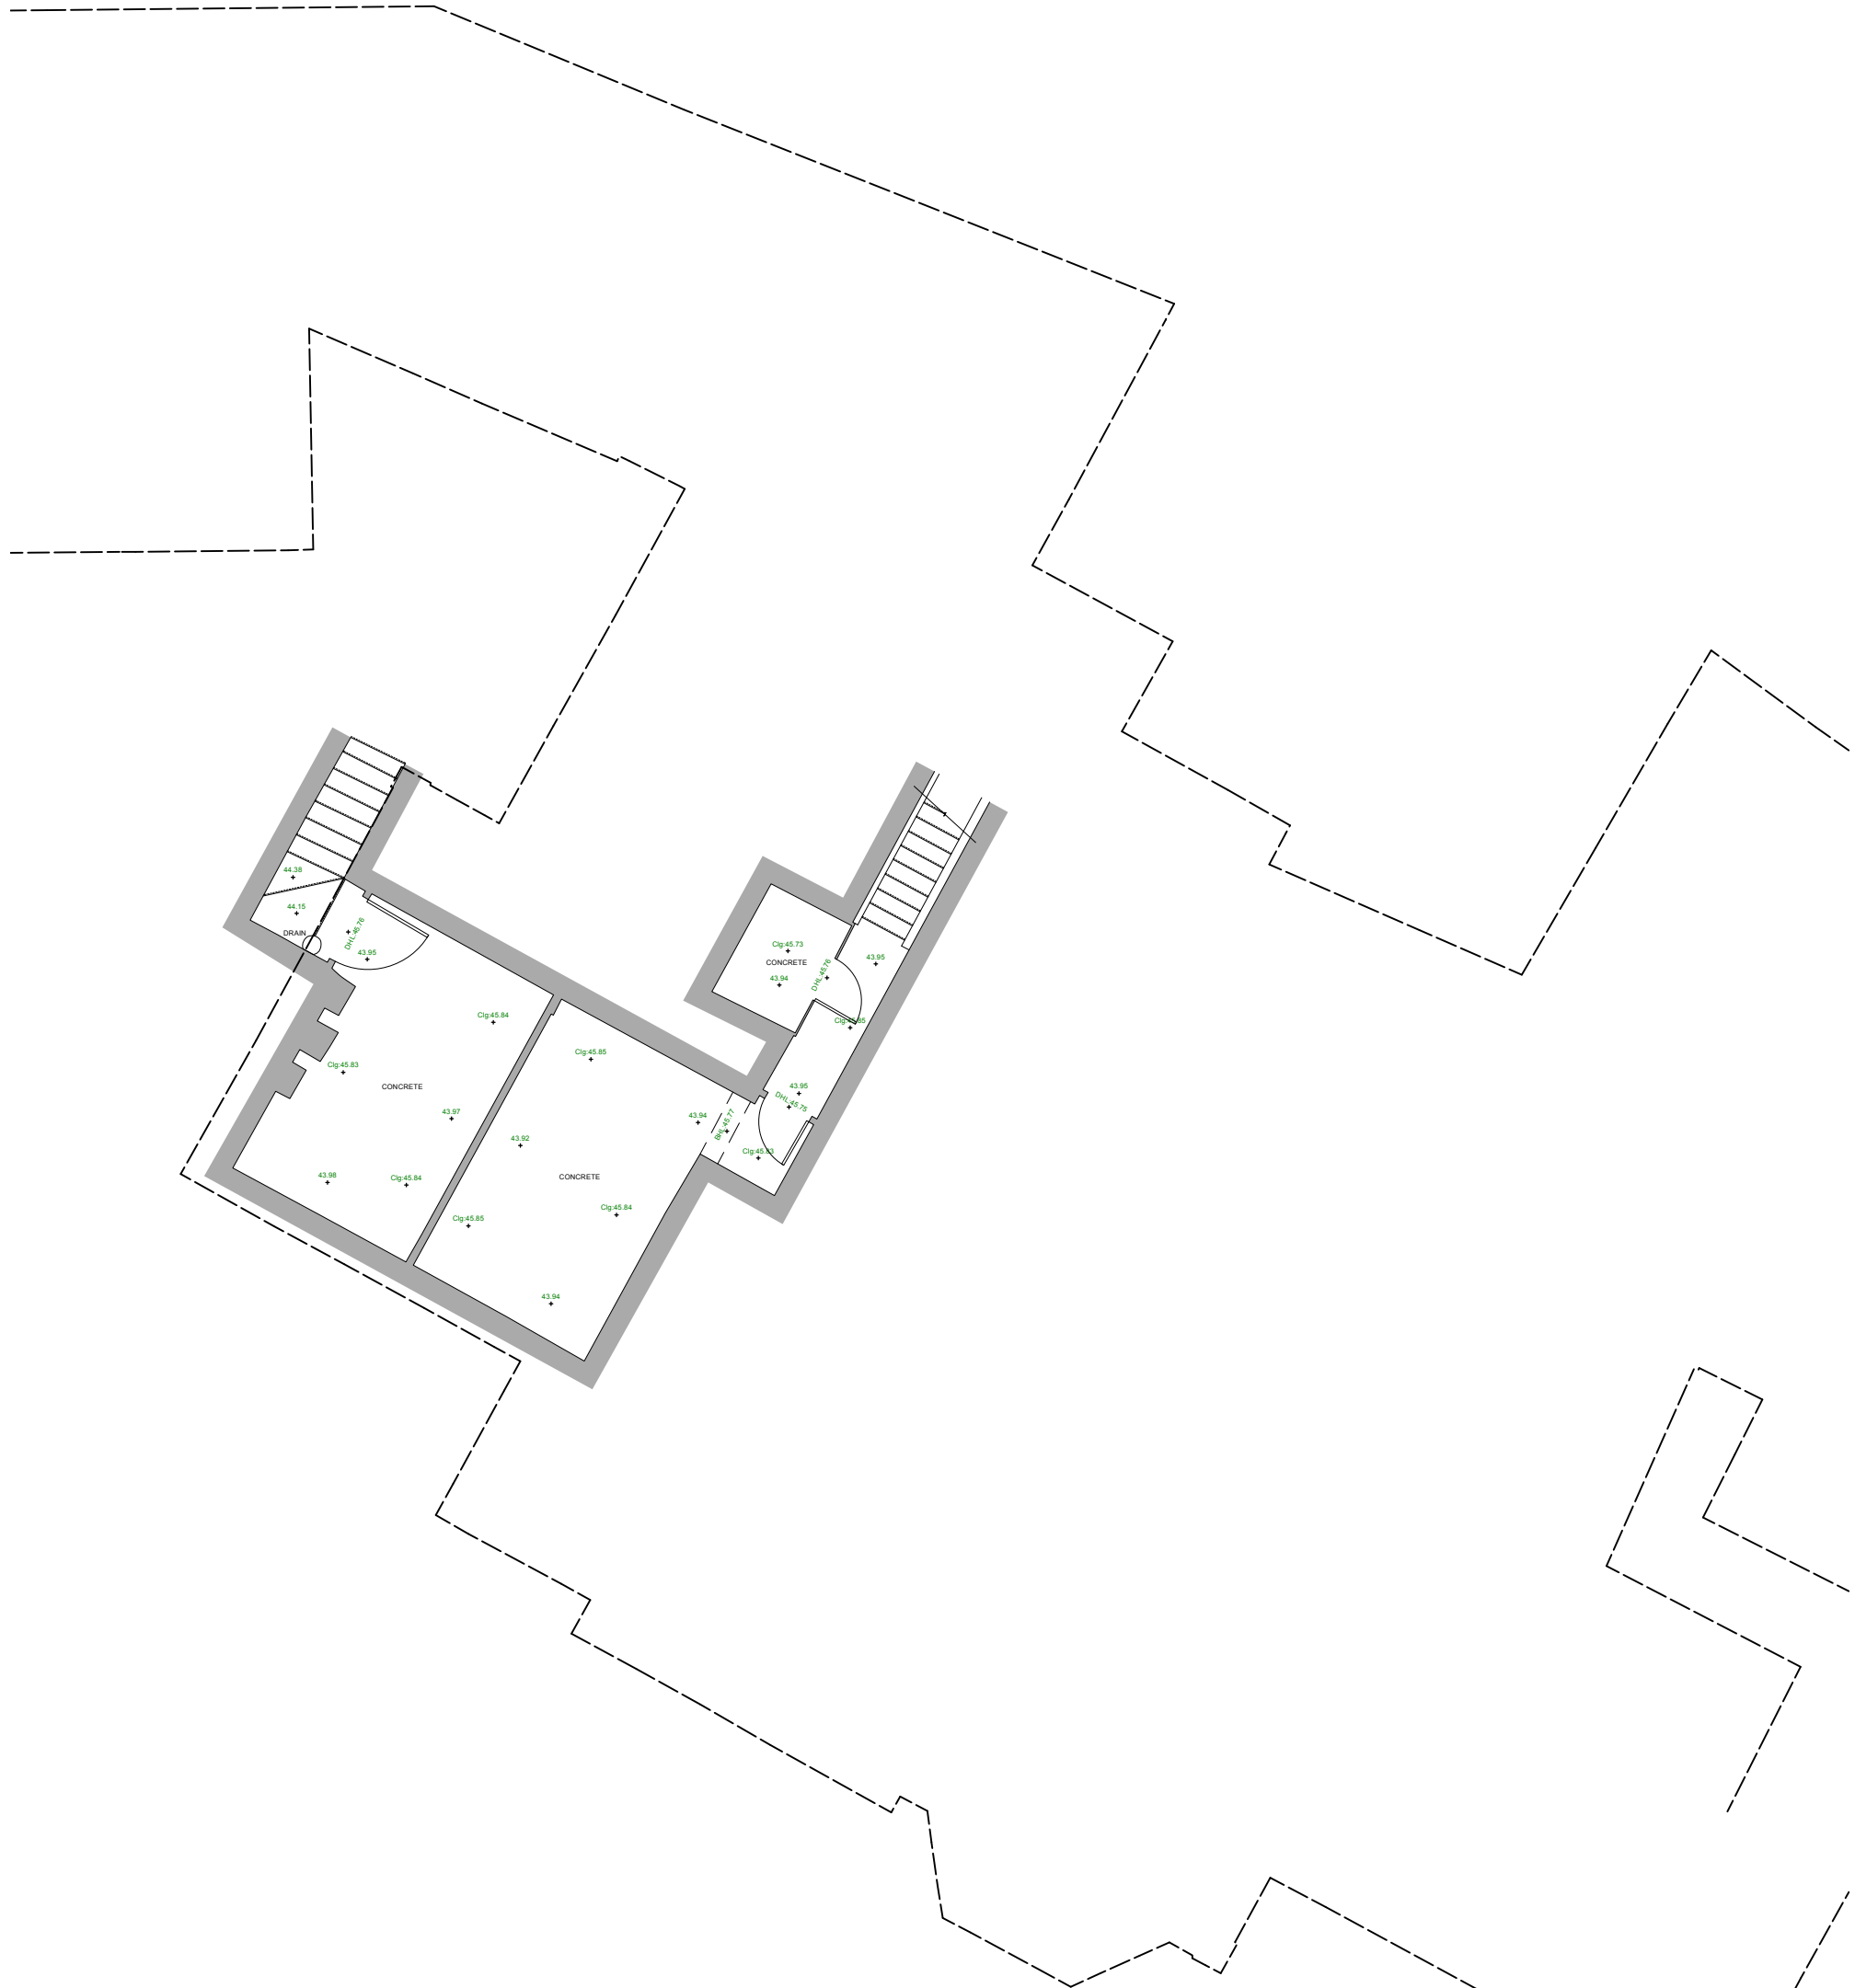

PLN
01 Existing SF Plan
1:100

 

PLN
02 Existing Basement Plan
1:100

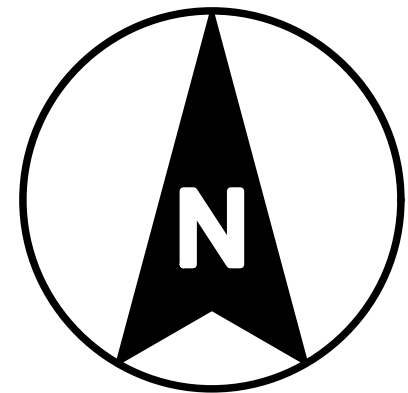

Rev A: 27/06/2025: Site plan added.



PAUL STEVENS ARCHITECTURE LTD
Unit 3 Boathouse Meadow Business Park
Cherry Orchard Lane
Salisbury
Wiltshire
SP2 7LD

Tel No: 01722 349384

THIS DRAWING IS COPYRIGHT. IT MUST NOT BE COPIED, USED OR DISCLOSED TO THIRD PARTIES WITHOUT PRIOR PERMISSION.

PROJECT: Elmfield House
Petersfinger Road
Petersfinger
Salisbury
Wiltshire
SP5 3BZ
Existing
Second Floor & Basement Plan
Elmfield House

SCALE: 1:100 @ A1
DATE: 11 2023

DESIGN: ☐ PLANNING: ☒ BLDG REGS: ☐
TENDER: ☐ CONSTRUCTION: ☐
DRAWN: DJH DATE: 17/11/2023

CHECKED: DATE:

JOB No: 963

DWG No: 04 REV: A

CURRENT: ☐
SUPERSEDED: ☐