




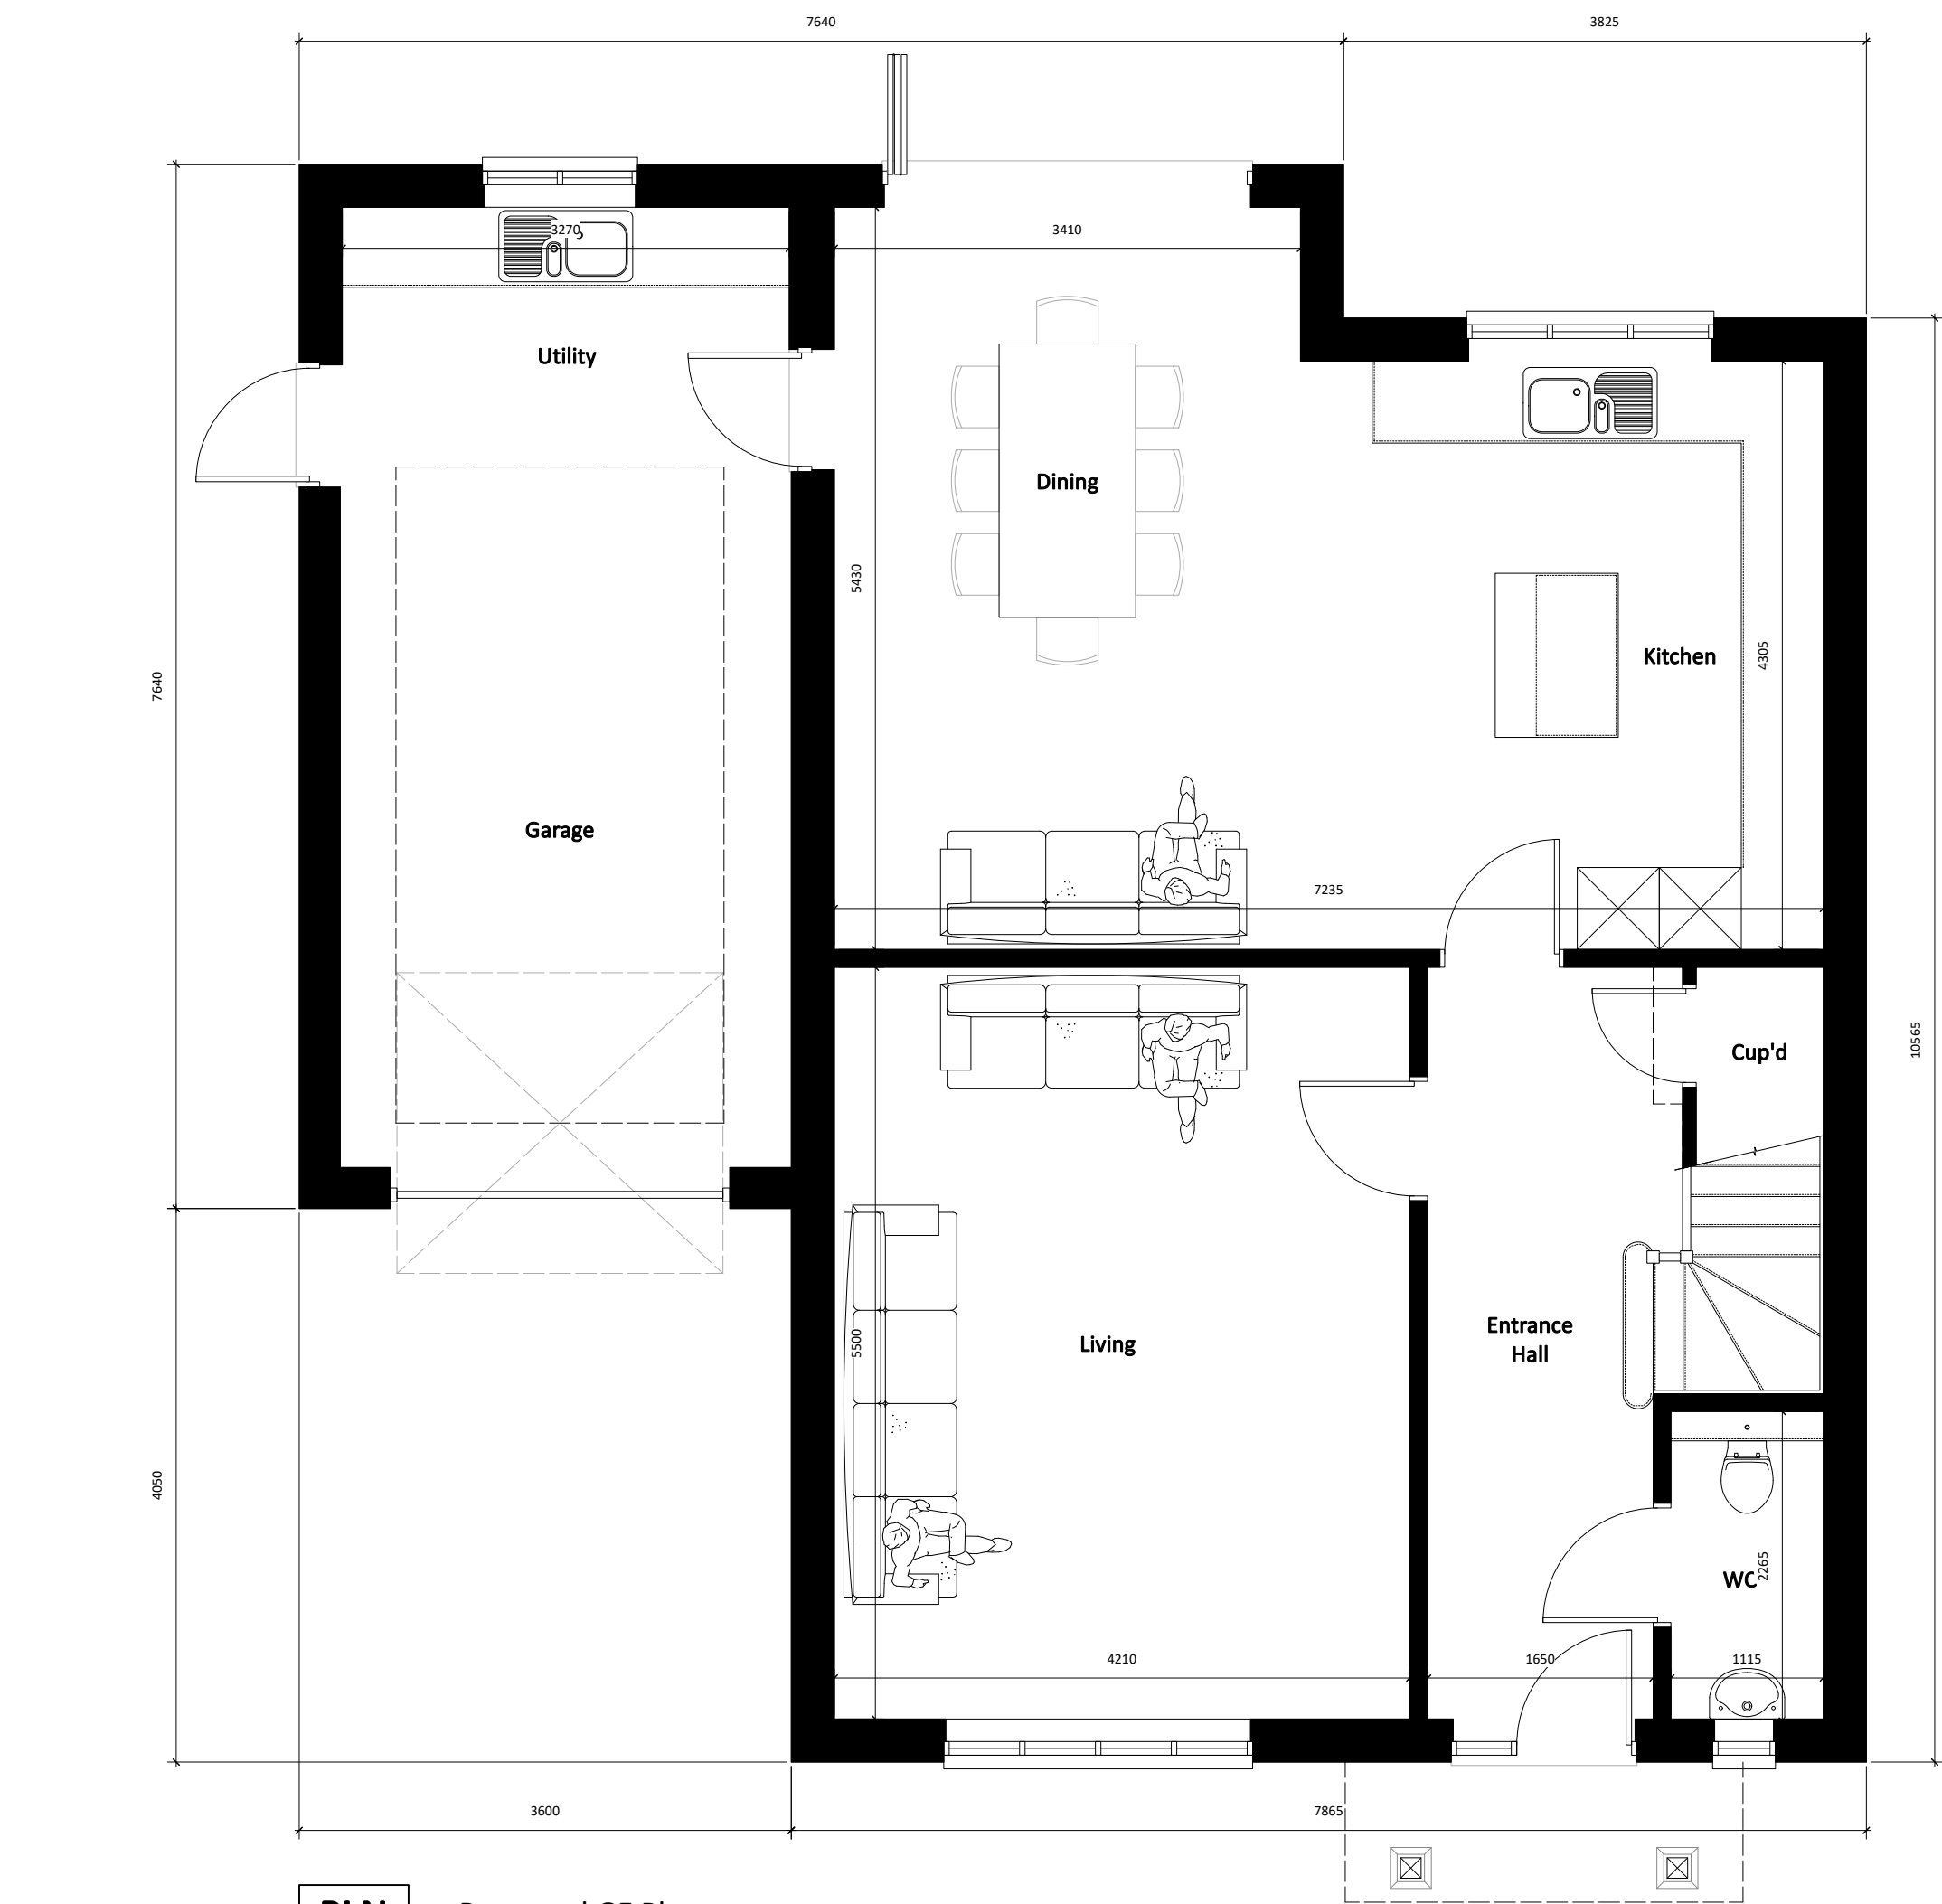


PLN 01 Proposed GF Plan  
1:50

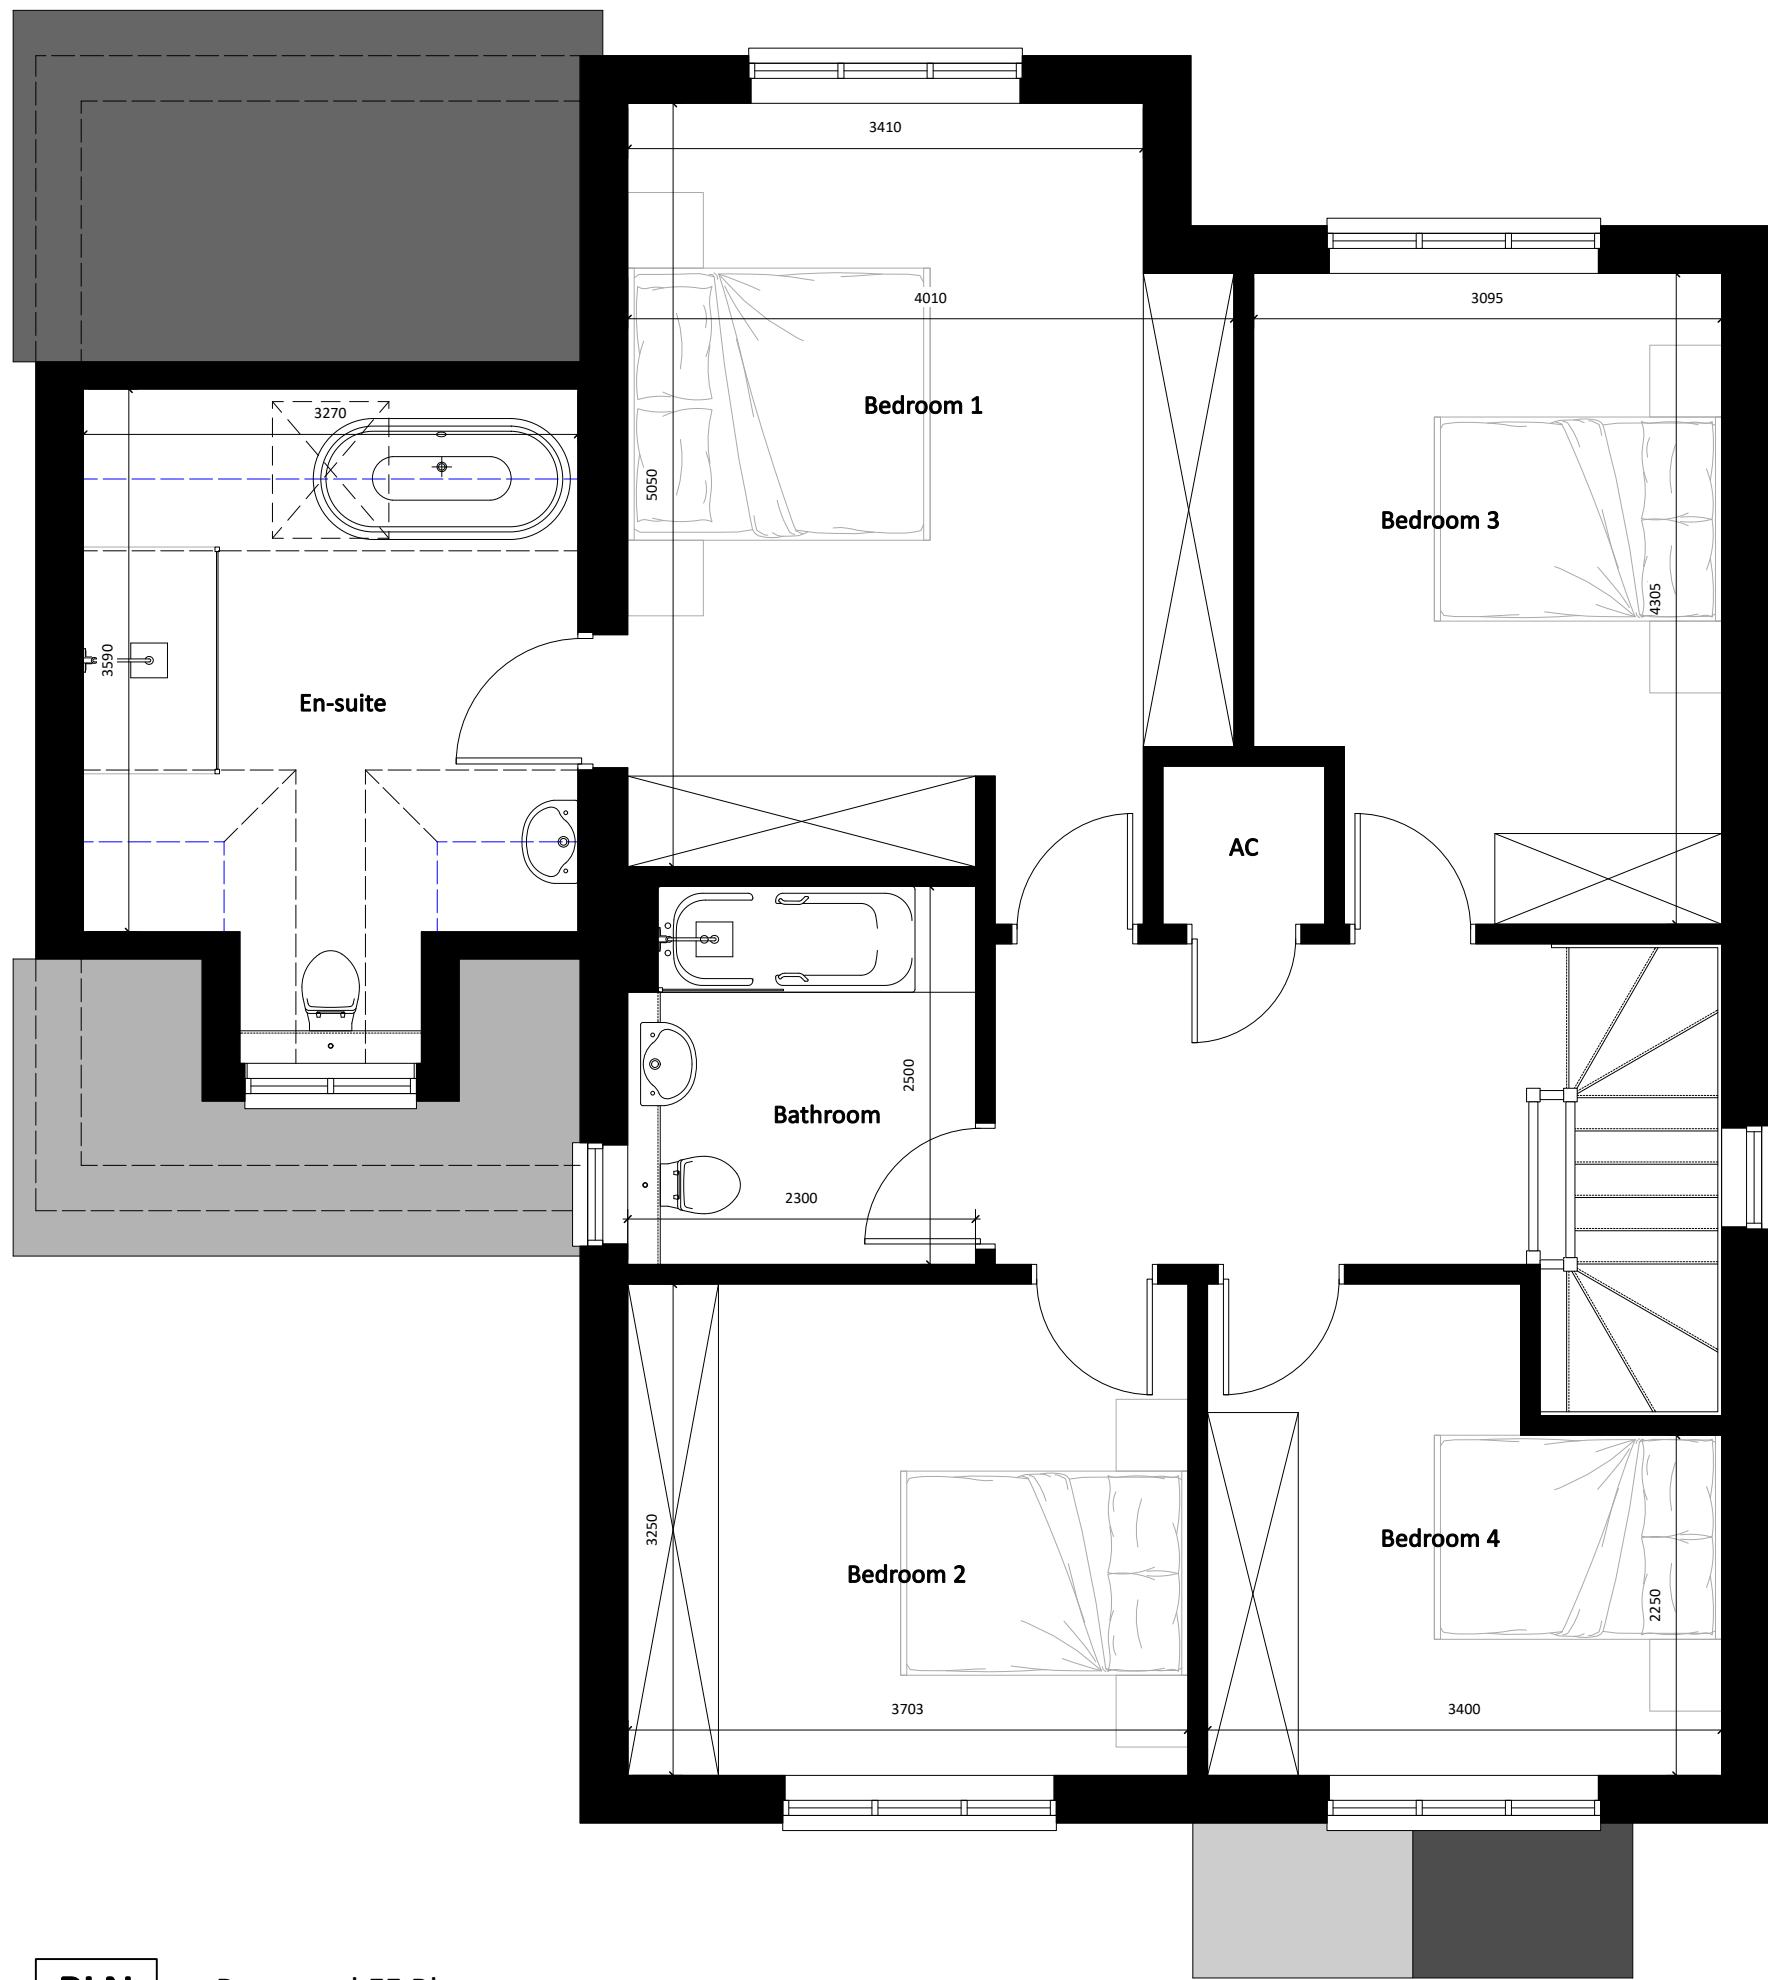

PLN 02 Proposed FF Plan  
1:50

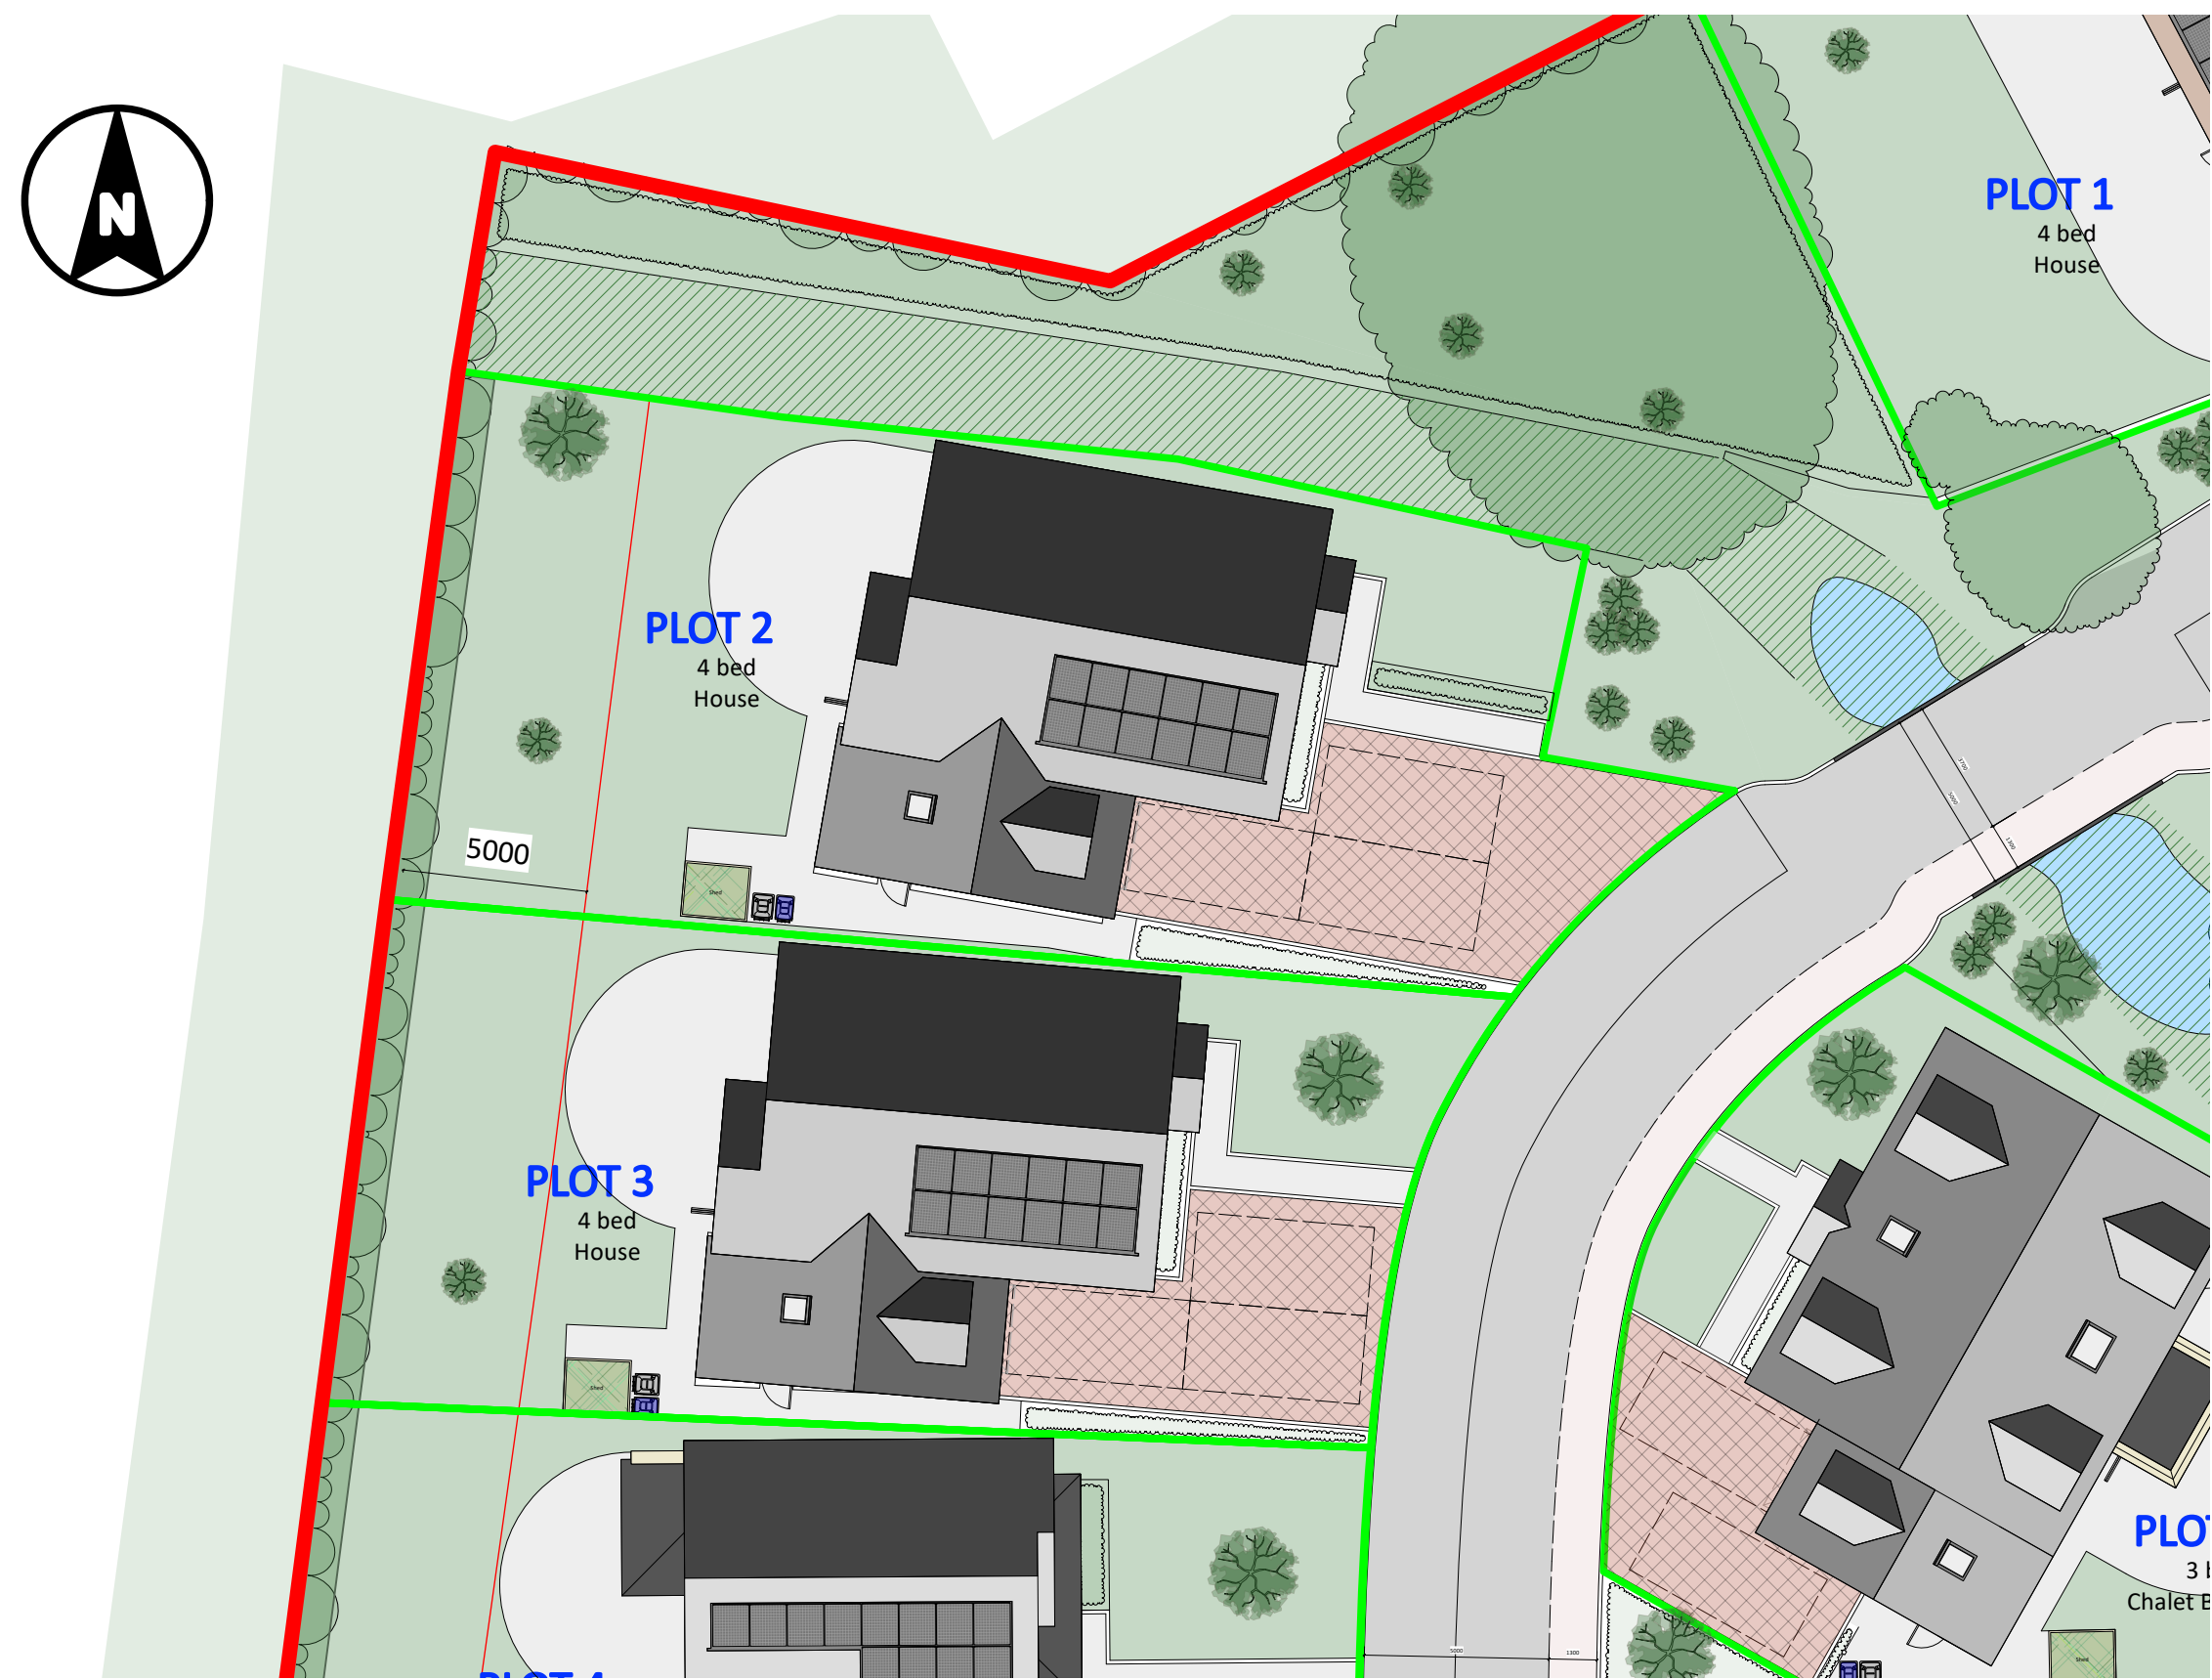

PLN 03 Proposed Site Plan  
1:200

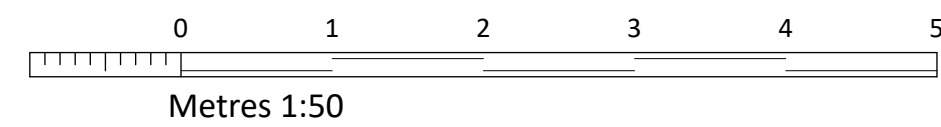


Metres 1:50

- 1 Slate Tiles
- 2 Vertical Timber Cladding (Burnt Larch)
- 3 Red Multi Stock Brick
- 4 Blue Engineering Brick Plinth
- 5 Brick Dentil Course
- 6 Timber Post & Saddle Stone
- 7 UPVC Flush Casement Windows
- 8 Rooflight
- 9 Integrated Solar Panels


DO NOT SCALE FROM THIS DRAWING ALL DIMENSIONS TO BE CHECKED ON SITE PRIOR TO COMMENCEMENT. ANY DISCREPANCIES TO BE REPORTED IMMEDIATELY TO THE ARCHITECT.



ELV 01 Proposed E Elevation  
1:100

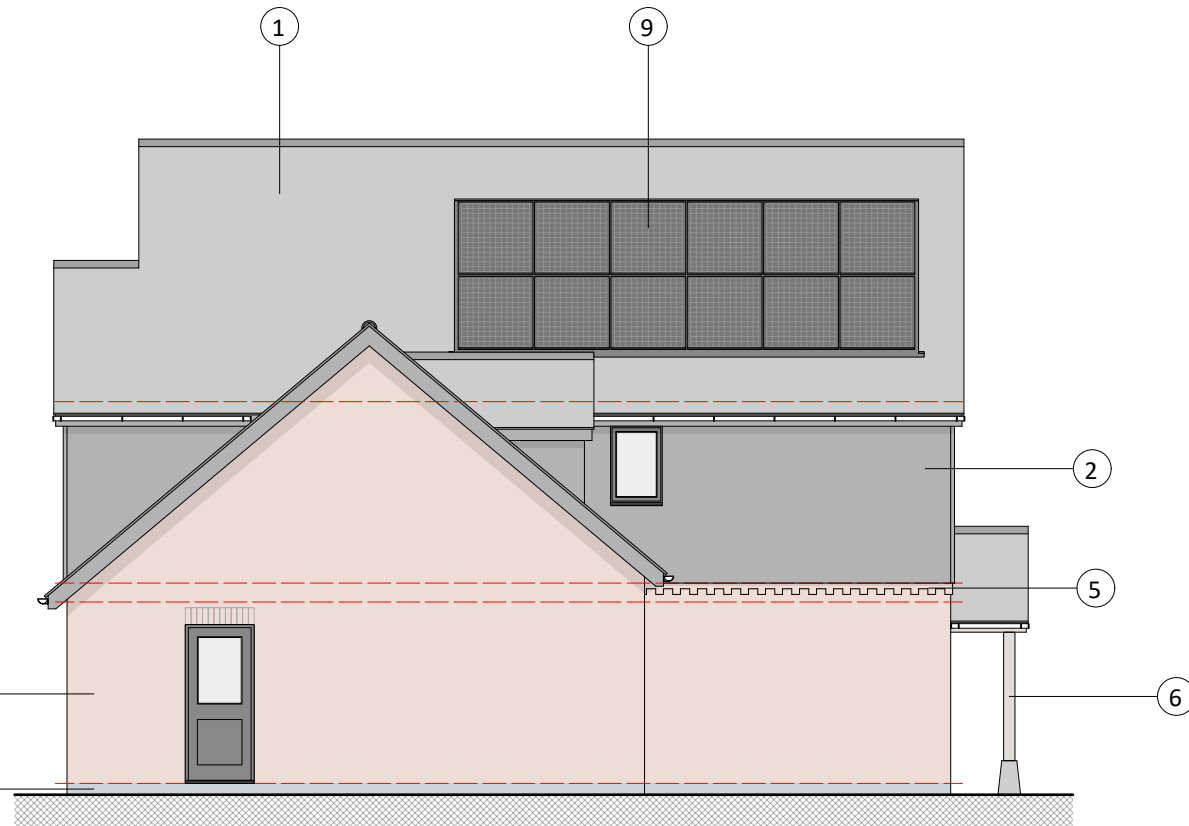


ELV 02 Proposed S Elevation  
1:100

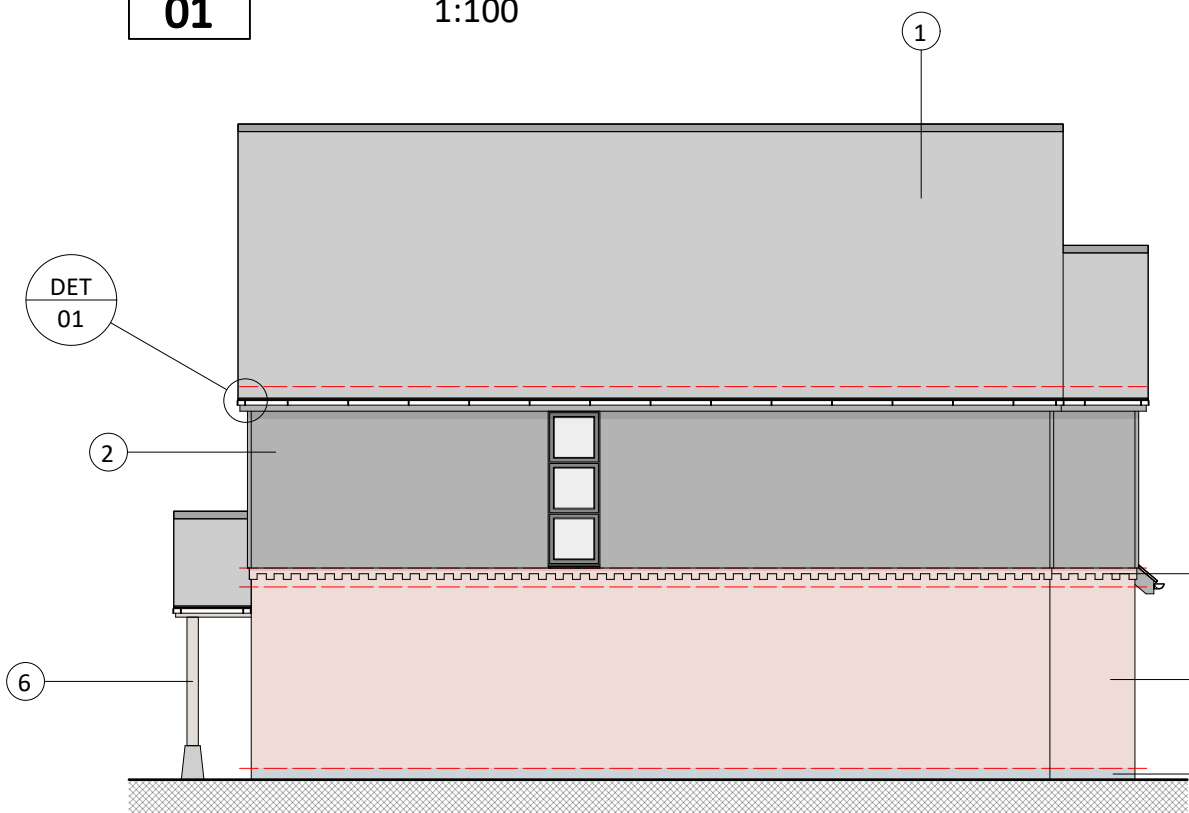

ELV 03 Proposed N Elevation  
1:100



ELV 04 Proposed W Elevation  
1:100

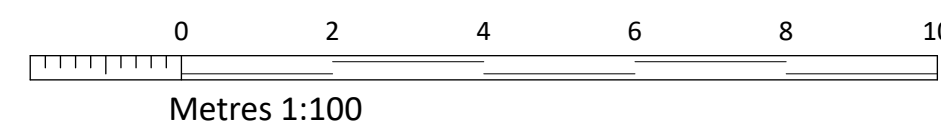

Metres 1:100

Rev E: 26/08/2025: Amended Site Plan.  
Rev D: 19/08/2024: Amended Plans & Elevations.  
Rev C: 23/05/2024: Amended Site Plan.  
Rev B: 23/01/2024: Amended Plot Boundaries.  
Rev A: 24/11/2023: Roof Plan added to Site plan.



PAUL STEVENS ARCHITECTURE LTD  
Unit 3 Boathouse Meadow Business Park  
Cherry Orchard Lane  
Salisbury  
Wiltshire  
SP2 7LD

Tel No: 01722 349384  
THIS DRAWING IS COPYRIGHT. IT MUST NOT BE COPIED, USED OR DISCLOSED TO THIRD PARTIES WITHOUT PRIOR PERMISSION.

PROJECT: Elmfield House  
Petersfinger Road  
Petersfinger  
Salisbury  
Wiltshire  
SP5 3BZ  
DRAWING: PLOTS 02 & 03  
Plans & Elevations

SCALE: 1:50, 1:100 & 1:200 @ A1  
DATE: 11 2023

DESIGN: ☐ PLANNING ☒ BLDG REGS: ☐  
TENDER: ☐ CONSTRUCTION: ☐  
DRAWN: DJH DATE: 17/11/2023  
CHECKED: DATE:

JOB No: 963

DWG No: 13 REV: E

CURRENT: ☐  
SUPERSEDED: ☐