



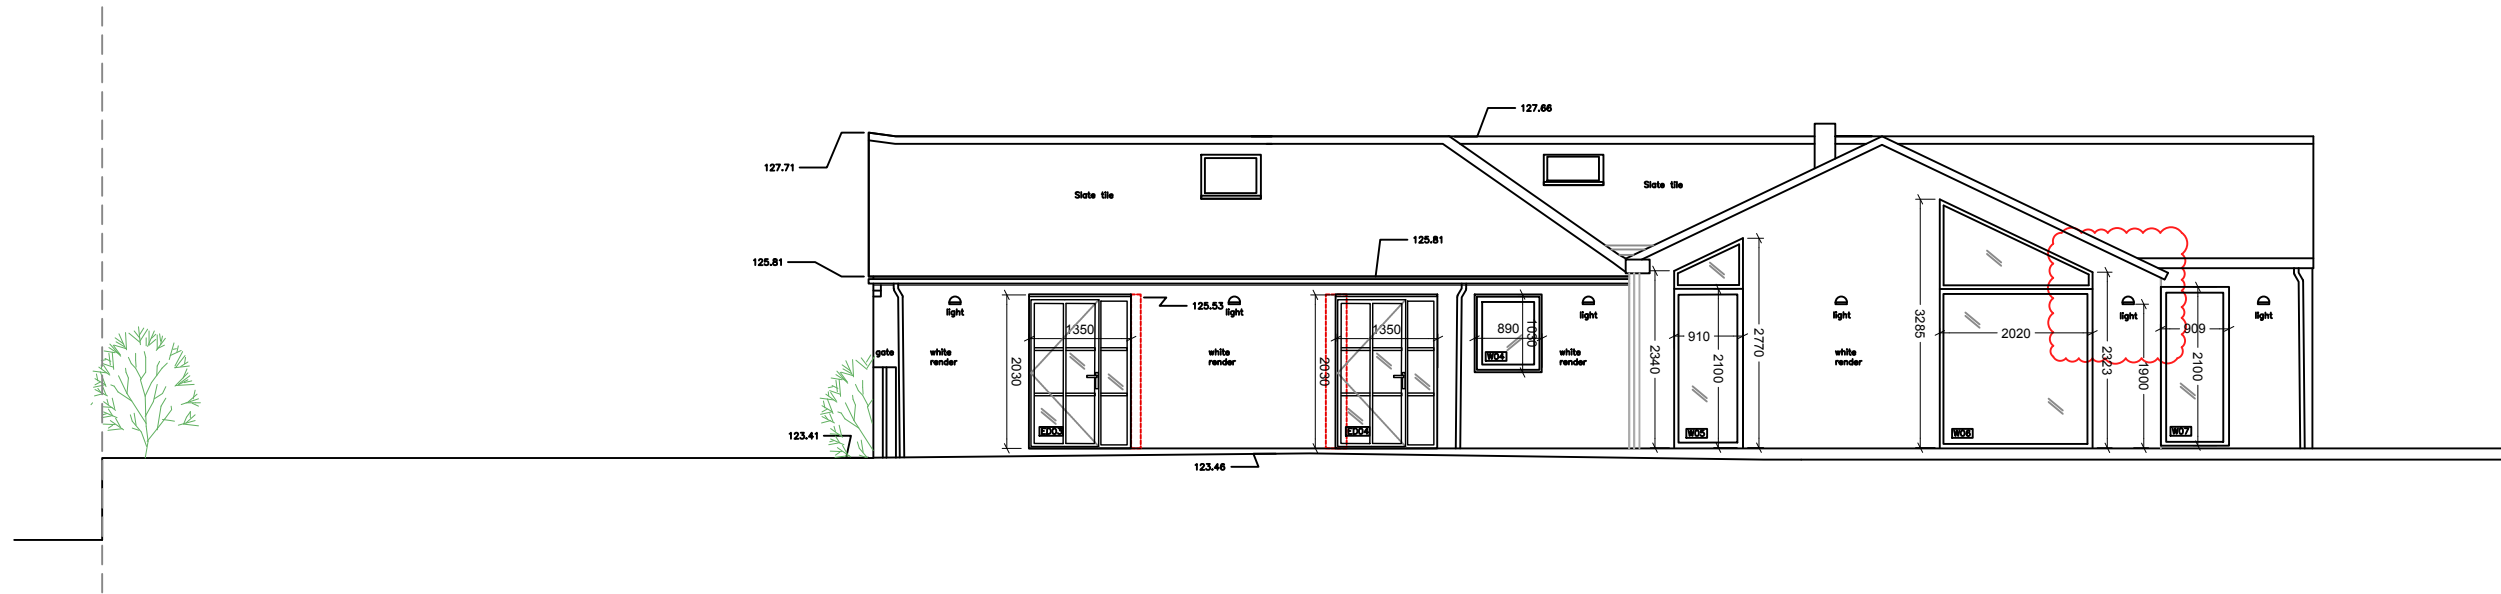


SW ELEVATION
SCALE 1:100

S.WEST ELEVATION

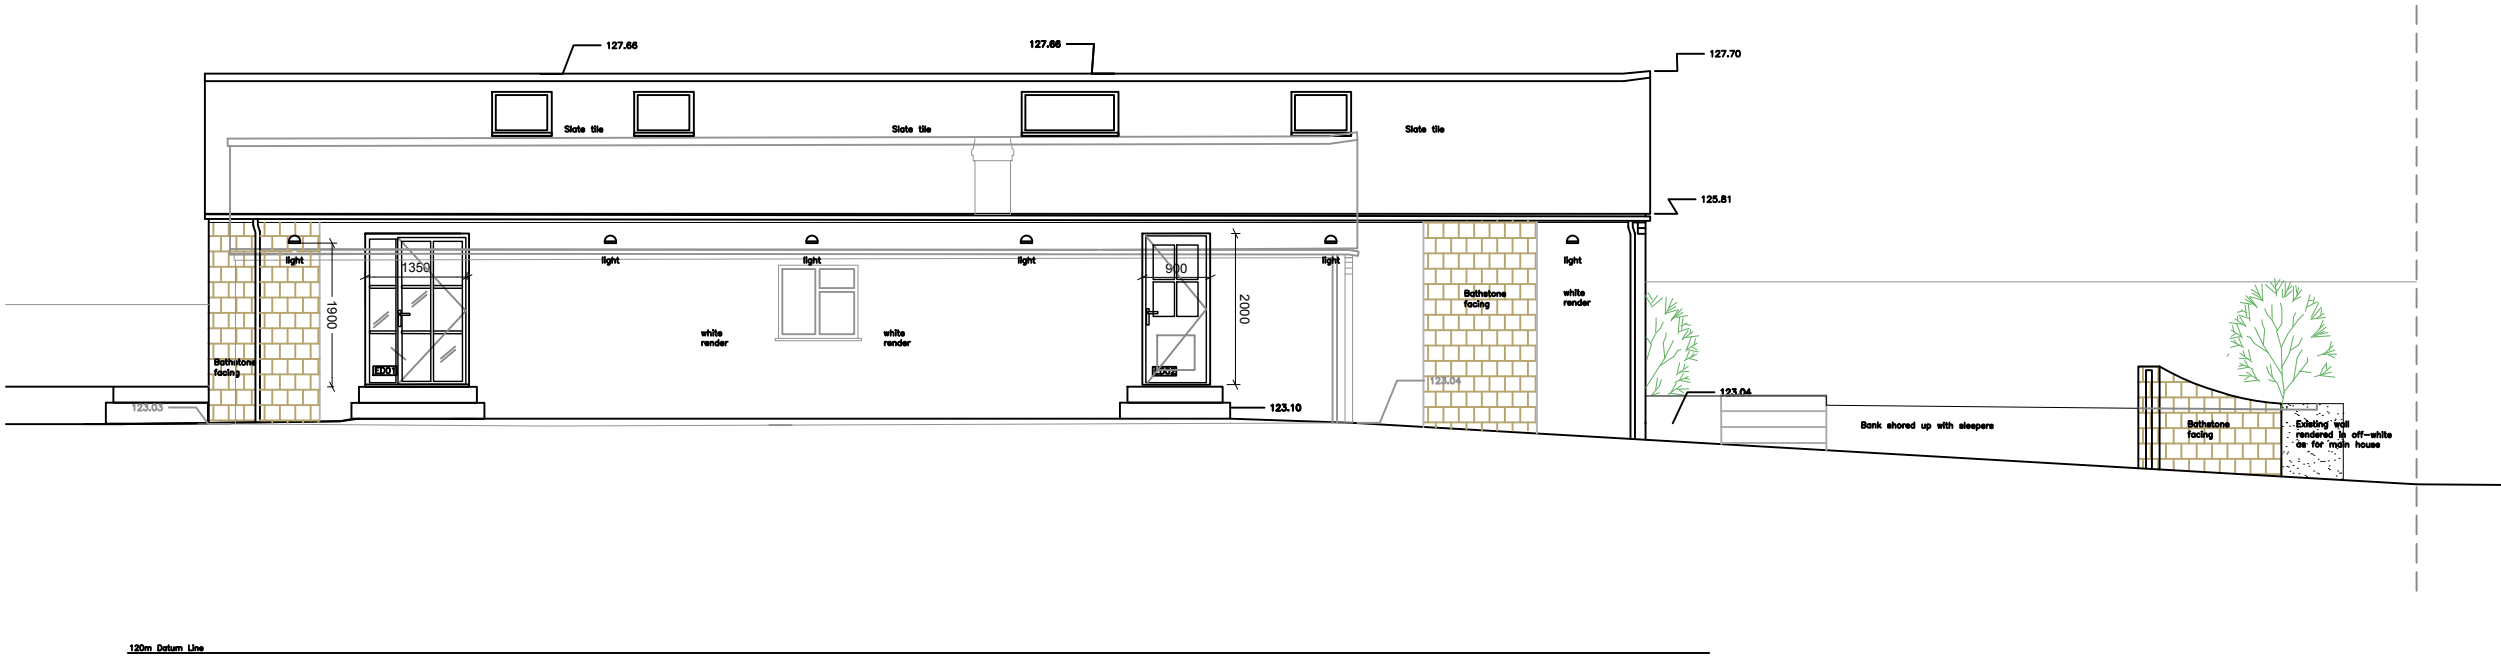

NE ELEVATION
SCALE 1:100

N.EAST ELEVATION

 

Contractor is to check all dimensions before commencement of works. This drawing is copyright. This data to be used as x-ref file only - not as live data. This drawing must only be used for the purpose for which it is supplied.

STATUS

PLANNING

NOTES:

Measured survey does not include for intrusive survey to determine exact location of steelwork/supporting structure. All dimensions must be checked on site prior to works commencing by the contractor.

External wall lights to be:
Bulb Type - Built-in LED
Wattage - 5W
Brightness - 3000K
Lumens - 300LM
IP Rating - P65
Material - Brass

E.	11.25	External light x1 and spec added	RC
D	01.25	Revs to front wall detail to retain/render in part	RC
C	01.25	Revs to rooflights, SW gable end setting out to new extension	RC
B	01.24	Revs to rooflights, NE roof slope	RC
A.	10.23	Bathstone areas increased	RC
rev.	date	revision details	by

SS4ARCHITECTS

30 Bradley Street
Wotton-Under-Edge
Gloucestershire
GL12 7AR

Tel: 01453 543 989
www.ss4architects.co.uk

client

Mr & Mrs HARTLEY

job title

OAKLEIGH

drawing title

PROPOSED SIDE
ELEVATIONS

job no.	drawing no.	revision
0275	254	E
scale 1:100 @ A3	drawn by RAC	date 09/23