




This drawing is copyright of CLARK & MASLIN Ltd and may not be copied or reproduced without permission. Figured dimensions are to be taken in <u>preference</u> to scaled dimensions. Large scale drawings to have <u>preference</u> to small scale drawings. Dimensions for fixed-in items are to be <u>checked</u> on site prior to manufacture.			
REV	DETAIL OF REVISION	BY	DATE
A	AMENDED TO CLIENTS REQUESTS	DN	18/04/23
B	AMENDED ROOF MATERIALS	DN	24/05/24
C	AMENDED DOOR ON SOUTH ELEVATION	EM	05/09/24
D	AMENDED ROOF LIGHT POSITION & ADDED SECTION	EM	23/09/24
E	ADDED ROOF LIGHT	EM	27/09/24
F	OUTBUILDING ADDED TO DRAWING	DN	30/09/24
G	AMENDED FOR PLANNING	EM	25/04/25
H	AMENDED TO CLIENTS REQUESTS	HH	29/10/25
J	AMENDED TO CLIENTS REQUESTS	EM	30/10/25
K	AMENDED TO CLIENTS REQUESTS	EM	20/11/25

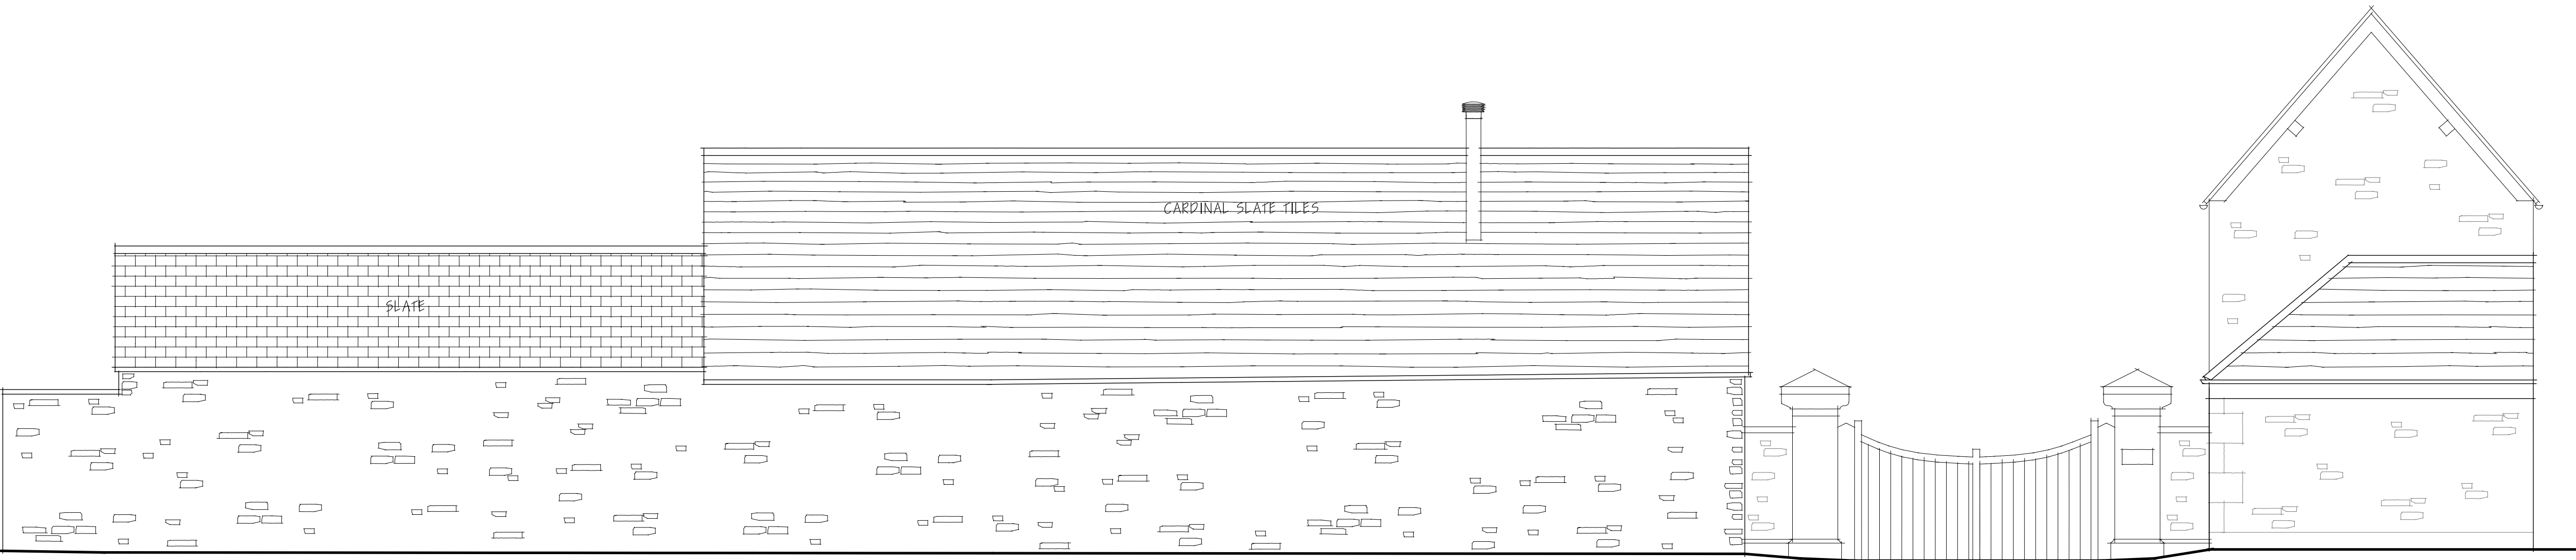


NORTH ELEVATION

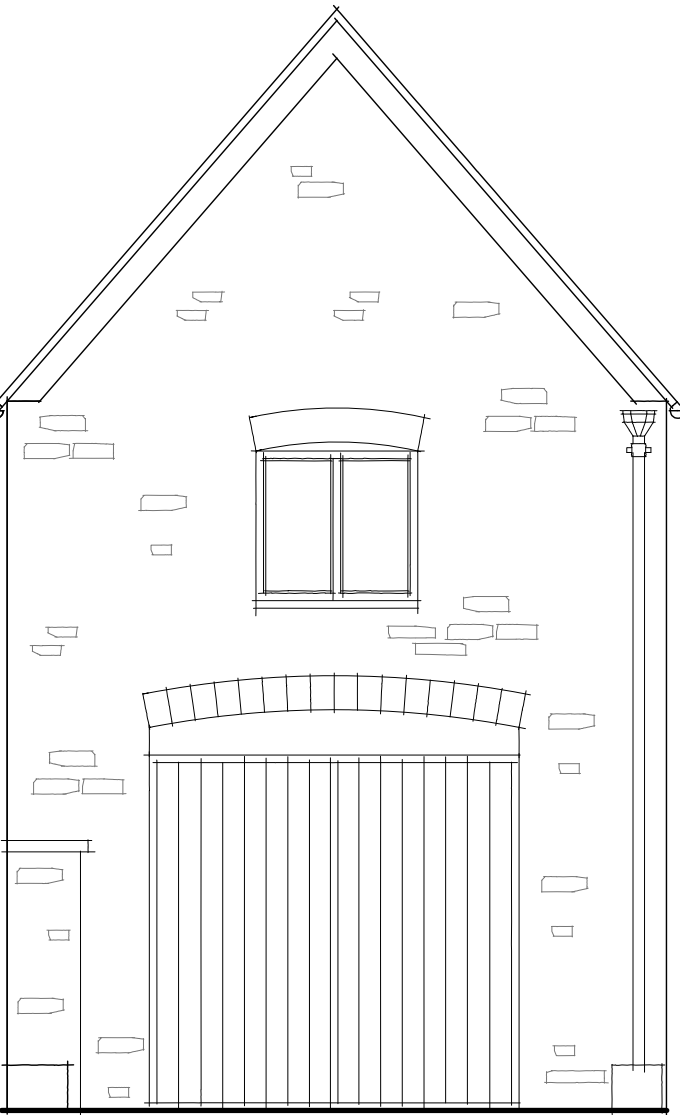


SOUTH ELEVATION

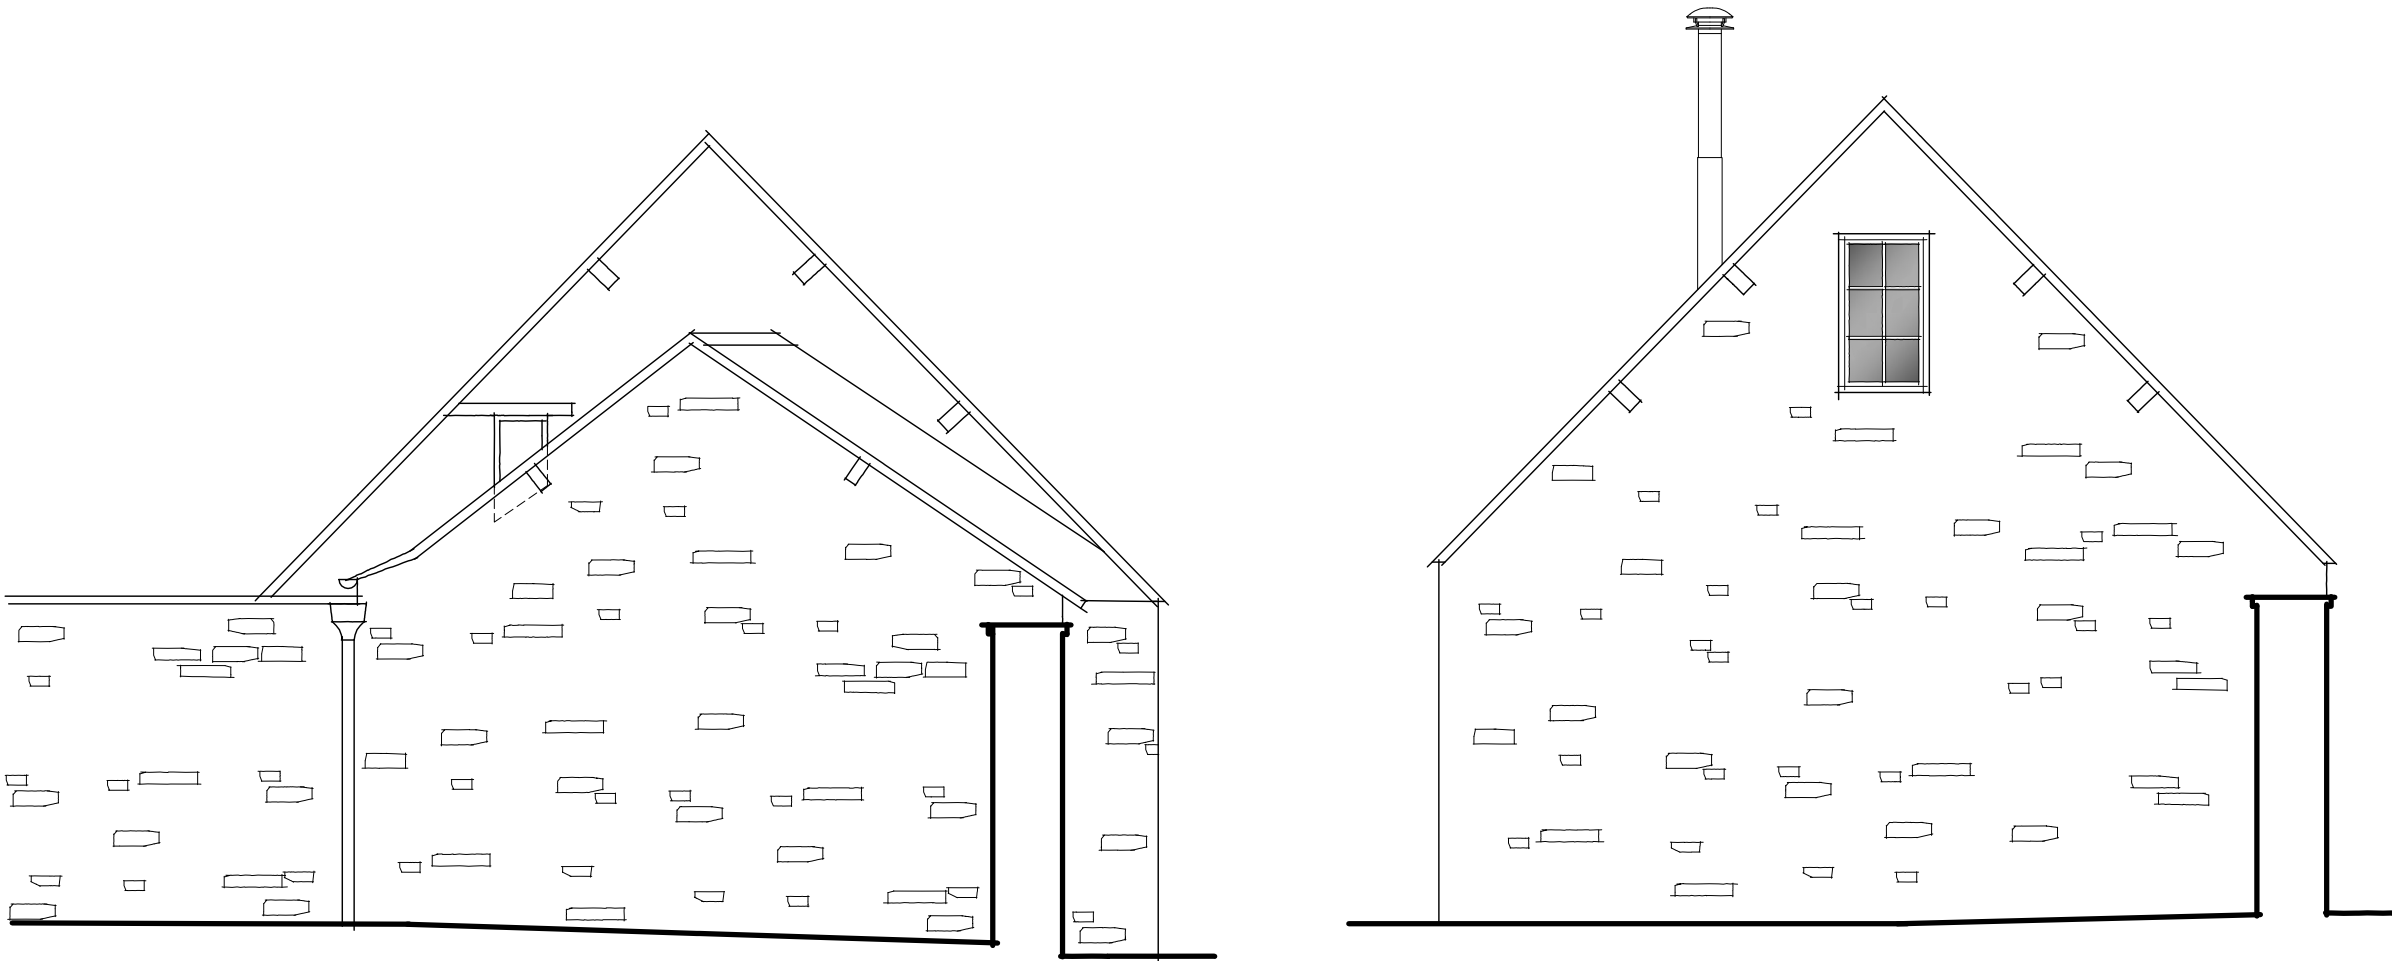

EAST ELEVATION

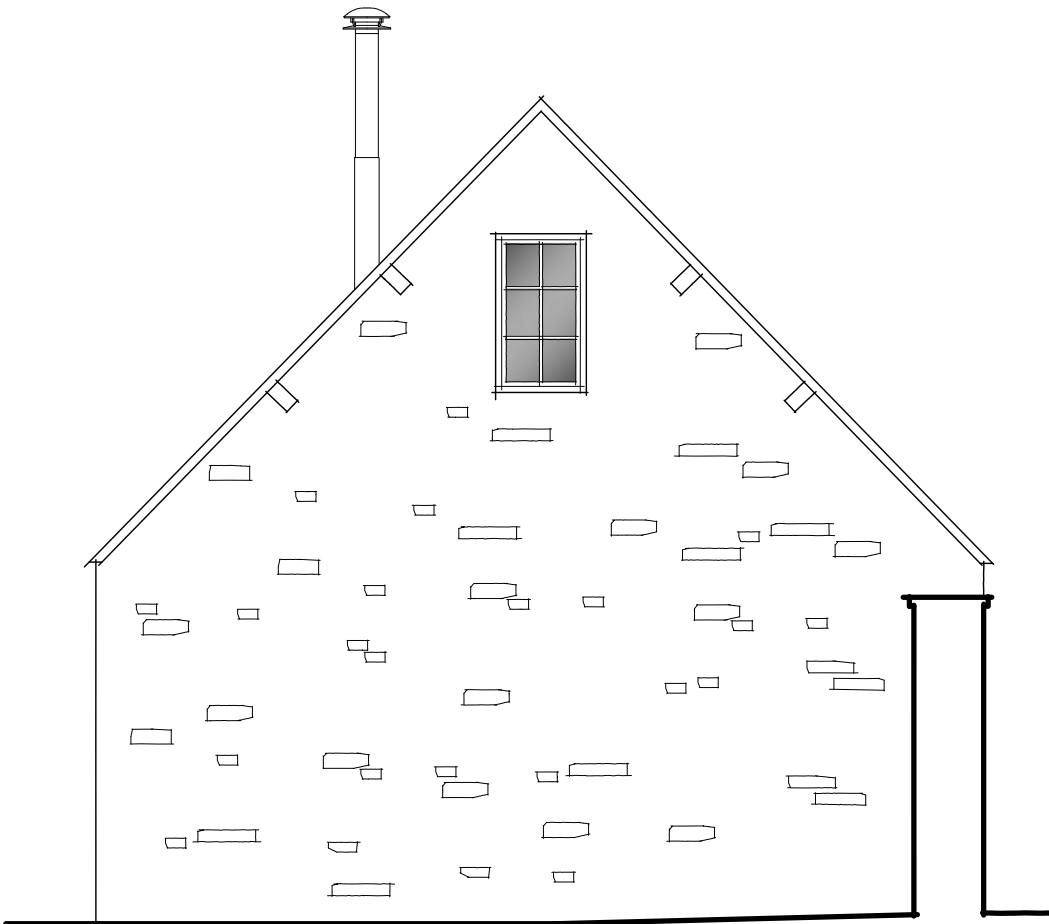


WEST ELEVATION

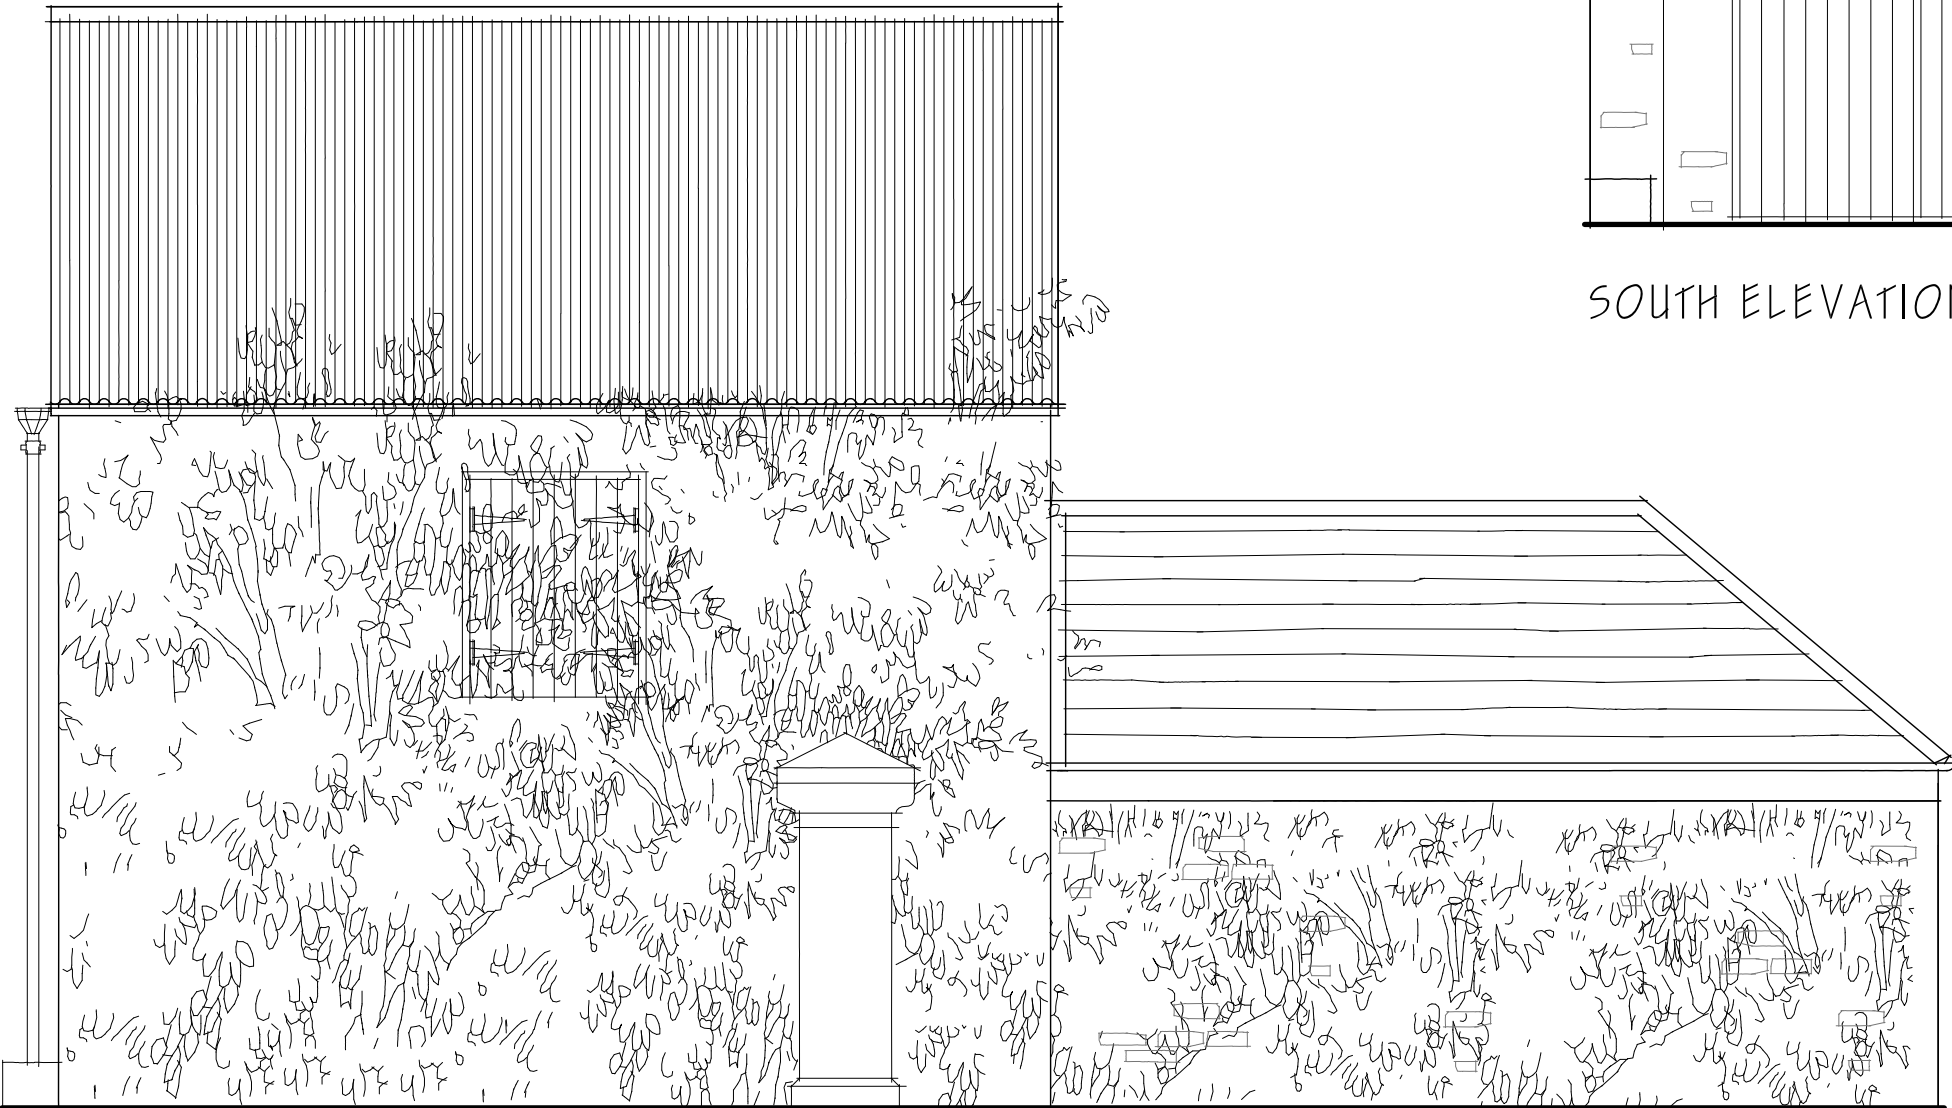

EAST ELEVATION




SOUTH ELEVATION

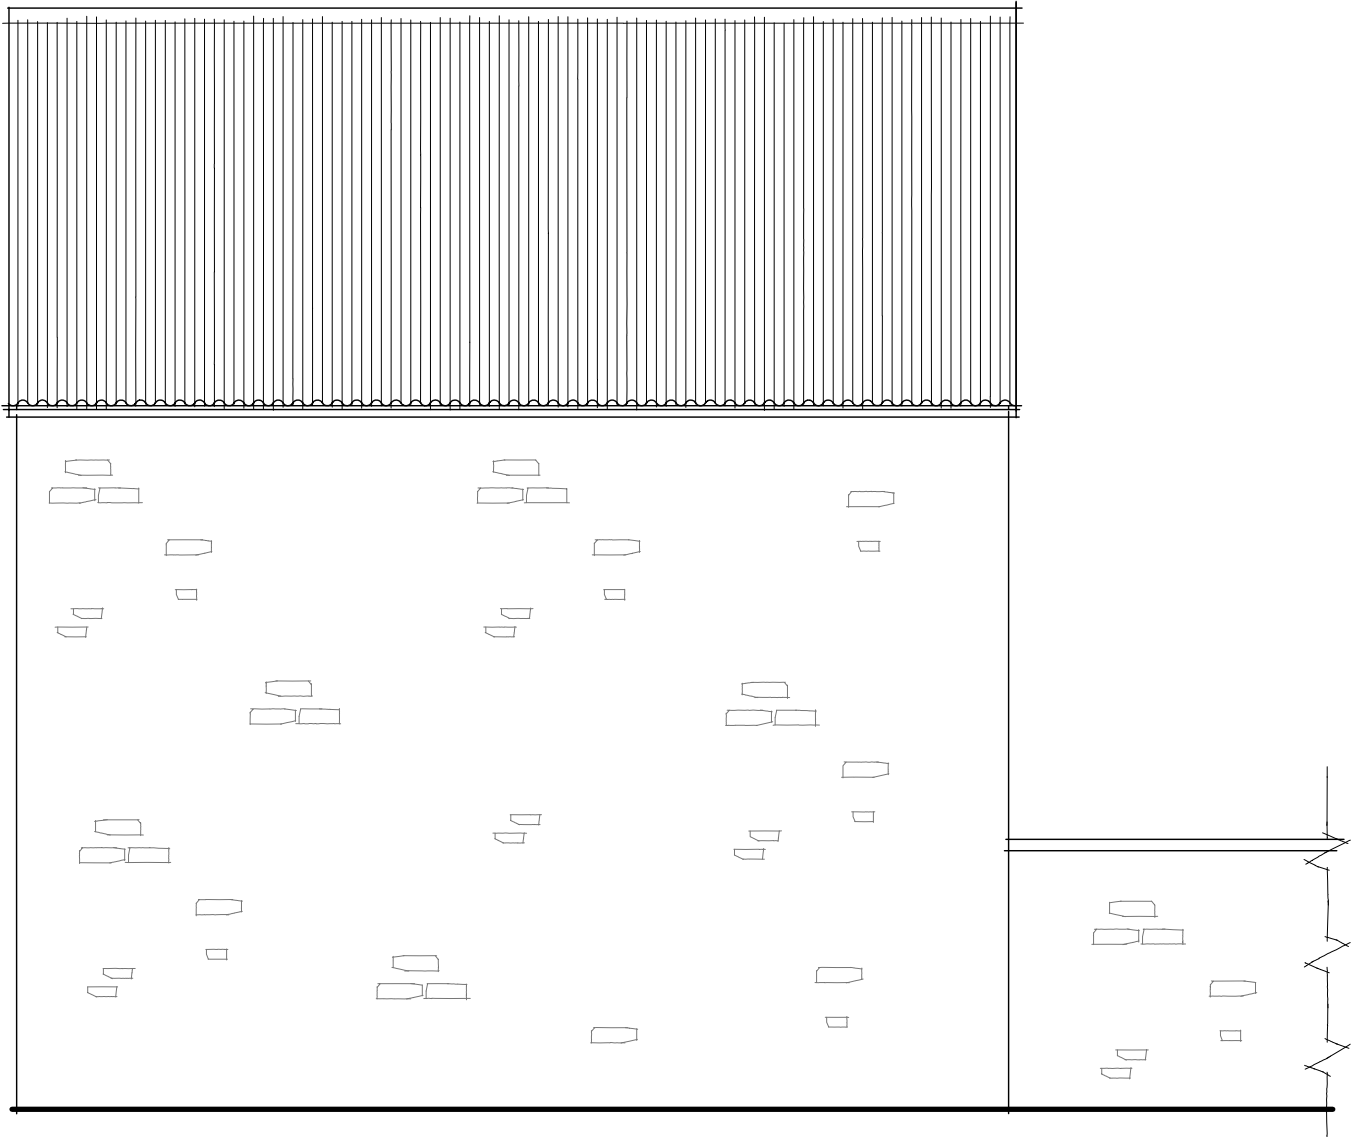

WEST ELEVATION

PRELIMINARY

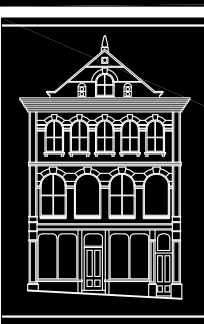

CLARK & MASLIN
Unit 5, Charlton Business Park
Crudwell Road, Malmesbury
Wiltshire, SN16 9RU
Telephone: 01666 822911
www.clarkandmaslin.co.uk
Planning Architecture Conservation

Client

MR & MRS M. WOODHOUSE

Project

PROPOSED CONVERSION AND
RE-ROOFING TO OUTBUILDINGS, OAKSEY
COURT, MALMESBURY, SN16 9TF

Description

PROPOSED ELEVATIONS & SECTION

Scale	PG Size	Drawn	Date
1:50	A1	DN	MAR '23

Drawing No	Revision
5483/51	K