

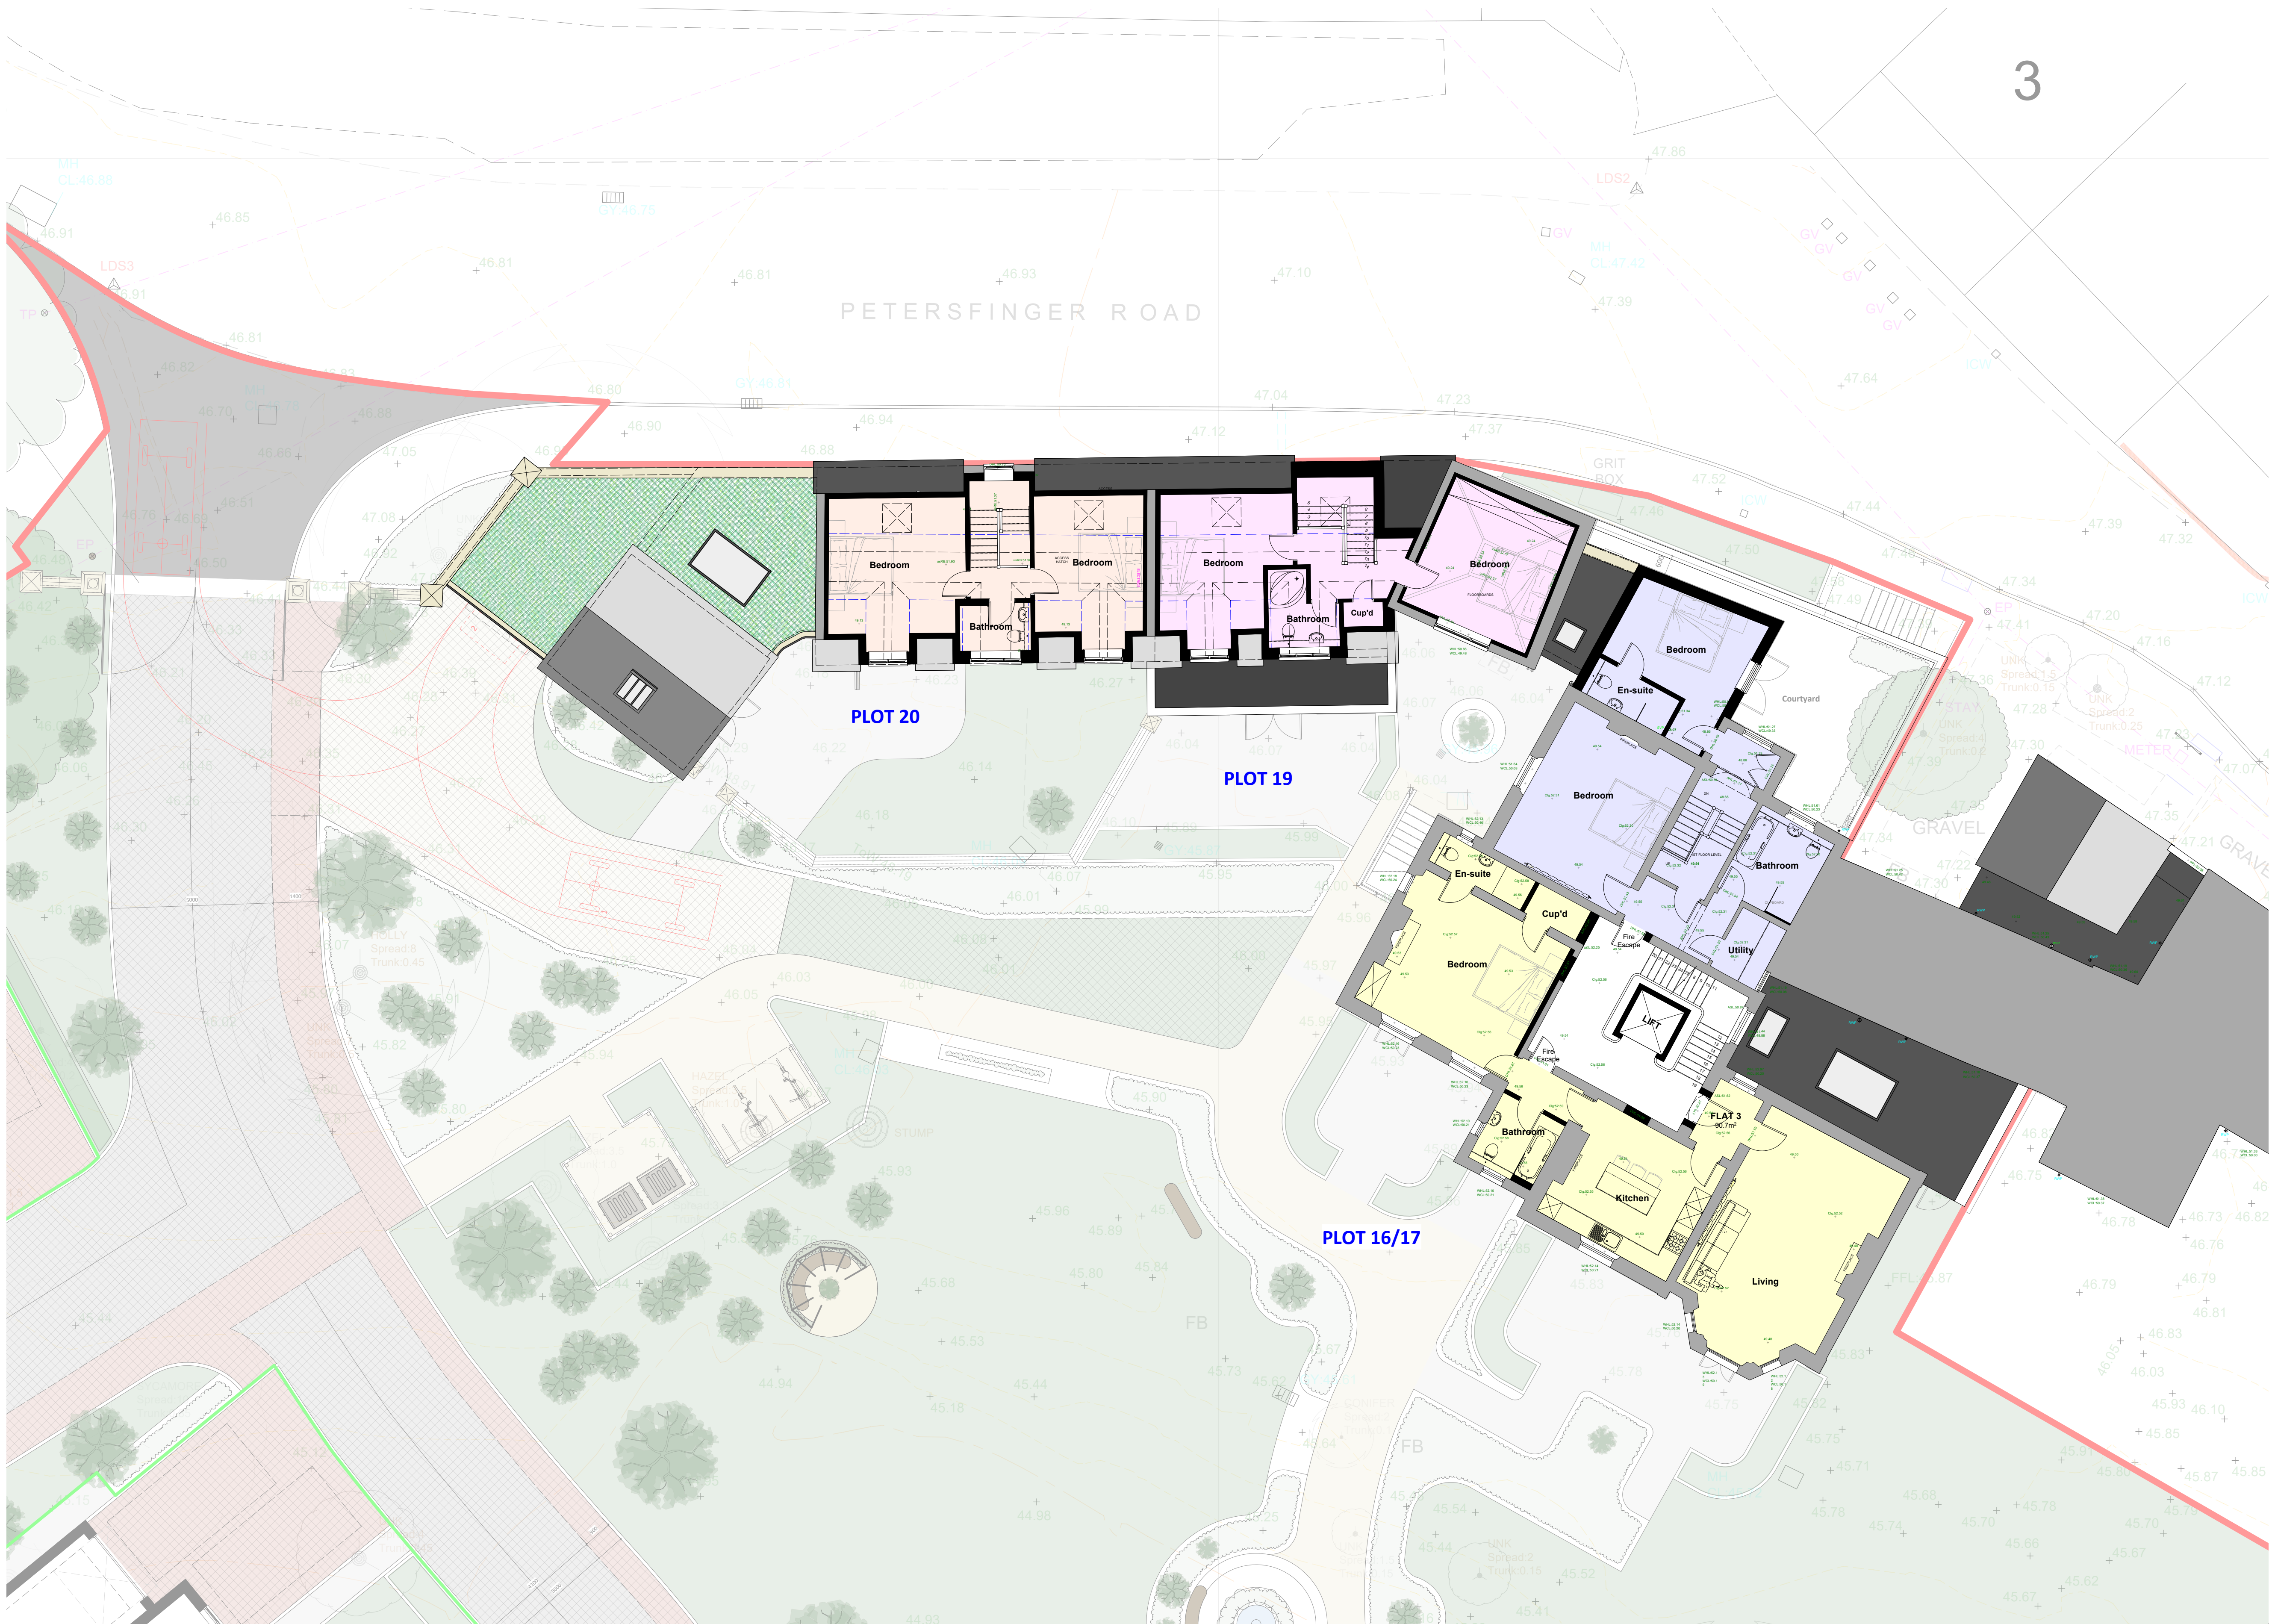


DO NOT SCALE FROM THIS DRAWING ALL DIMENSIONS TO BE CHECKED ON SITE PRIOR TO COMMENCEMENT. ANY DISCREPANCIES TO BE REPORTED IMMEDIATELY TO THE ARCHITECT.

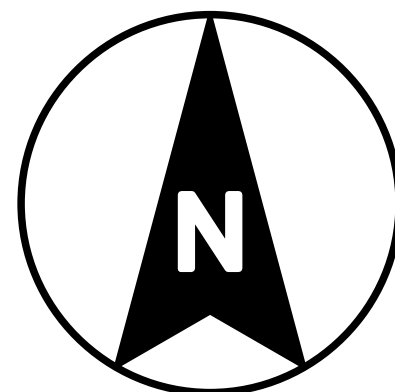

PLN Proposed FF Plan
01 1:100 - Elmfield House

 

Rev B: 26/08/2025: Amended Site Plan.
Rev A: 24/11/2023: Amendments to plan layout.



PAUL STEVENS ARCHITECTURE LTD
Unit 3 Boathouse Meadow Business Park
Cherry Orchard Lane
Salisbury
Wiltshire
SP2 7LD

Tel No: 01722 349384

THIS DRAWING IS COPYRIGHT. IT MUST NOT BE COPIED, USED OR DISCLOSED TO THIRD PARTIES WITHOUT PRIOR PERMISSION.

PROJECT: Elmfield House
Petersfinger Road
Petersfinger
Salisbury
Wiltshire
SP5 3BZ
Proposed
First Floor Plan
Elmfield House

SCALE: 1:100 @ A1

DATE: 11 2023

DESIGN: ☐ PLANNING: ☒ BLDG REGS: ☐
TENDER: ☐ CONSTRUCTION: ☐

DRAWN: DHM DATE: 17/11/2023
CHECKED: DATE:

JOB No: 963

DWG No: 09 REV: B

CURRENT: ☐
SUPERSEDED: ☐