



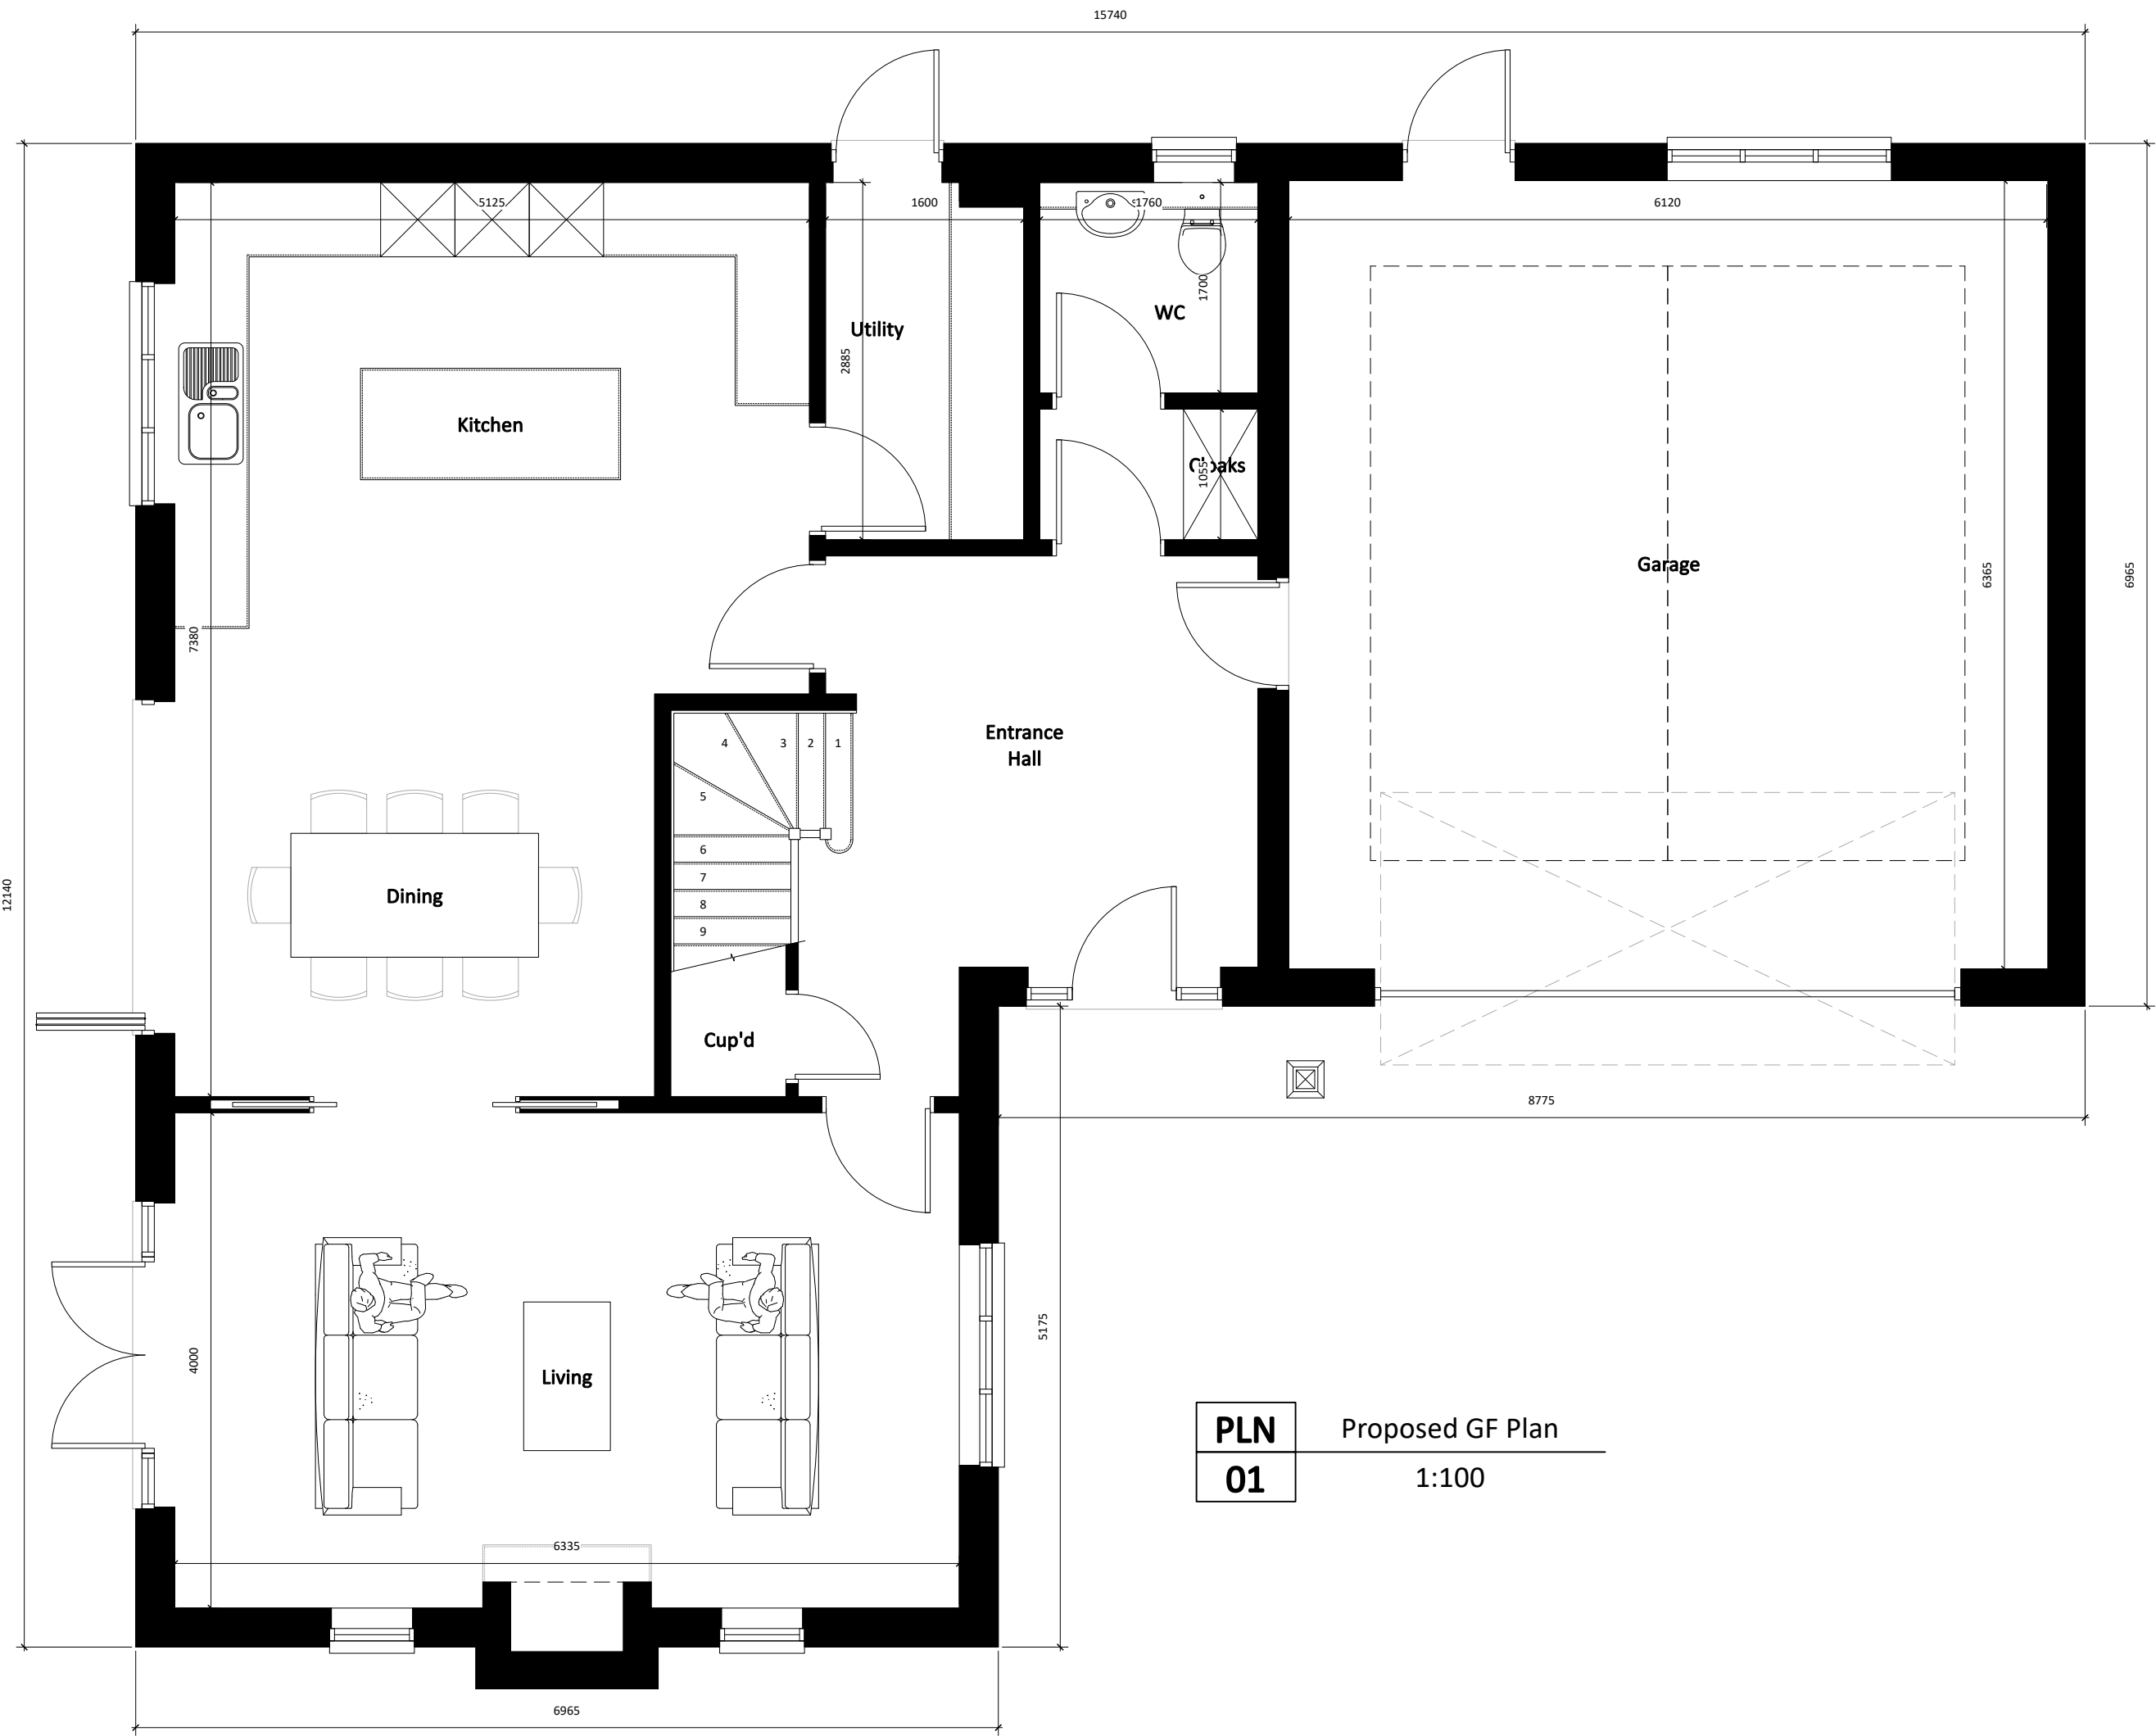


PLN 01 Proposed GF Plan
1:100





PLN 02 Proposed FF Plan
1:100


- 1 Plain Clay Tiles
- 2 Vertical Timber Cladding (Burnt Larch)
- 3 Red Multi Stock Brick
- 4 Blue Engineering Brick Plinth
- 5 Timber Post & Saddle Stone
- 6 UPVC Flush Casement Windows
- 7 Velux Rooflight
- 8 False Window
- 9 Integrated Solar Panels

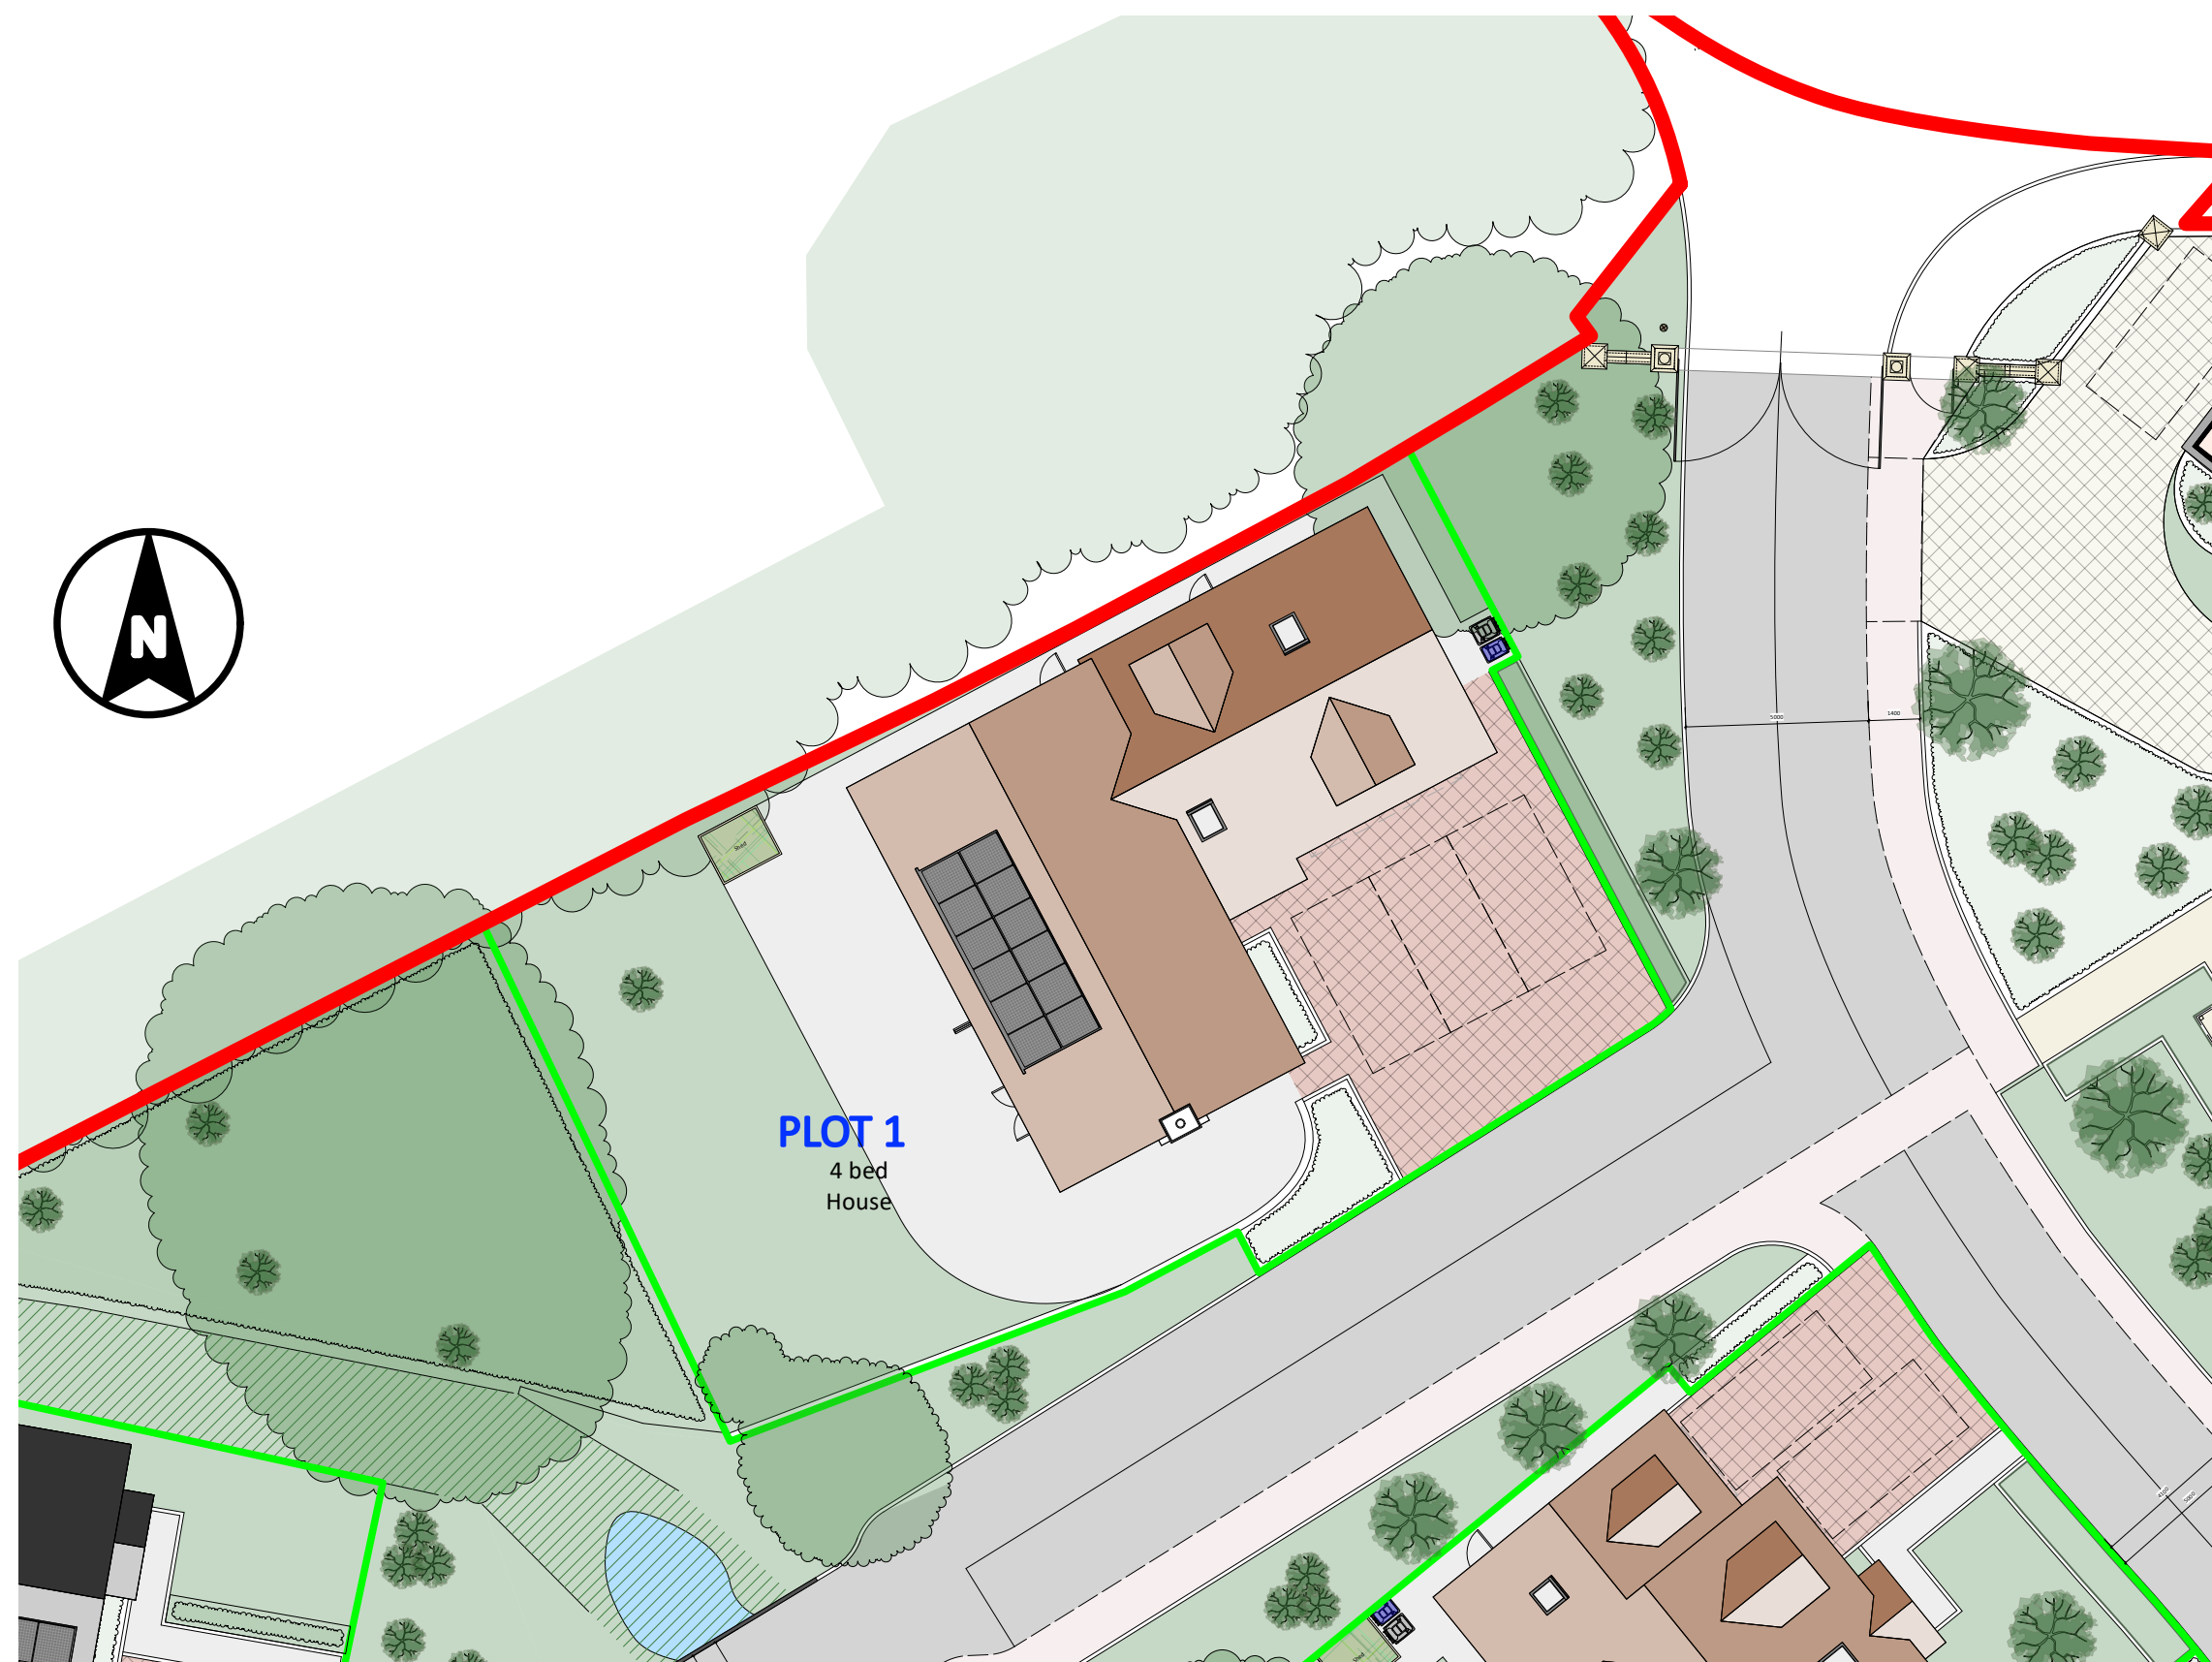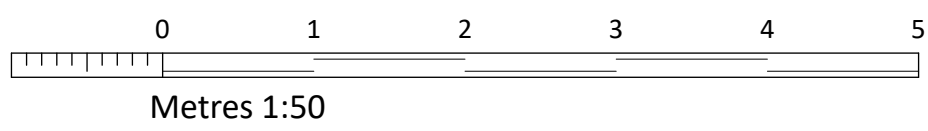


PLN 03 Proposed Site Plan
1:200

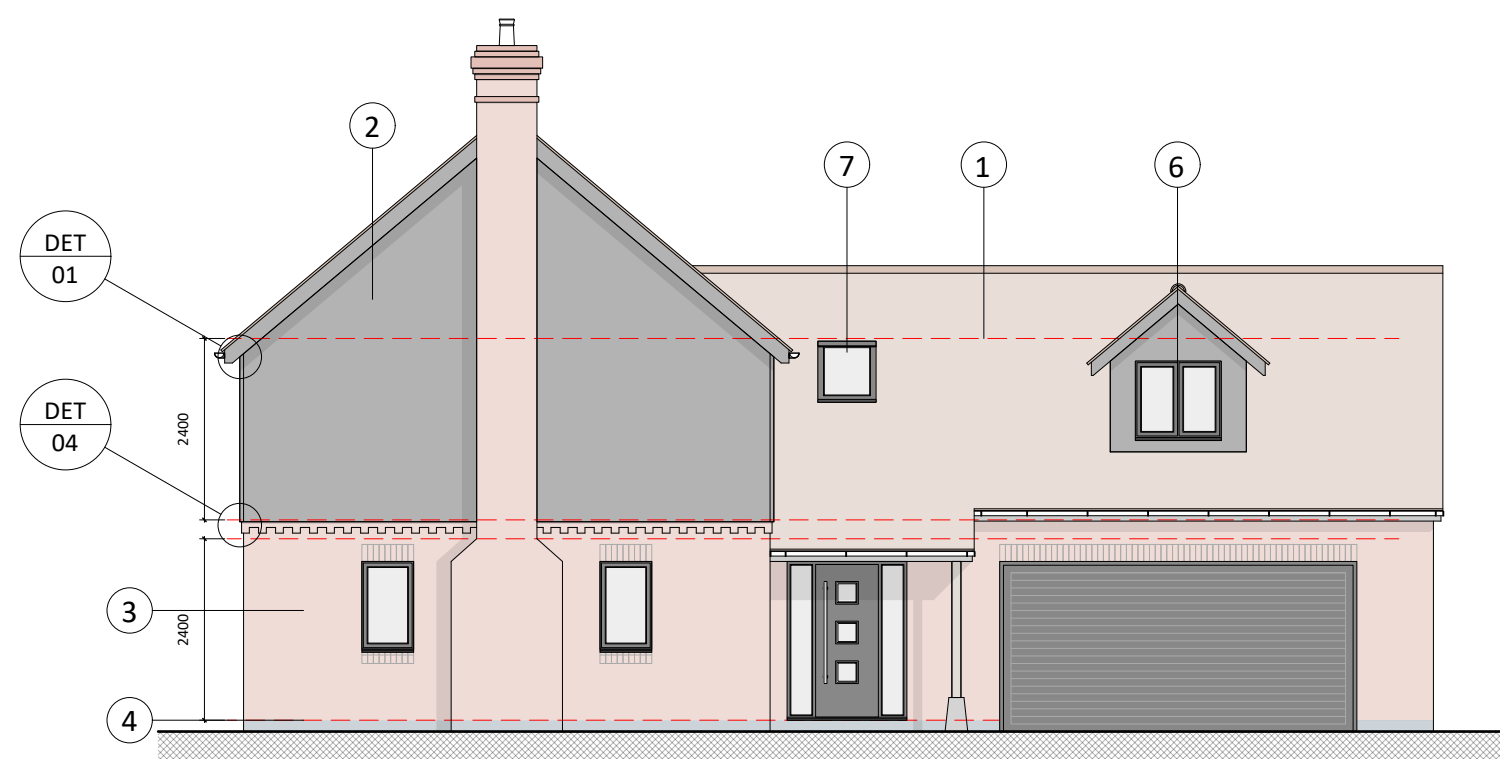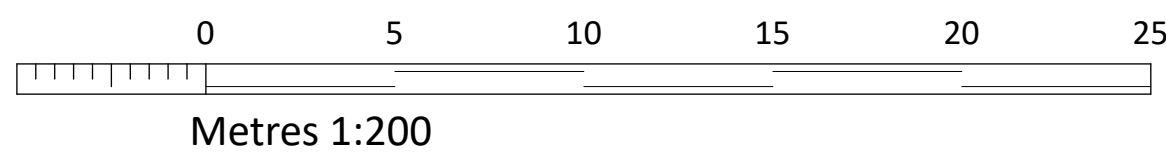


ELV 01 Proposed S Elevation
1:100

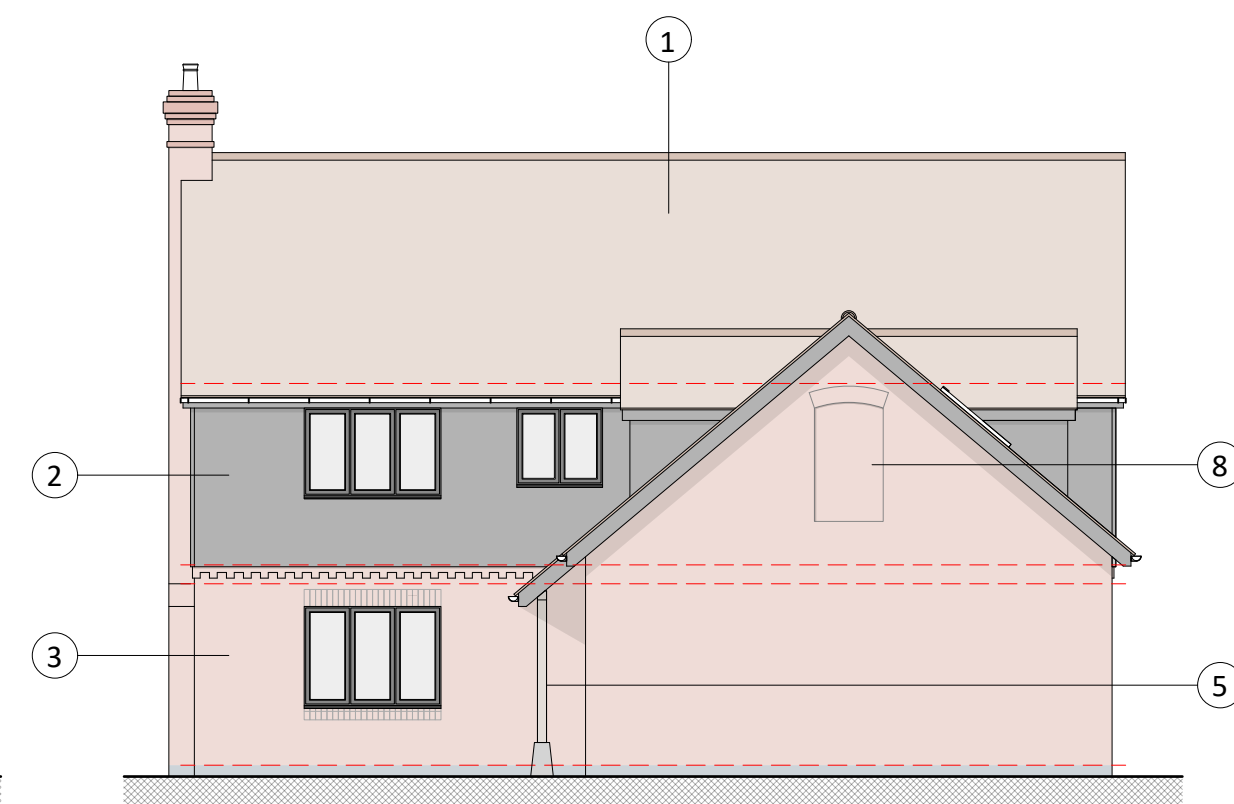


ELV 02 Proposed E Elevation
1:100

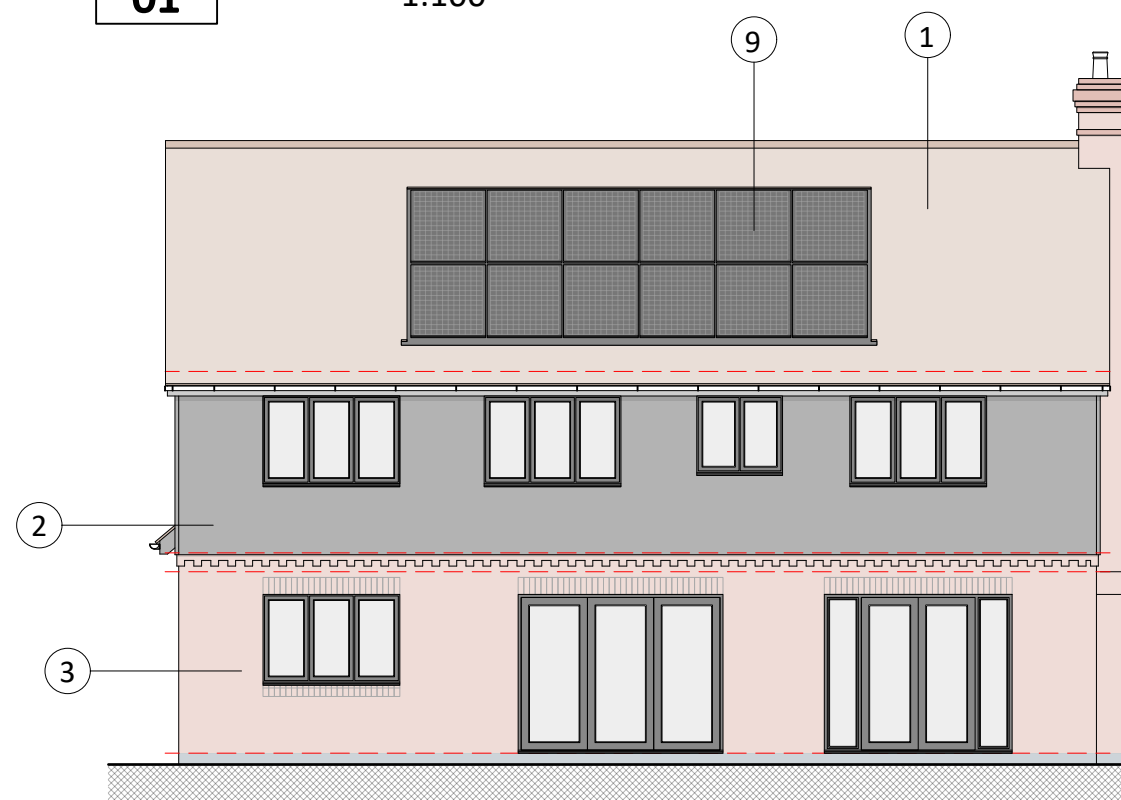


ELV 03 Proposed W Elevation
1:100

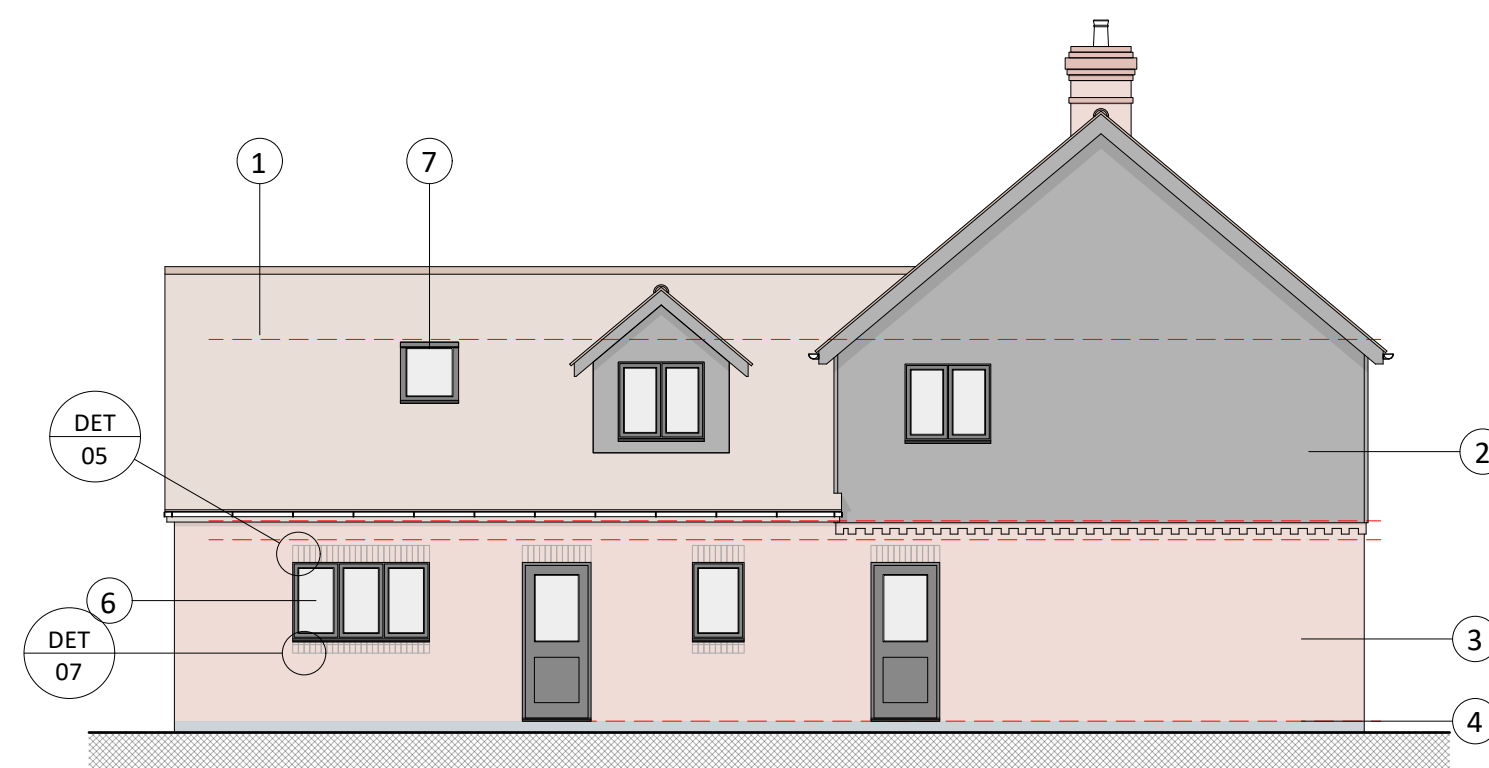

ELV 04 Proposed N Elevation
1:100

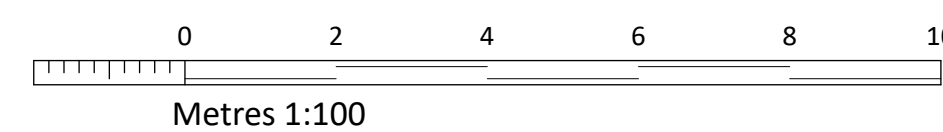

DO NOT SCALE FROM THIS DRAWING ALL DIMENSIONS TO BE CHECKED ON SITE PRIOR TO COMMENCEMENT. ANY DISCREPANCIES TO BE REPORTED IMMEDIATELY TO THE ARCHITECT.

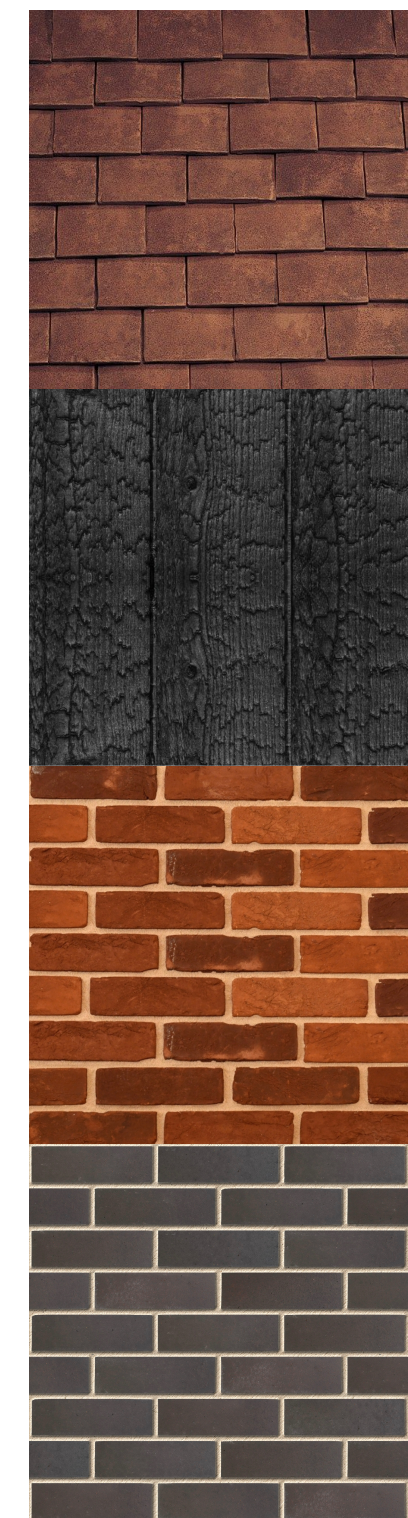

Rev D: 26/08/2025: Amended Site Plan.
Rev D: 19/08/2024: Amended Plans & Elevations.
Rev C: 23/05/2024: Amended Site Plan.
Rev B: 23/01/2024: Amended Plot Boundaries.
Rev A: 24/11/2023: Roof plan added to site plan.



PAUL STEVENS ARCHITECTURE LTD
Unit 3 Boathouse Meadow Business Park
Cherry Orchard Lane
Salisbury
Wiltshire
SP2 7LD

Tel No: 01722 349384
THIS DRAWING IS COPYRIGHT. IT MUST NOT BE COPIED, USED OR DISCLOSED TO THIRD PARTIES WITHOUT PRIOR PERMISSION.

PROJECT: Elmfield House
Petersfinger Road
Petersfinger
Salisbury
Wiltshire
SP5 3BZ
DRAWING: PLOT 01
Plans & Elevations

SCALE: 1:50, 1:100 & 1:200 @ A1
DATE: 11/2023

DESIGN: ☐ PLANNING ☒ BLDG REGS. ☐
TENDER: ☐ CONSTRUCTION ☐
DRAWN: DJH DATE: 17/11/2023

JOB No: 963
DWG No: 12 REV: E

CURRENT: ☐
SUPERSEDED: ☐