


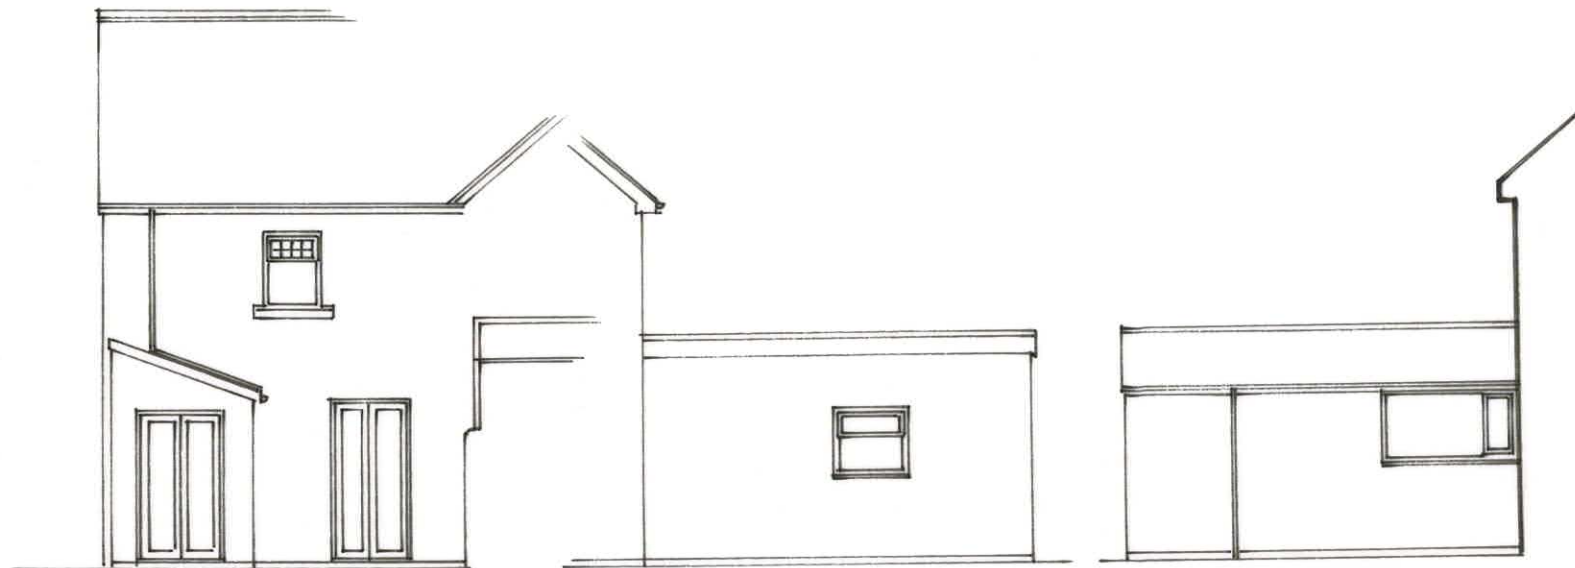


Rear - East


Side - South

Side - North

Elevations 1:100

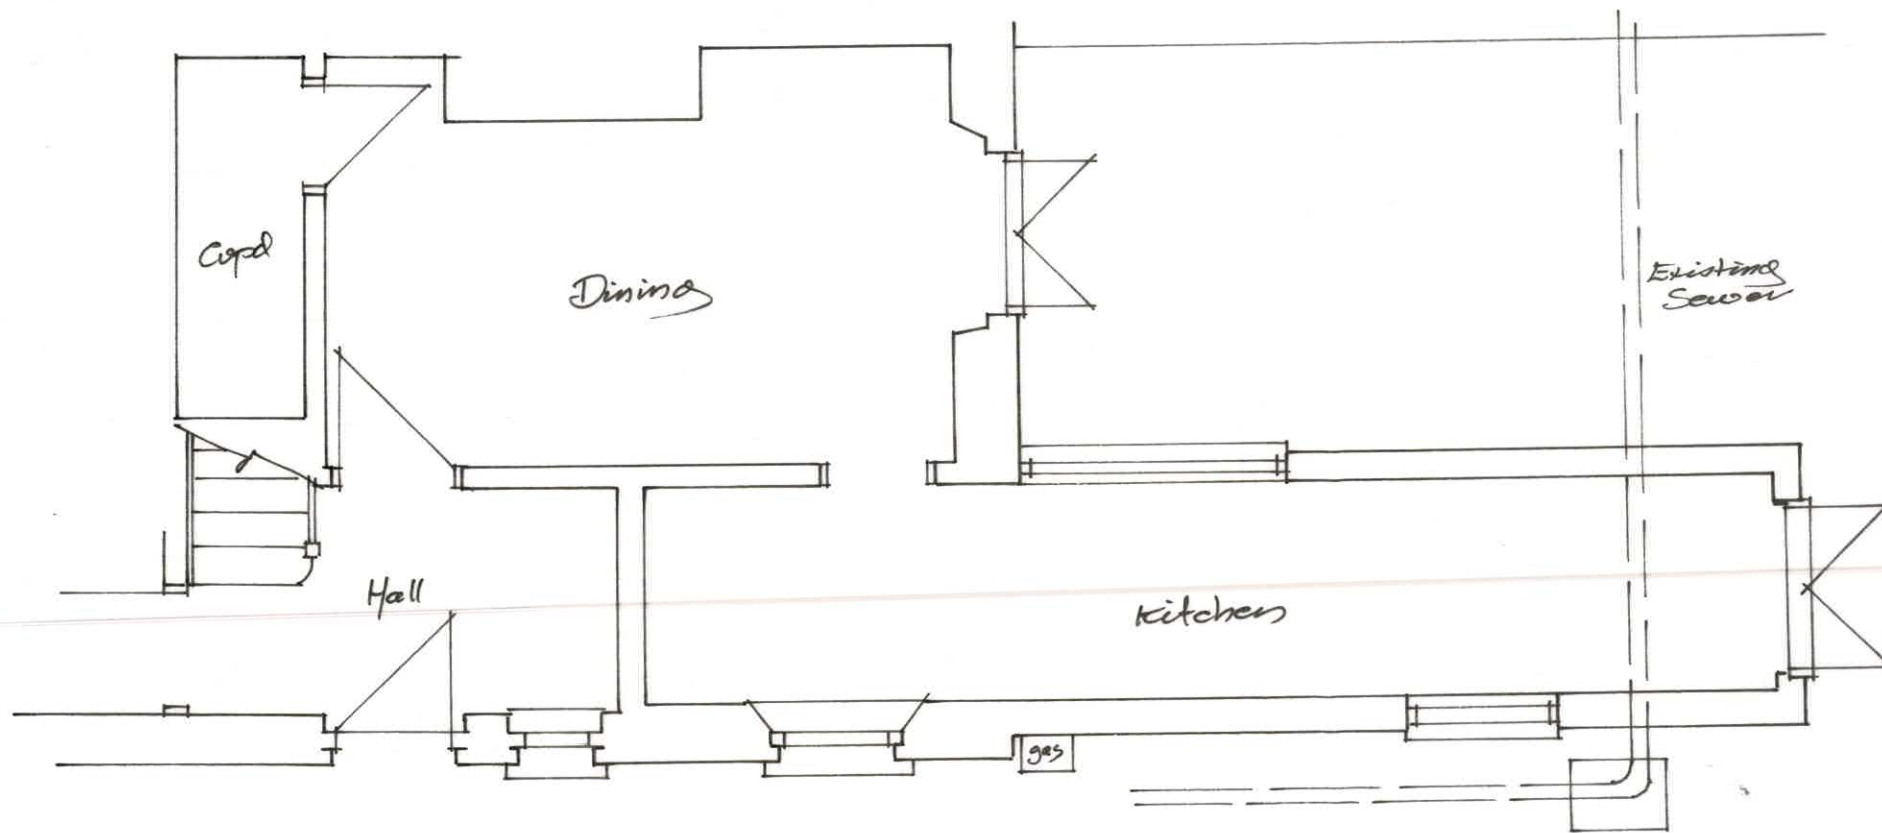

Ground Floor Plan 1:50

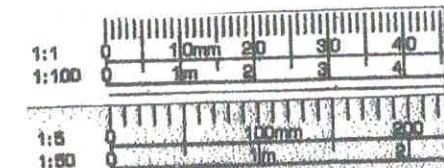

 3 Potley Lane Corsham, Wilts SN13 9RY 01225811057	
Project 24 South Street Casham SN13 8MB	
Drawing Plan & Elevations Existing	
Scale 1:50 1:100	Drawing No 2658/1
Date Oct 2025	Drawn Chris Hyde