


STATUS

PLANNING

NOTES:

Measured survey does not include for intrusive survey to determine exact location of steelwork/supporting structure. All dimensions must be checked on site prior to works commencing by the contractor.


External wall lights to be:
Bulb Type - Built-in LED
Wattage - 5W
Brightness - 3000K
Lumens - 300LM
IP Rating - P65
Material - Brass

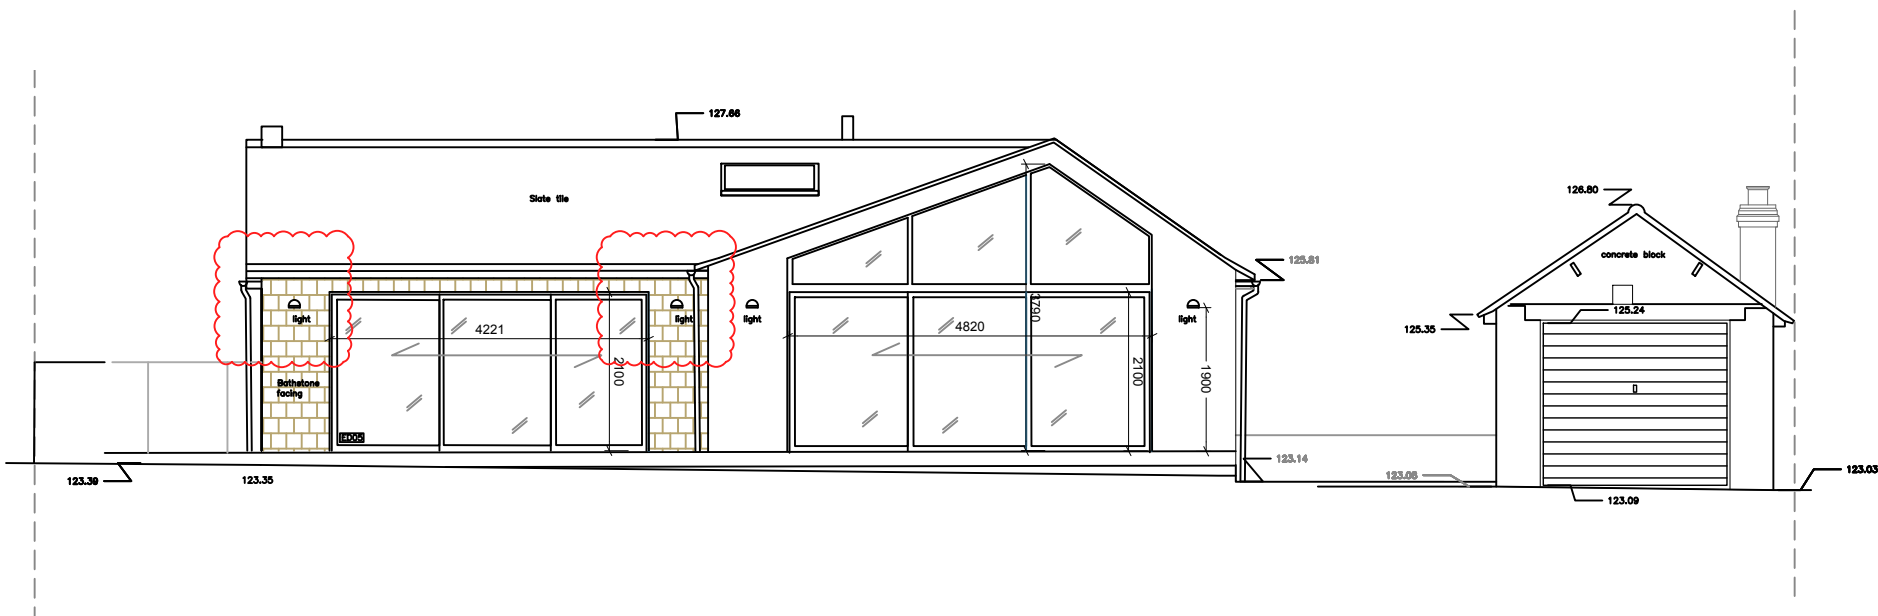

120m Datum Line

SE ELEVATION
SCALE 1:100


S.EAST ELEVATION

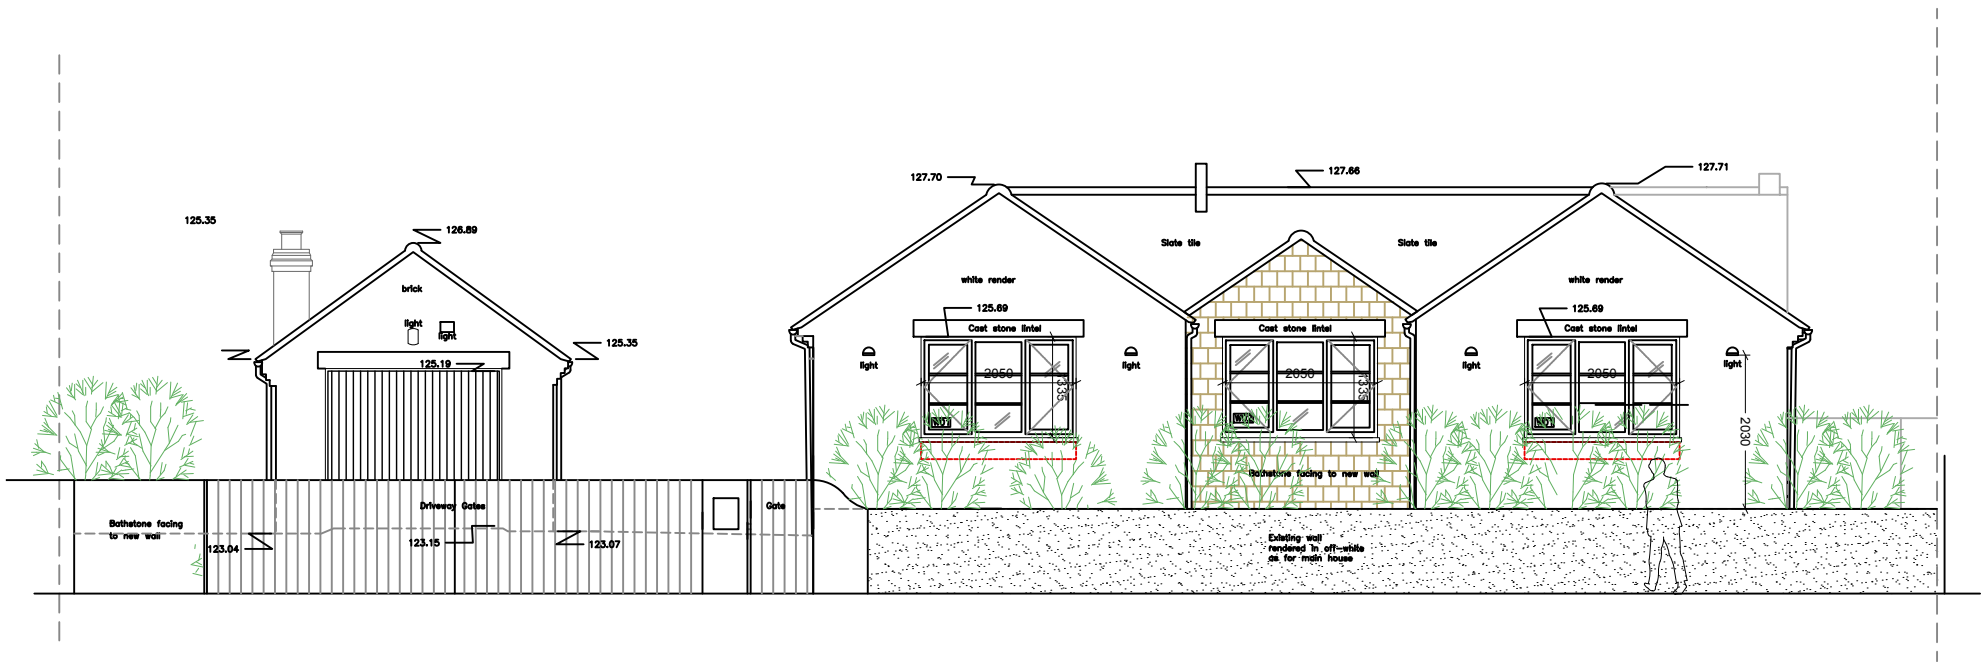

120m Datum Line

NW ELEVATION
SCALE 1:100

N.WEST ELEVATION

 

E.	11.25	External light x2 and spec added	RC
D.	01.24	Front garden wall retain/render	RC
C.	01.24	Minor door width reduction	RC
B.	10.23	Lintel and gate detail on NW elev.	RC
A.	10.23	Materials revised to SE elevation	RC
rev.	date	revision details	by

SS4ARCHITECTS

30 Brodley Street
Wotton-under-Edge
Gloucestershire
GL12 7AR

Tel: 01453 543 989
www.ss4architects.co.uk

client

Mr & Mrs HARTLEY

job title

OAKLEIGH

drawing title

PROPOSED FRONT & REAR
ELEVATIONS

job no.	drawing no.	revision
0275	253	E
scale 1:100 @ A3	drawn by RAC	date 09/23