




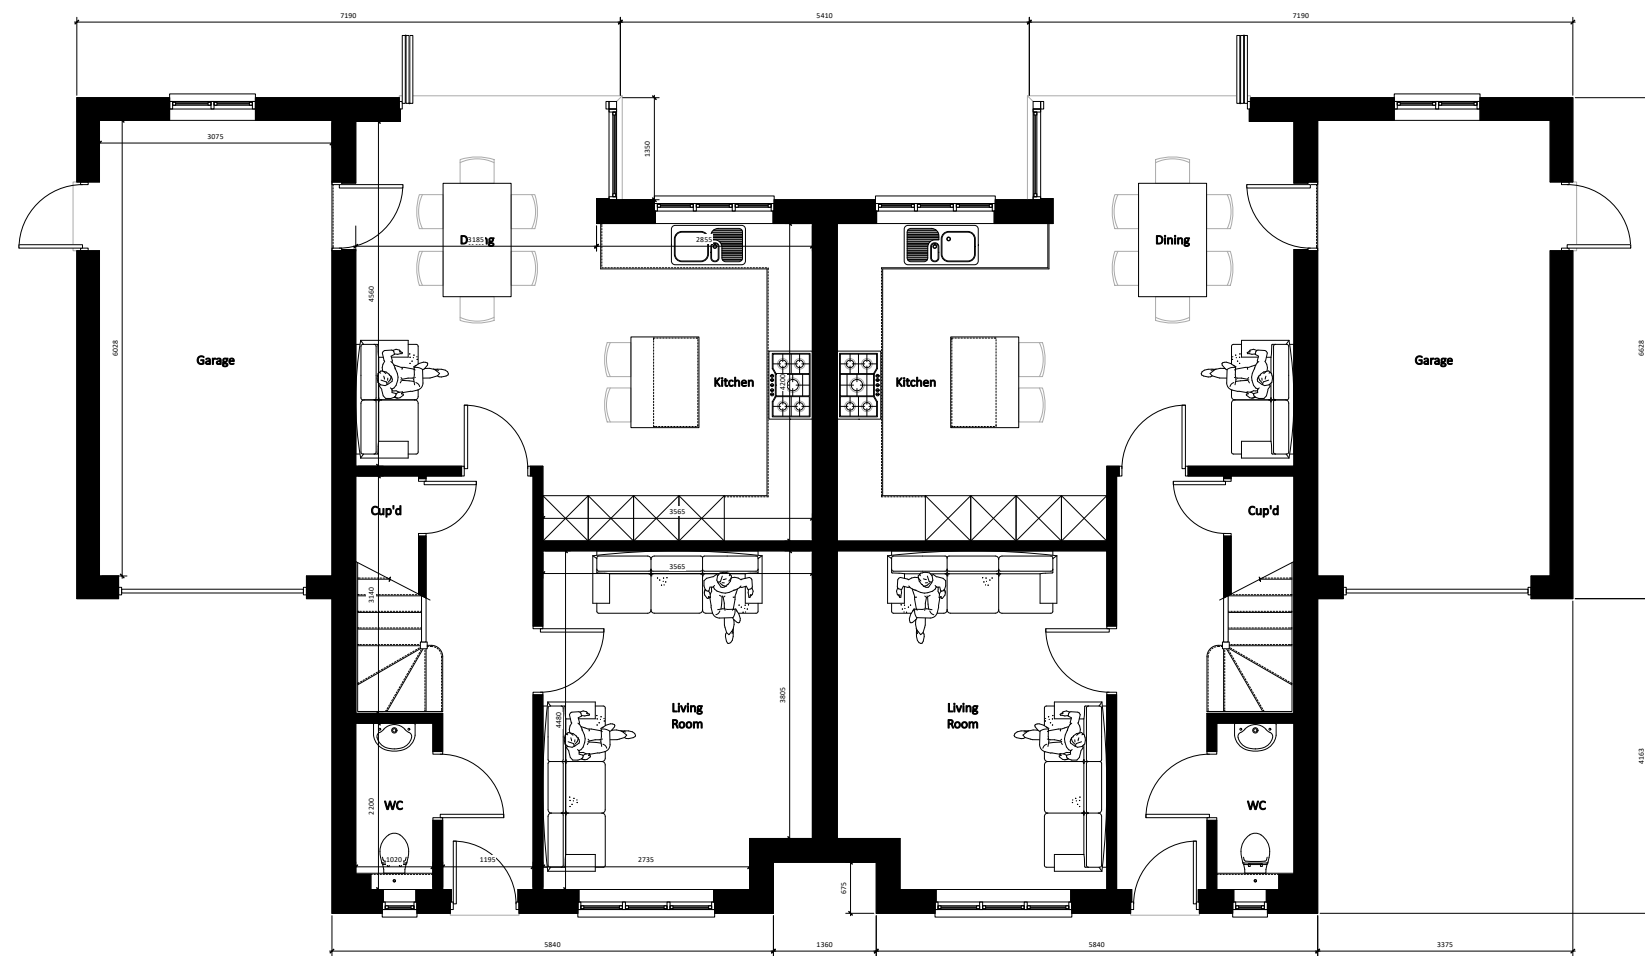

PLN
01 Proposed GF Plan
1:100


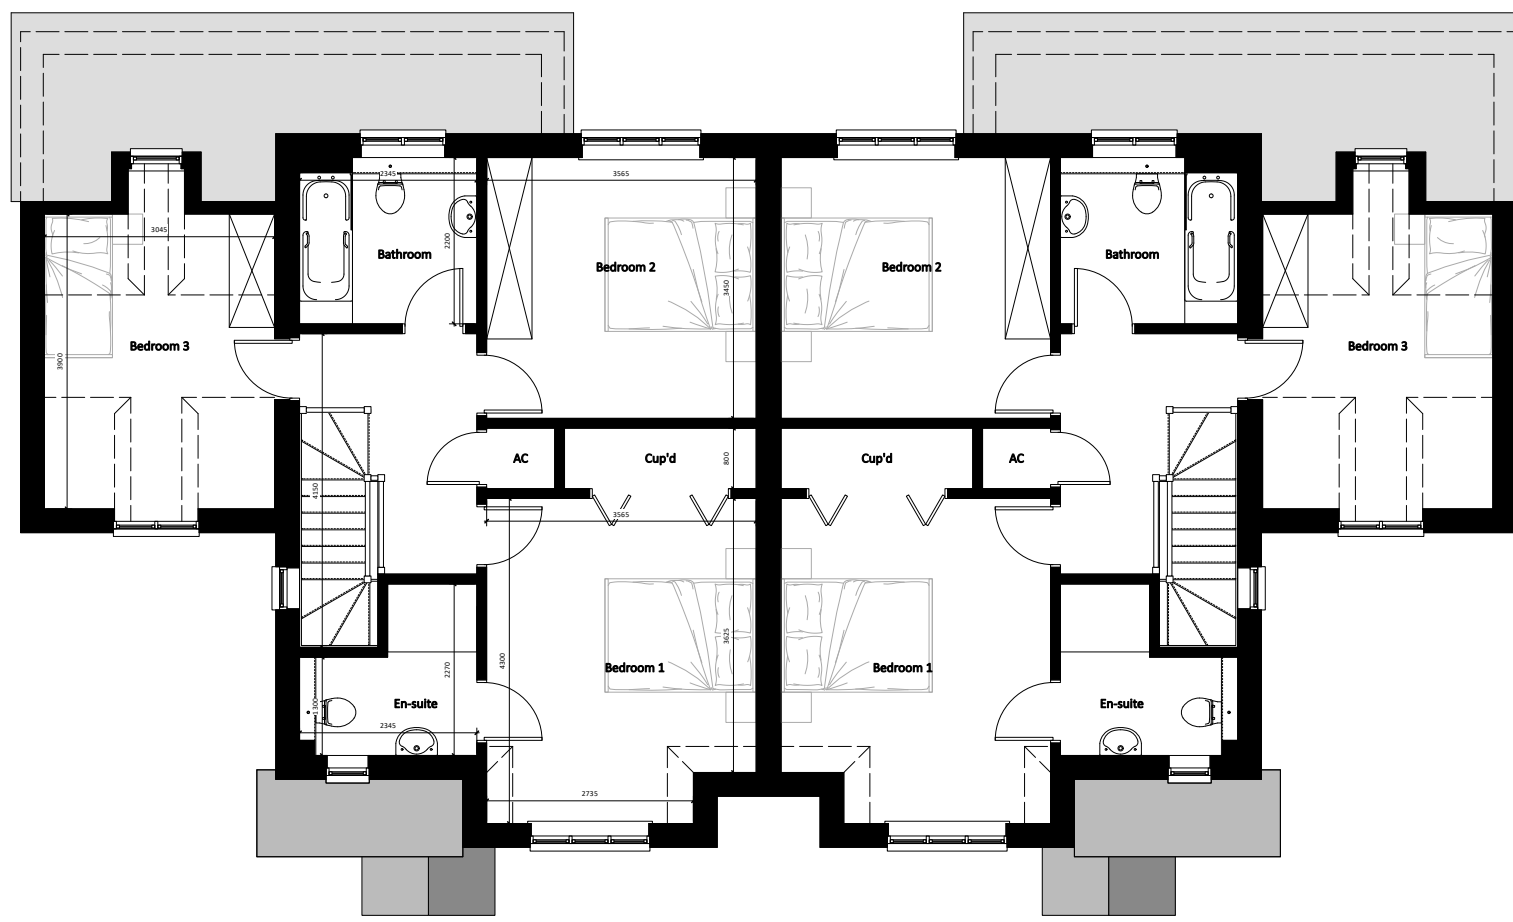


PLN
02 Proposed FF Plan
1:100

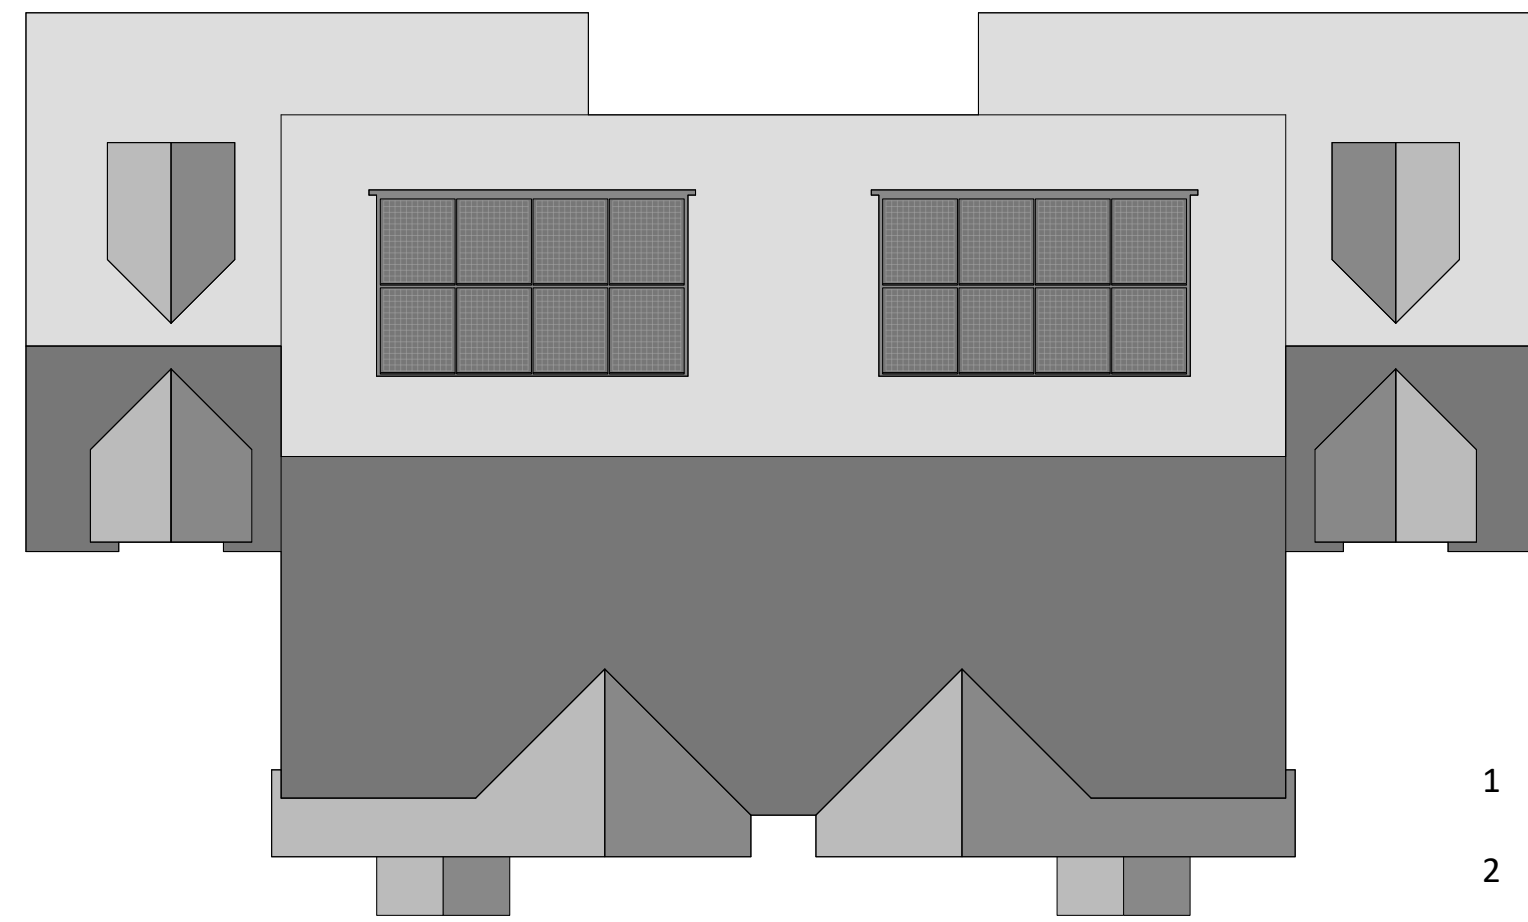



PLN
03 Proposed Roof Plan
1:100

- 1 Slate Tiles
- 2 Red Multi Stock Brick
- 3 Red Brick Quoins
- 4 Brick Soldier Course
- 5 Metal Clad Dormer
- 6 Timber Frame Porch
- 7 UPVC Flush Casement Windows
- 8 Brick Windowcill
- 9 Integrated Solar Panels

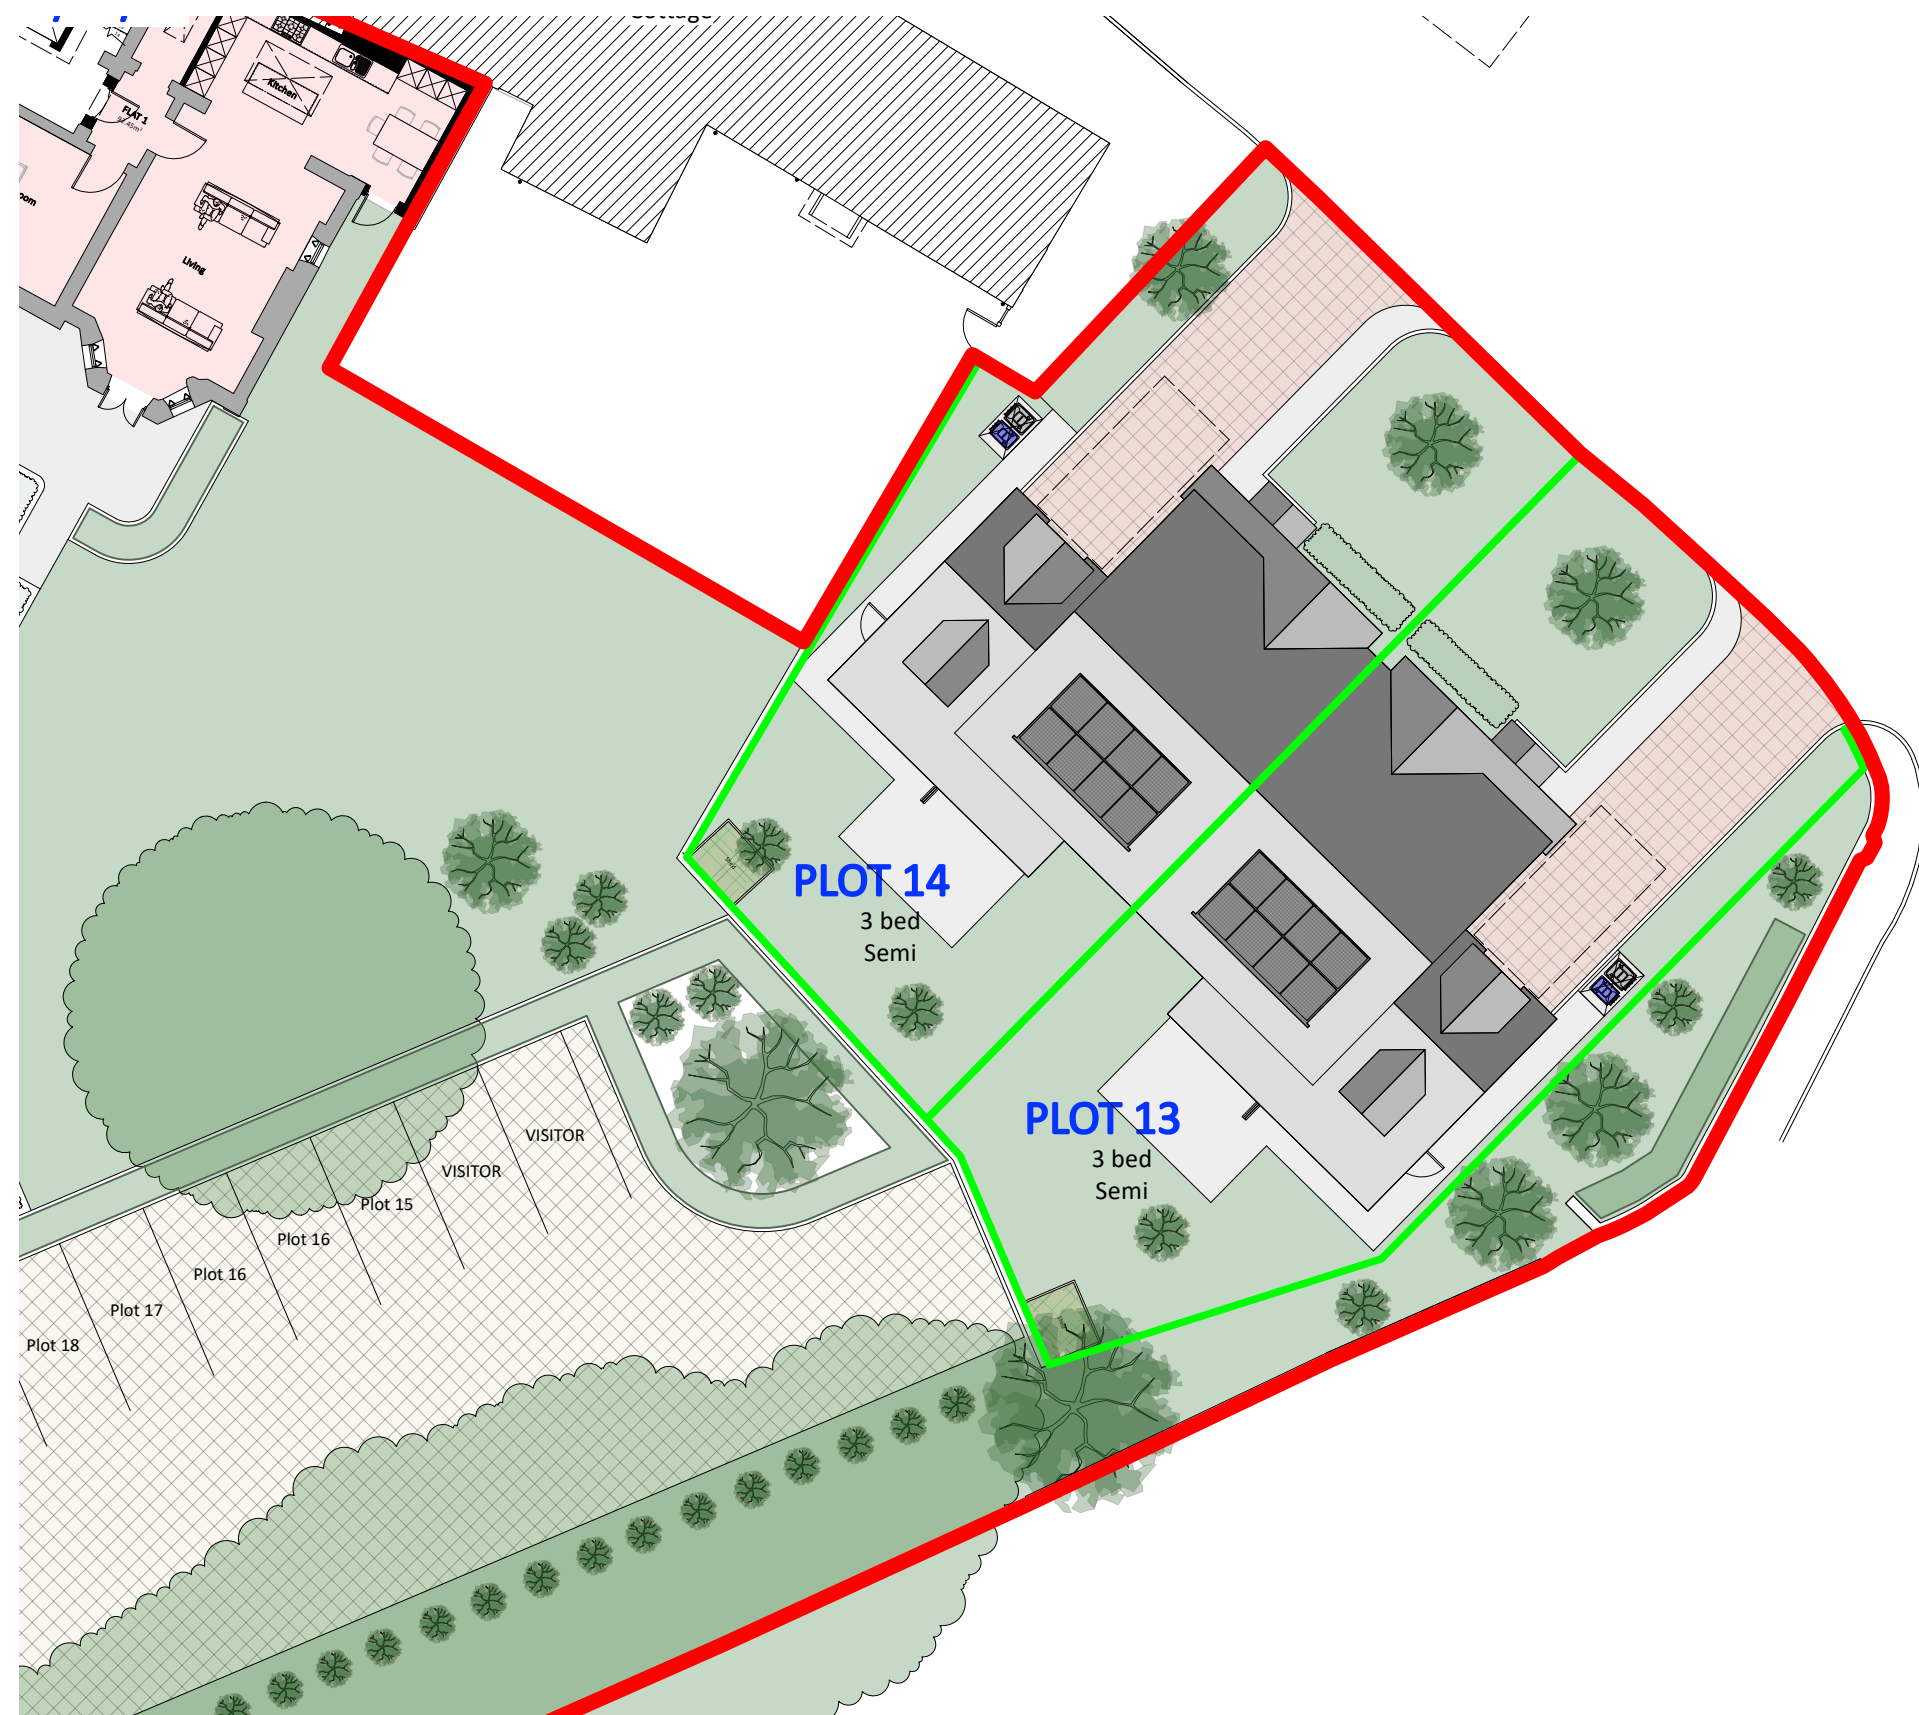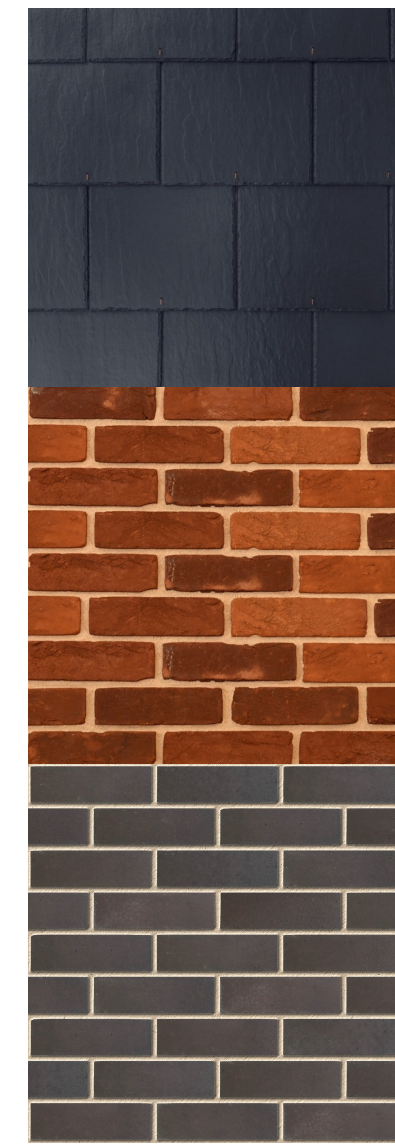


PLN
04 Proposed Site Plan
1:200

0 5 10 15 20 25
Metres 1:200

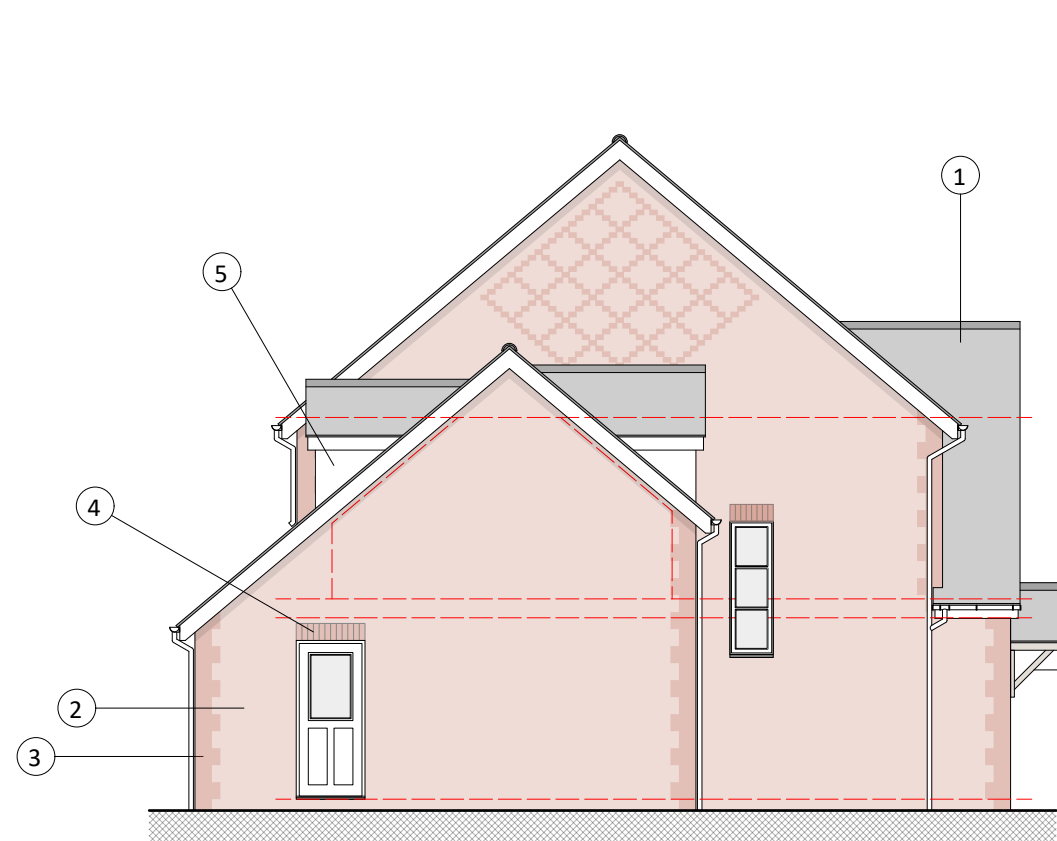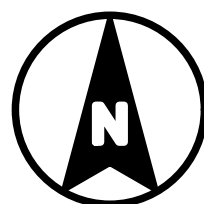


ELV
01 Proposed SE Elevation
1:100

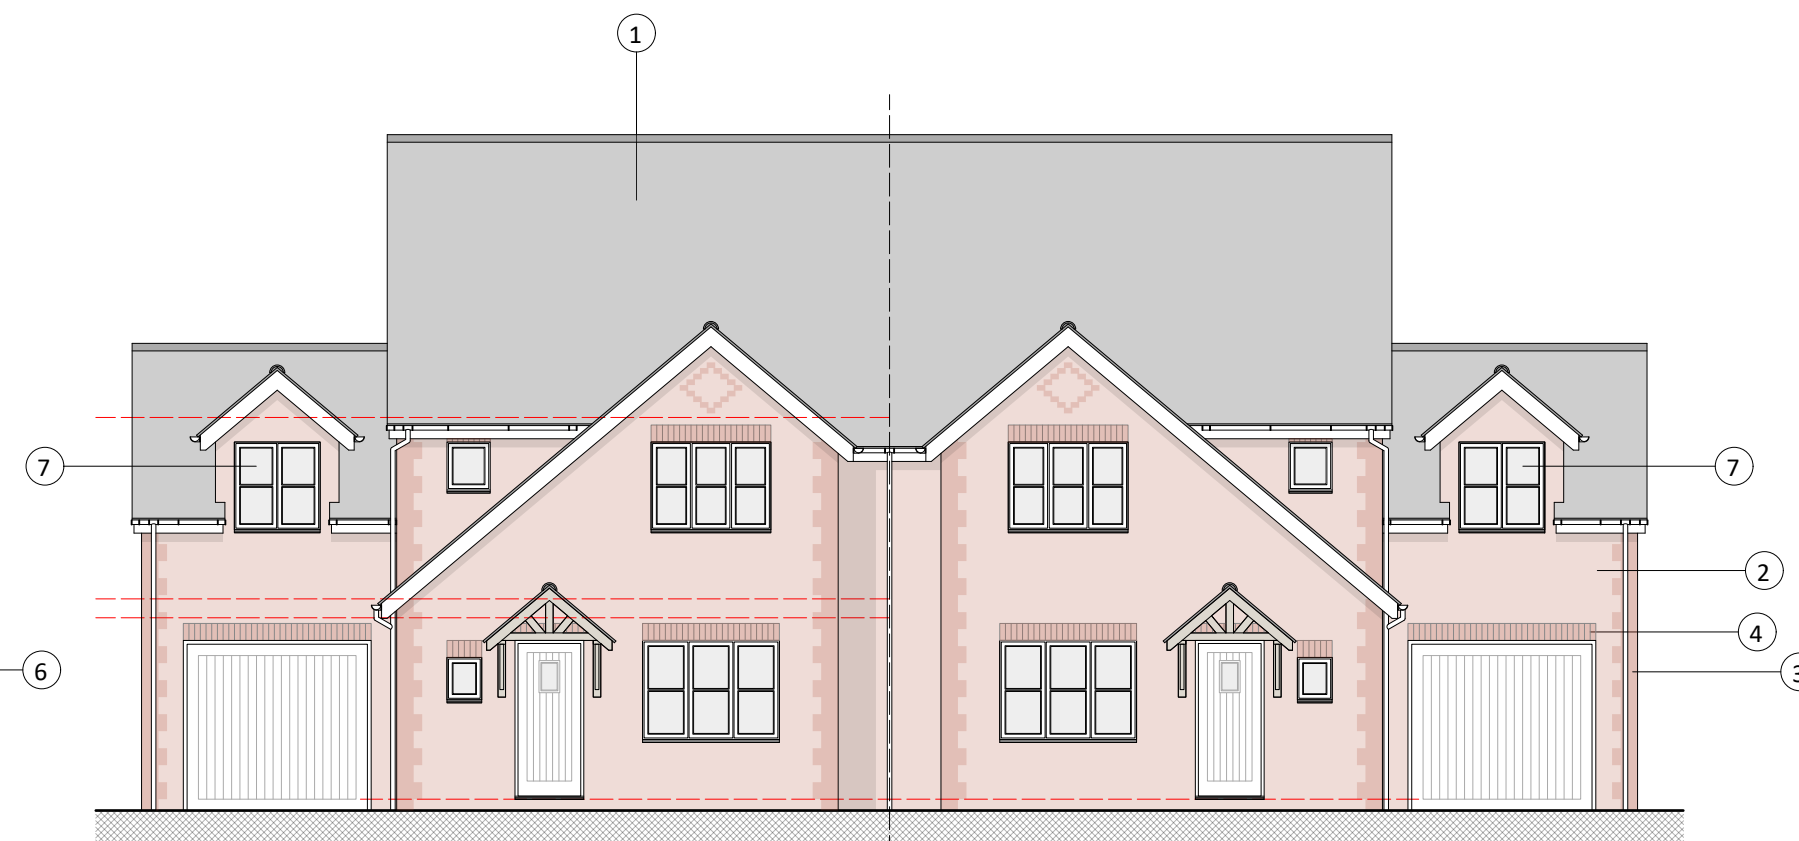

ELV
02 Proposed NE Elevation
1:100



ELV
03 Proposed SW Elevation
1:100

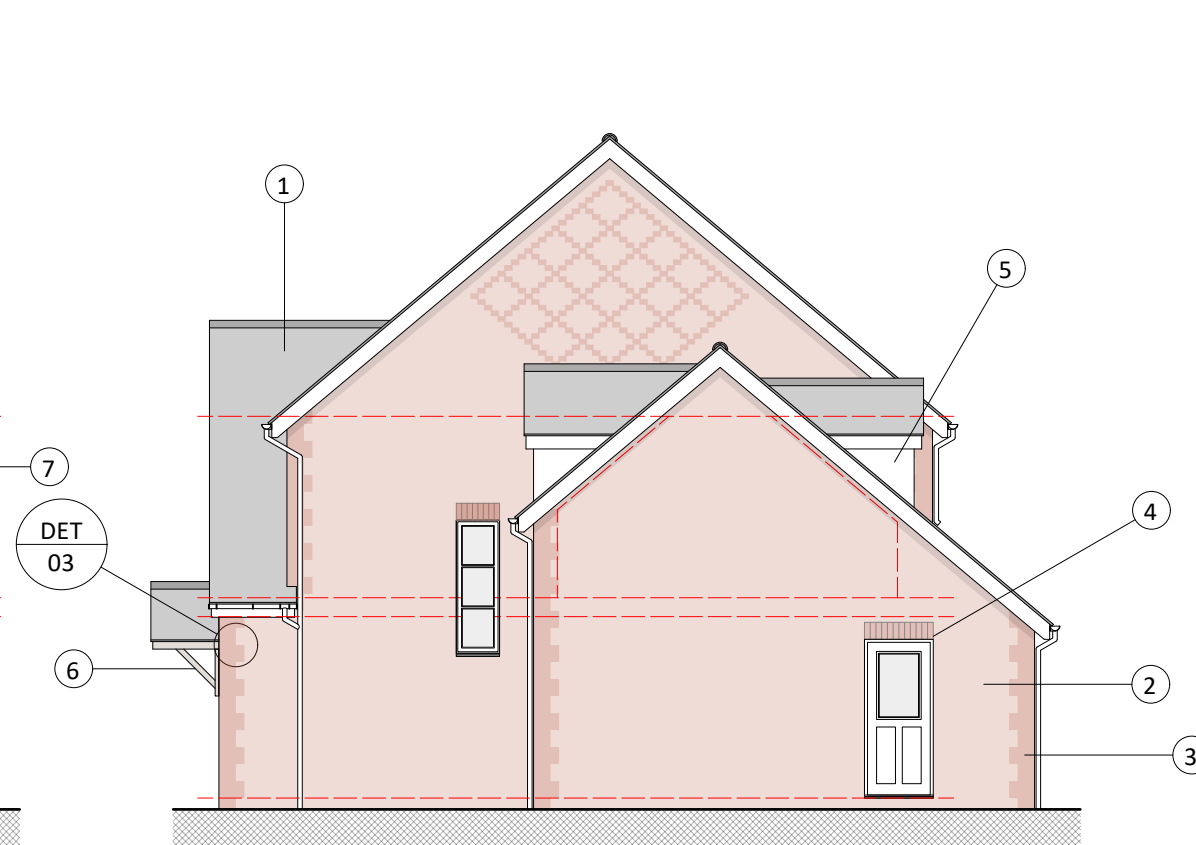

ELV
04 Proposed NW Elevation
1:100

0 2 4 6 8 10
Metres 1:100

Rev F: 26/08/2023: Amended Site Plan.
Rev E: 29/05/2024: Amended rear elevation.
Rev D: 20/05/2024: Amended Property Plans & Elevations.
Rev C: 25/01/2024: Amendment to Plot 13 Boundary.
Rev B: 23/01/2024: Amended Plot Boundaries.
Rev A: 24/11/2023: Roof Plan added to Site plan.



PAUL STEVENS ARCHITECTURE LTD
Unit 3 Boathouse Meadow Business Park
Cherry Orchard Lane
Salisbury
Wiltshire
SP2 7LD

Tel No: 01722 349384
THIS DRAWING IS COPYRIGHT. IT MUST NOT BE COPIED, USED OR DISCLOSED TO THIRD PARTIES WITHOUT PRIOR PERMISSION.

PROJECT: Elmfield House
Petersfinger Road
Petersfinger
Salisbury
Wiltshire
SP5 3BZ
PLOTS 13 & 14
Plans & Elevations

SCALE: 1:100 & 1:200 @ A1
DATE: 11 2023

DESIGN: ☐ PLANNING: ☒ BLDG REGS: ☐
TENDER: ☐ CONSTRUCTION: ☐

DRAWN: DIH DATE: 17/11/2023
CHECKED: DATE:

JOB No: 963

DWG No: 19 REV: F

CURRENT: ☐
SUPERSEDED: ☐