


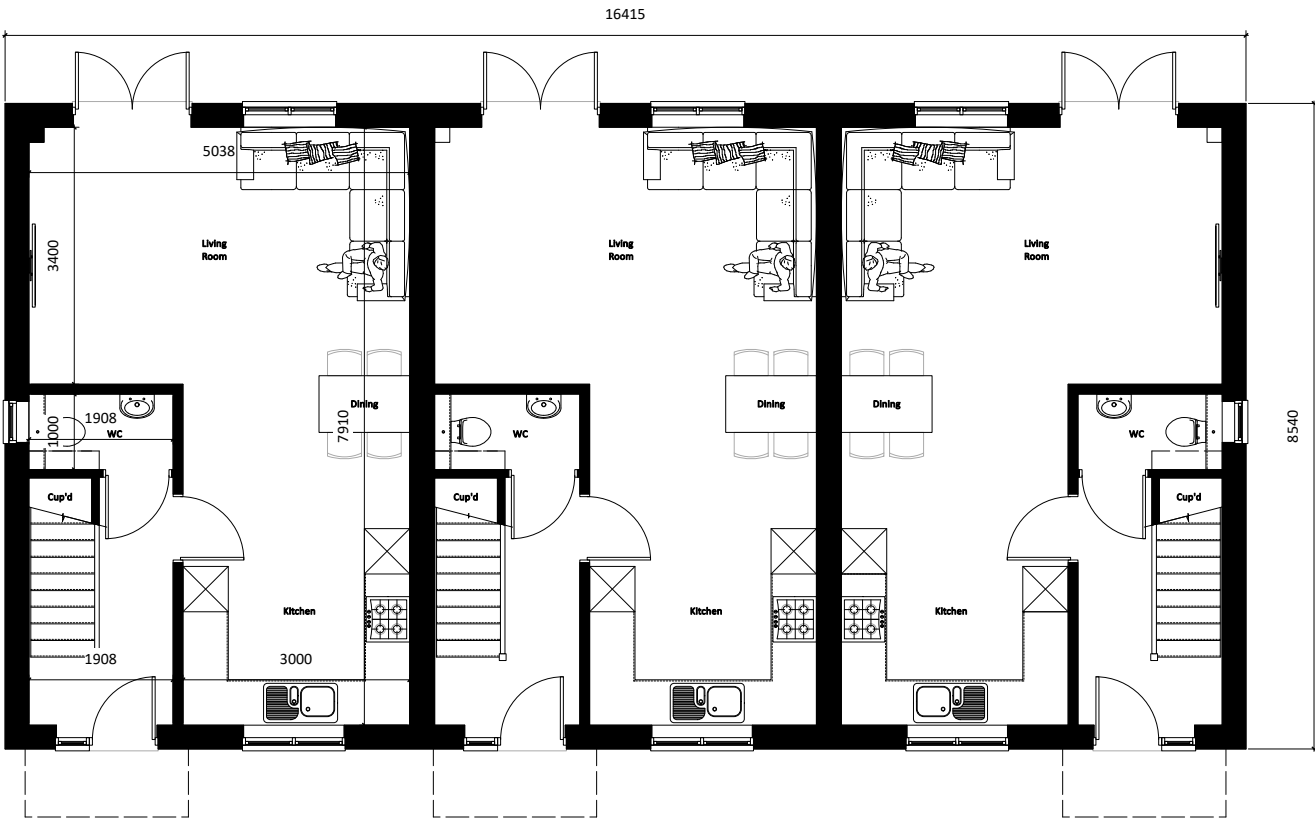


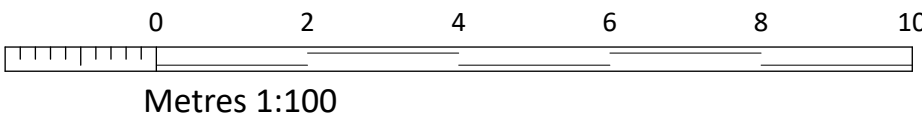


PLN 01 Proposed GF Plan
1:100

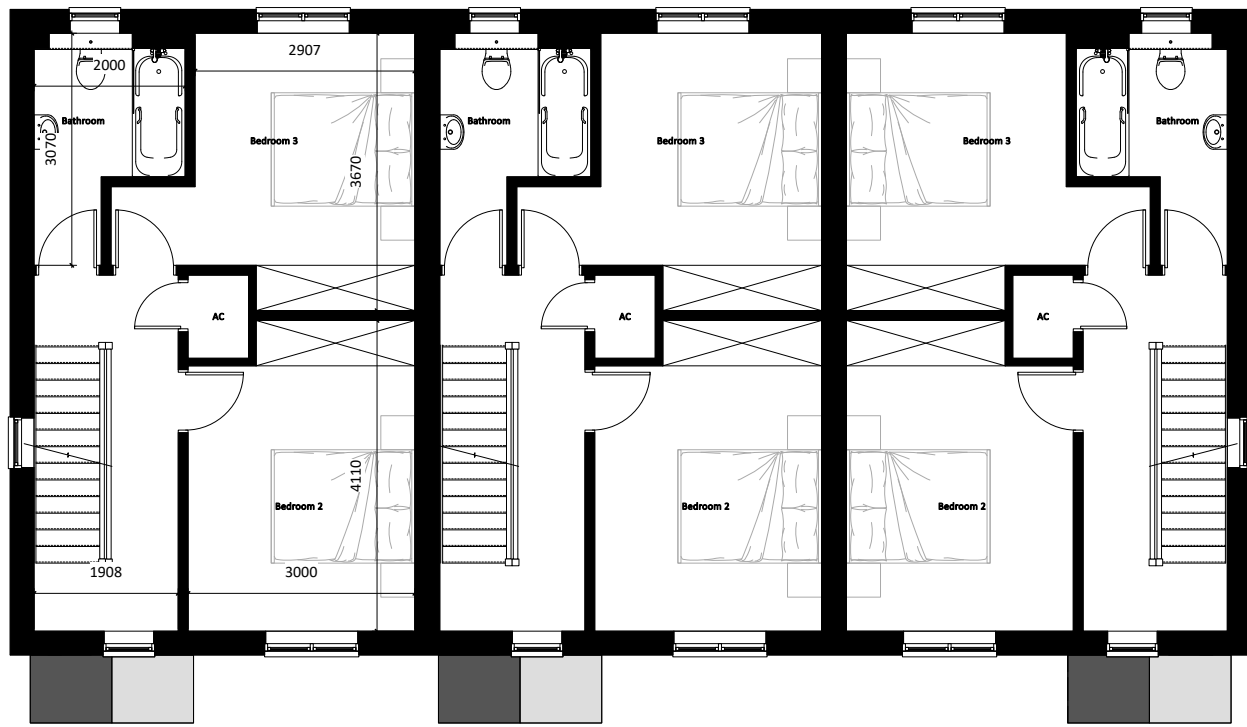


PLN 02 Proposed FF Plan
1:100

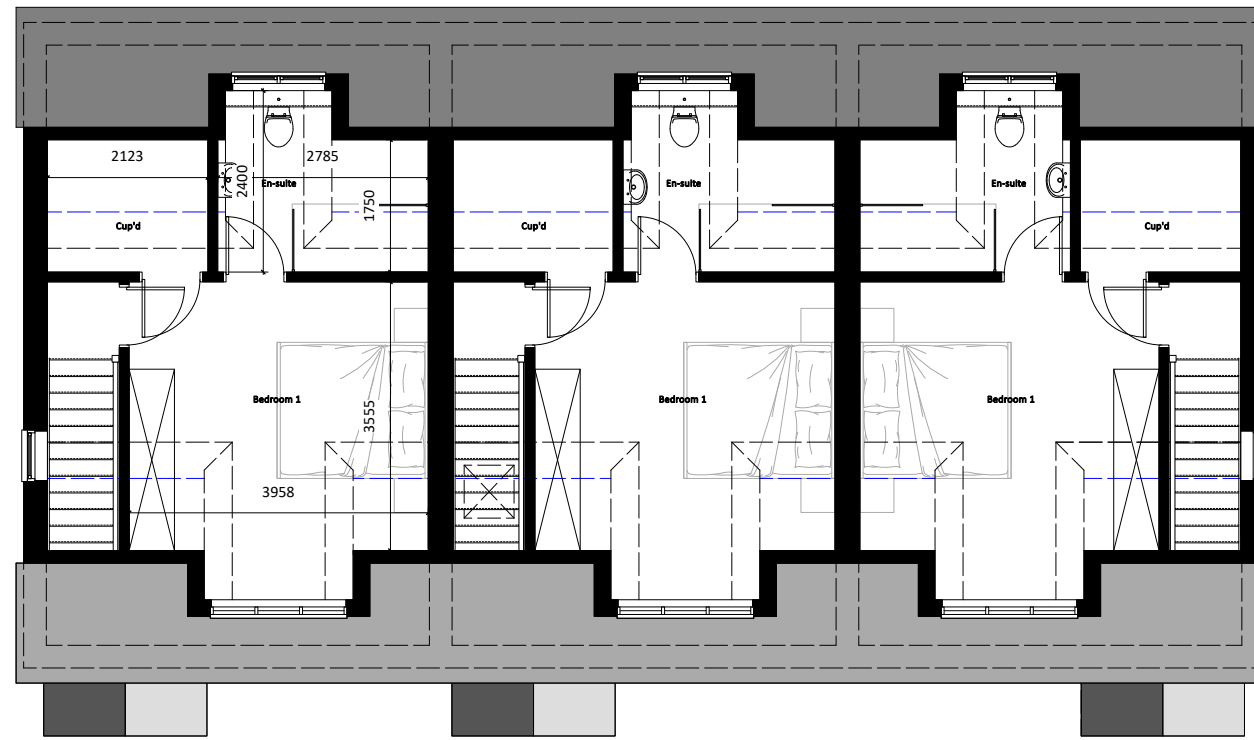

PLN 03 Proposed SF Plan
1:100

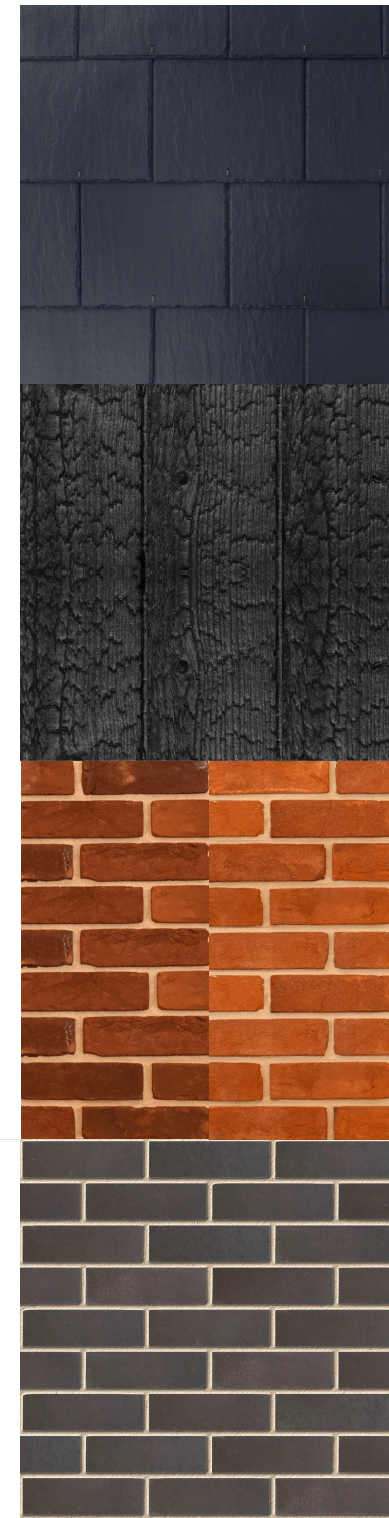


- 1 Slate Tiles
- 2 Red Multi Stock Brick
- 3 Orange Multi Stock Brick
- 4 Blue Engineering Brick Plinth
- 5 Brick Dentil Course
- 6 Timber Gallow Bracket Porch
- 7 UPVC Flush Casement Windows
- 8 Rooflight

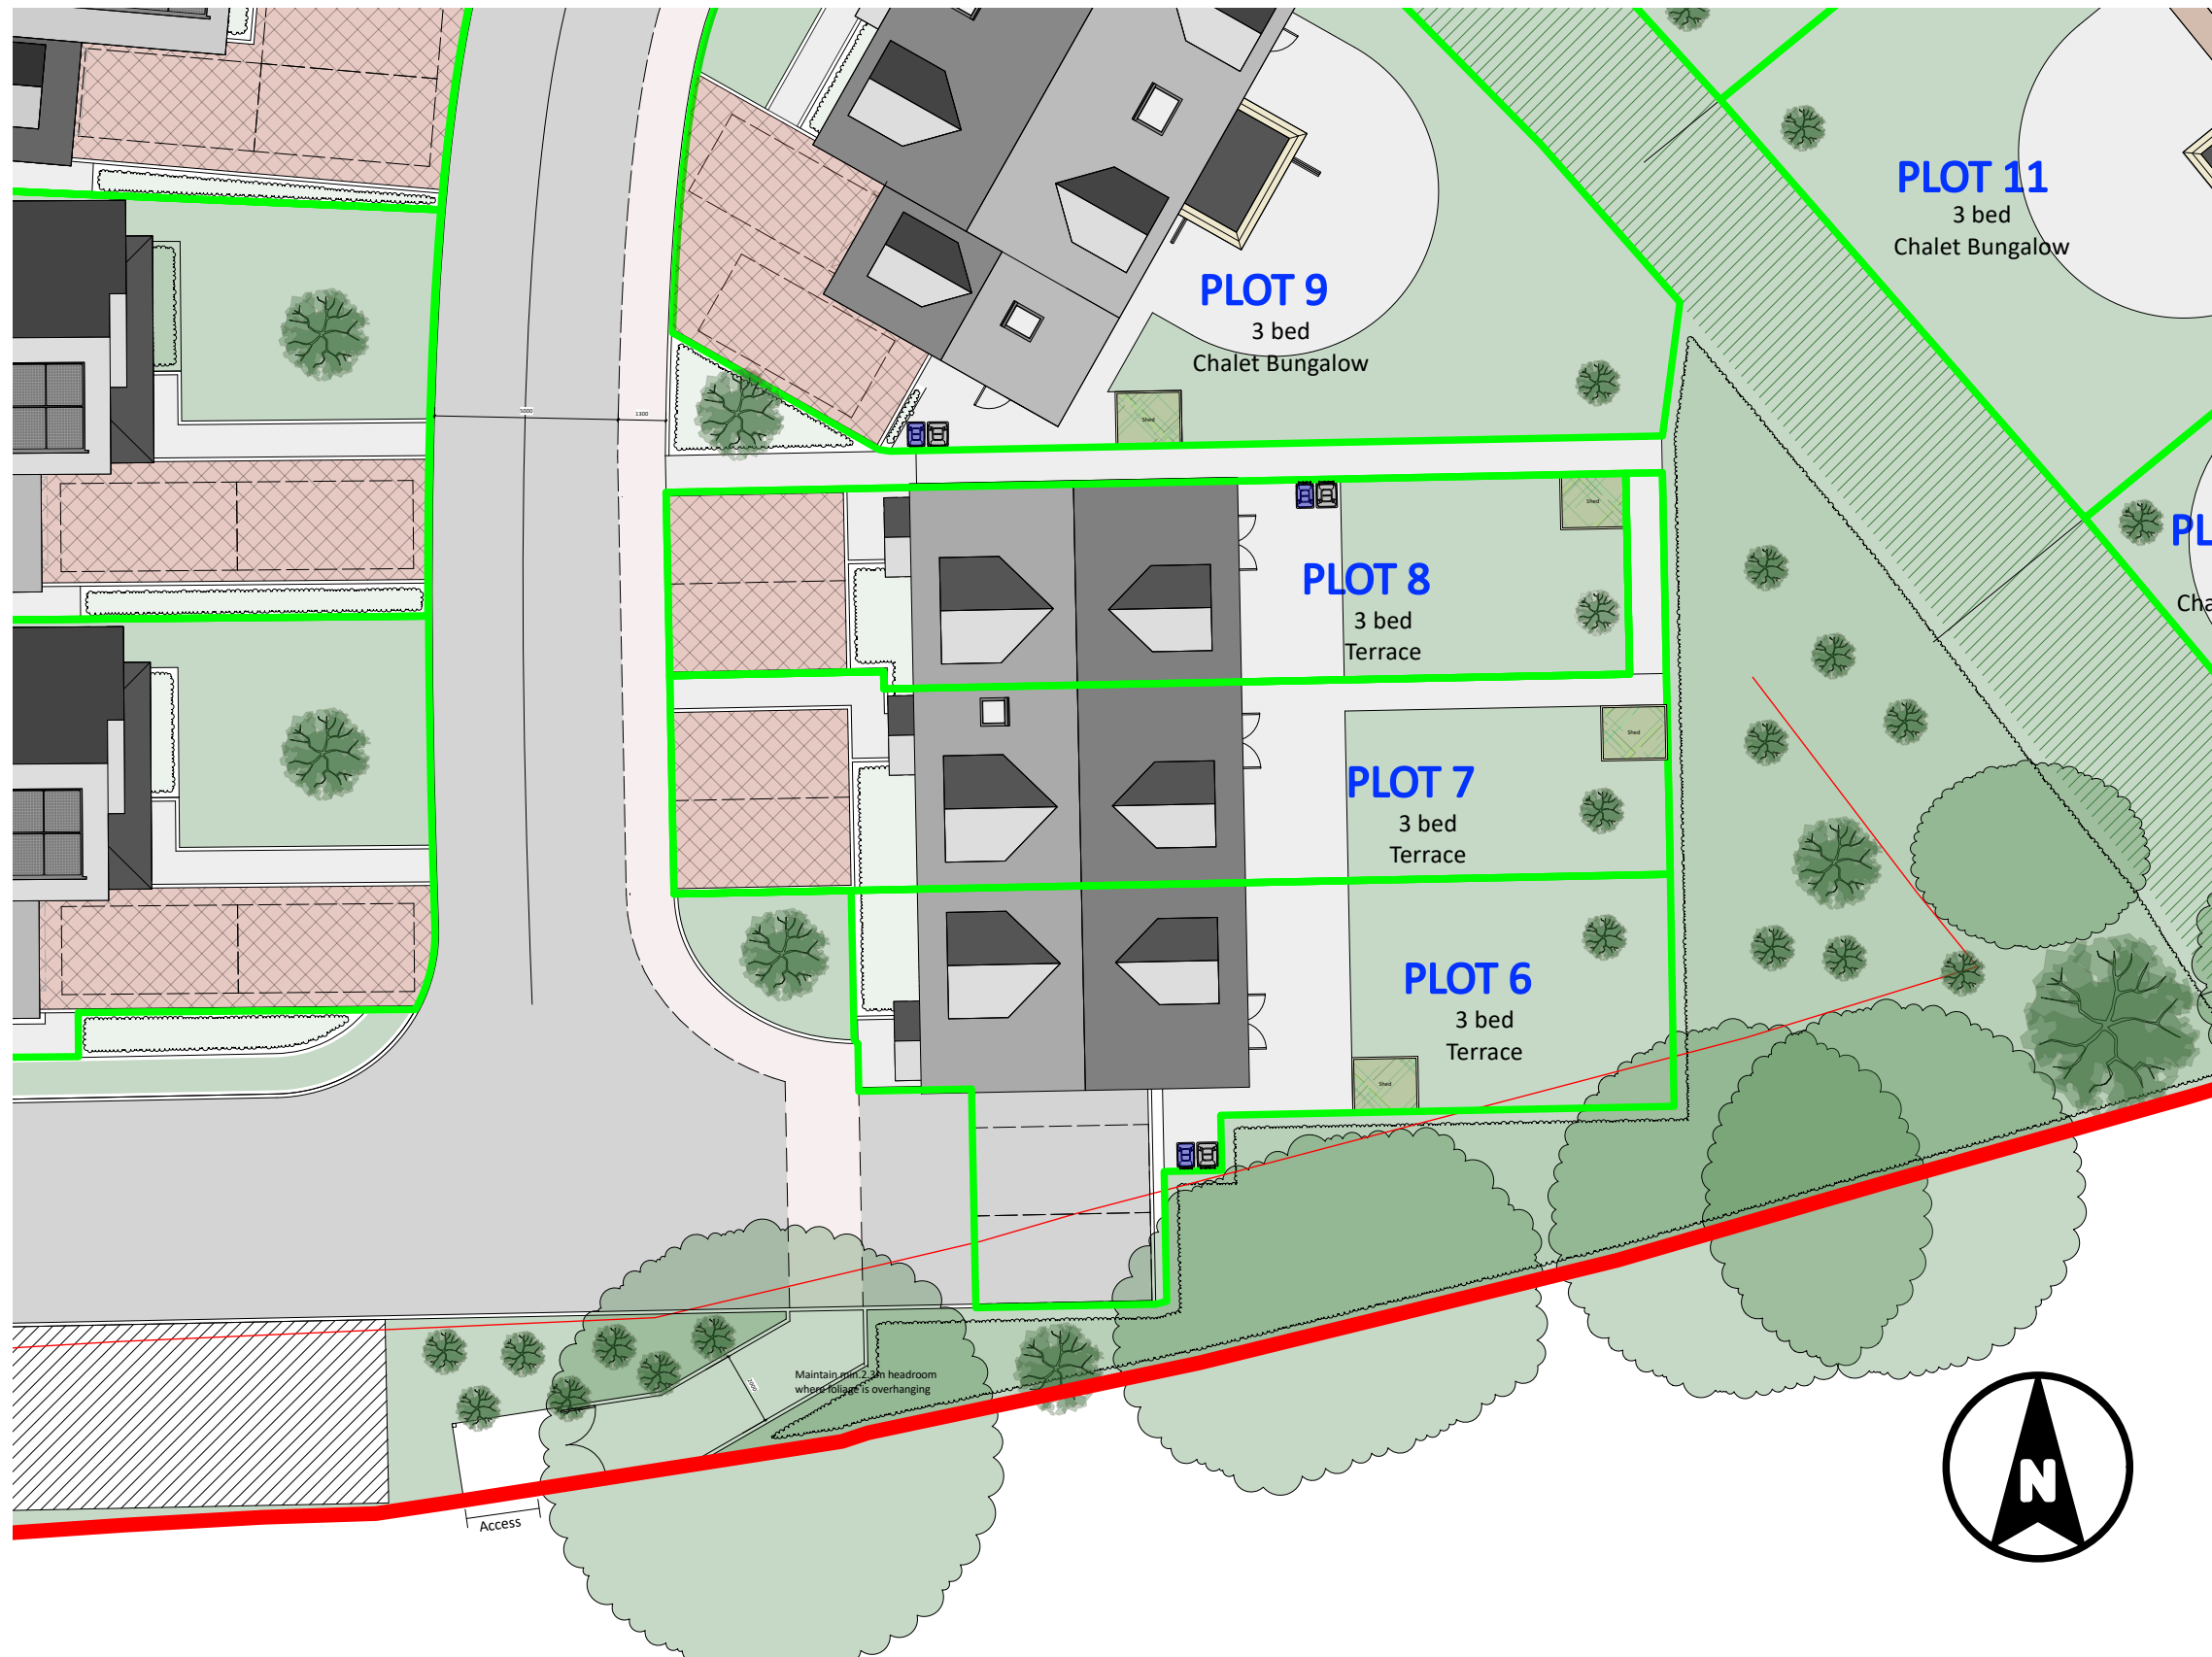


PLN 04 Proposed Site Plan
1:200



ELV 01 Proposed W Elevation
1:100

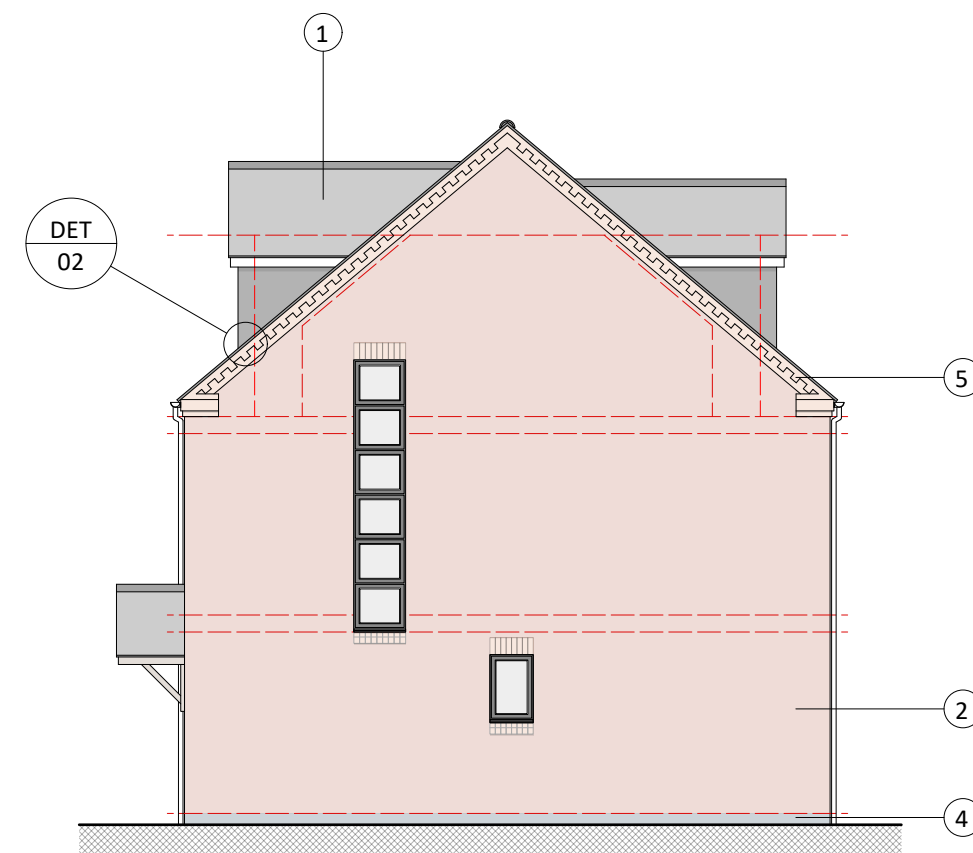

ELV 02 Proposed S Elevation
1:100

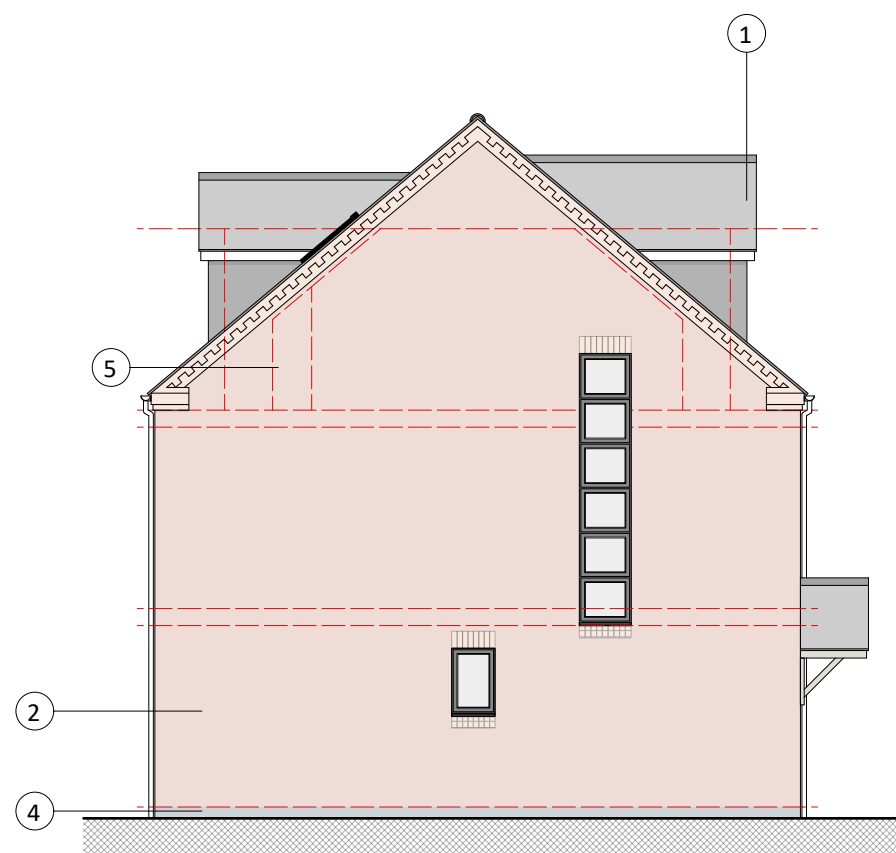

ELV 03 Proposed N Elevation
1:100



ELV 04 Proposed E Elevation
1:100

DO NOT SCALE FROM THIS DRAWING ALL DIMENSIONS TO BE CHECKED ON SITE PRIOR TO COMMENCEMENT. ANY DISCREPANCIES TO BE REPORTED IMMEDIATELY TO THE ARCHITECT.

Rev C: 26/08/2025: Amended Site Plan.
Rev B: 23/01/2024: Amended Plot Boundaries.
Rev A: 24/11/2023: Roof Plan added to Site plan.



PAUL STEVENS ARCHITECTURE LTD
Unit 3 Boathouse Meadow Business Park
Cherry Orchard Lane
Salisbury
Wiltshire
SP2 7LD

Tel No: 01722 349384
THIS DRAWING IS COPYRIGHT. IT MUST NOT BE COPIED, USED OR DISCLOSED TO THIRD PARTIES WITHOUT PRIOR PERMISSION.

PROJECT: Elmfield House
Petersfinger Road
Petersfinger
Salisbury
Wiltshire
SP5 3BZ
DRAWING: PLOTS 7, 8 & 9
Plans & Elevations

SCALE: 1:100 & 1:200 @ A1
DATE: 08 2024

DESIGN: ☐ PLANNING: ☒ BLDG REGS: ☐
TENDER: ☐ CONSTRUCTION: ☐
DRAWN: DH DATE: 23/08/2024
CHECKED: DATE:

JOB No: 963

DWG No: 15 REV: C

CURRENT: ☐
SUPERSEDED: ☐