



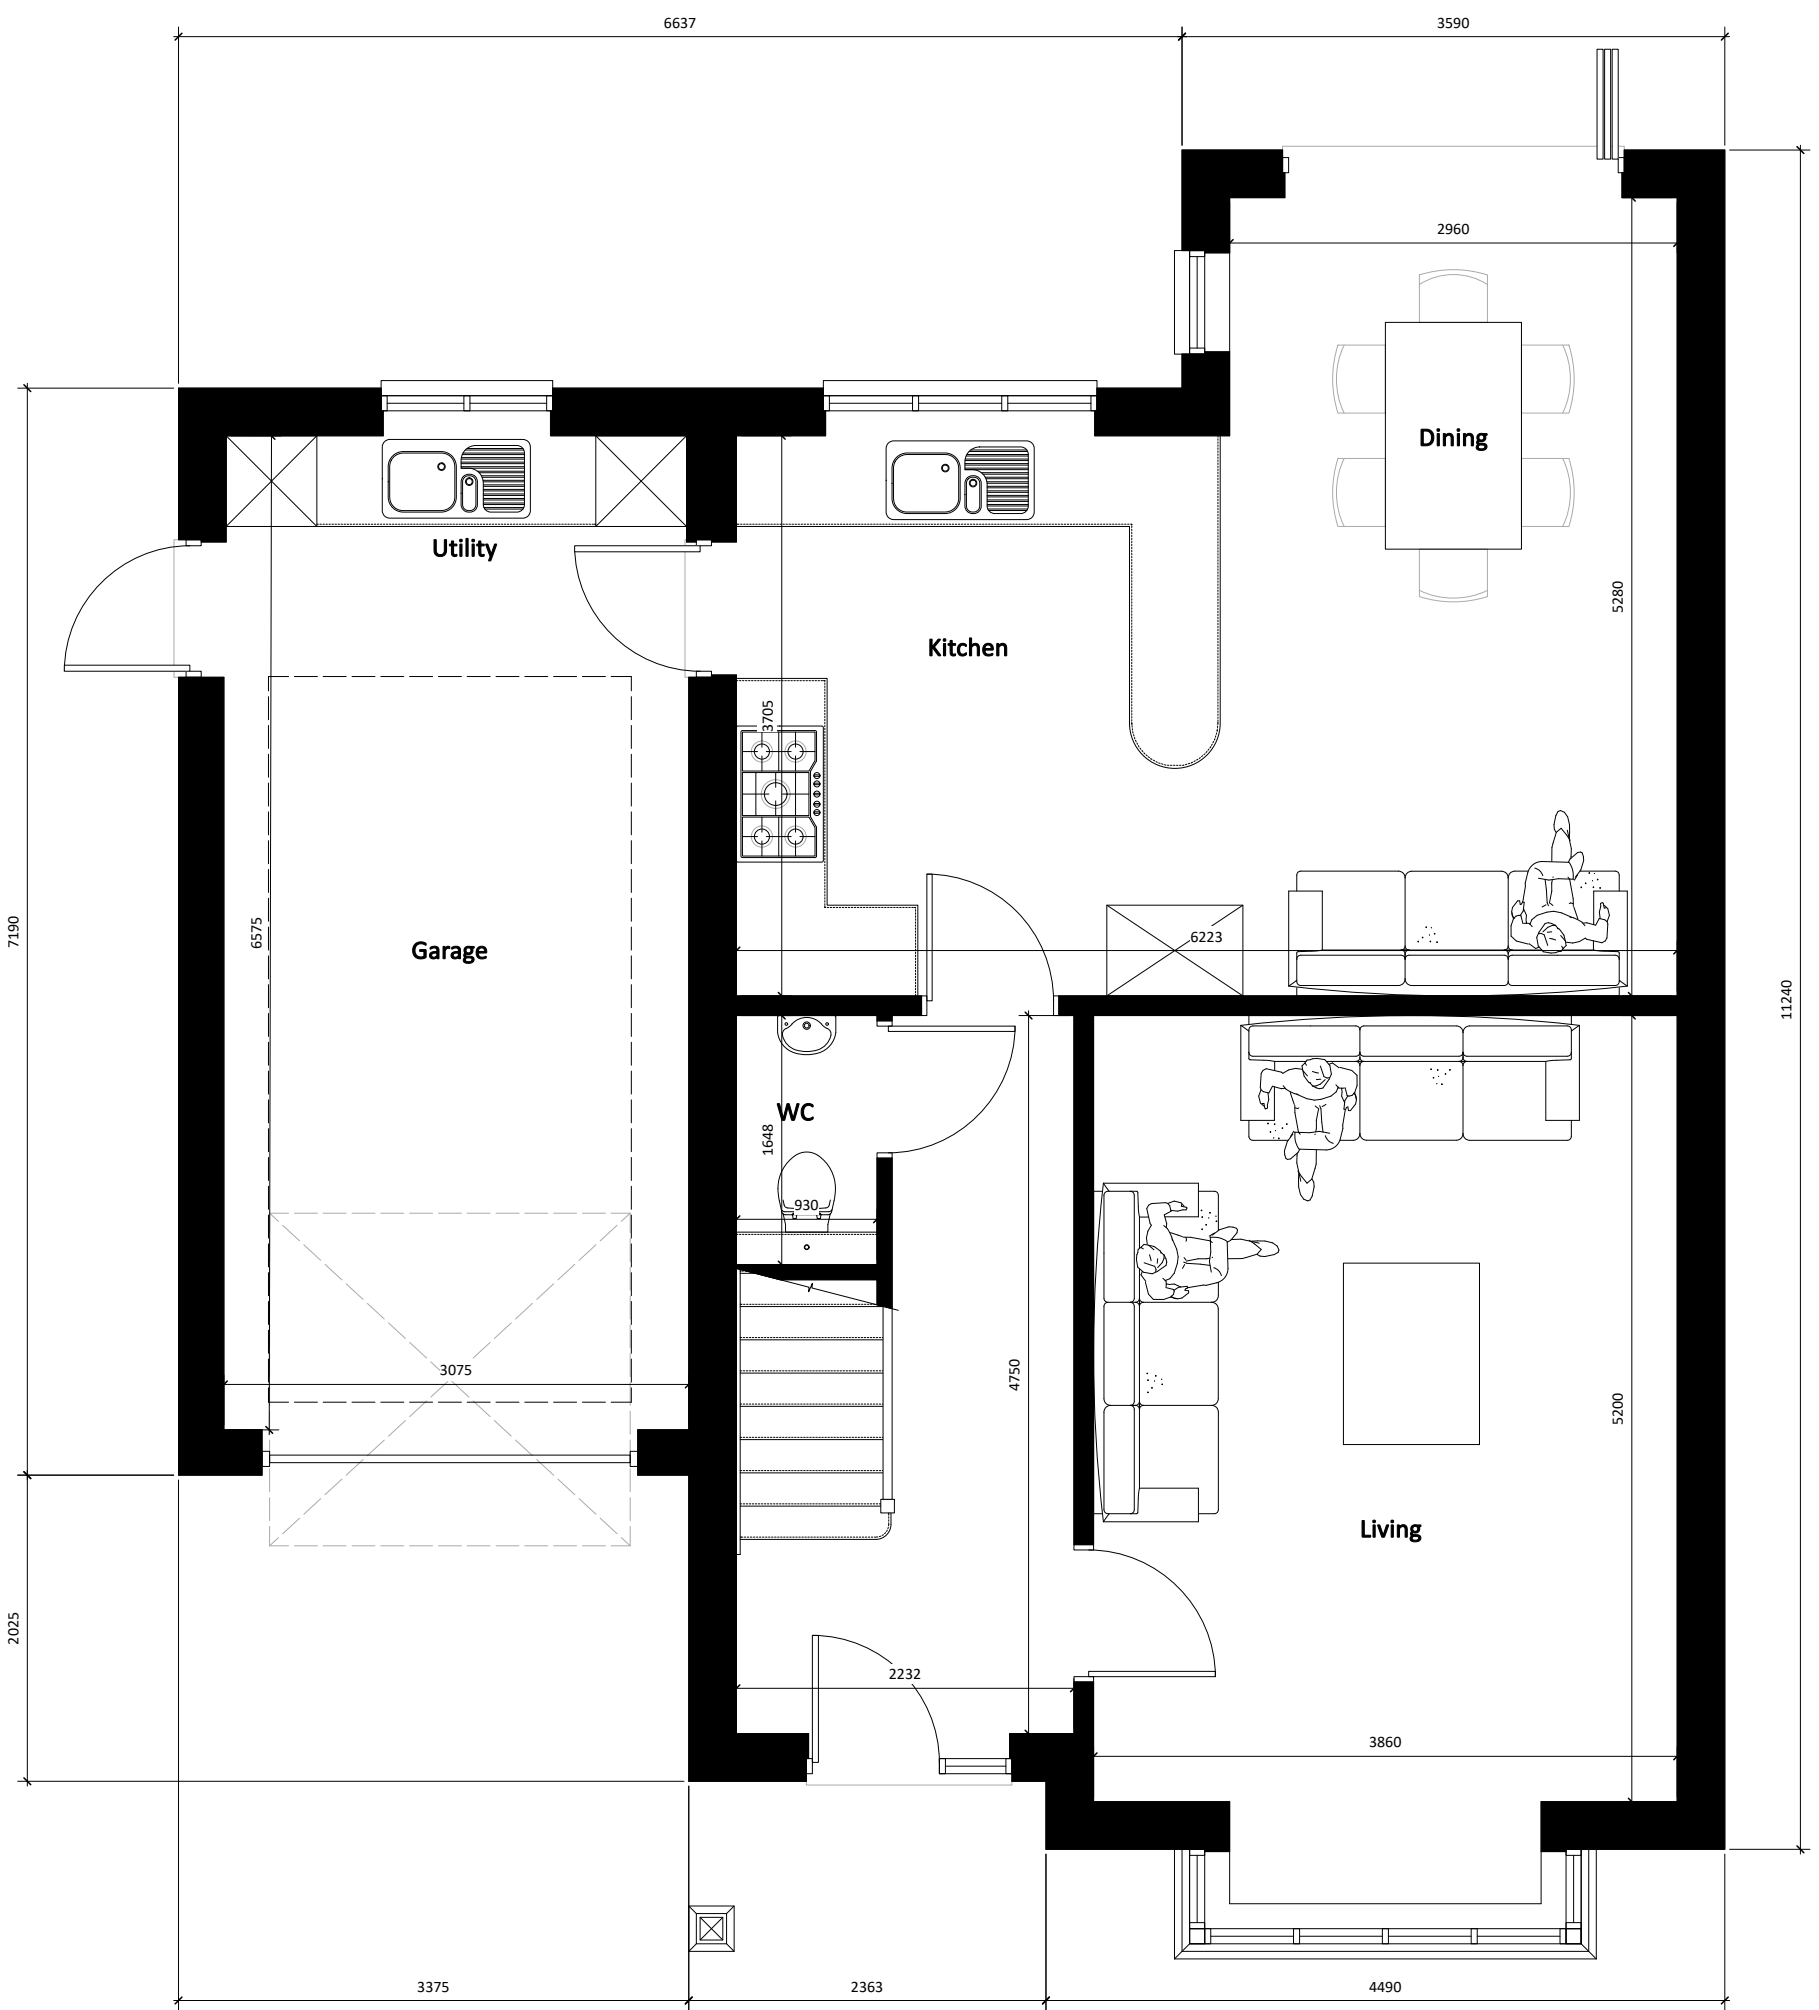


PLN 01 Proposed GF Plan
1:50




PLN 02 Proposed FF Plan
1:50

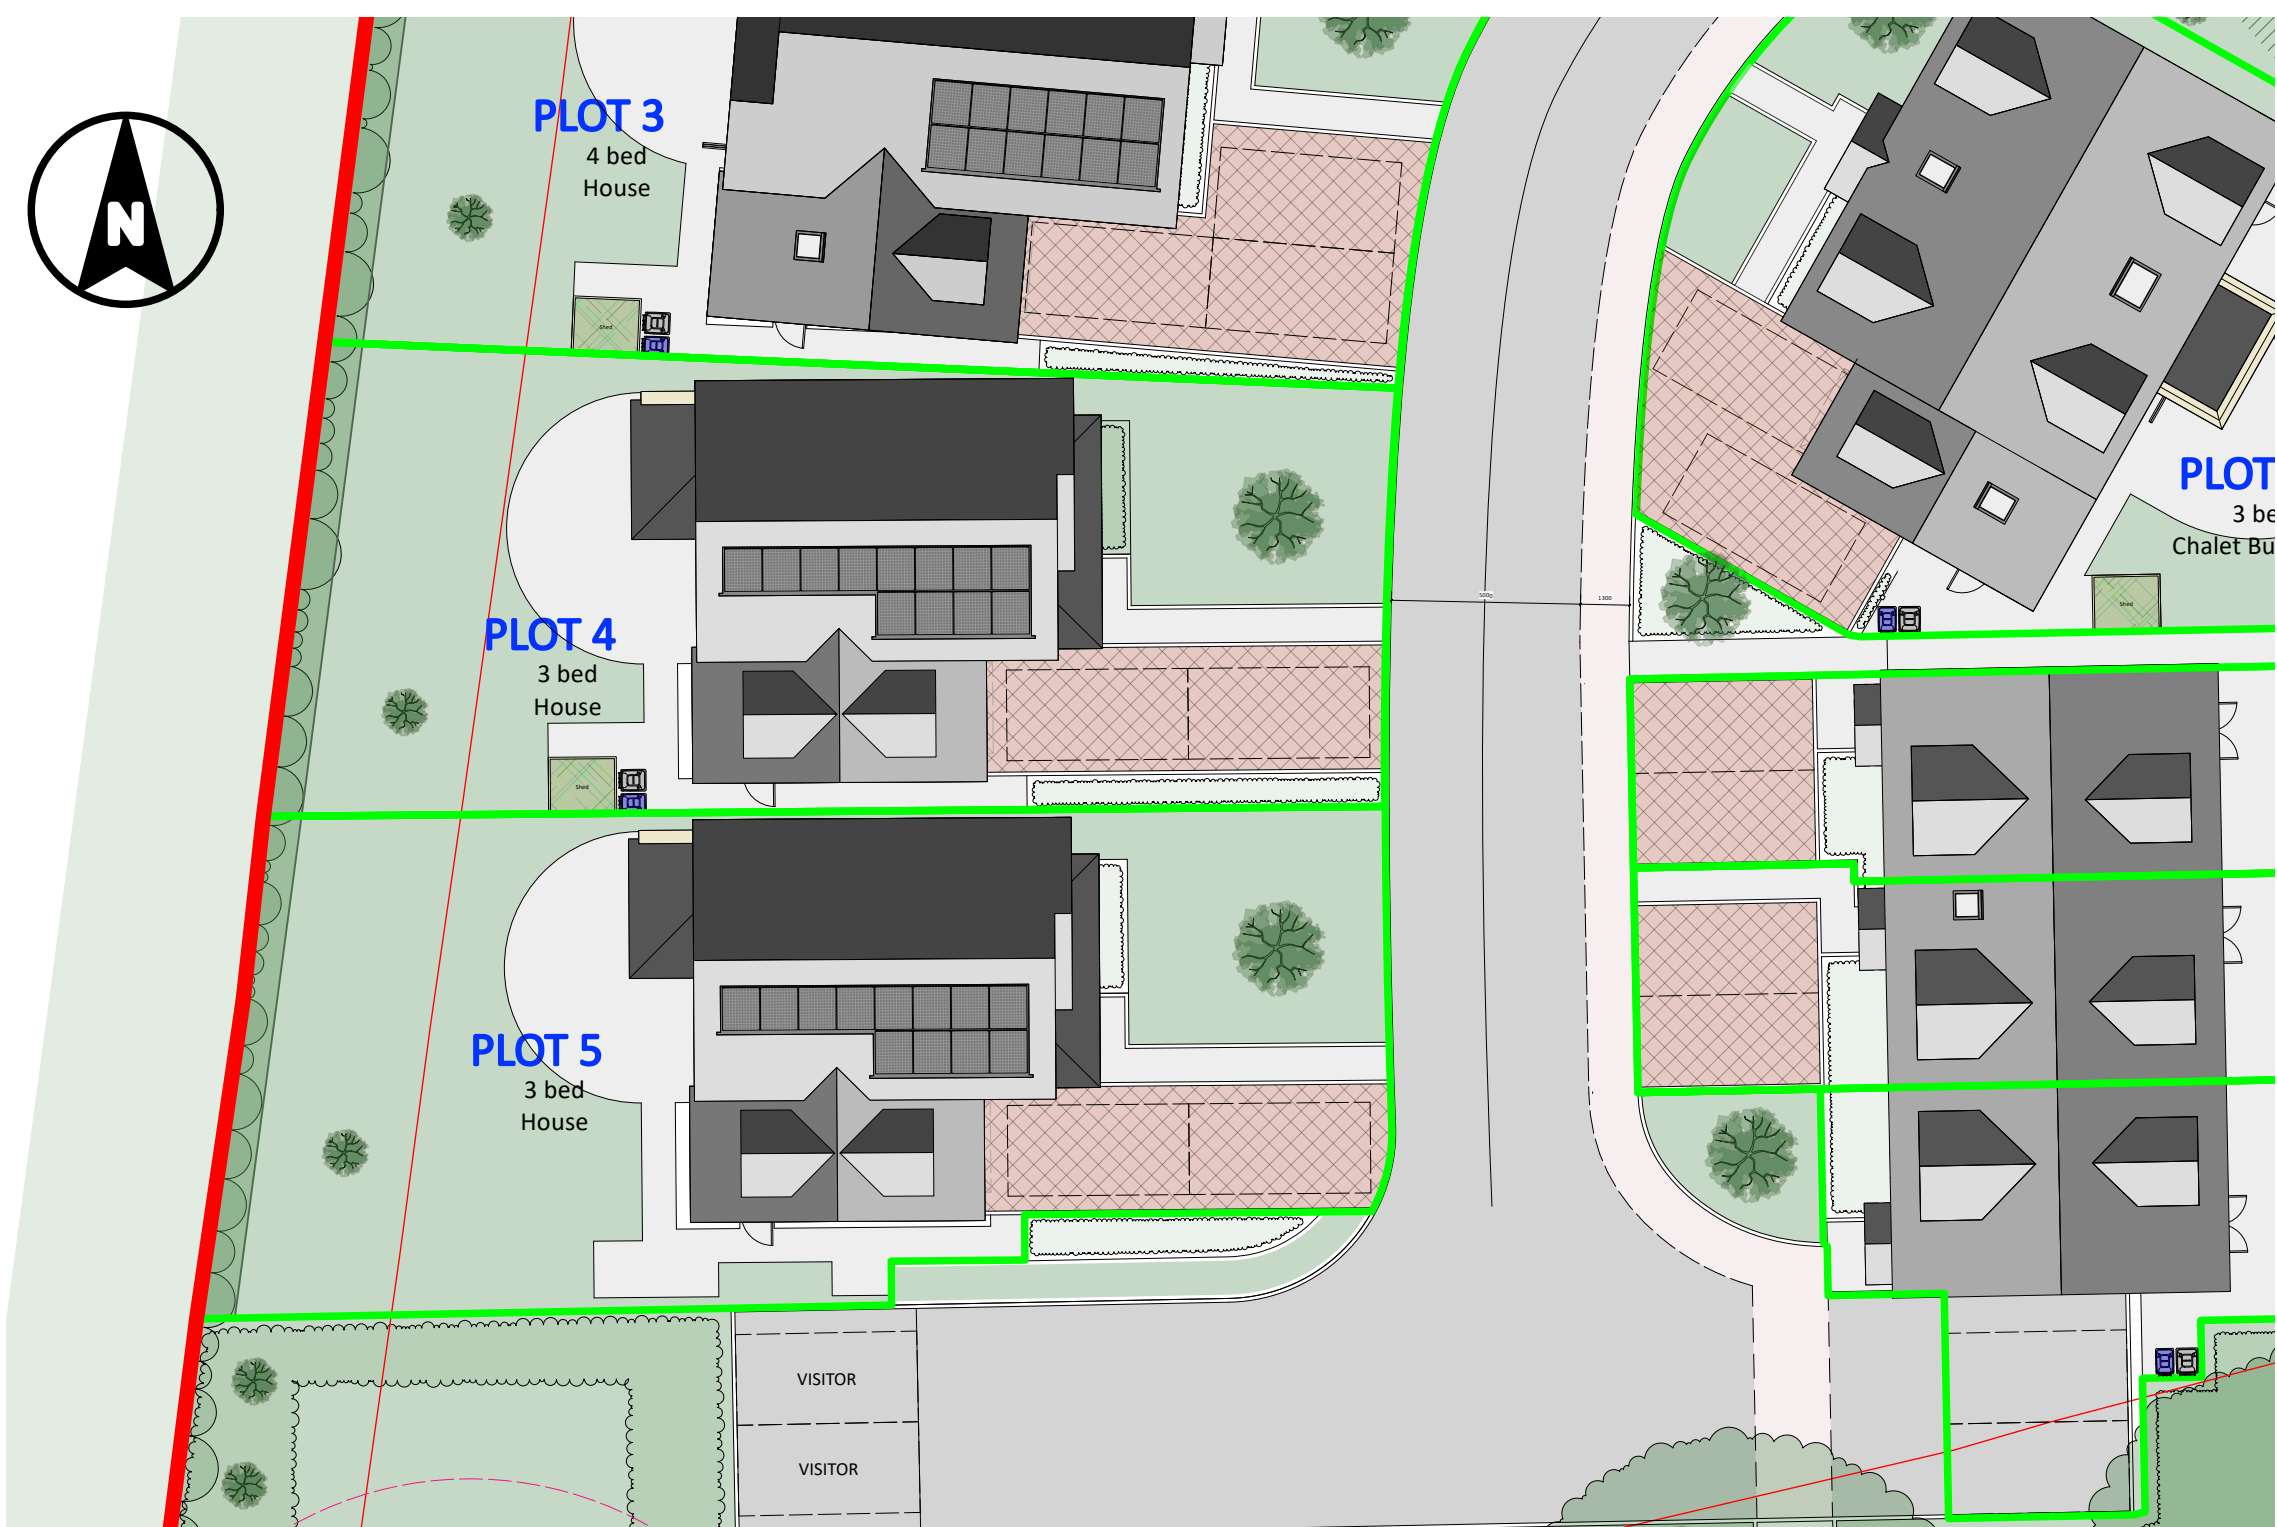


PLN 03 Proposed Site Plan
1:200

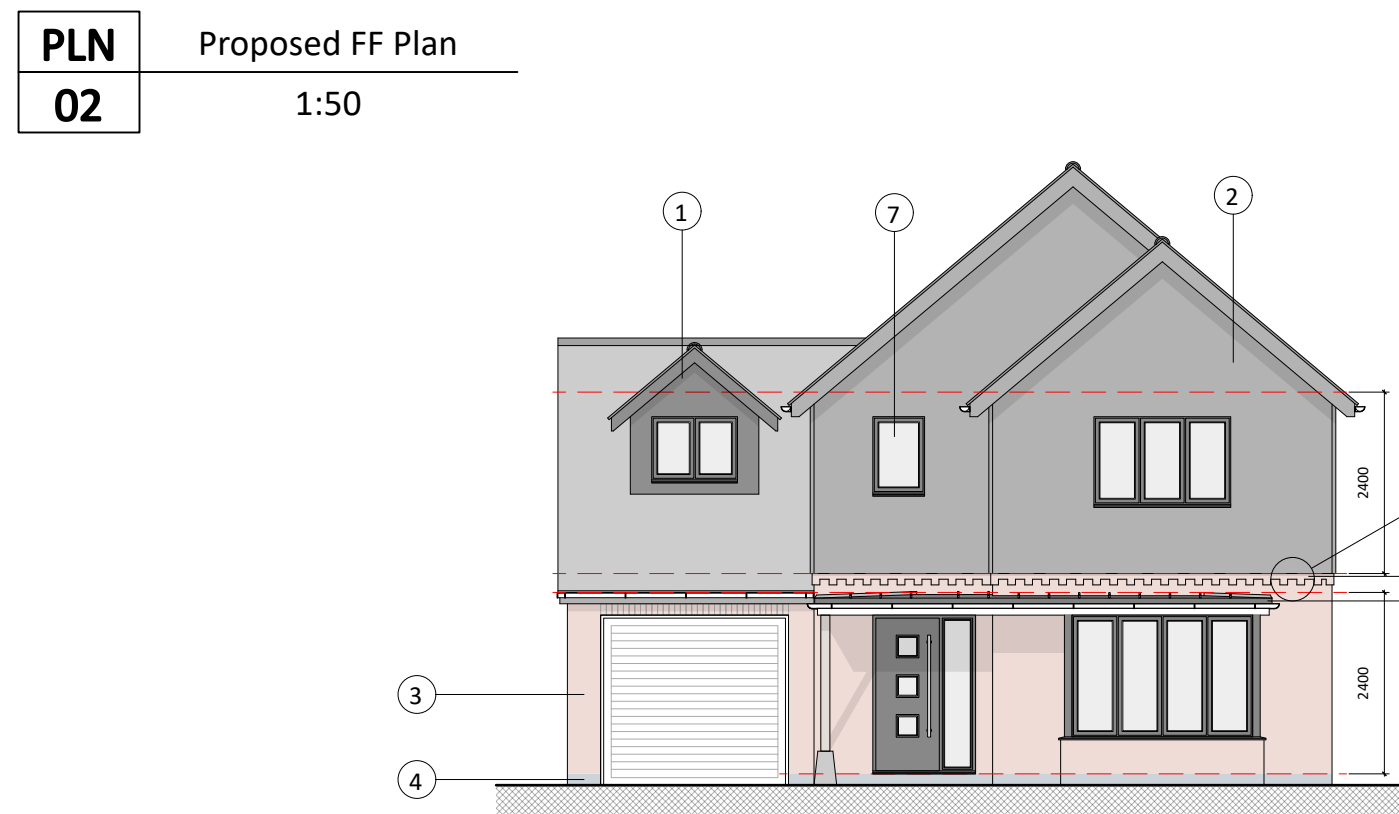

ELV 01 Proposed E Elevation
1:100

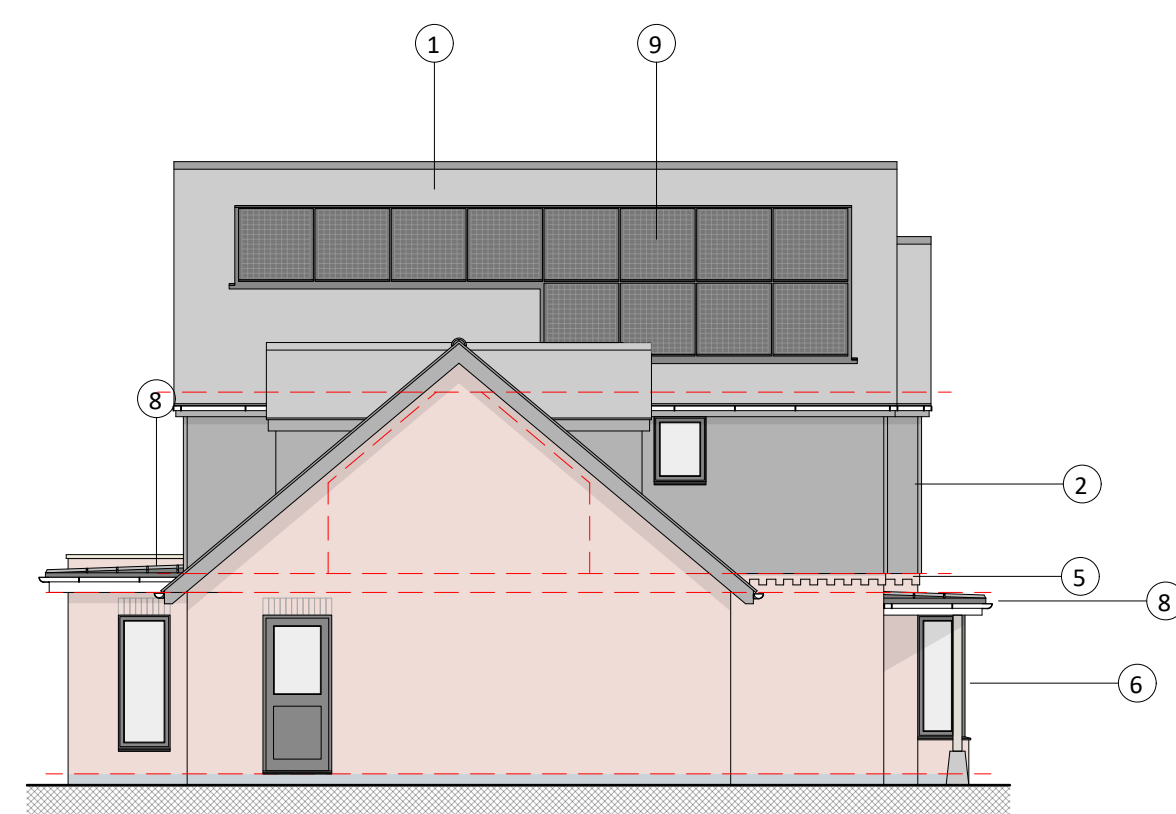

ELV 02 Proposed S Elevation
1:100

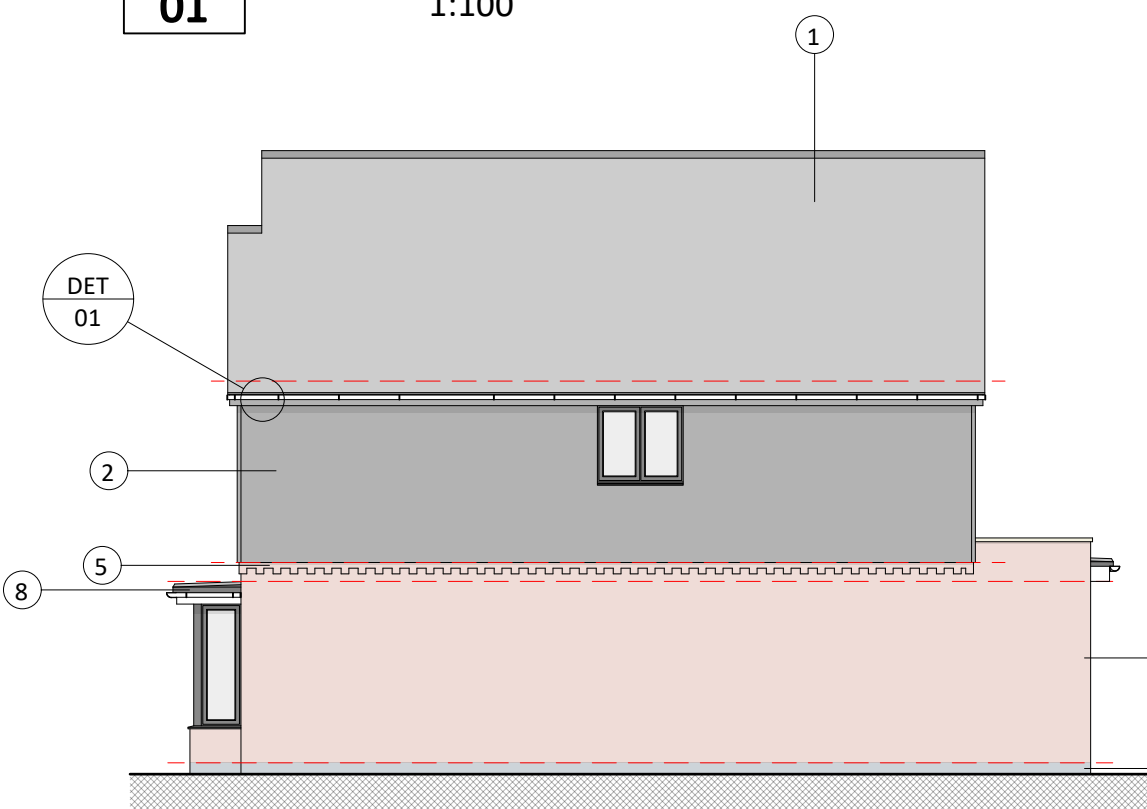


ELV 03 Proposed N Elevation
1:100



ELV 04 Proposed W Elevation
1:100

- 1 Slate Tiles
- 2 Vertical Timber Cladding
- 3 Red Multi Stock Brick
- 4 Blue Engineering Brick Plinth
- 5 Brick Dentil Course
- 6 Timber Post & Saddle Stone
- 7 UPVC Flush Casement Windows
- 8 Single Ply Membrane
- 9 Integrated Solar Panels

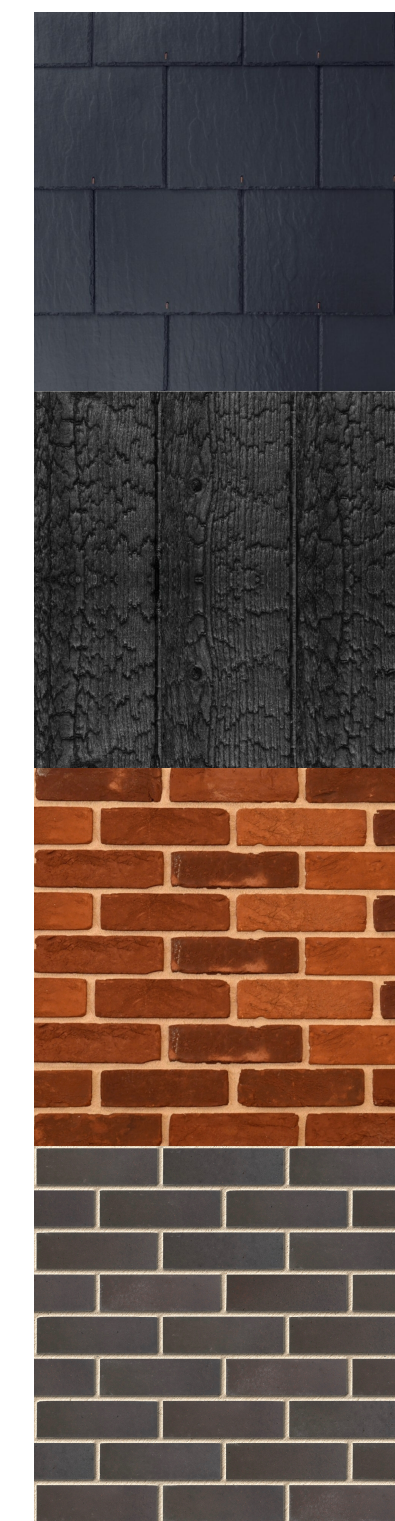

Rev E: 26/08/2025: Amended Plans & Elevations.
Rev D: 19/08/2024: Amended Plans & Elevations.
Rev C: 23/05/2024: Amended Site Plan.
Rev B: 23/01/2024: Amended Plot Boundaries.
Rev A: 24/11/2023: Roof Plan added to Site plan.



PAUL STEVENS ARCHITECTURE LTD
Unit 3 Boathouse Meadow Business Park
Cherry Orchard Lane
Salisbury
Wiltshire
SP2 7LD

Tel No: **01722 349384**
THIS DRAWING IS COPYRIGHT. IT MUST NOT
BE COPIED, USED OR DISCLOSED TO THIRD
PARTIES WITHOUT PRIOR PERMISSION.

PROJECT: **Elmfield House
Petersfinger Road
Petersfinger
Salisbury
Wiltshire
SP5 3BZ**
DRAWING: **PLOT 04 & 05
Plans & Elevations**

SCALE: 1:50, 1:100 & 1:200 @ A1
DATE: 11 2023

DESIGN: ☐ PLANNING: ☒ BLDG REGS: ☐
TENDER: ☐ CONSTRUCTION: ☐
DRAWN: DIH DATE: 17/11/2023
CHECKED: DATE:

JOB No: **963**

DWG No: **14** REV: **E**

CURRENT: ☐
SUPERSEDED: ☐