



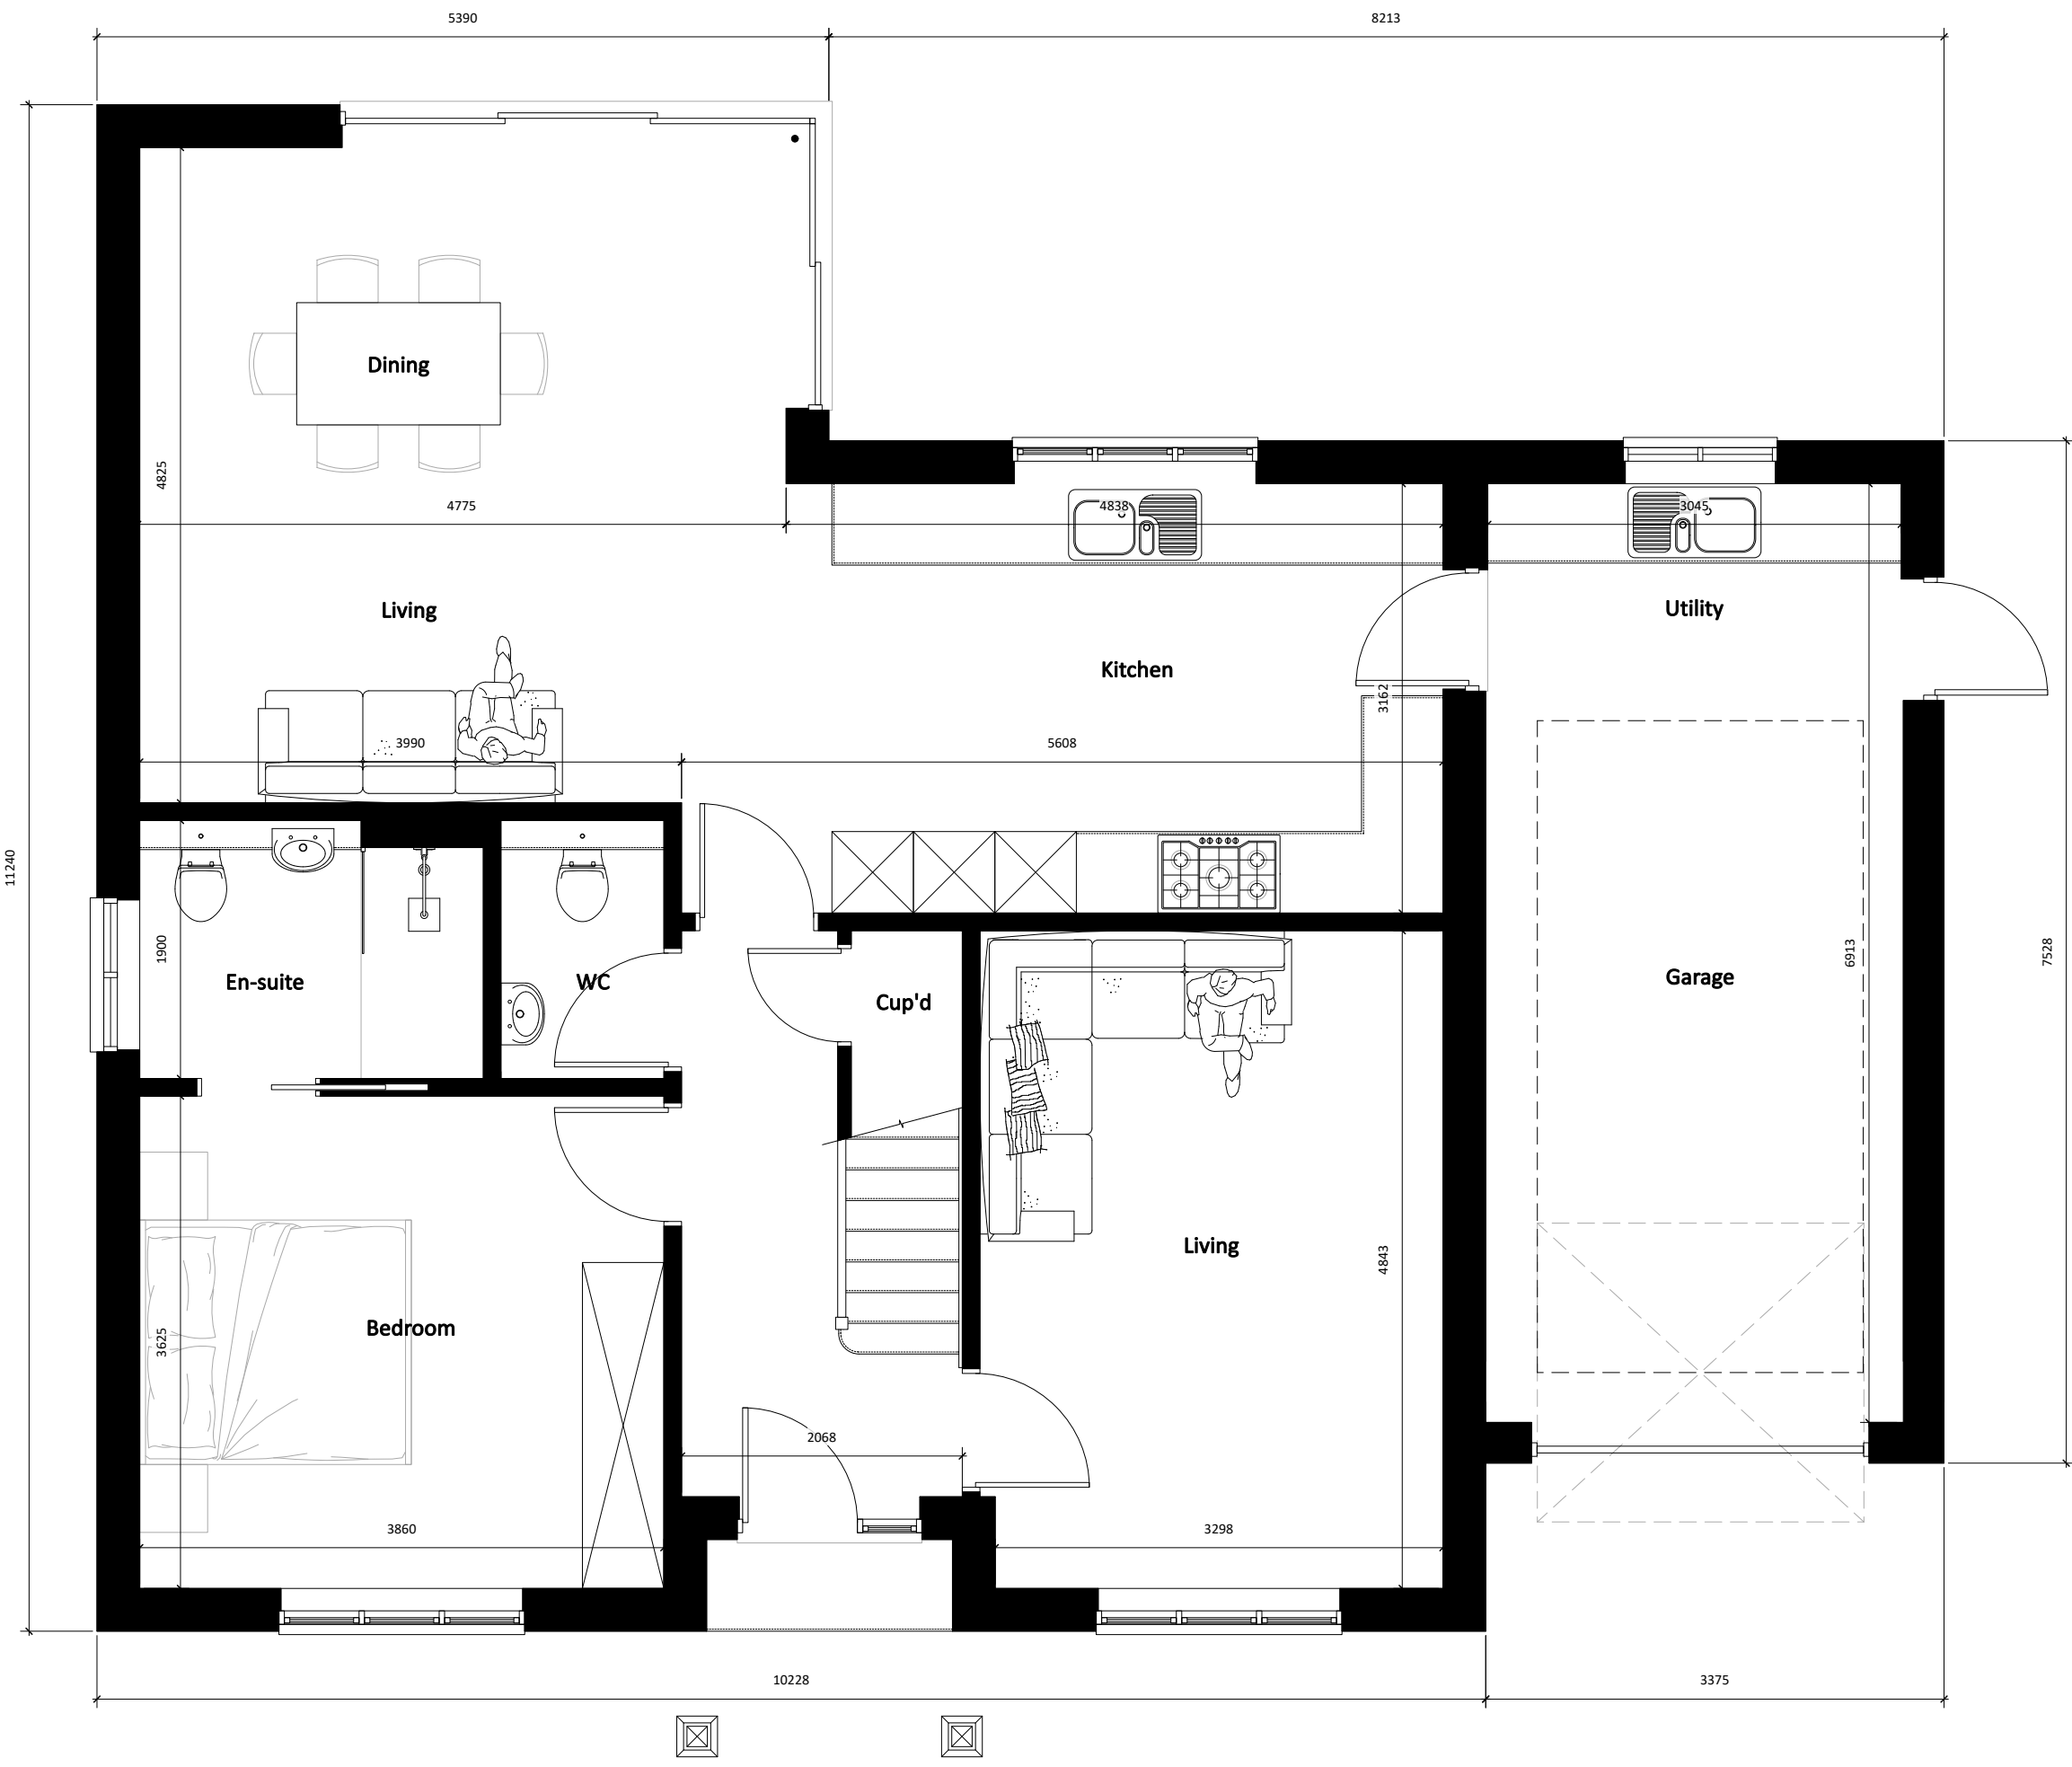


PLN 01 Proposed GF Plan
1:50

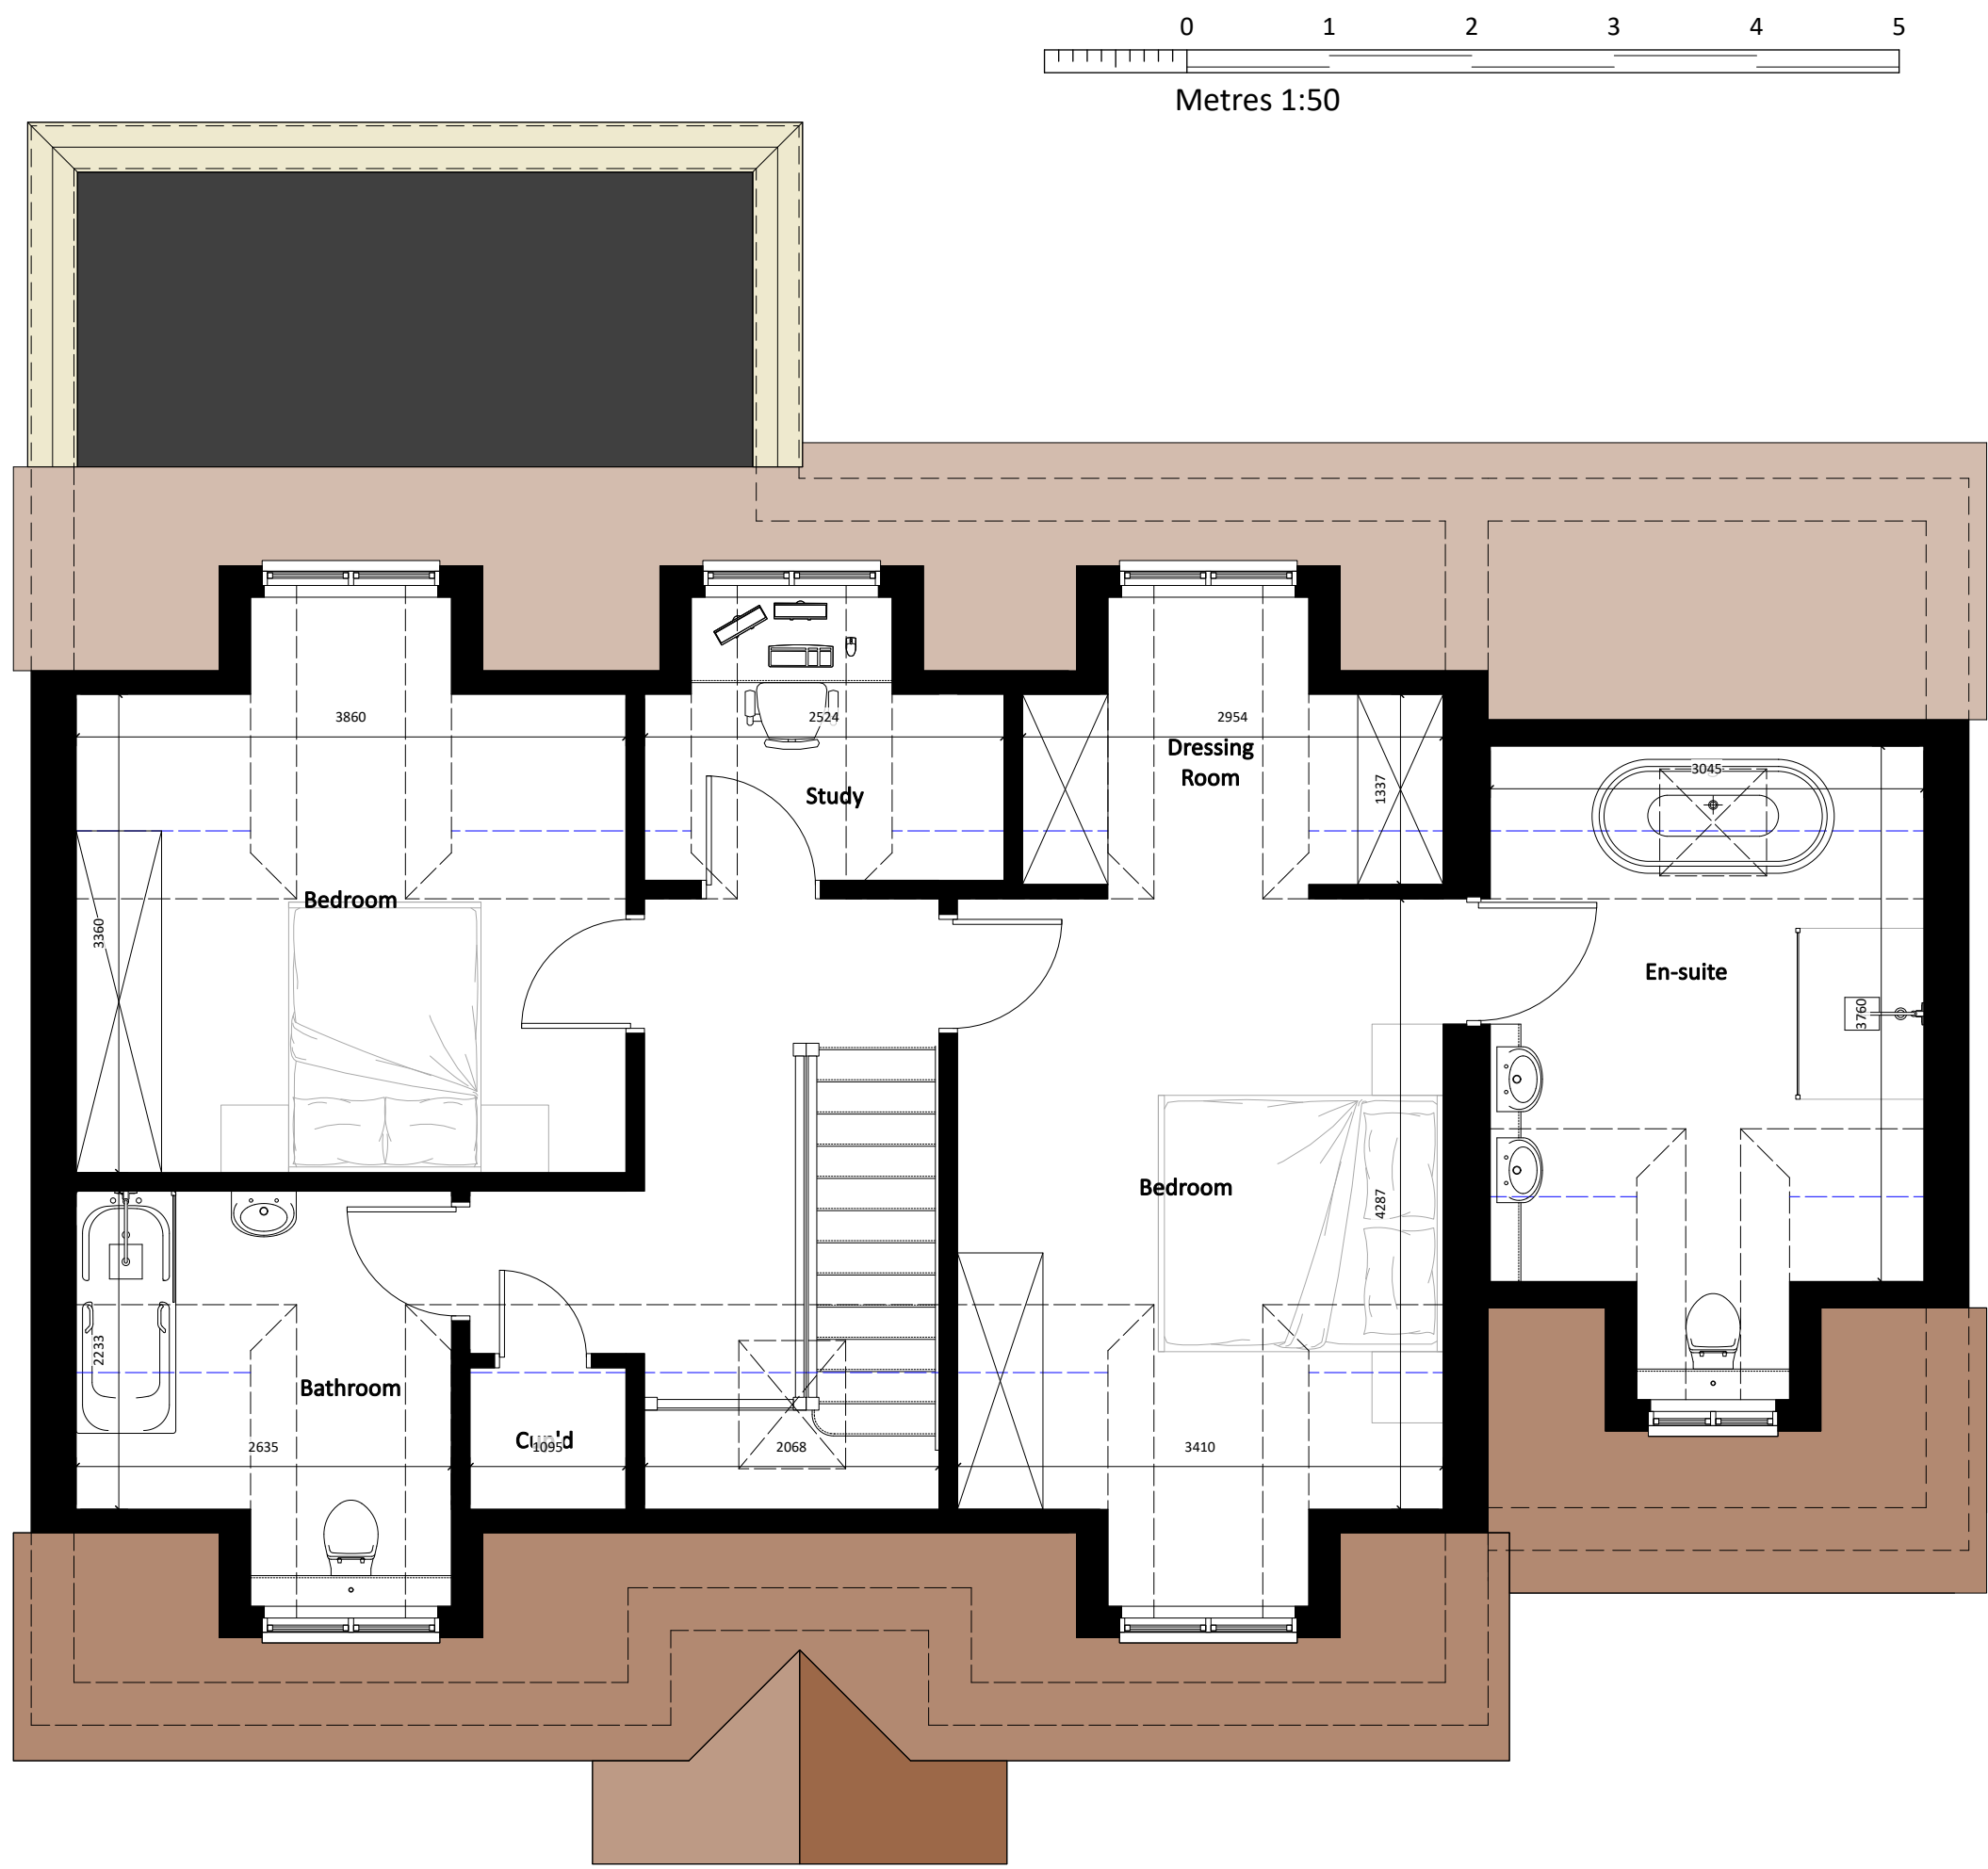


PLN 02 Proposed FF Plan
1:50

- 1 Plain Clay Tiles
- 2 Red Multi Stock Brick
- 3 Single Ply Membrane
- 4 Blue Engineering Brick Plinth
- 5 Render
- 6 Timber Clad Dormer
- 7 Timber Frame Porch
- 8 UPVC Flush Casement Windows
- 9 Rooflight


DO NOT SCALE FROM THIS DRAWING ALL DIMENSIONS TO BE CHECKED ON SITE PRIOR TO COMMENCEMENT. ANY DISCREPANCIES TO BE REPORTED IMMEDIATELY TO THE ARCHITECT.

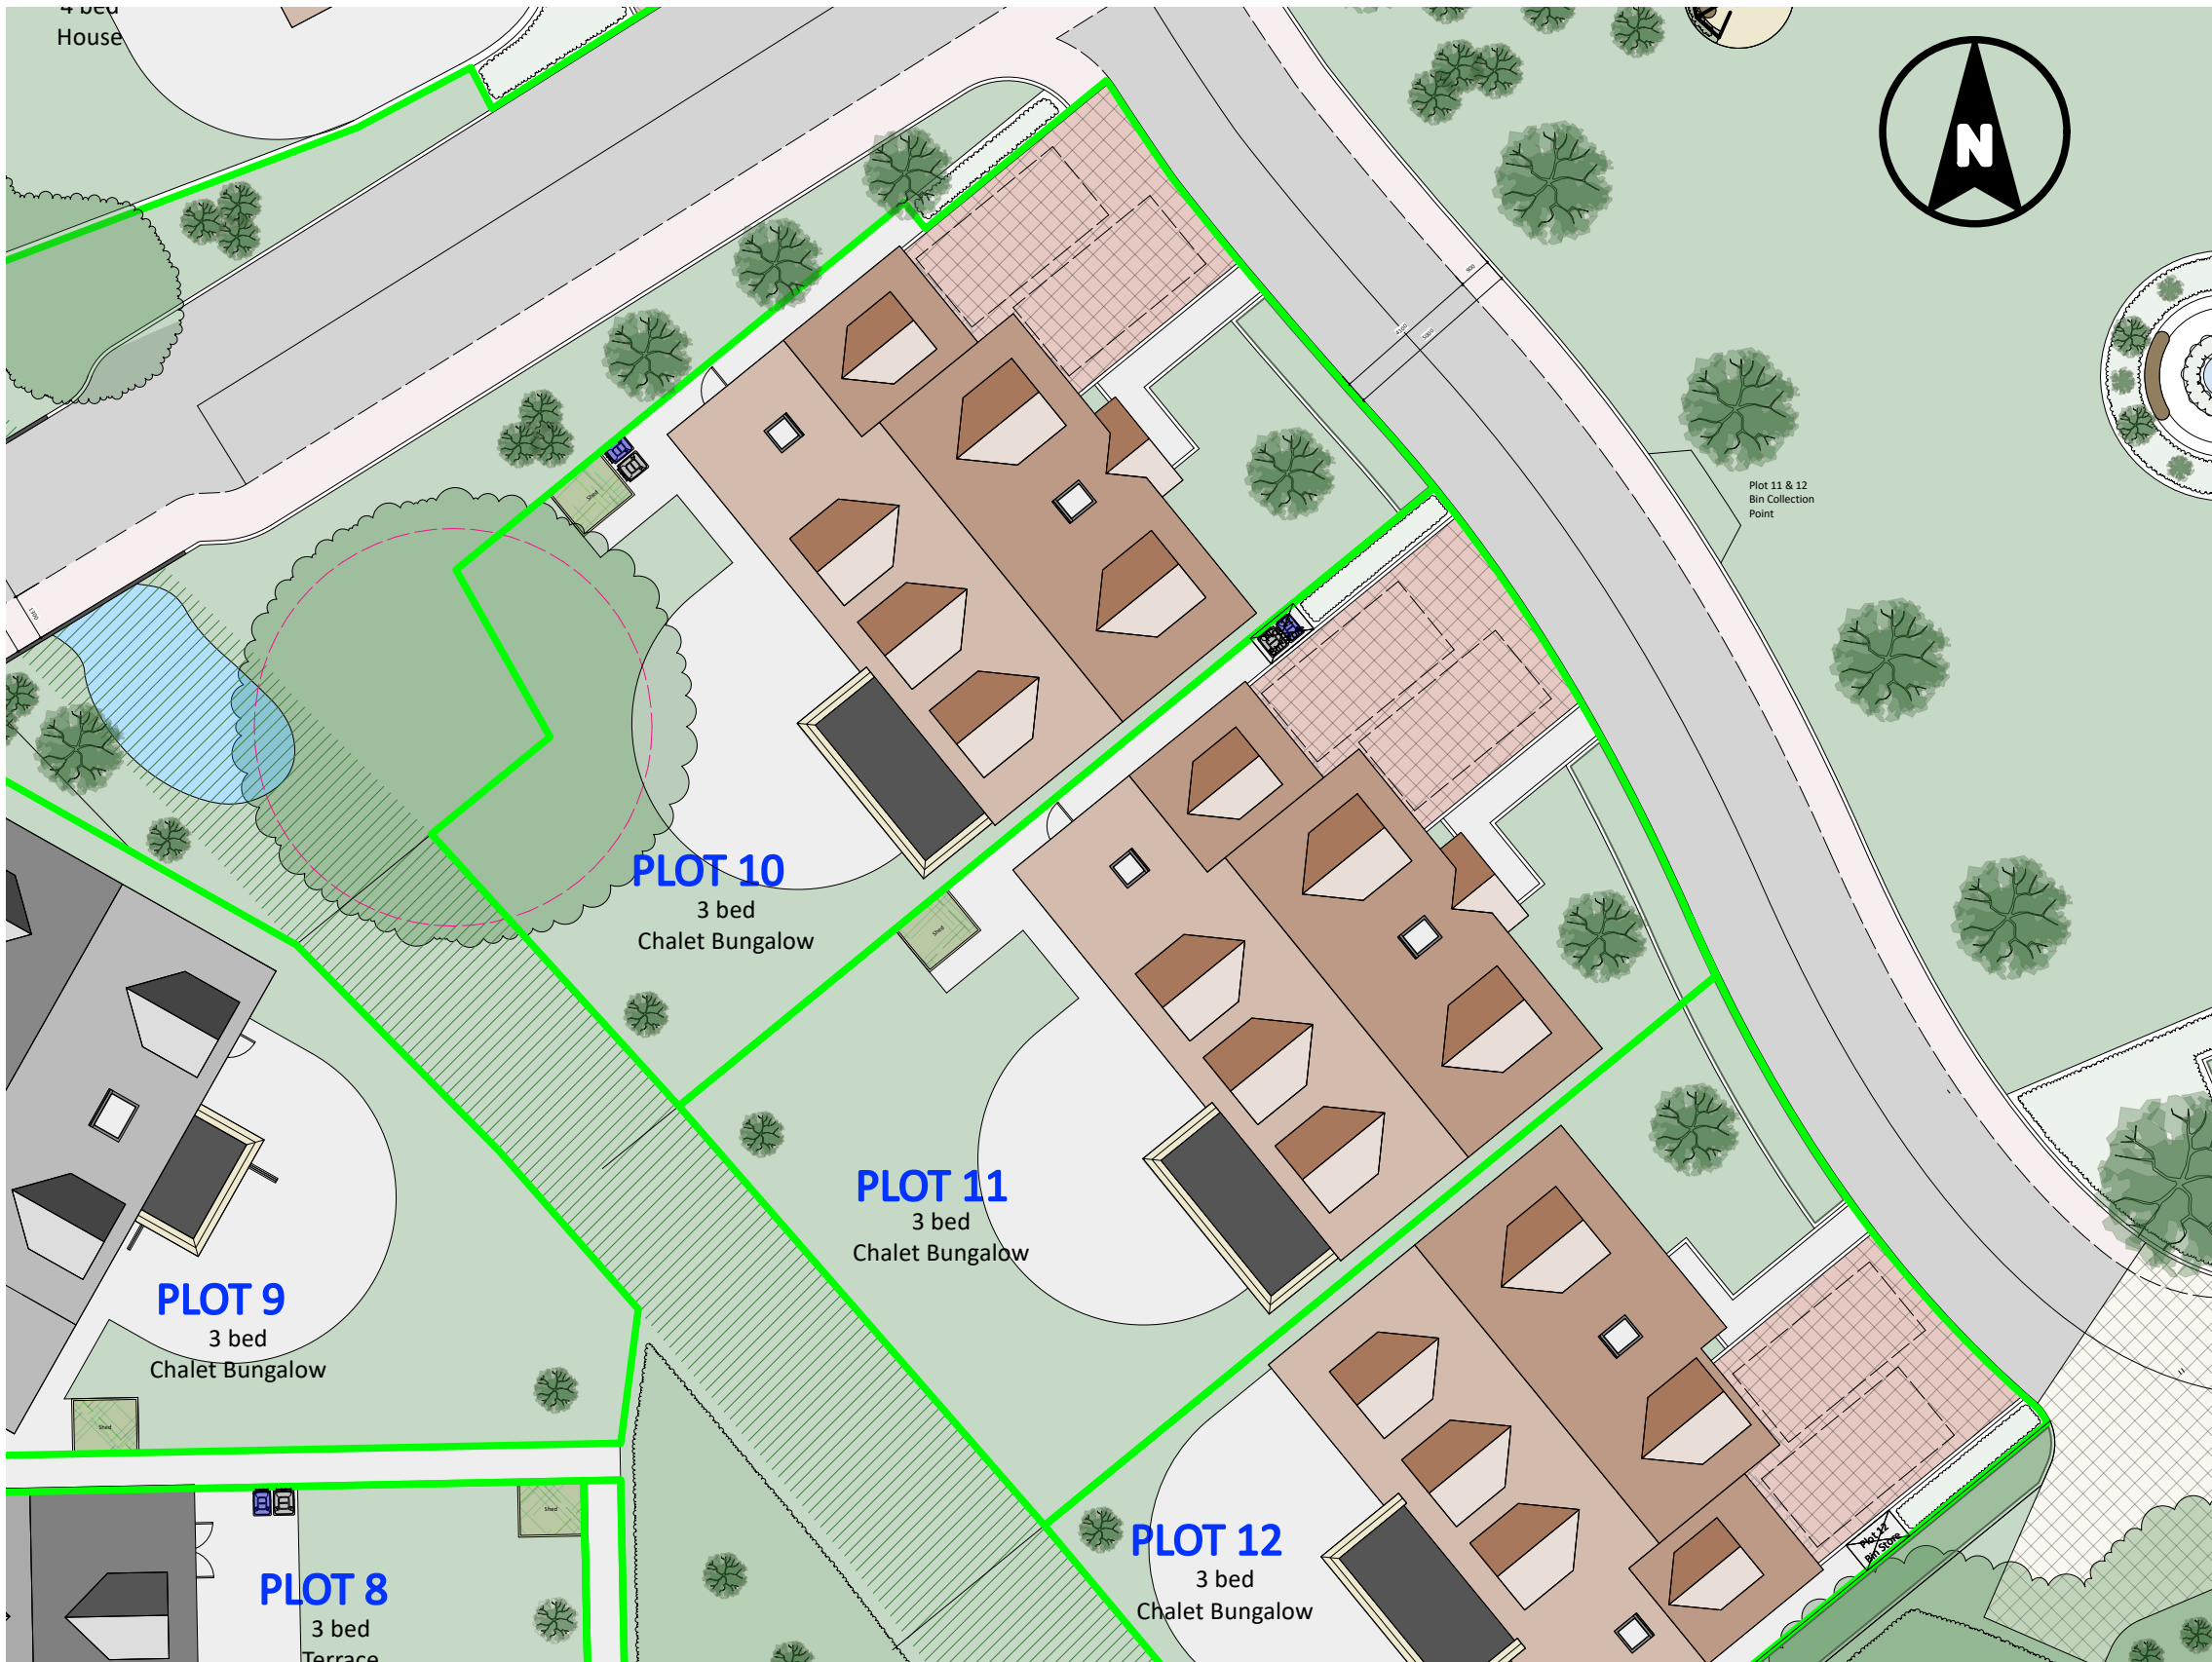


PLN 03 Proposed Site Plan
1:200

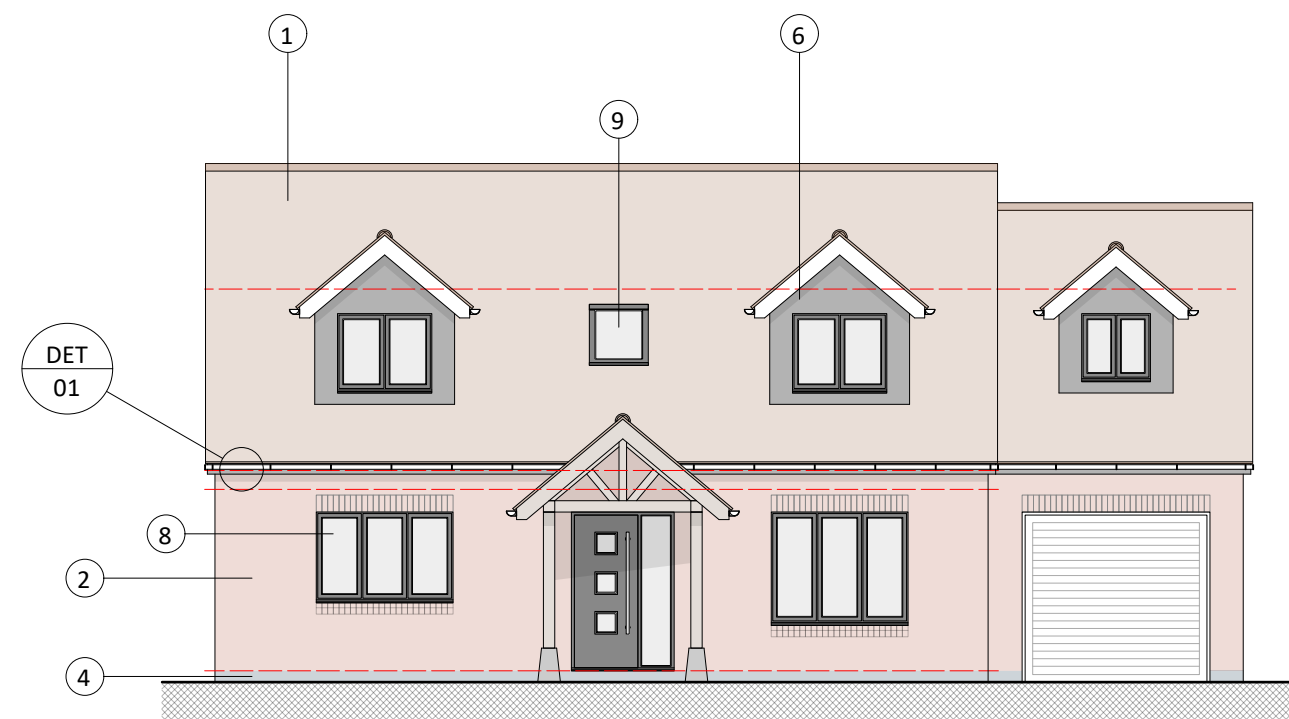


ELV 01 Proposed SE Elevation
1:100

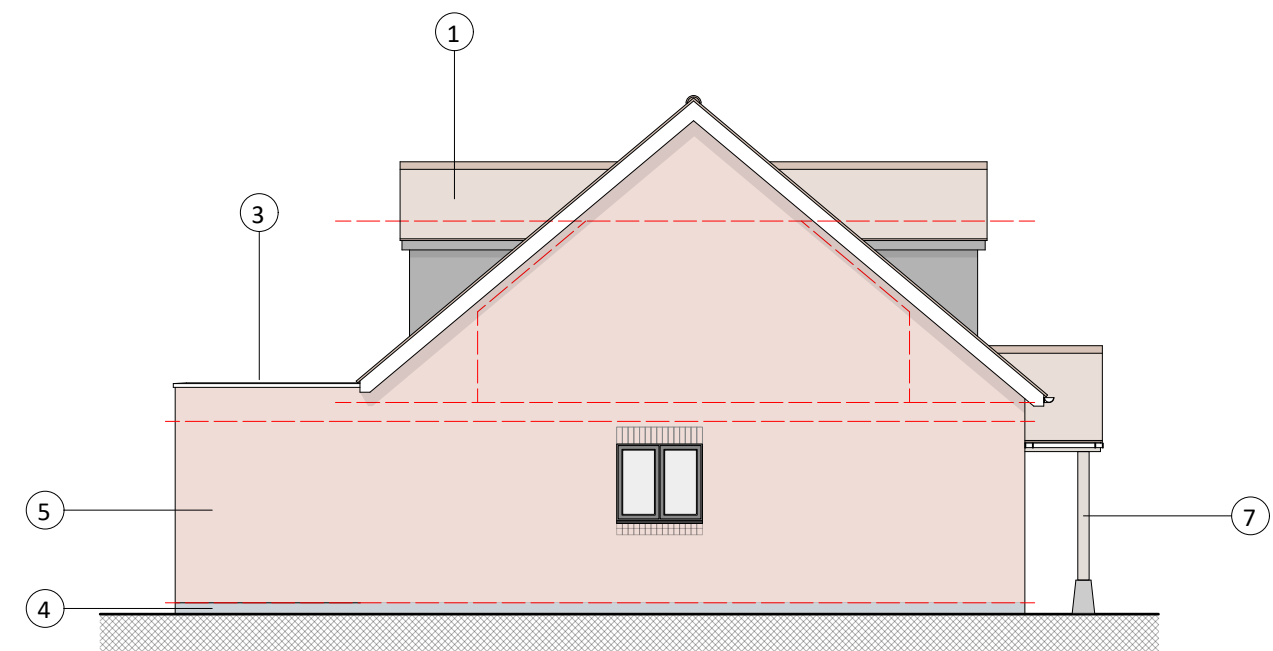


ELV 02 Proposed NE Elevation
1:100

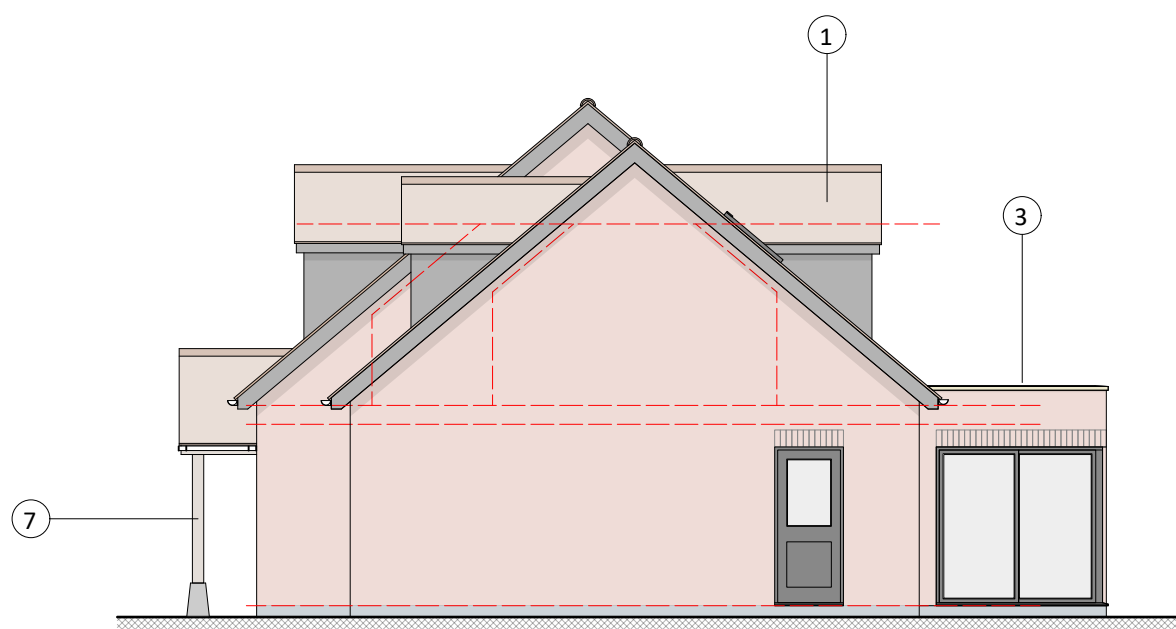

ELV 03 Proposed SW Elevation
1:100

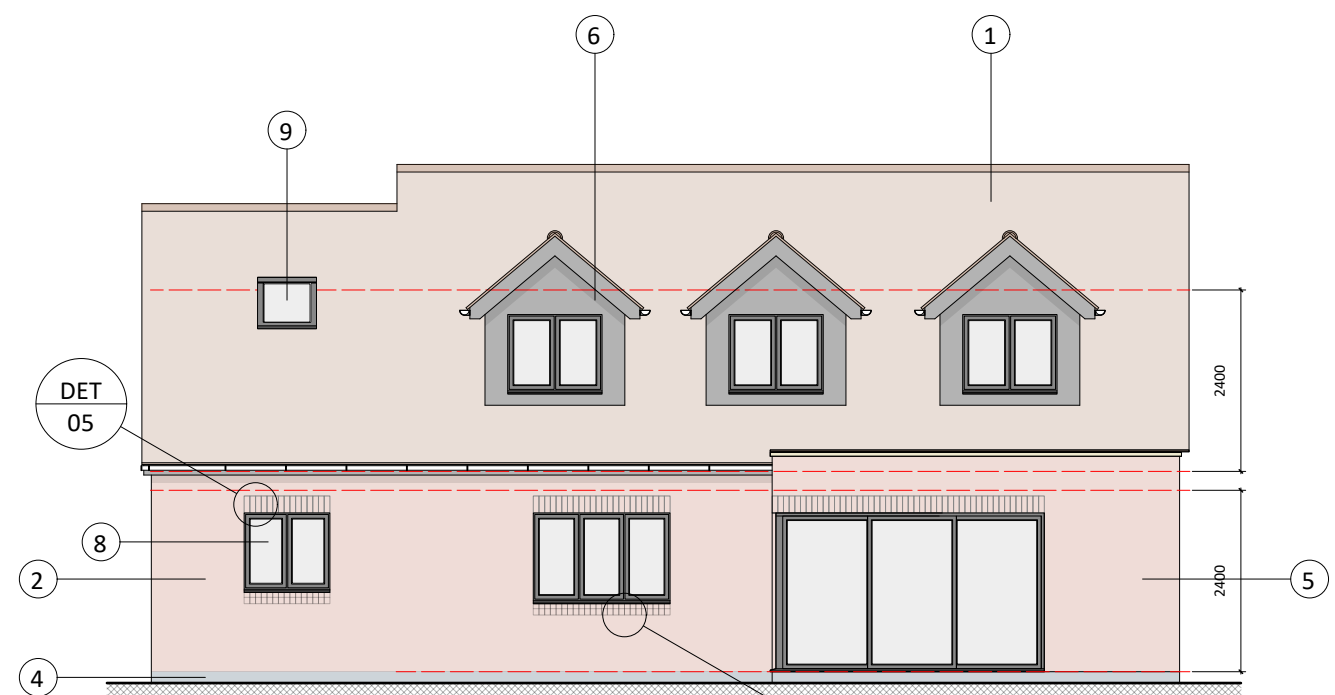

ELV 04 Proposed NW Elevation
1:100

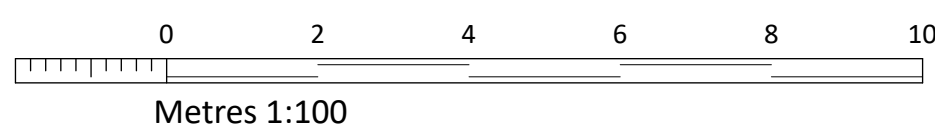

Rev E: 26/08/2025: Amended Site Plan.
Rev D: 19/08/2024: Amended Plans & Elevations.
Rev C: 23/05/2024: Amended Site Plan.
Rev B: 23/01/2024: Amended Plot Boundaries.
Rev A: 24/11/2023: Roof Plan added to Site plan.



PAUL STEVENS ARCHITECTURE LTD
Unit 3 Boathouse Meadow Business Park
Cherry Orchard Lane
Salisbury
Wiltshire
SP2 7LD

Tel No: 01722 349384
THIS DRAWING IS COPYRIGHT. IT MUST NOT BE COPIED, USED OR DISCLOSED TO THIRD PARTIES WITHOUT PRIOR PERMISSION.

PROJECT: **Elmfield House**
Petersfinger Road
Salisbury
Wiltshire
SP5 3BZ
DRAWING: **PLOTS 10 & 11**
Plans & Elevations

SCALE: 1:50, 1:100 & 1:200 @ A1
DATE: 11 2023

DESIGN: ☐ PLANNING: ☒ BLDG REGS: ☐
TENDER: ☐ CONSTRUCTION: ☐
DRAWN: DIH DATE: 17/11/2023
CHECKED: DATE:

JOB No: **963**

DWG No: **17** REV: **E**

CURRENT: ☐
SUPERSEDED: ☐