


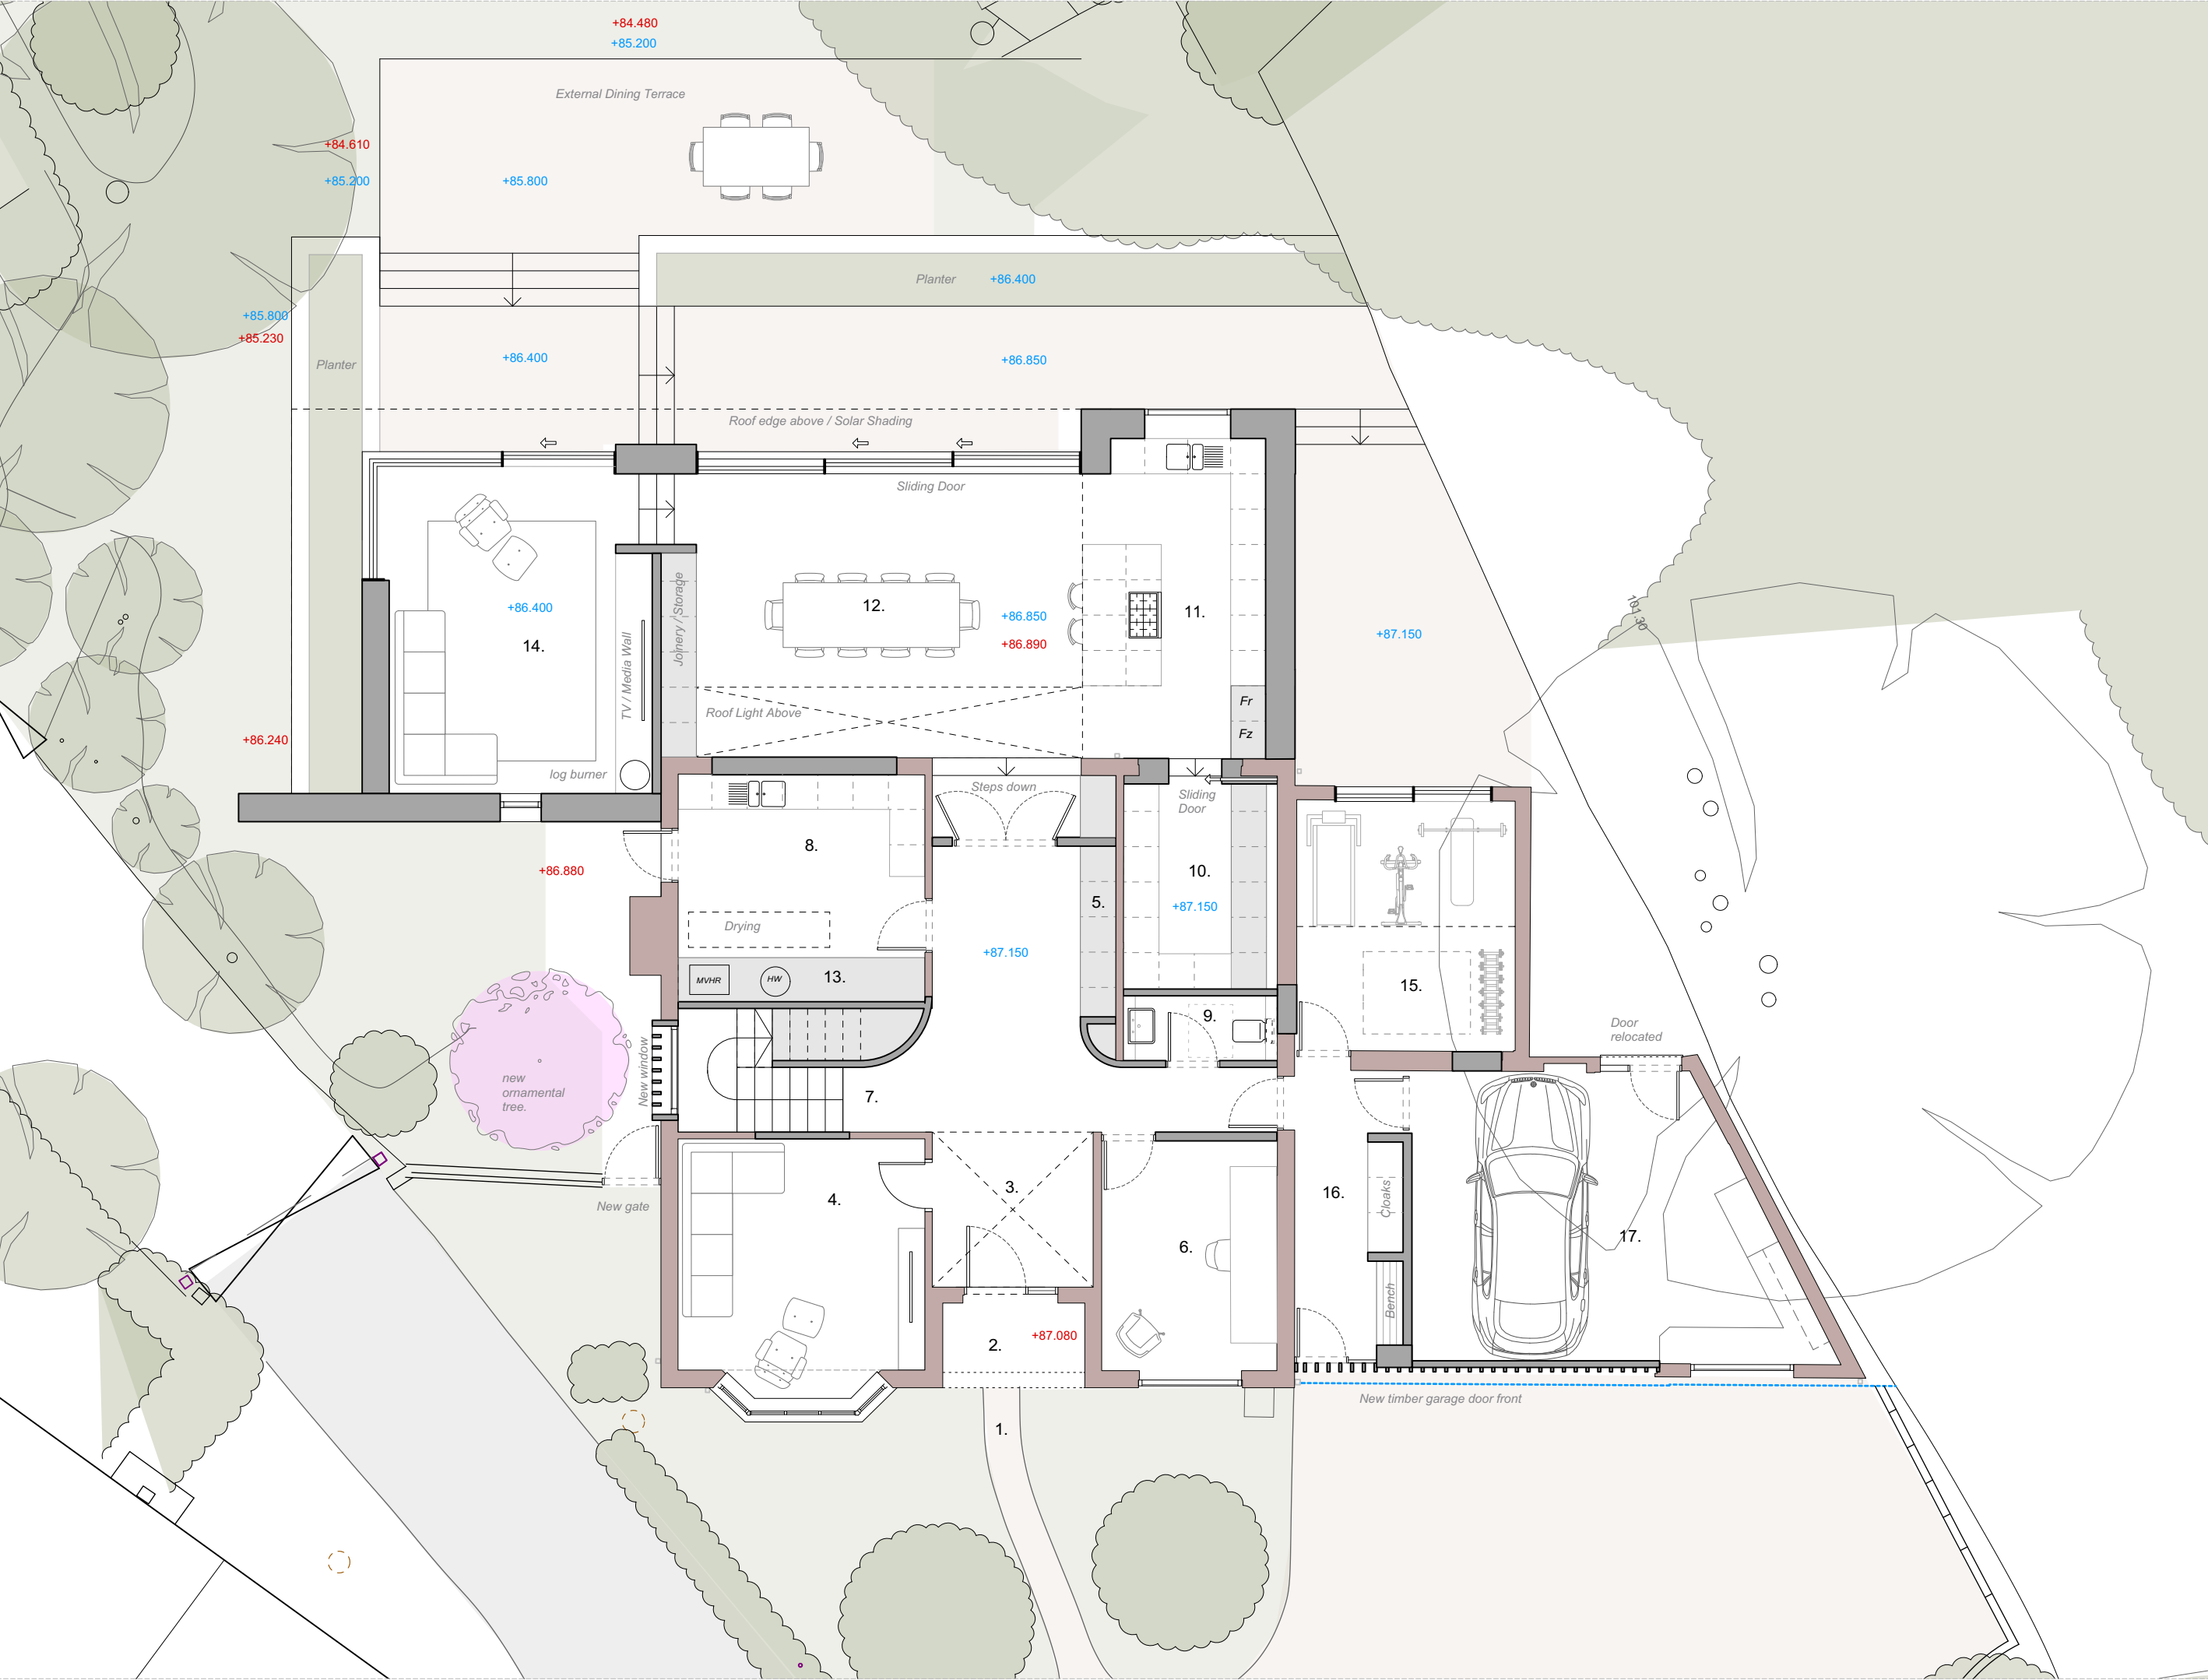

NOTES:

Key:

- 01. Front Door
- 02. Porch
- 03. Entrance Hall
- 04. Snug
- 05. Cloaks
- 06. Craft Space
- 07. Stair
- 08. Utility
- 09. Guest WC
- 10. Pantry
- 11. Kitchen
- 12. Dining
- 13. Plant / Store
- 14. Sitting Room
- 15. Gym
- 16. Boot Room
- 17. Garage / Workshop

P01	Planning	14/11/2025
REV.	DESCRIPTION	DATE
PROPOSED - Ground Floor Plan		
JOB NO. - DRAWING NO.		REV.
609 - 3 101		P01
Chubbs Close		
SCALE @ A3:		1:100
LAST PLOT DATE:		30/11/2025
DRAWN BY:		JM
CHECKED BY:		AD

PLANNING

1:100
0 2m

CaSA
ARCHITECTS
www.casa-architects.com
© CaSA Architects