


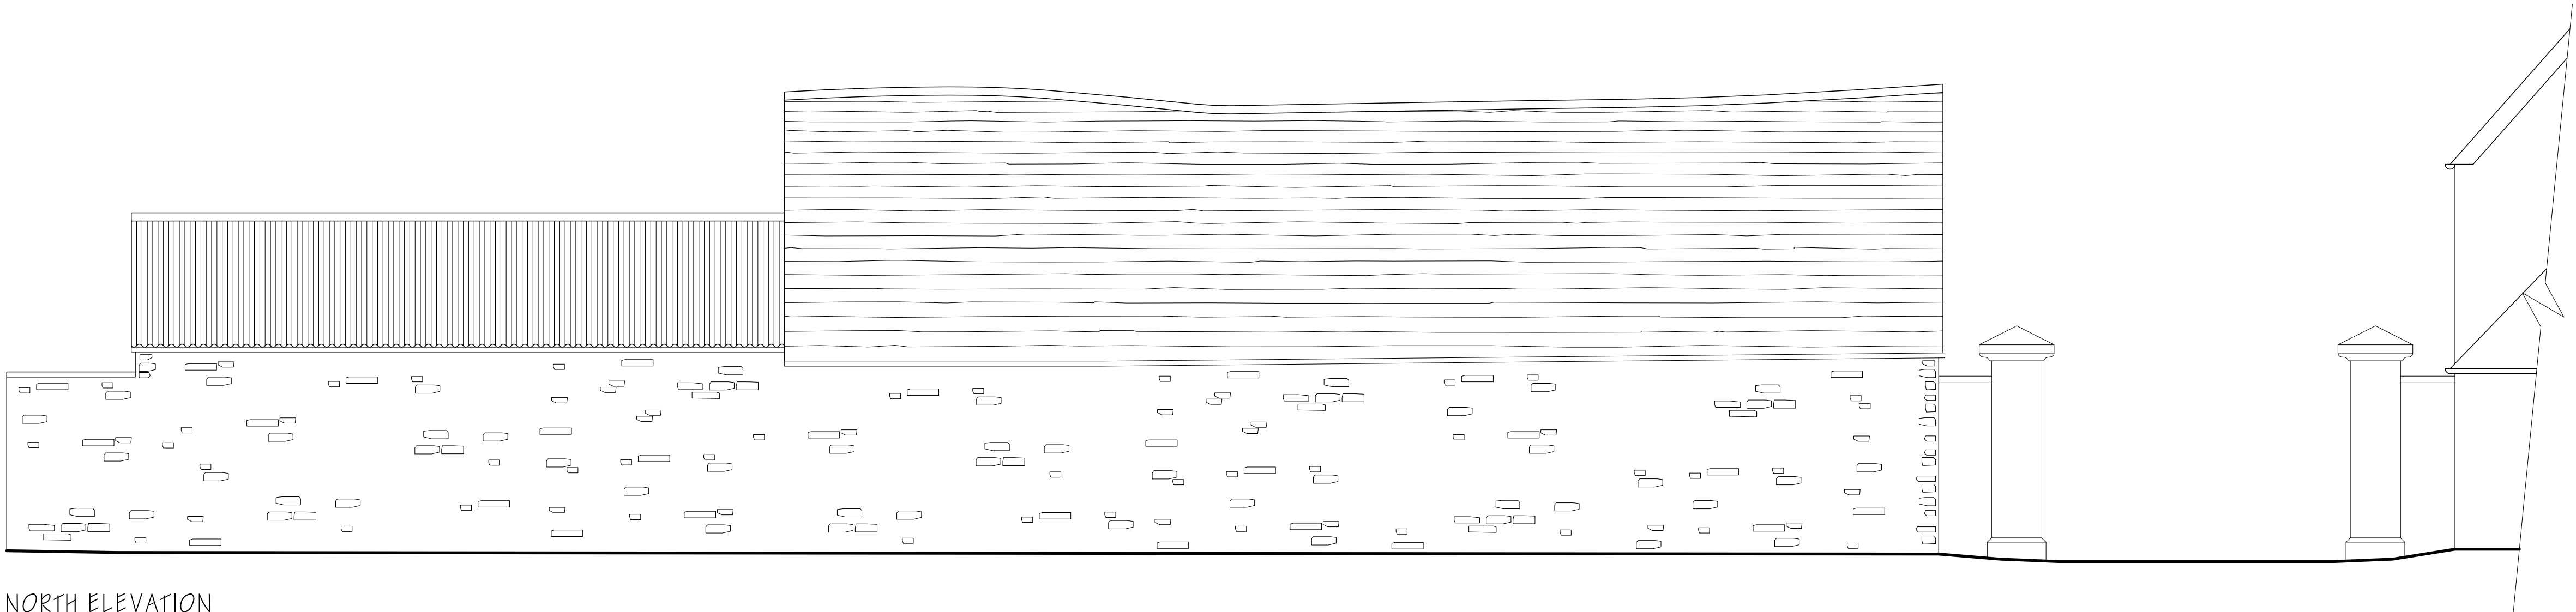


 


NORTH ELEVATION

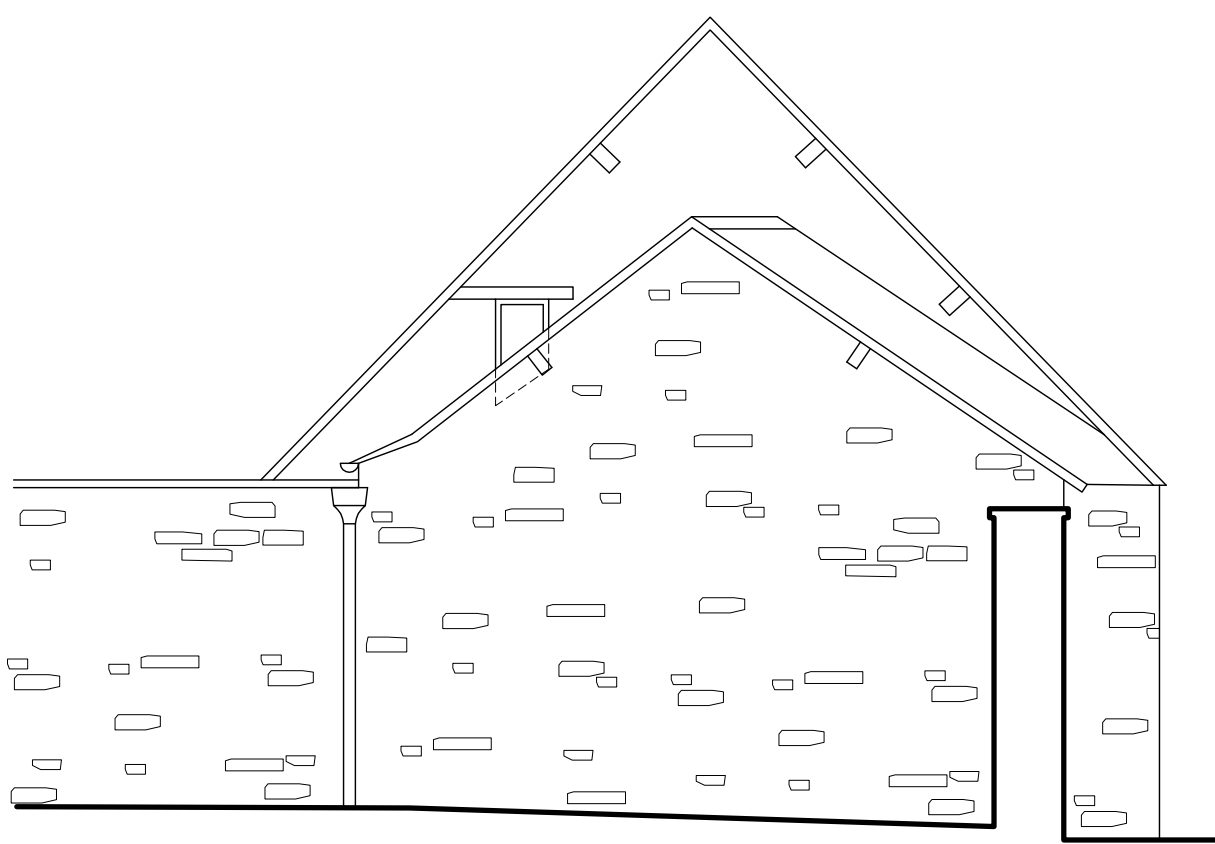

EAST ELEVATION

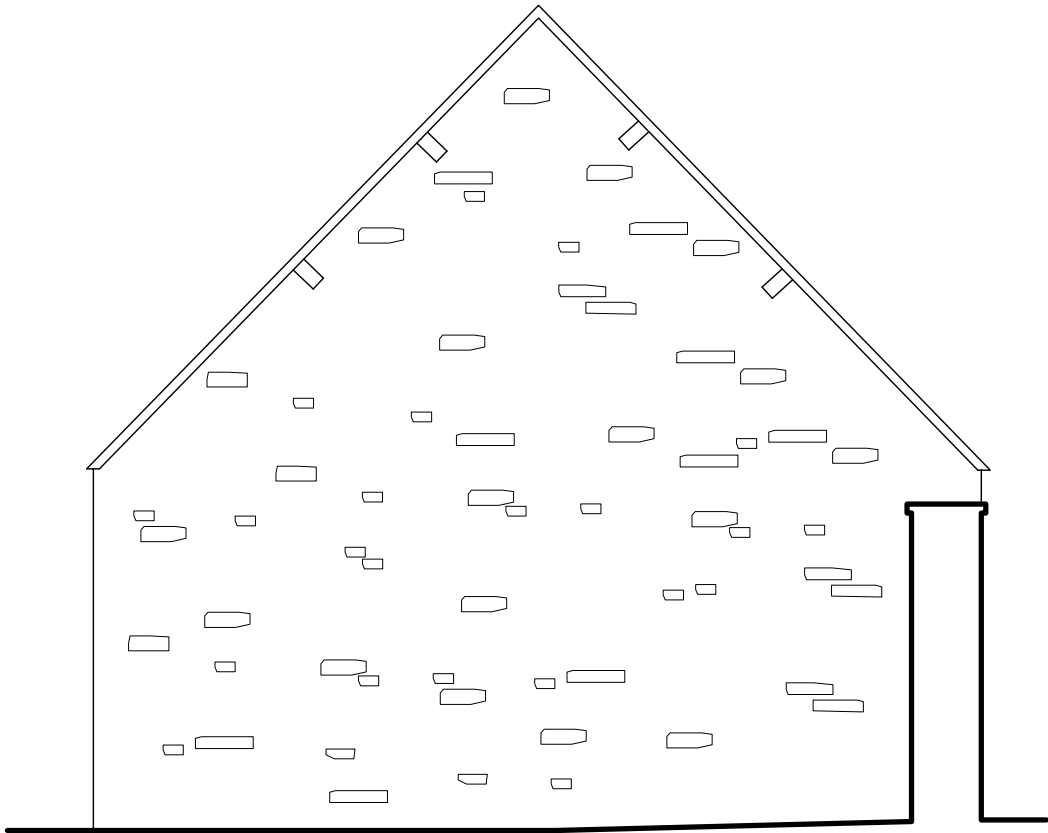

WEST ELEVATION

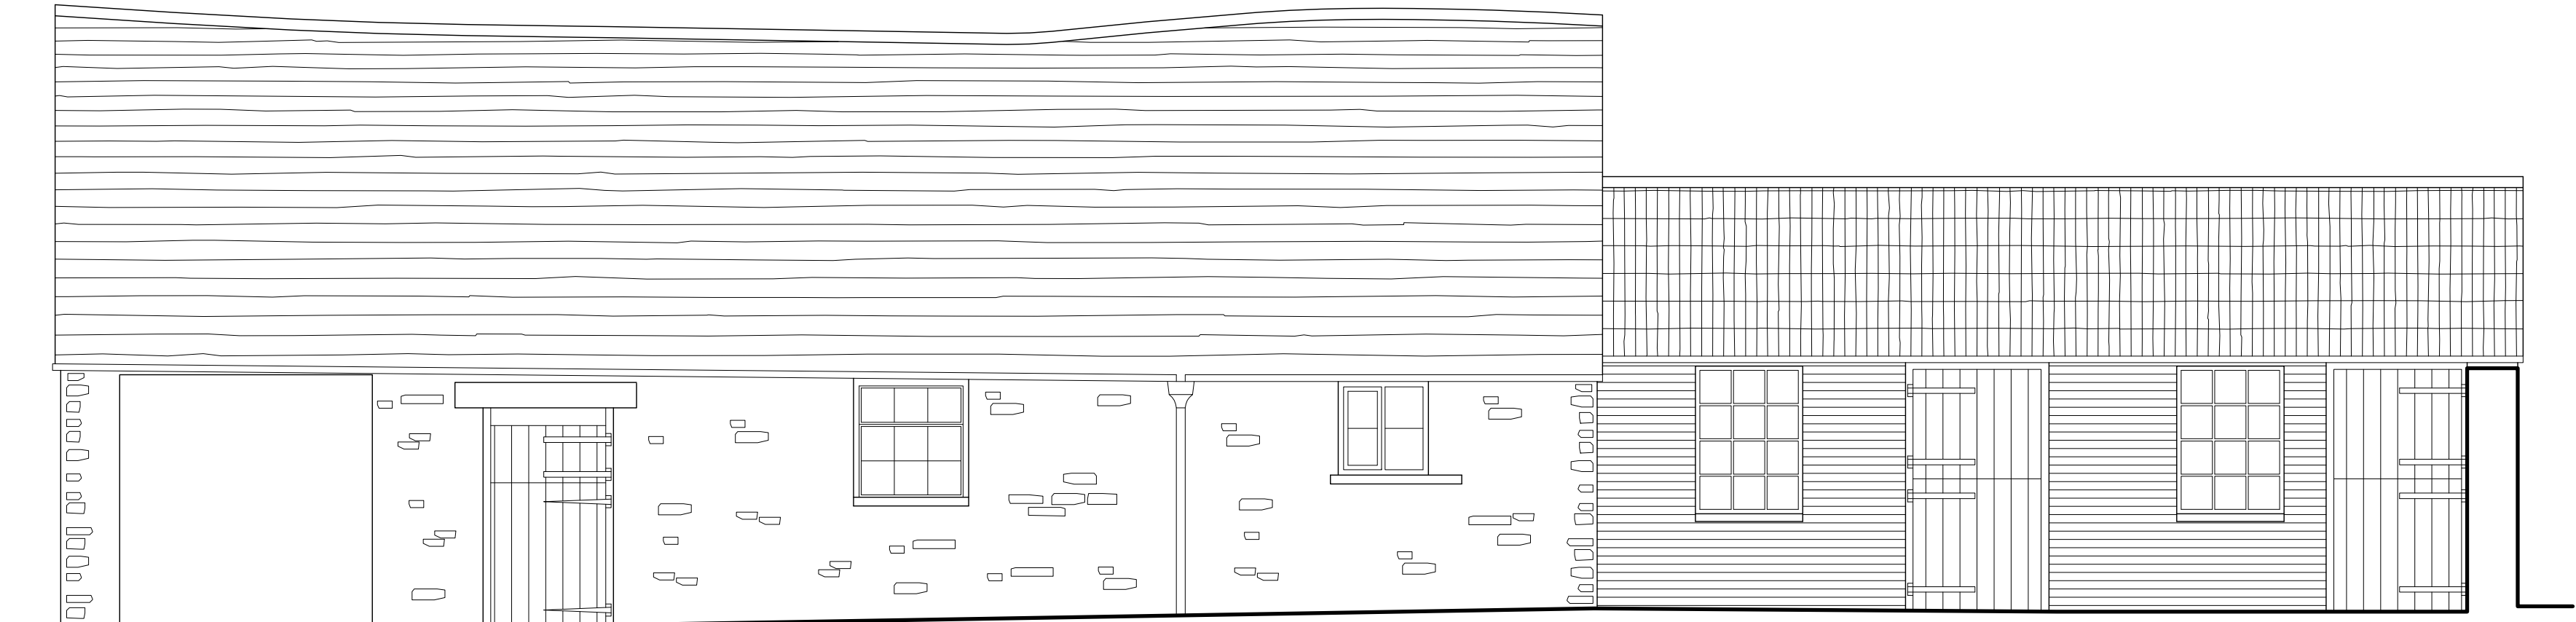

SOUTH ELEVATION

This drawing is copyright of CLARK & MASLIN Ltd and may not be copied or reproduced without permission.
Figured dimensions are to be taken in preference to scaled dimensions.
Large scale drawings to have preference to small scale drawings.
Dimensions for fixed-in items are to be checked on site prior to manufacture.

REV	DETAIL OF REVISION	BY	DATE
-----	--------------------	----	------

SURVEY DRAWING

	CLARK & MASLIN Unit 5, Charlton Business Park Crudwell Road, Malmesbury Wiltshire, SN16 9RU Telephone: 01666 822911 www.clarkandmaslin.co.uk Planning Architecture Conservation		
Client MR & MRS M. WOODHOUSE			
Project PROPOSED CONVERSION AND RE-ROOFING TO OUTBUILDINGS, OAKSEY COURT, MALMESBURY, SN16 9TF			
Description EXISTING ELEVATIONS			
Scale 1:50	PG Size A1	Drawn DN	Date MAR '23
Drawing No. 5483/02		Revision -	