




GROUND FLOOR PLAN

PRELIMINARY

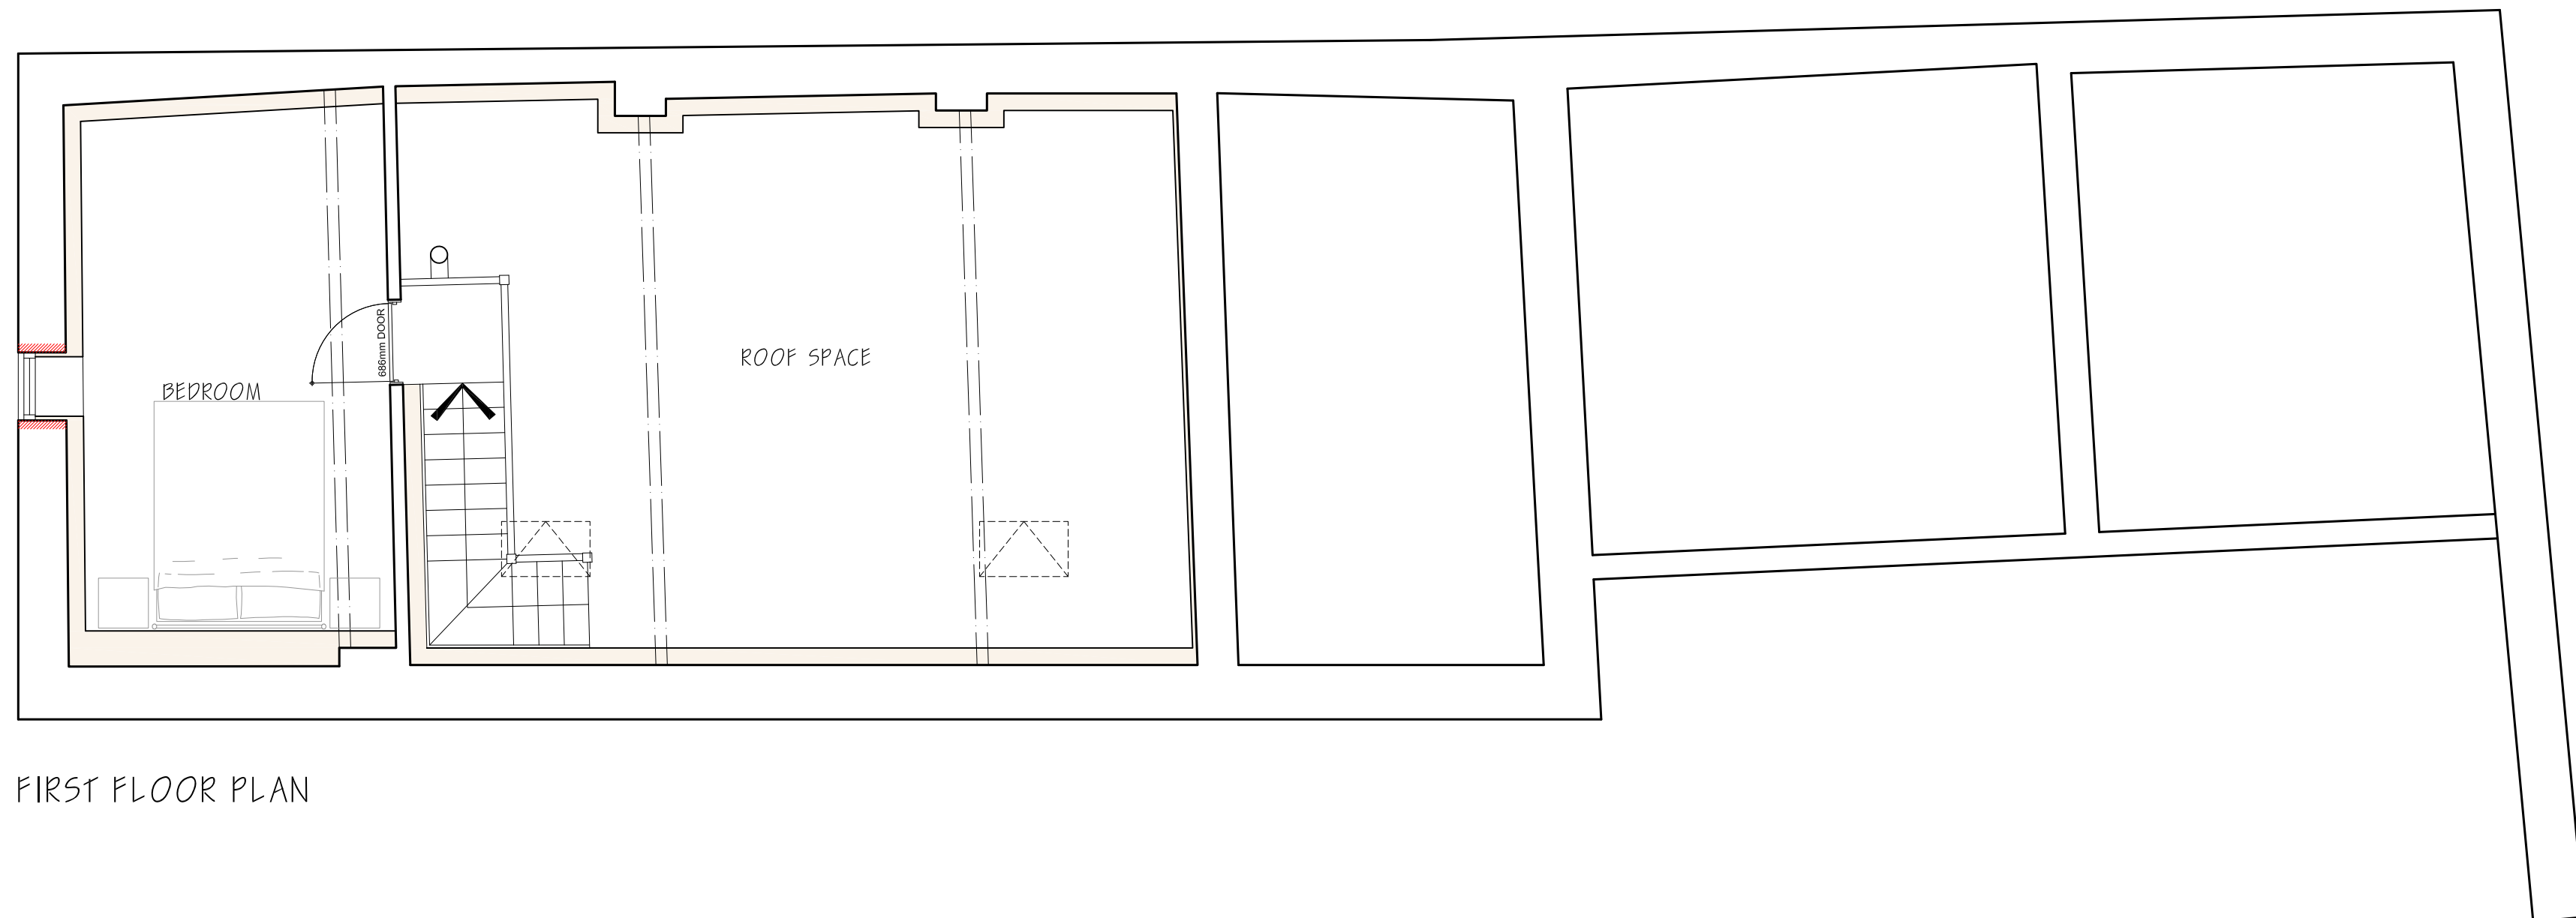

Drawing No	Revision
5483/50	H