


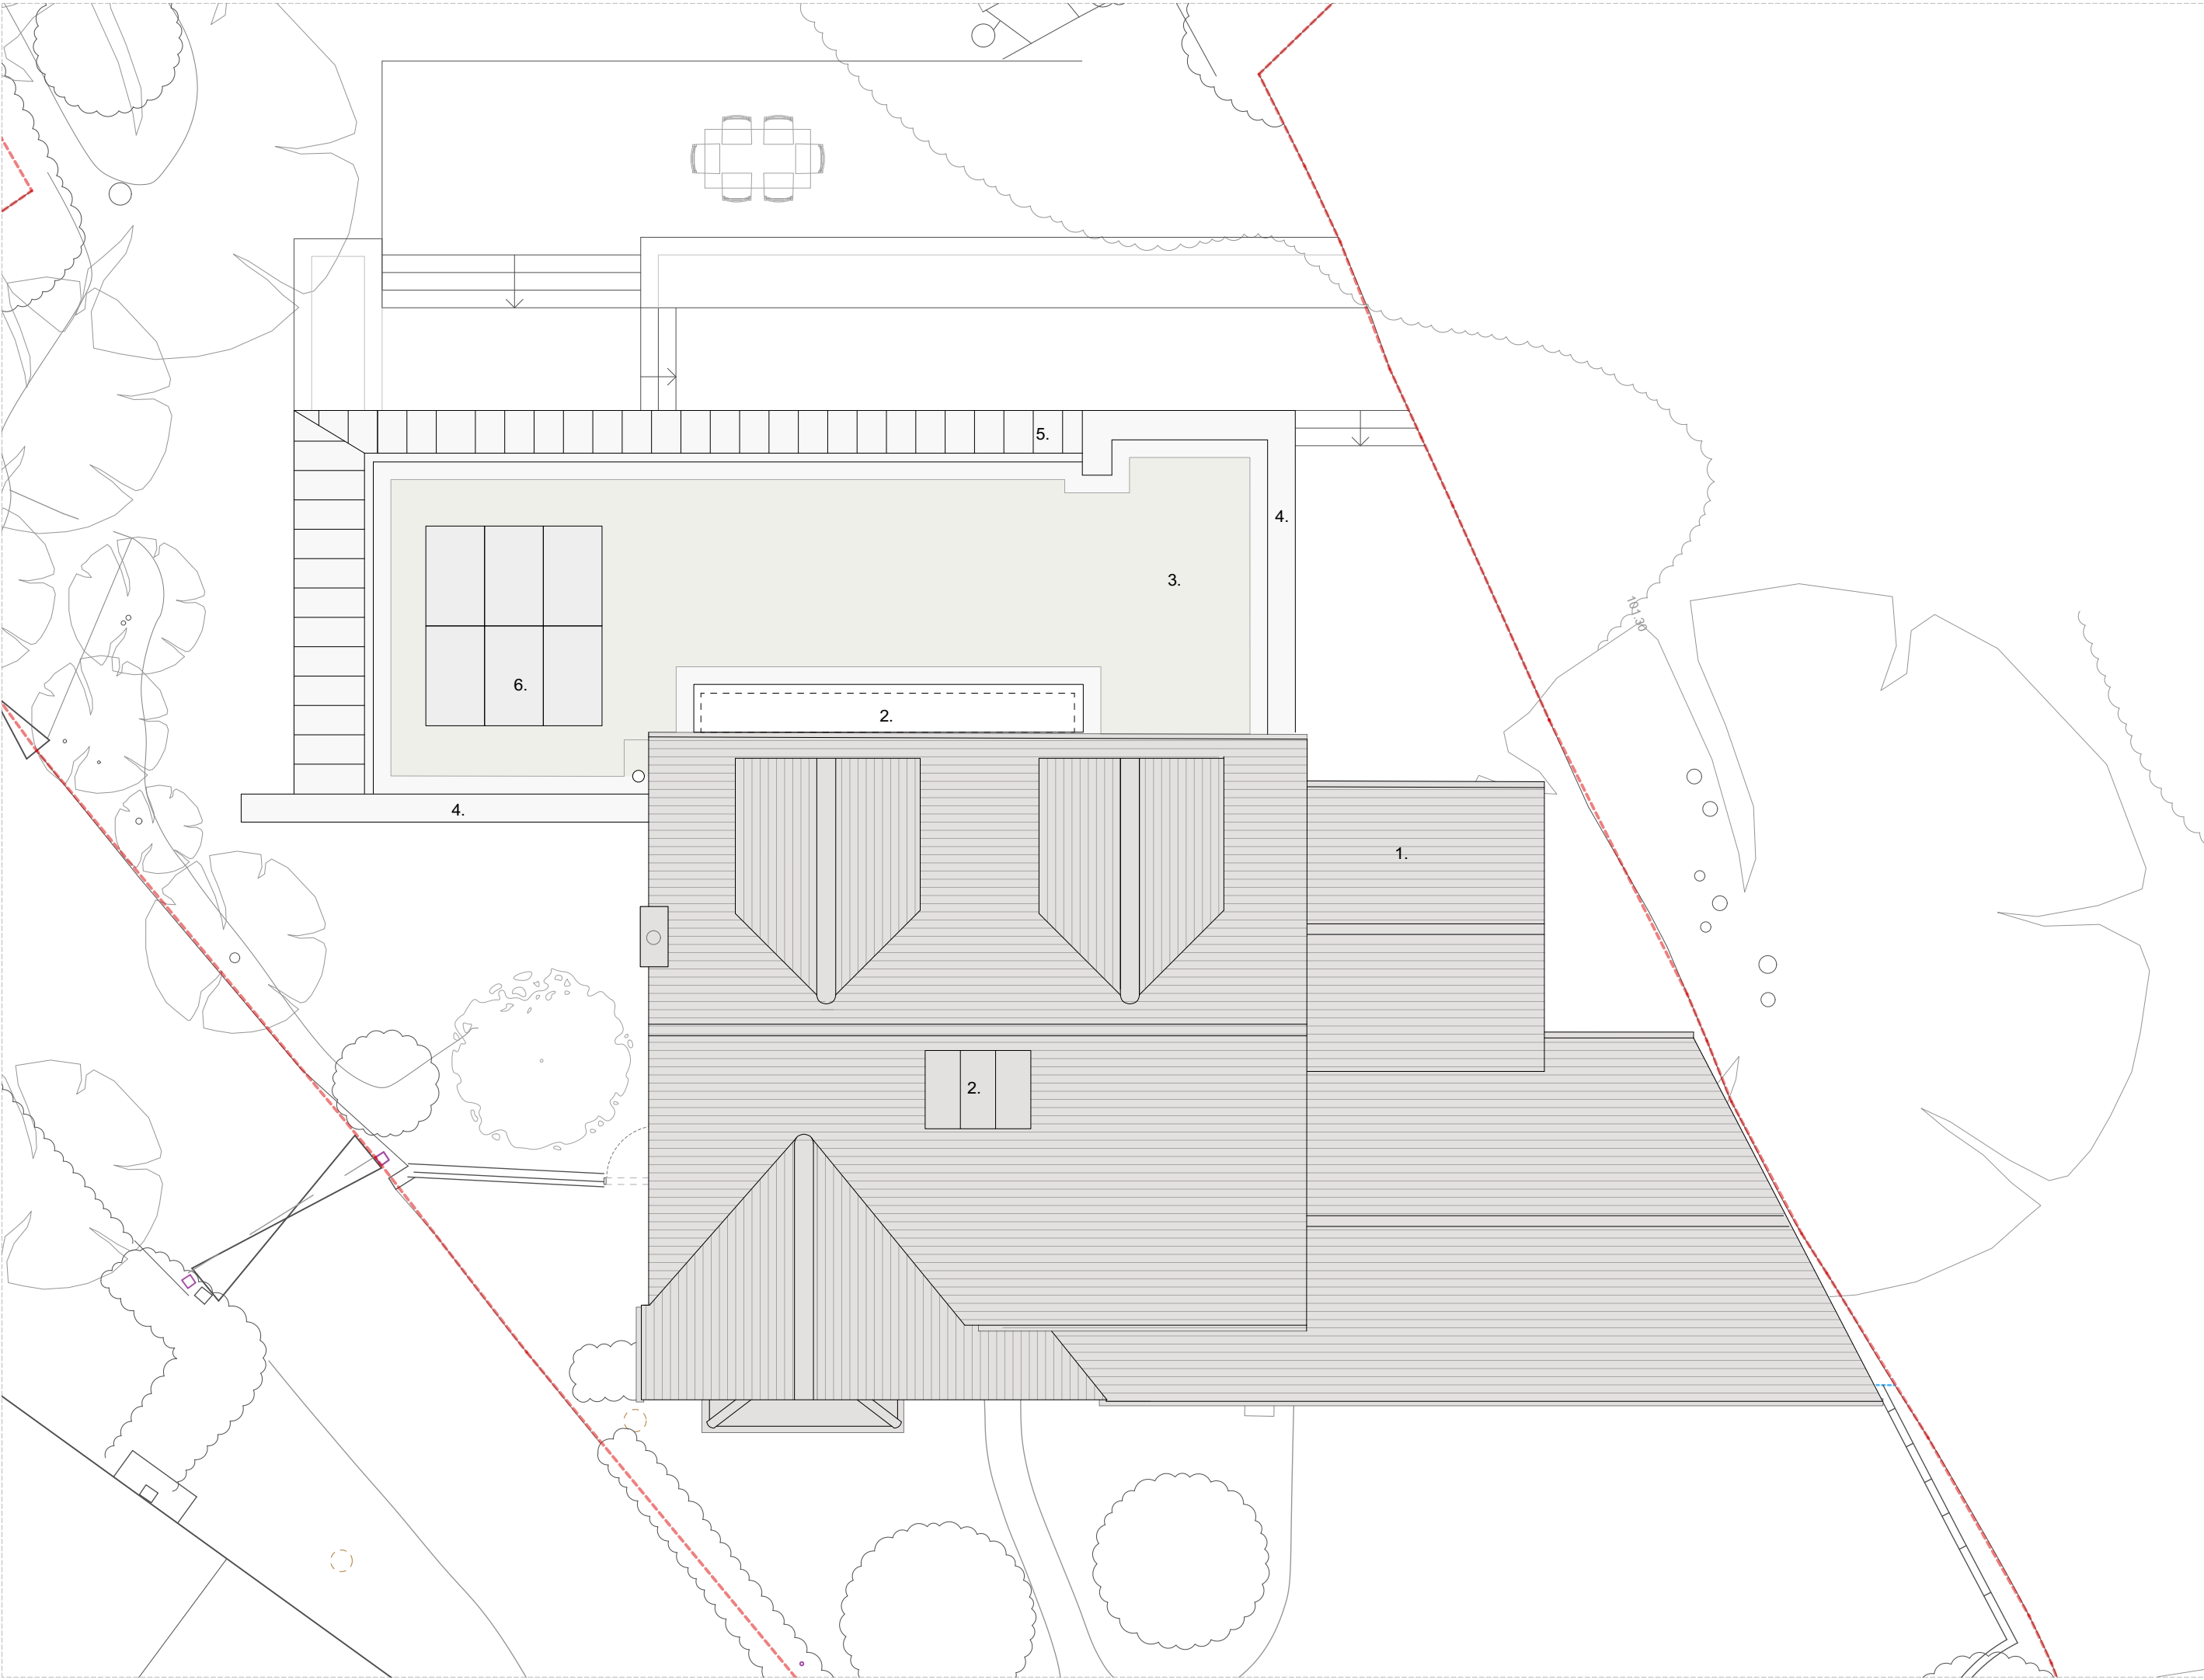

NOTES:

Key:

- 01. Plain Tiling
- 02. Rooflight
- 03. Sedum Roof
- 04. Stone Coping
- 05. Metal Standing Seam Roofing
- 06. PV Panels

P01	Planning	14/11/2025
REV.	DESCRIPTION	DATE

PROPOSED -
Roof Floor Plan

JOB NO. -	DRAWING NO.	REV.
-----------	-------------	------

609 - 3 104 P01



Chubbs Close

SCALE @ A3: 1:100

LAST PLOT DATE: 30/11/2025

DRAWN BY: JM
CHECKED BY: AD

PLANNING

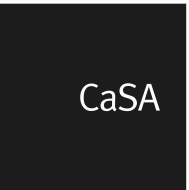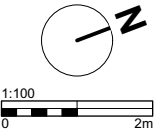

ARCHITECTS
www.casa-architects.com
© CaSA Architects