


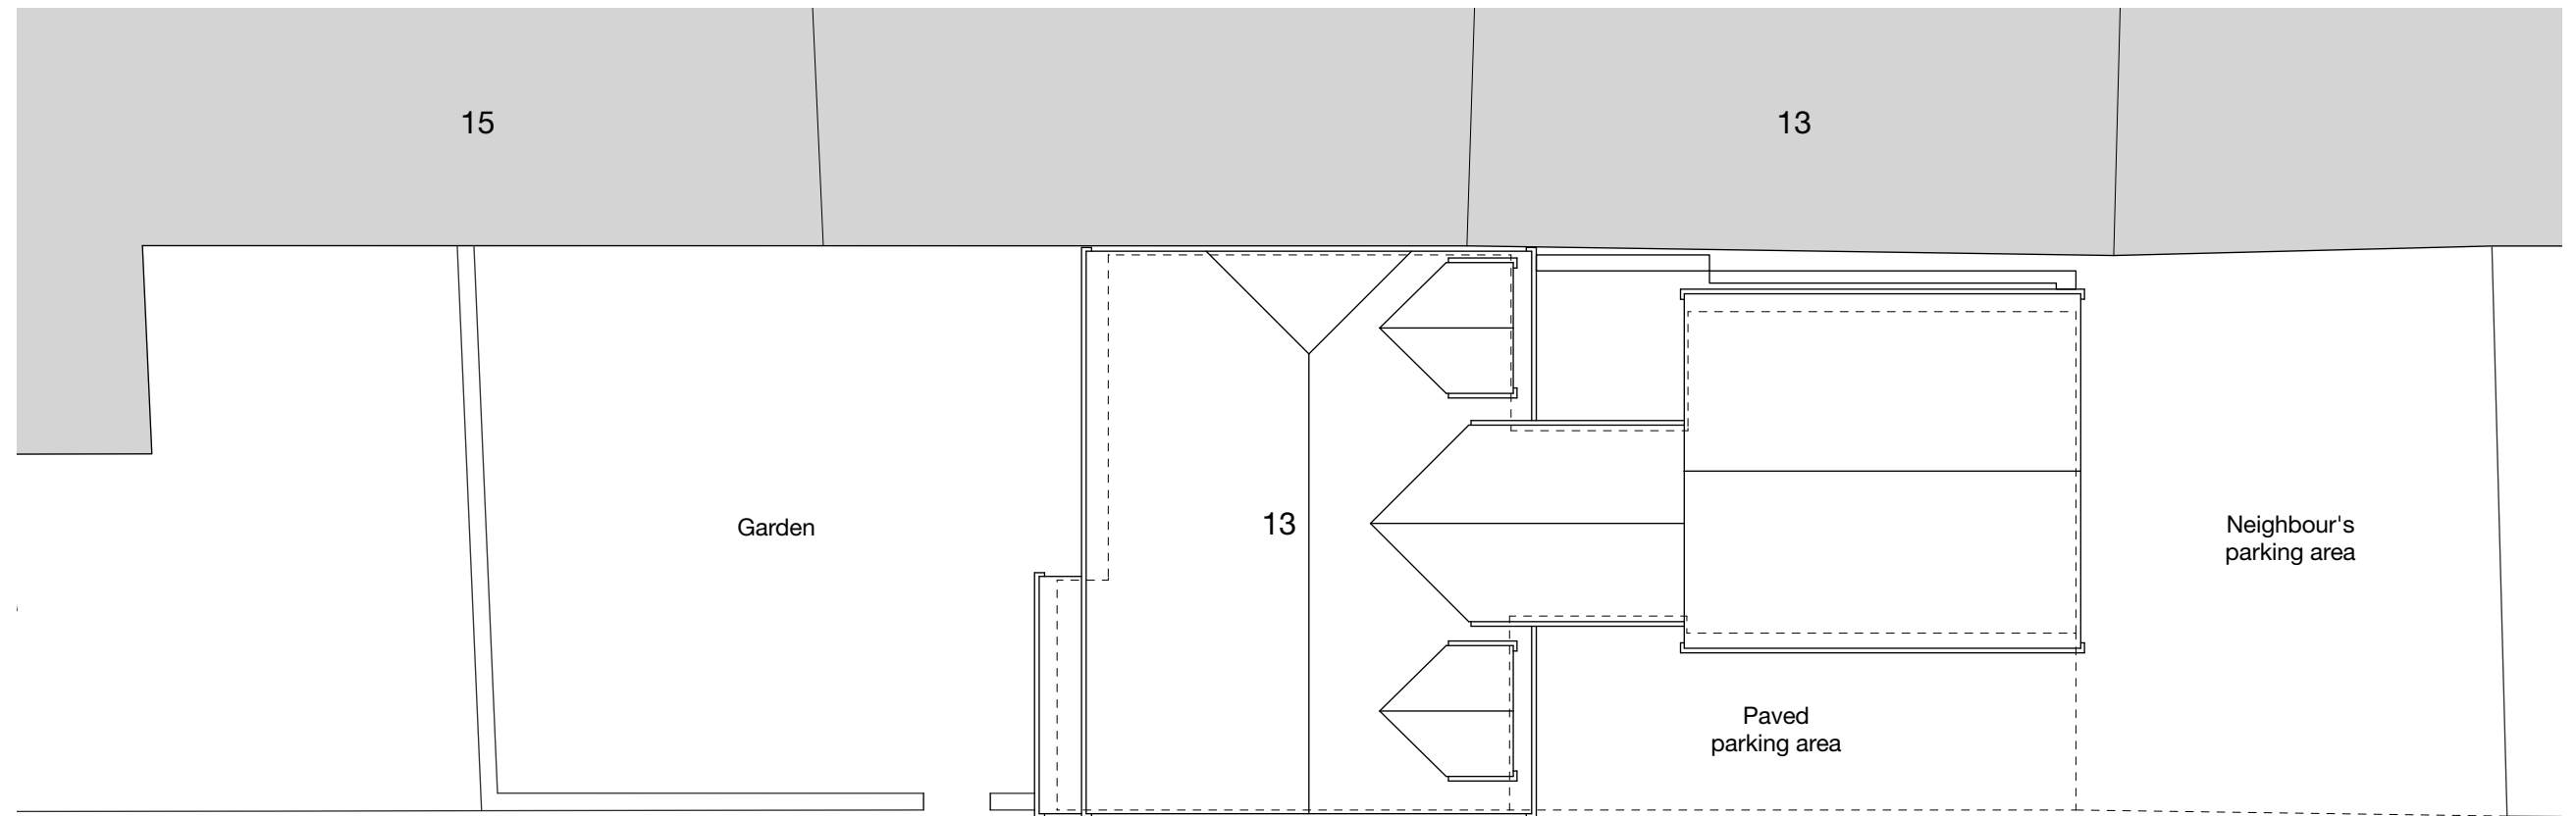


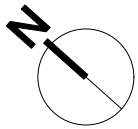

Alma Place

 

milton architects

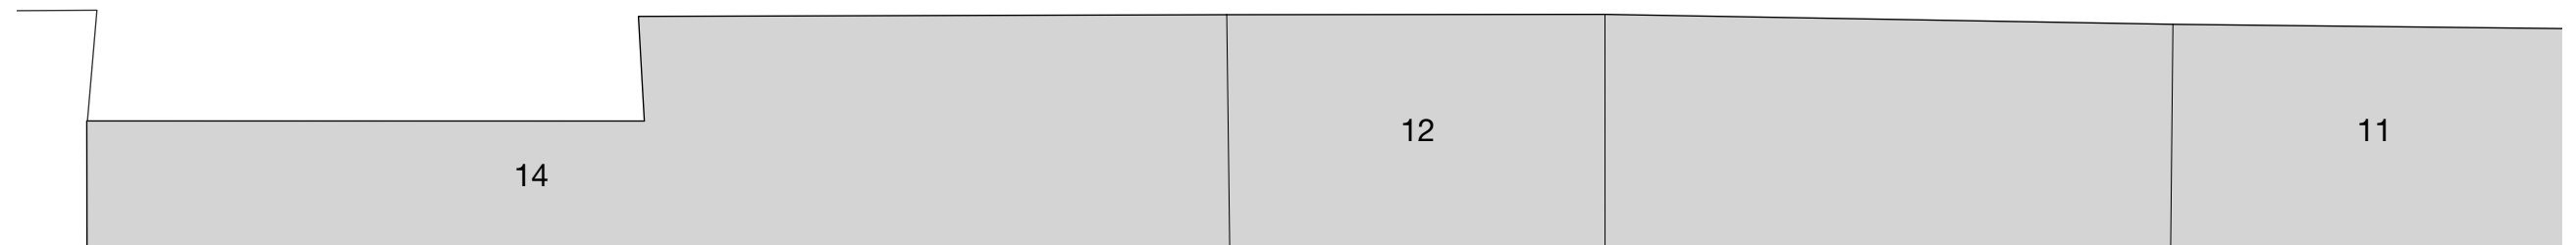

Milton Architects Ltd
Old Stables Court The Parade
Marlborough Wiltshire SN8 1NE

Telephone 01672 514354
Email mail@miltonarchitects.co.uk

Project : 13 Alma Place
Marlborough
Alterations

Date : November 2025

Scale : 1:100

Size : ISO A3

Contents: EXISTING - Site and Roof Plan

Drawing : **2509 / 3_002**