



- NOTES: © HALZAC DESIGN LTD 2025.
- A. DO NOT SCALE FROM THIS DRAWING, OTHER THAN PLANNING PURPOSES.
- B. USE GIVEN DIMENSIONS ONLY, ALL DIMENSIONS TO BE SITE CHECKED AND AGREED WITH CLIENT.
- C. MATERIALS TO BE AGREED AND APPROVED BY CLIENT.
- D. CLEAR ALL RELEVANT CONDITIONS ATTACHED TO PLANNING APPROVALS
- E. ANY CHANGES POST PLANNING APPROVAL WILL REQUIRE ADDITIONAL APPROVAL

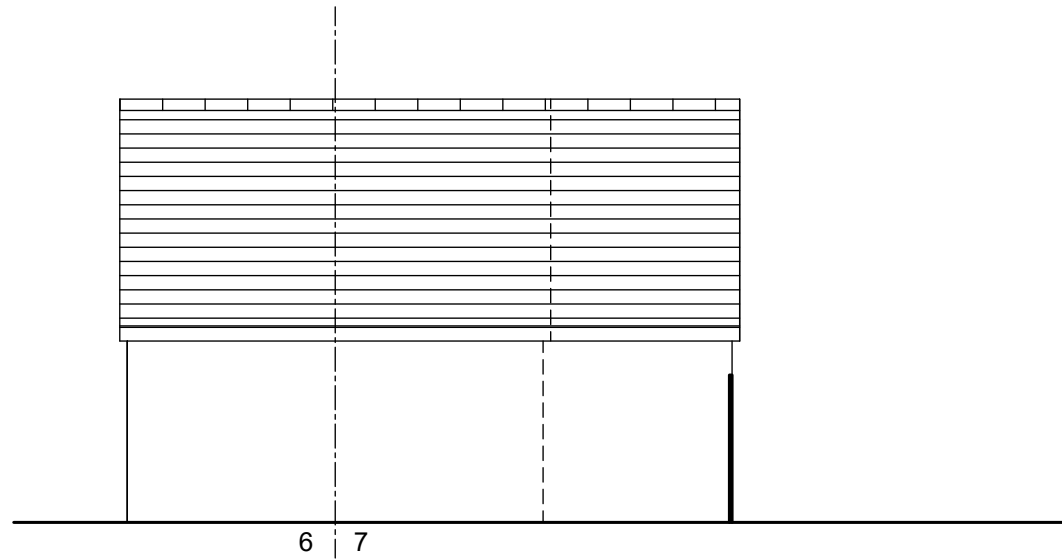


SOUTH WEST ELEVATION - AS PROPOSED 1:100

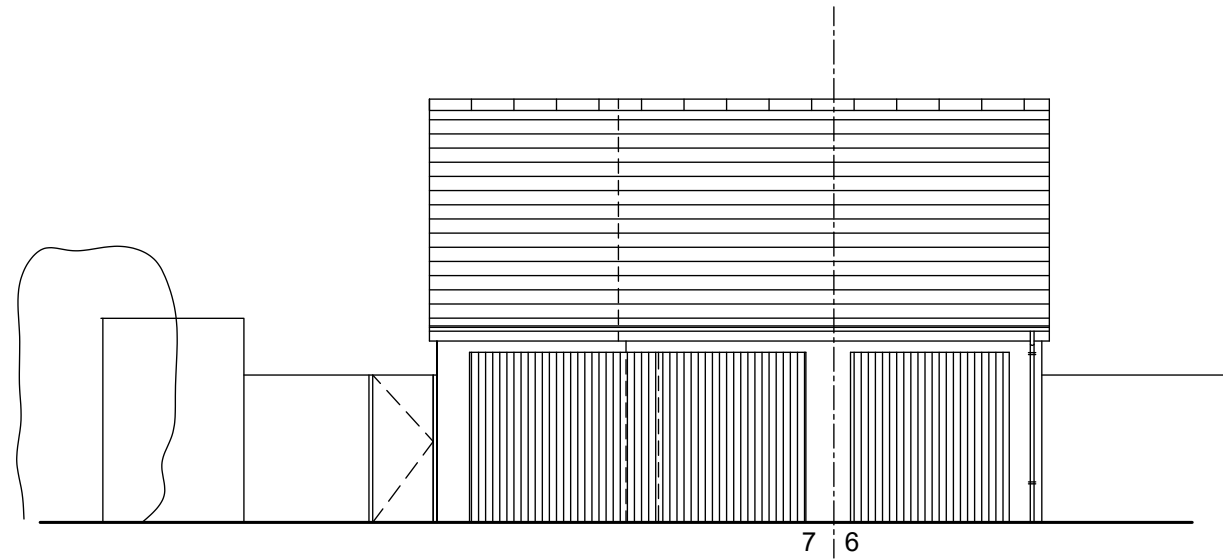

NORTH EAST ELEVATION - AS PROPOSED 1:100




SOUTH EAST ELEVATION - AS PROPOSED 1:100

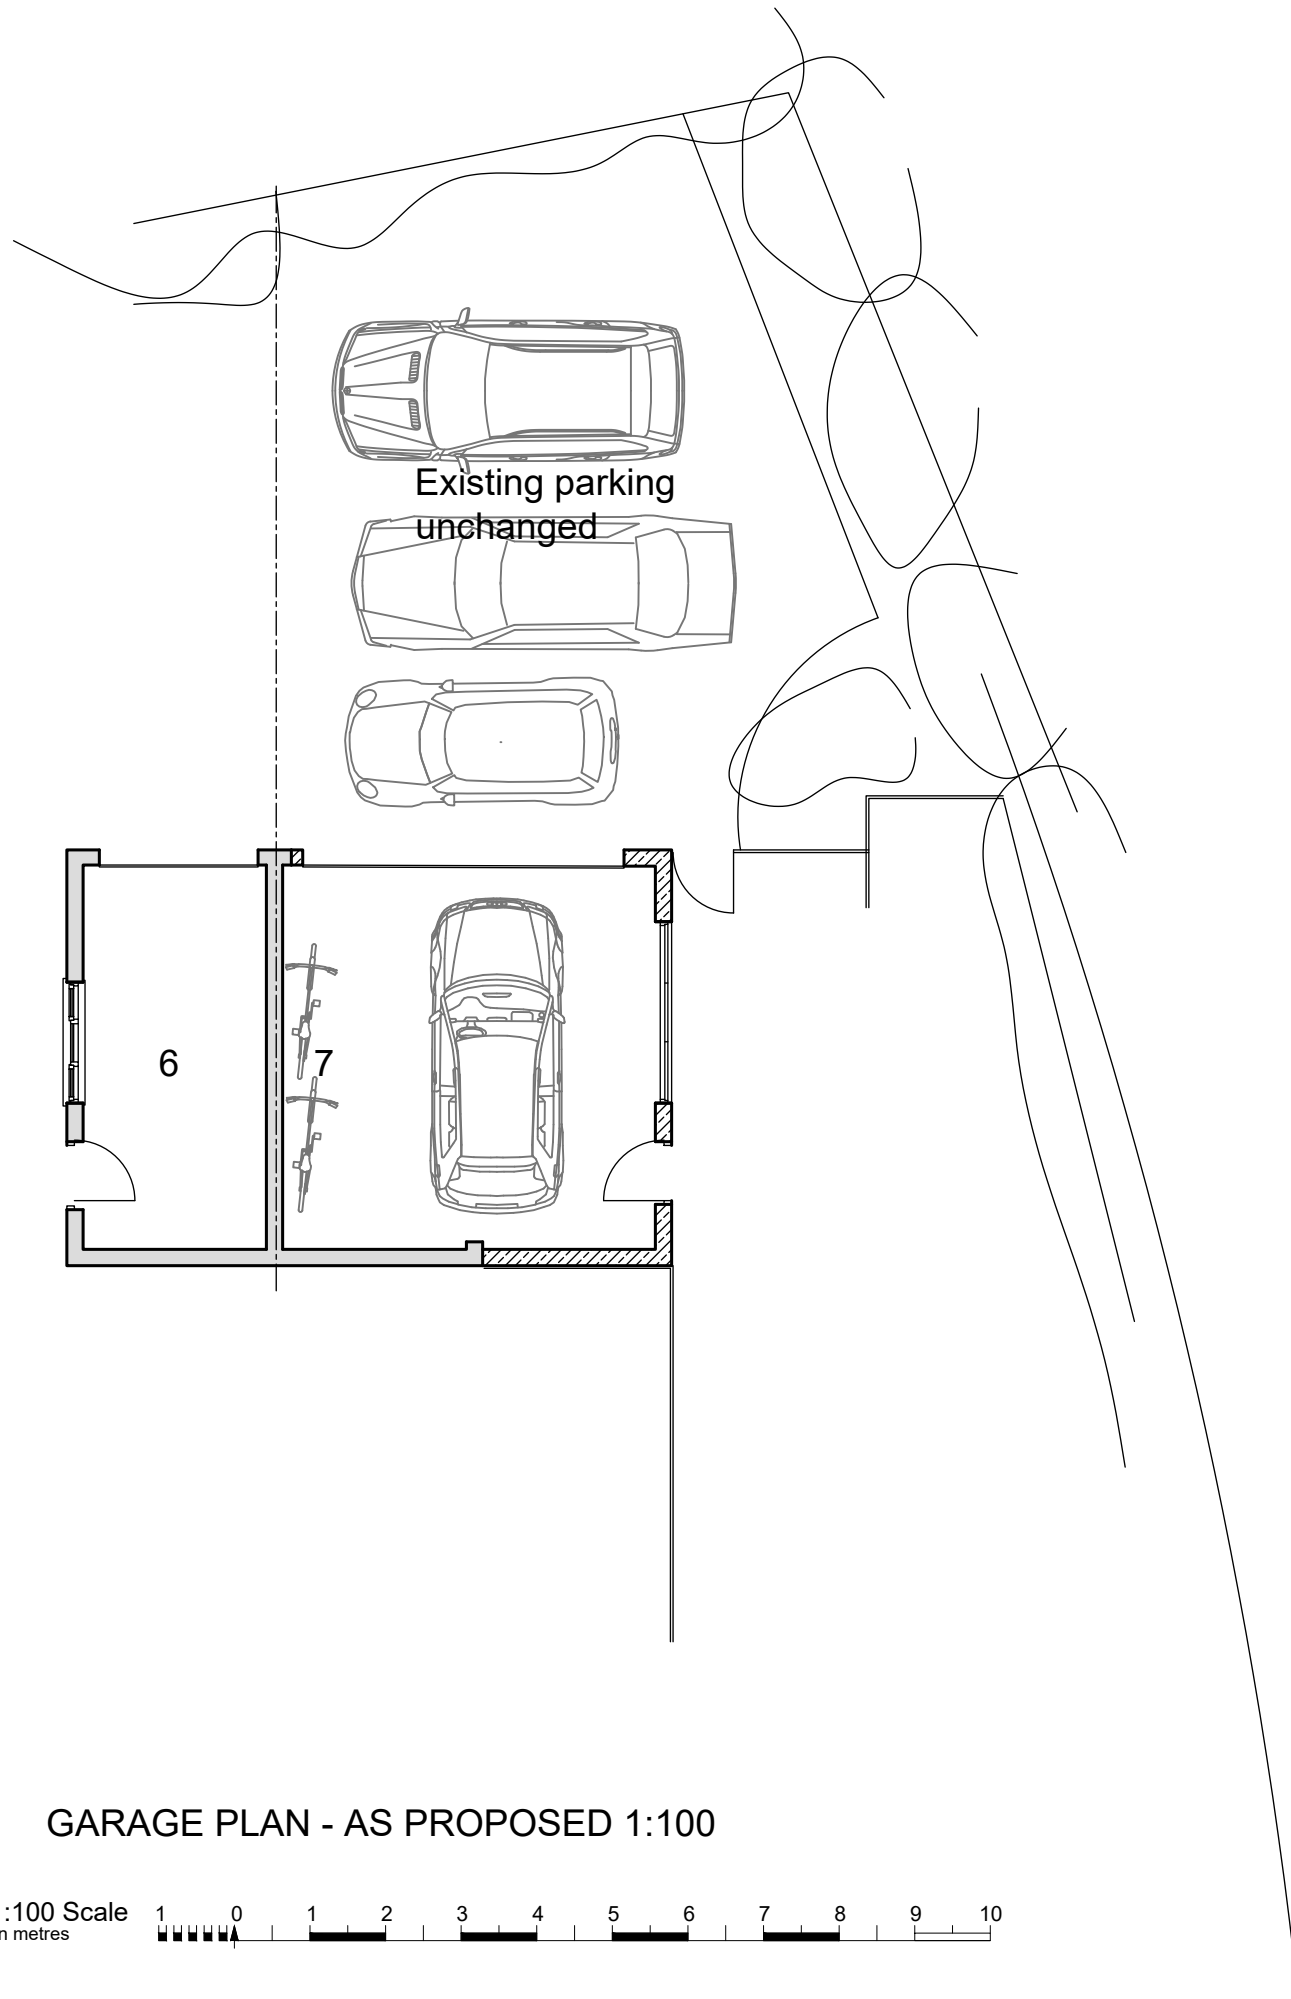

GARAGE PLAN - AS PROPOSED 1:100

1:100 Scale
In metres

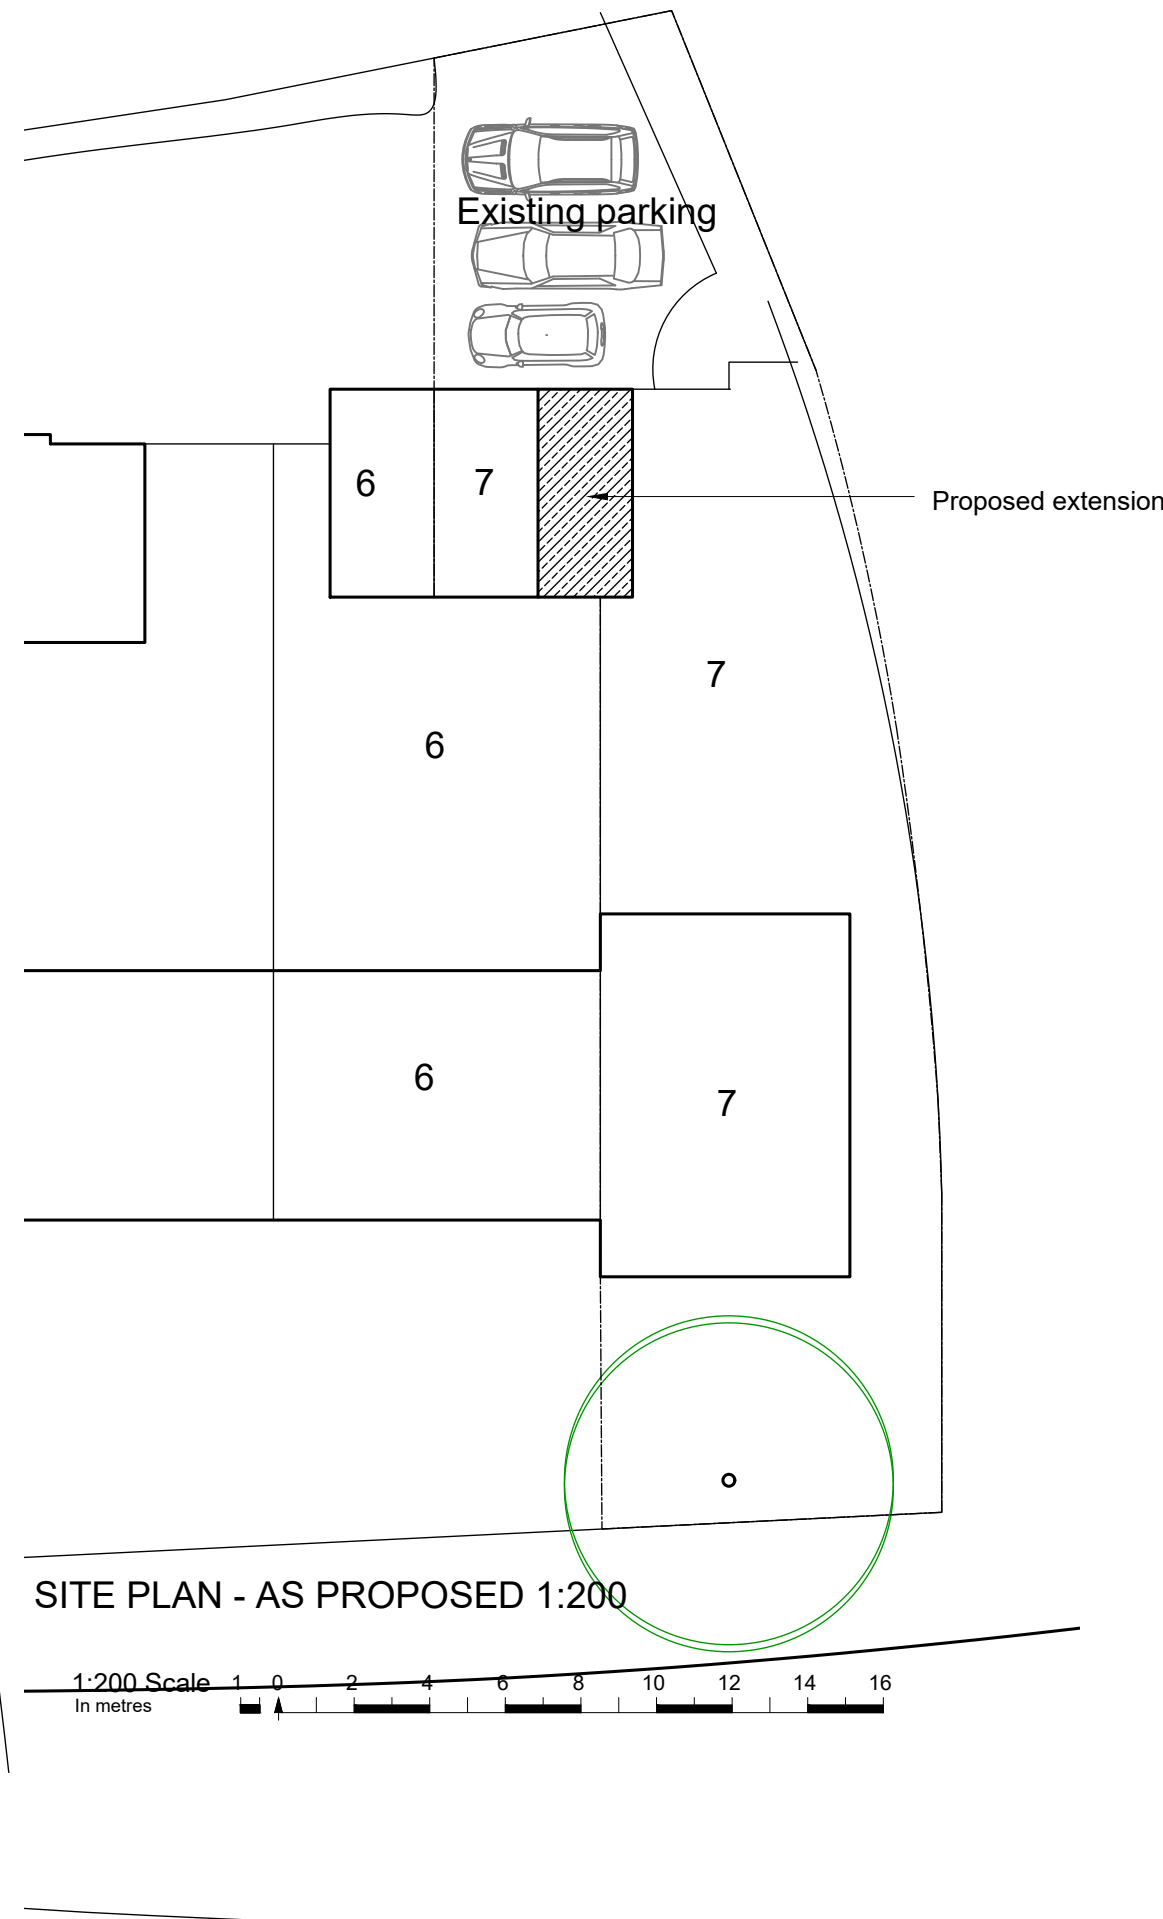

SITE PLAN - AS PROPOSED 1:200

1:200 Scale
In metres




EXISTING PHOTOGRAPH 1

Proposed materials to be similar to the existing



EXISTING PHOTOGRAPH 2

Proposed materials to be similar

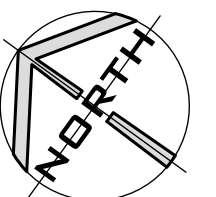

REVISIONS (Latest only)

DRAWING NUMBER PREFIXED WITH:

EX = EXISTING DRAWING, NOT TO BE SCALED EXCEPT FOR PLANNING PURPOSES, BASED ON INFORMATION PROVIDED BY:

SK = SKETCH DRAWING, INFORMAL DRAWING, NOT FOR OFFICIAL USE, NOT TO BE USED FOR PLANNING PURPOSES, NOT TO BE SCALED.

PL = DRAWING TO ACCOMPANY A PLANNING APPLICATION, CAN BE SCALED FOR PLANNING PURPOSES ONLY, NOT FOR CONSTRUCTION (NFC).

BR = DRAWING FOR A BUILDING REGULATION APPLICATION AND APPROVAL ONLY, USE GIVEN DIMENSION ONLY, NOT TO BE SCALED, NFC.

WD = WORKING DRAWING, INCLUDES ADDITIONAL DETAIL OVER AND ABOVE BR DESIGNATION, USE GIVEN DIMENSION ONLY, NOT TO BE SCALED.

A2

ISSUE PURPOSE:			
FOR PLANNING PURPOSES			
TITLE:		HALZAC DESIGN LTD	
EXTENSION TO GARAGE		ARCHITECTURAL DESIGN SERVICE	
NO 7 OLD SCHOOL GARDENS		e: halzacdesign@icloud.com m: 07801 070166	
THE STREET, YATTON KEYNELL SN14 7BB			
DRAWING:		JOB NUMBER	DWG NUMBER
SITE LAYOUT - AS PROPOSED		25-044	PL01
Mr K FRENCH		DATE: NOV 25	REV
SCALE: AS SHOWN		DRAWN: CR	