


DO NOT SCALE FROM THIS DRAWING. ALL DIMENSIONS TO BE CHECKED ON SITE PRIOR TO COMMENCEMENT. ANY DISCREPANCIES TO BE REPORTED IMMEDIATELY TO THE ARCHITECT.

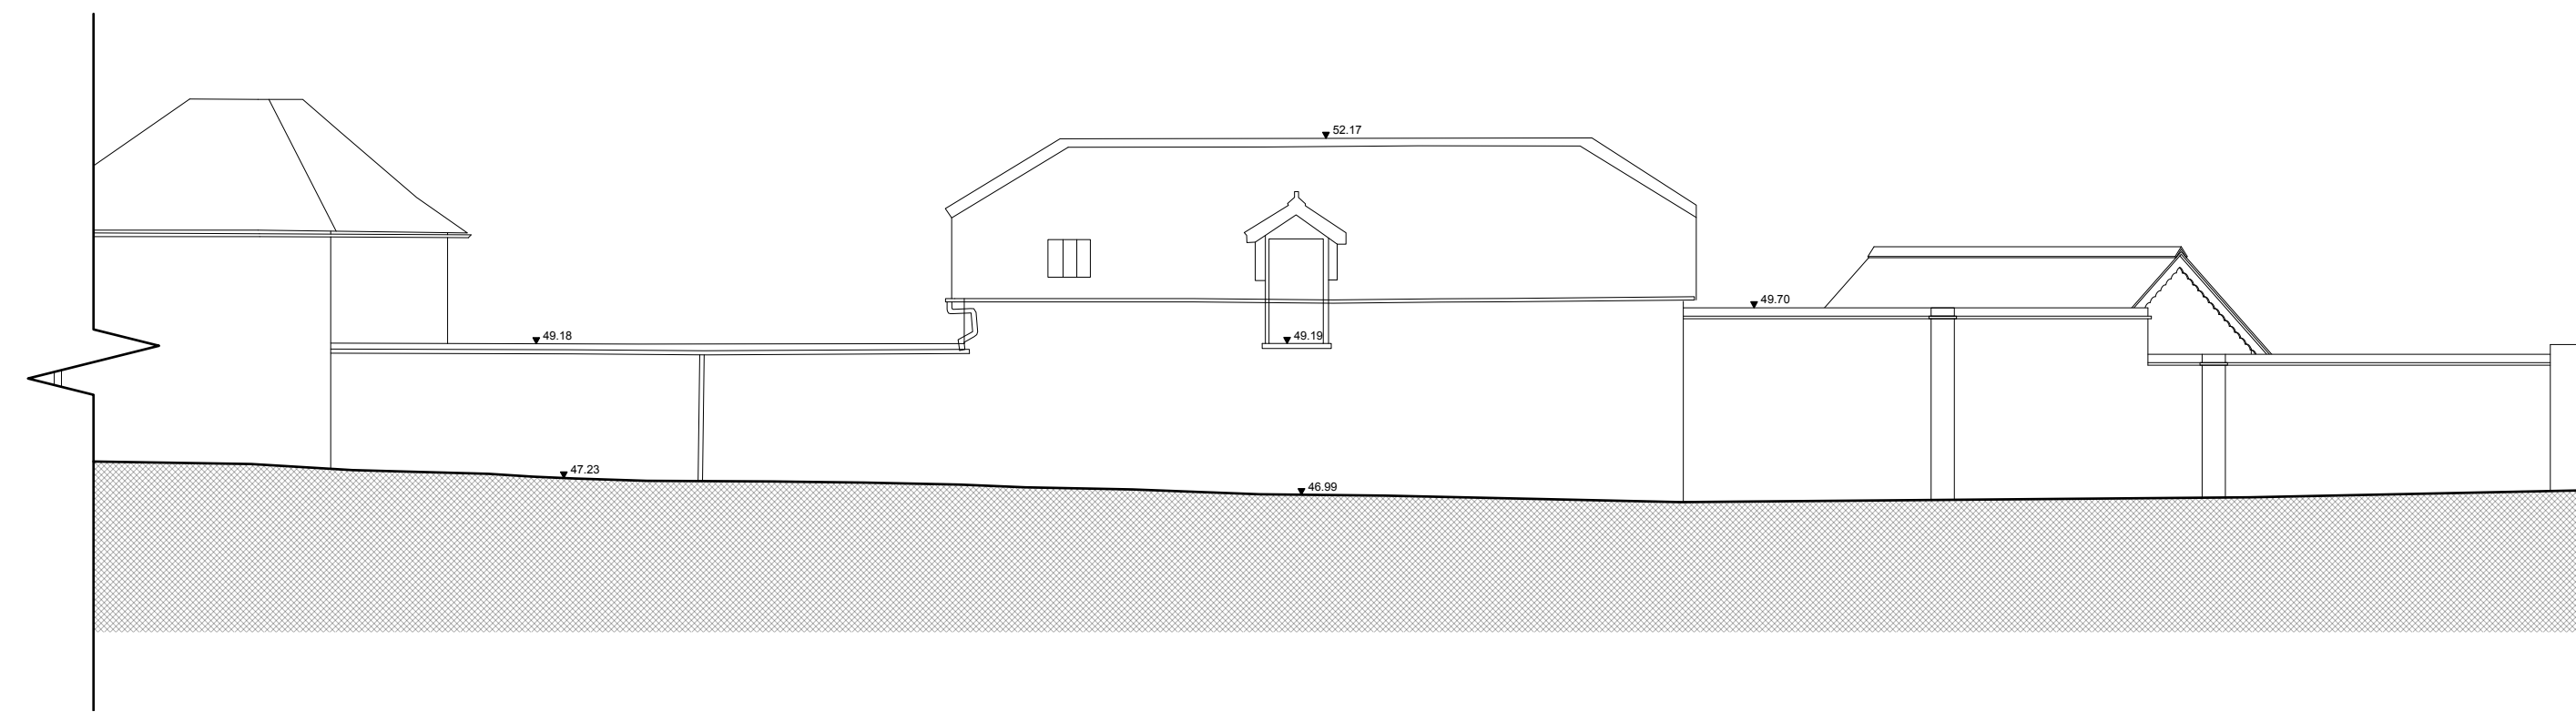


ELV
01 Existing East Elevation (street)
1:100



ELV
02 Existing East Elevation (continued)
1:100



ELV
03 Proposed East Elevation (street)
1:100

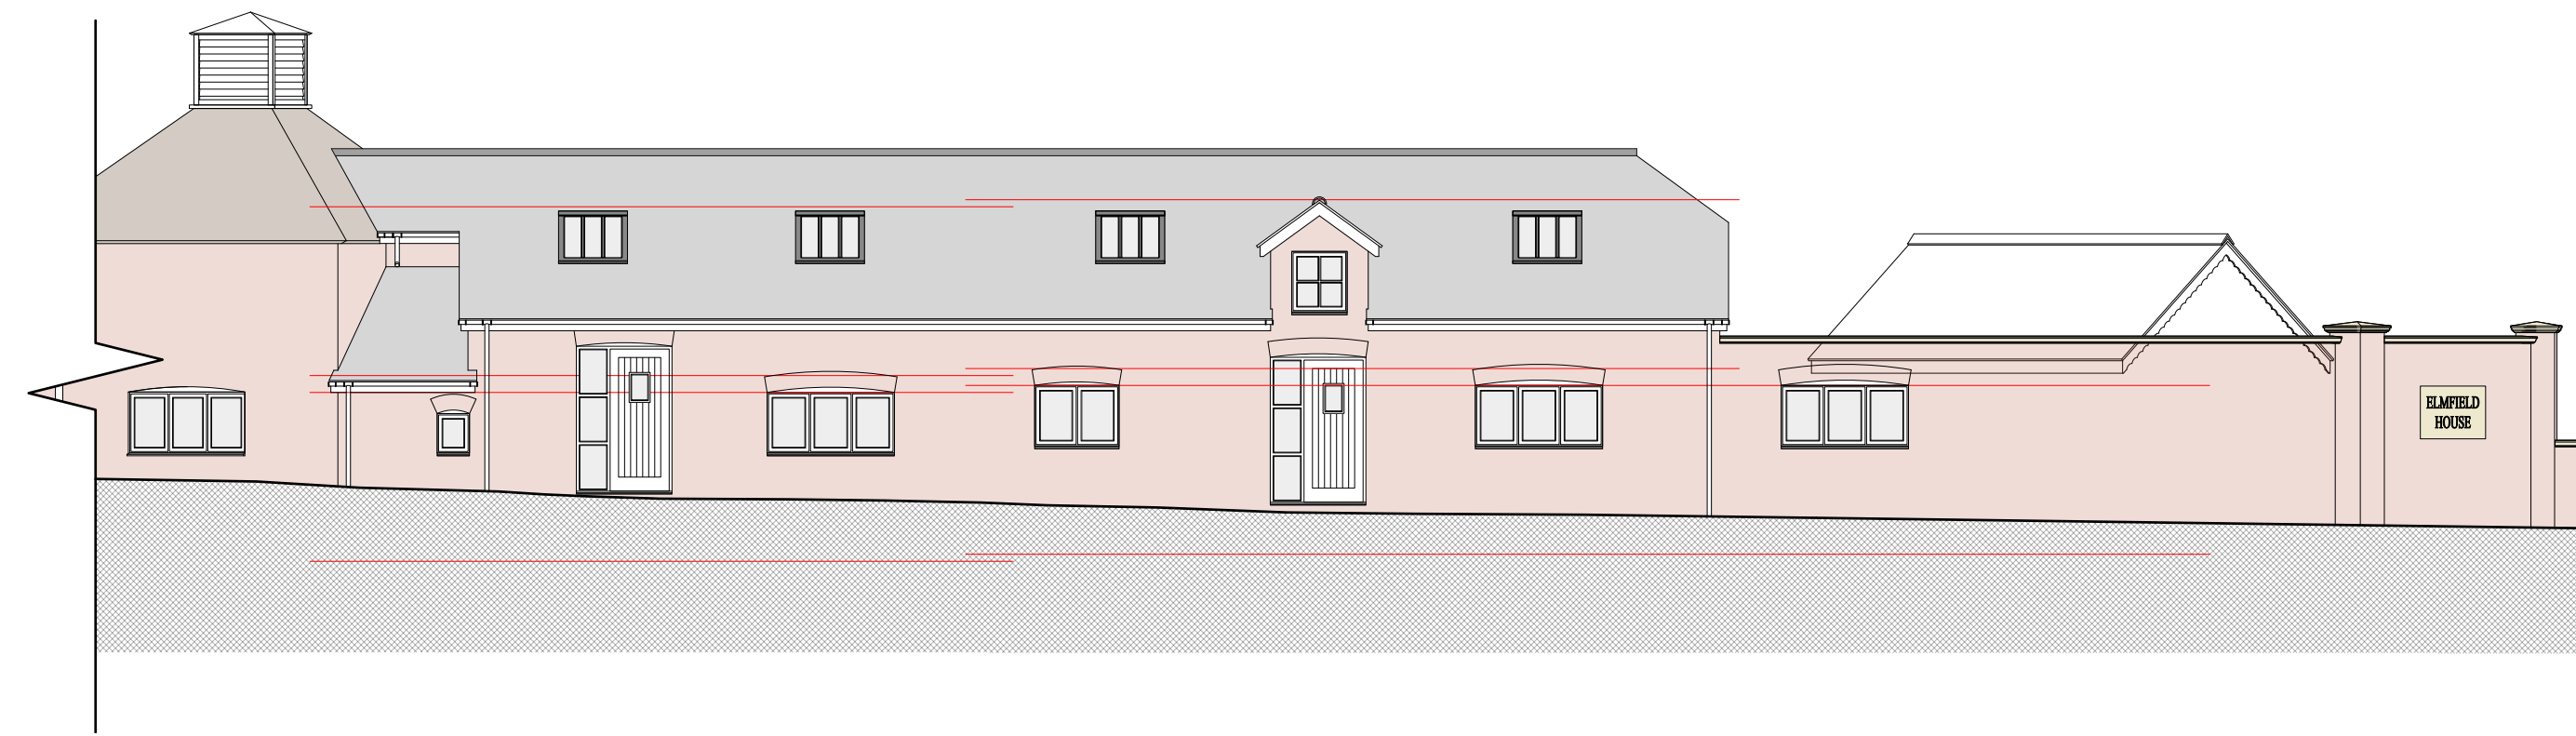

ELV
04 Proposed East Elevation (continued)
1:100

Rev C: 27/08/2025: Amended streetscene.
Rev B: 28/05/2024: Amended streetscene.
Rev A: 26/11/2023: Amended streetscene.



PAUL STEVENS ARCHITECTURE LTD
Unit 3 Boathouse Meadow Business Park
Cherry Orchard Lane
Salisbury
Wiltshire
SP2 7LD

Tel No: 01722 349384

THIS DRAWING IS COPYRIGHT. IT MUST NOT BE COPIED, USED OR DISCLOSED TO THIRD PARTIES WITHOUT PRIOR PERMISSION.

PROJECT: Elmfield House
Petersfinger Road
Salisbury
Wiltshire
SP5 3BZ

DRAWING: Proposed
Streetscene 01

SCALE: 1:100 @ A0
DATE: 11/2023

DESIGN: ☐ PLANNING: ☒ BAC PASS: ☐

TENDER: ☐ CONSTRUCTION: ☐

DRAWN: BJA DATE: 16/11/2023

CHECKED: DATE:

JOB No: 963

DWG No: 23 REV: C

CURRENT: ☐
SUPERSEDED: ☐