



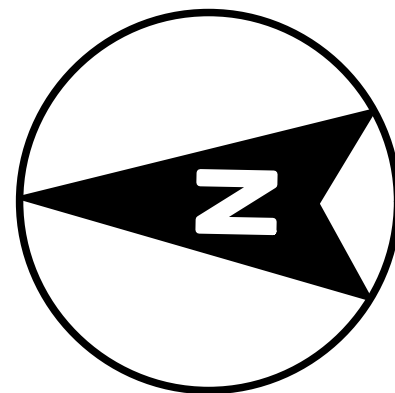

PLN
01 Partial Site Plan
1:100

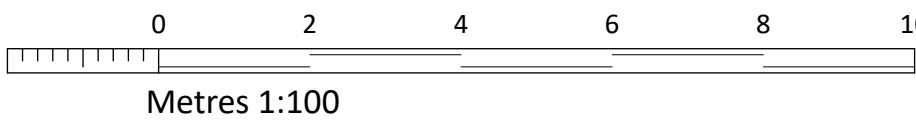

SCN
01 Proposed Streetscene
1:100



Rev D: 27/08/2025: Amended Site Plan & Streetscene.
Rev C: 21/08/2024: Amended Site Plan & Streetscene.
Rev B: 23/05/2024: Amended Site Plan.
Rev A: 23/01/2024: Amended plot boundaries.



PAUL STEVENS ARCHITECTURE LTD
Unit 3 Boathouse Meadow Business Park
Cherry Orchard Lane
Salisbury
Wiltshire
SP2 7LD

Tel No: 01722 349384

THIS DRAWING IS COPYRIGHT. IT MUST NOT BE COPIED, USED OR DISCLOSED TO THIRD PARTIES WITHOUT PRIOR PERMISSION.

PROJECT: Elmfield House
Petersfinger Road
Petersfinger
Salisbury
Wiltshire
SP5 3BZ

DRAWING: Proposed
Streetscene 02

SCALE: 1:50 & 1:200 @ A0

DATE: 11 2023

DESIGN: ☐ PLANNING: ☒ BLDG REGS: ☐

TENDER: ☐ CONSTRUCTION: ☐

DRAWN: DBH DATE: 14/11/2023

CHECKED: DATE:

JOB No: 963

DWG No: 24 REV: D

CURRENT: ☐
SUPERSEDED: ☐