





PLN Existing Roof Plan
01 1:100 - Elmfield House

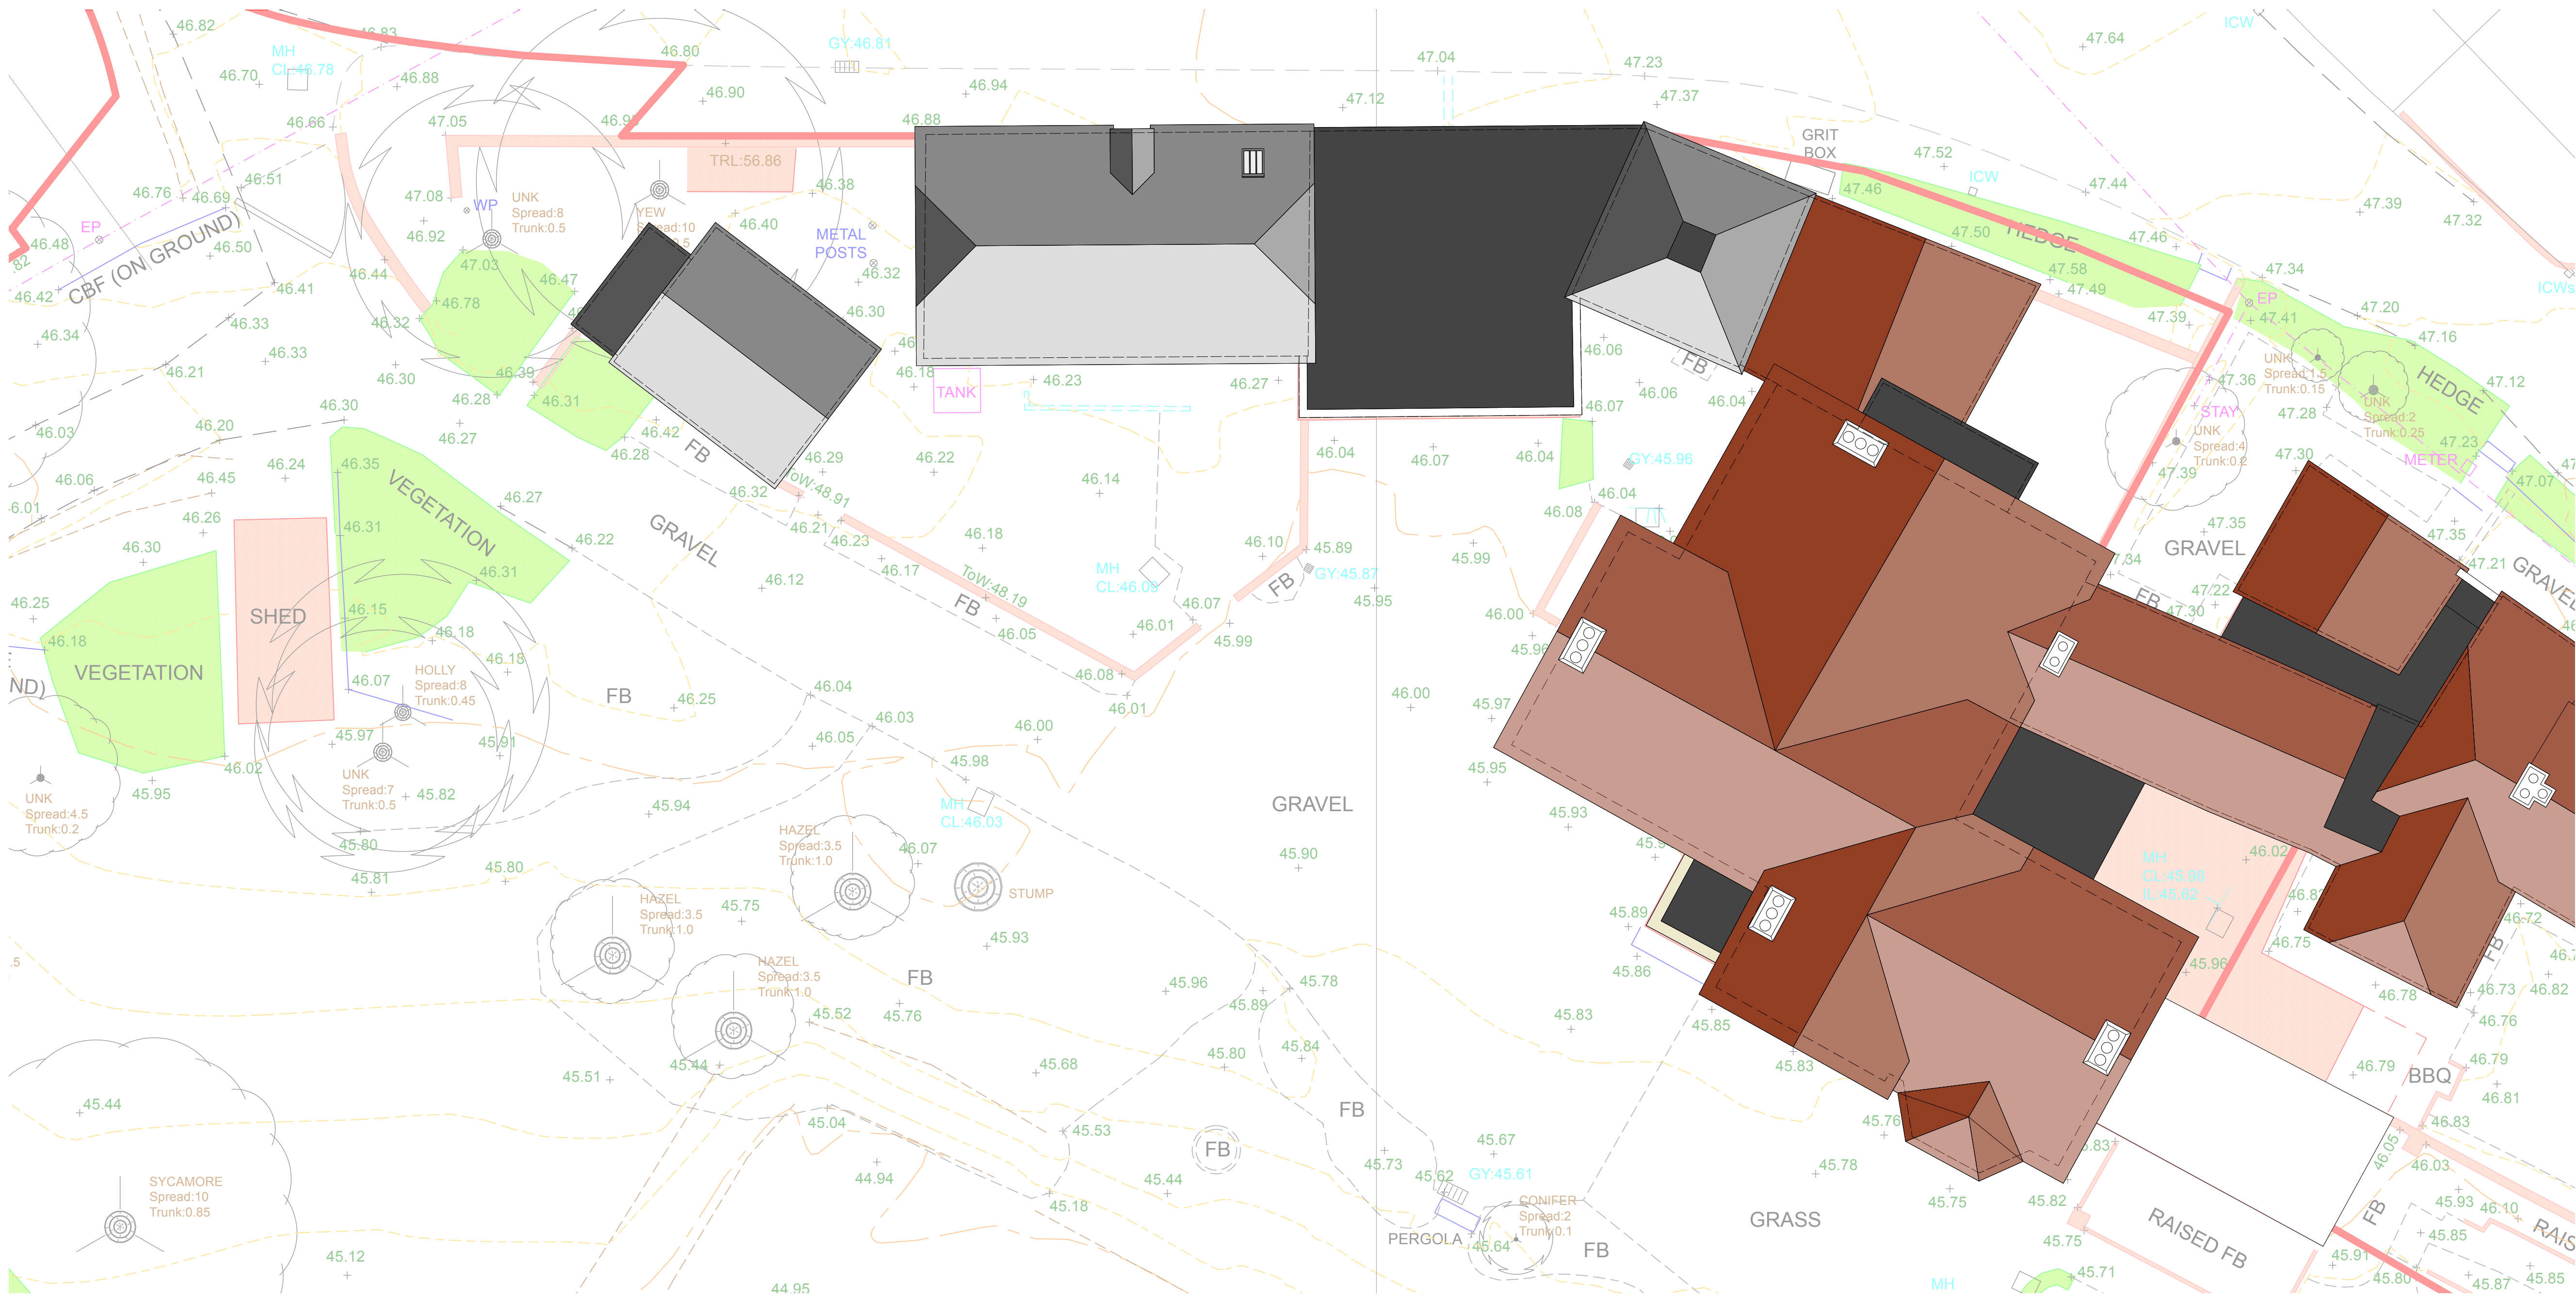

PLN Proposed Roof Plan
02 1:100 - Elmfield House

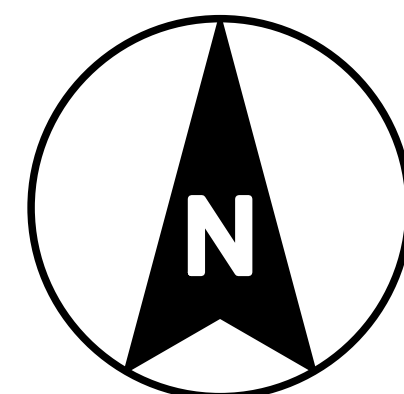

Rev A: 20/08/2025: Site plans added to roof plan.



PAUL STEVENS ARCHITECTURE LTD
Unit 3 Boathouse Meadow Business Park
Cherry Orchard Lane
Salisbury
Wiltshire
SP2 7LD

Tel No: 01722 349384

THIS DRAWING IS COPYRIGHT. IT MUST NOT BE COPIED, USED OR DISCLOSED TO THIRD PARTIES WITHOUT PRIOR PERMISSION.

PROJECT: Elmfield House
Petersfinger Road
Salisbury
Wiltshire
SP5 3BZ
DRAWING: Existing & Proposed
Roof Plan
Elmfield House

SCALE: 1:100 @ A0

DATE: 07/2024

DESIGN: ☐ PLANNING: ☒ BASC PASS: ☐

TENDER: ☐ CONSTRUCTION: ☐

DRAWN: BJA DATE: 25/01/2024

CHECKED: DATE:

JOB No: 963

DWG No: 30 REV: A

CURRENT: ☐
SUPERSEDED: ☐