



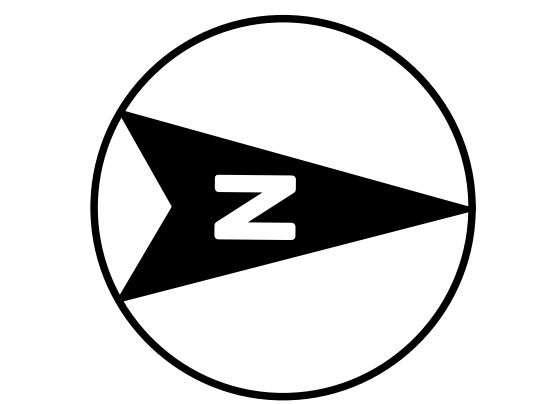

PLN 01 Partial Site Plan
1:100

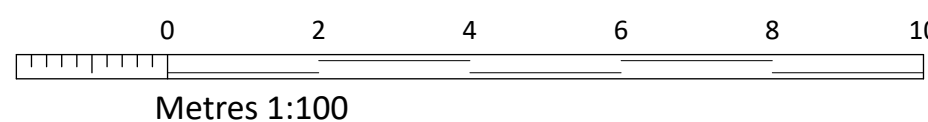

SCN 01 Proposed Streetscene
1:100



Rev D: 27/08/2025: Amended Site Plan & Elevations.
Rev C: 23/08/2024: Amended Site Plan & Elevations.
Rev B: 24/05/2024: Amended Site Plan.
Rev A: 24/03/2024: Amended plot boundaries.

PSA architecture
PAUL STEVENS ARCHITECTURE LTD
Unit 3 Boathouse Meadow Business Park
Cherry Orchard Lane
Salisbury
Wiltshire
SP2 7LD

Tel No: 01722 349384

THIS DRAWING IS COPYRIGHT. IT MUST NOT BE COPIED, USED OR DISCLOSED TO THIRD PARTIES WITHOUT PRIOR PERMISSION.

PROJECT: Elmfield House
Petersfinger Road
Salisbury
Wiltshire
SP5 3BZ
DRAWING: Proposed Streetscene 04

SCALE: 1:100 @ A0
DATE: 11/2023

DESIGN: ☐ PLANNING: ☒ BASIC PRG: ☐
TENDER: ☐ CONSTRUCTION: ☐

DRAWN: BAH DATE: 14/11/2023
CHECKED: DATE:

JOB No: 963

DWG No: 26 REV: D

CURRENT: ☐
SUPERSEDED: ☐