


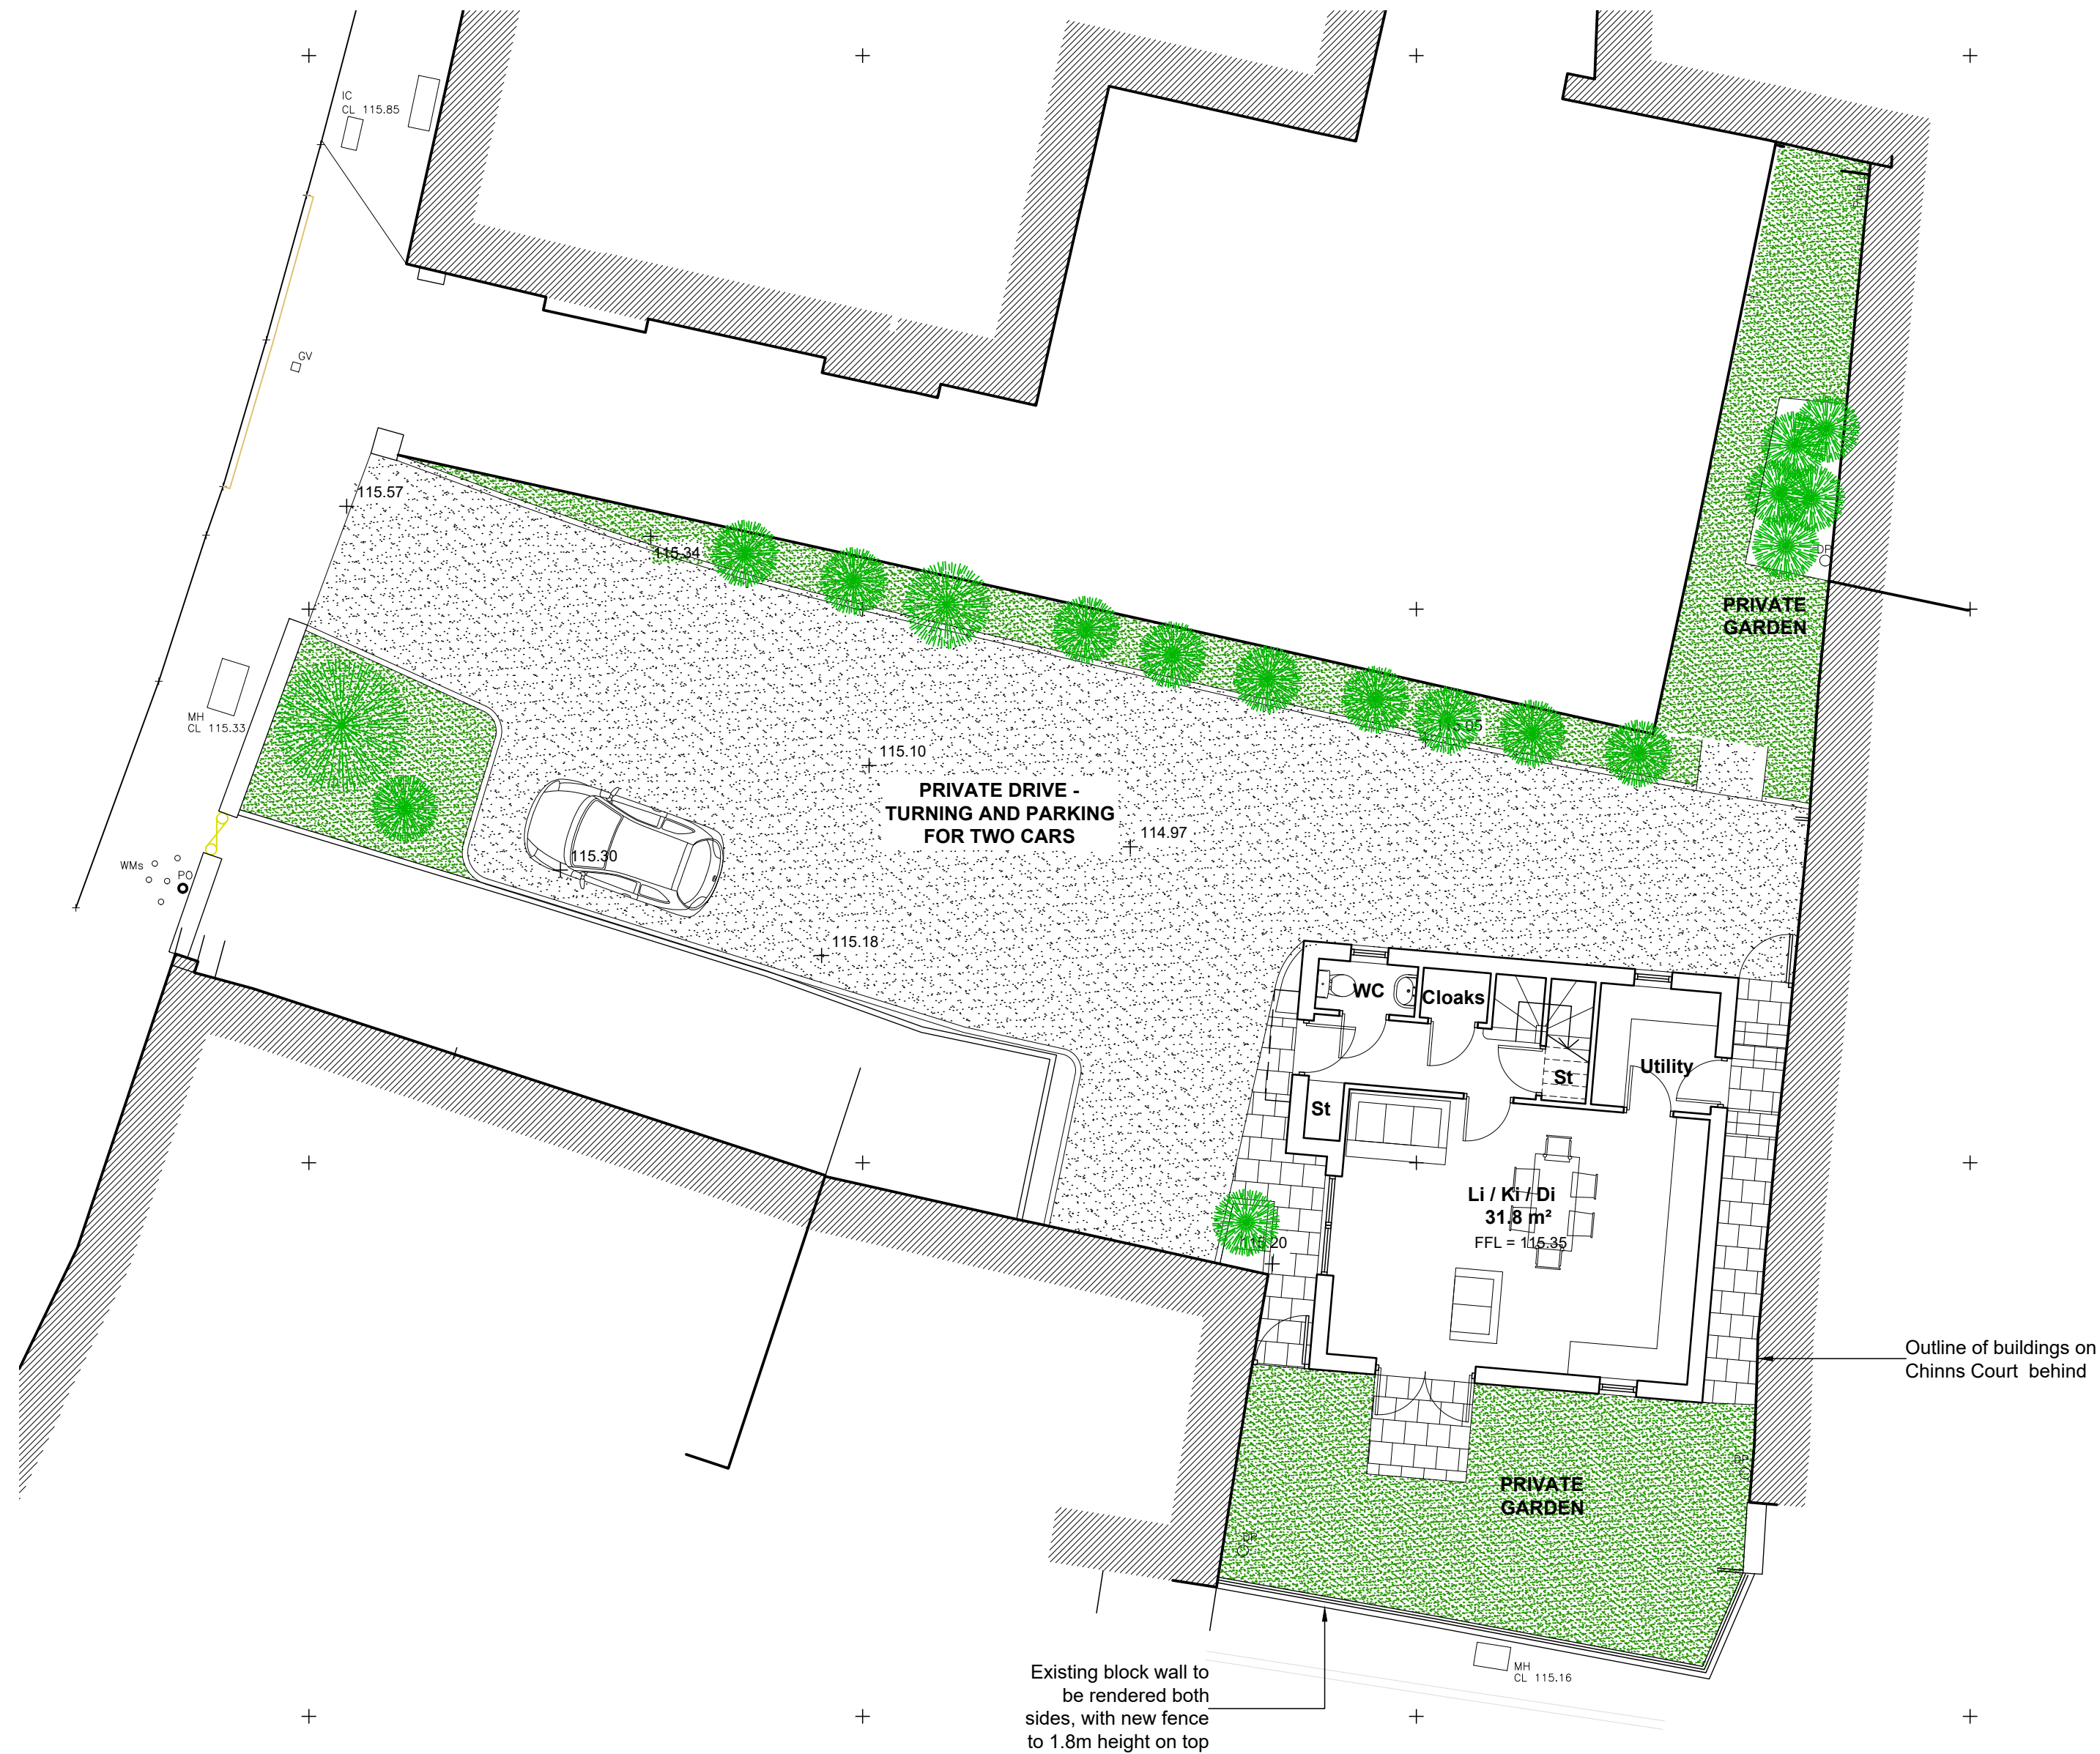

|   |                                                 |     |          |
|---|-------------------------------------------------|-----|----------|
| F | Gable added                                     | IMA | 16.10.24 |
| E | Amended to 1 unit                               | IMA | 03.05.24 |
| D | Gap behind new houses closed                    | IMA | 03.03.23 |
| C | Steel stair removed from rear of existing block | IMA | 12.02.23 |
| B | Layouts amended                                 | IMA | 13.11.22 |
| A | Amended to 2 no. houses                         | IMA | 22.05.22 |

| Rev | Note | By | Date |
|-----|------|----|------|
|-----|------|----|------|

Scale: 1:100 Size: @A2

Date: 07.04.21 Status: PLANNING


Drawn: IMA Checked: -

Job No: 978 Dwg/Rev: 14 Rev F

Title: Proposed New Build  
Ground Floor and Site Plan

Project: The John Barleycorn  
3 Weymouth Street  
Warminster

Client: Robert Selwood Ltd

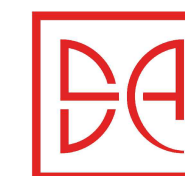

DHA ARCHITECTS

33 Powell Street • Birmingham • B1 3DH •  
Tel: 0121 200 2638 • Fax: 0121 236 8356 •  
e-mail: design@dhaa.co.uk



## Proposed New Build Ground Floor and Site Plan