




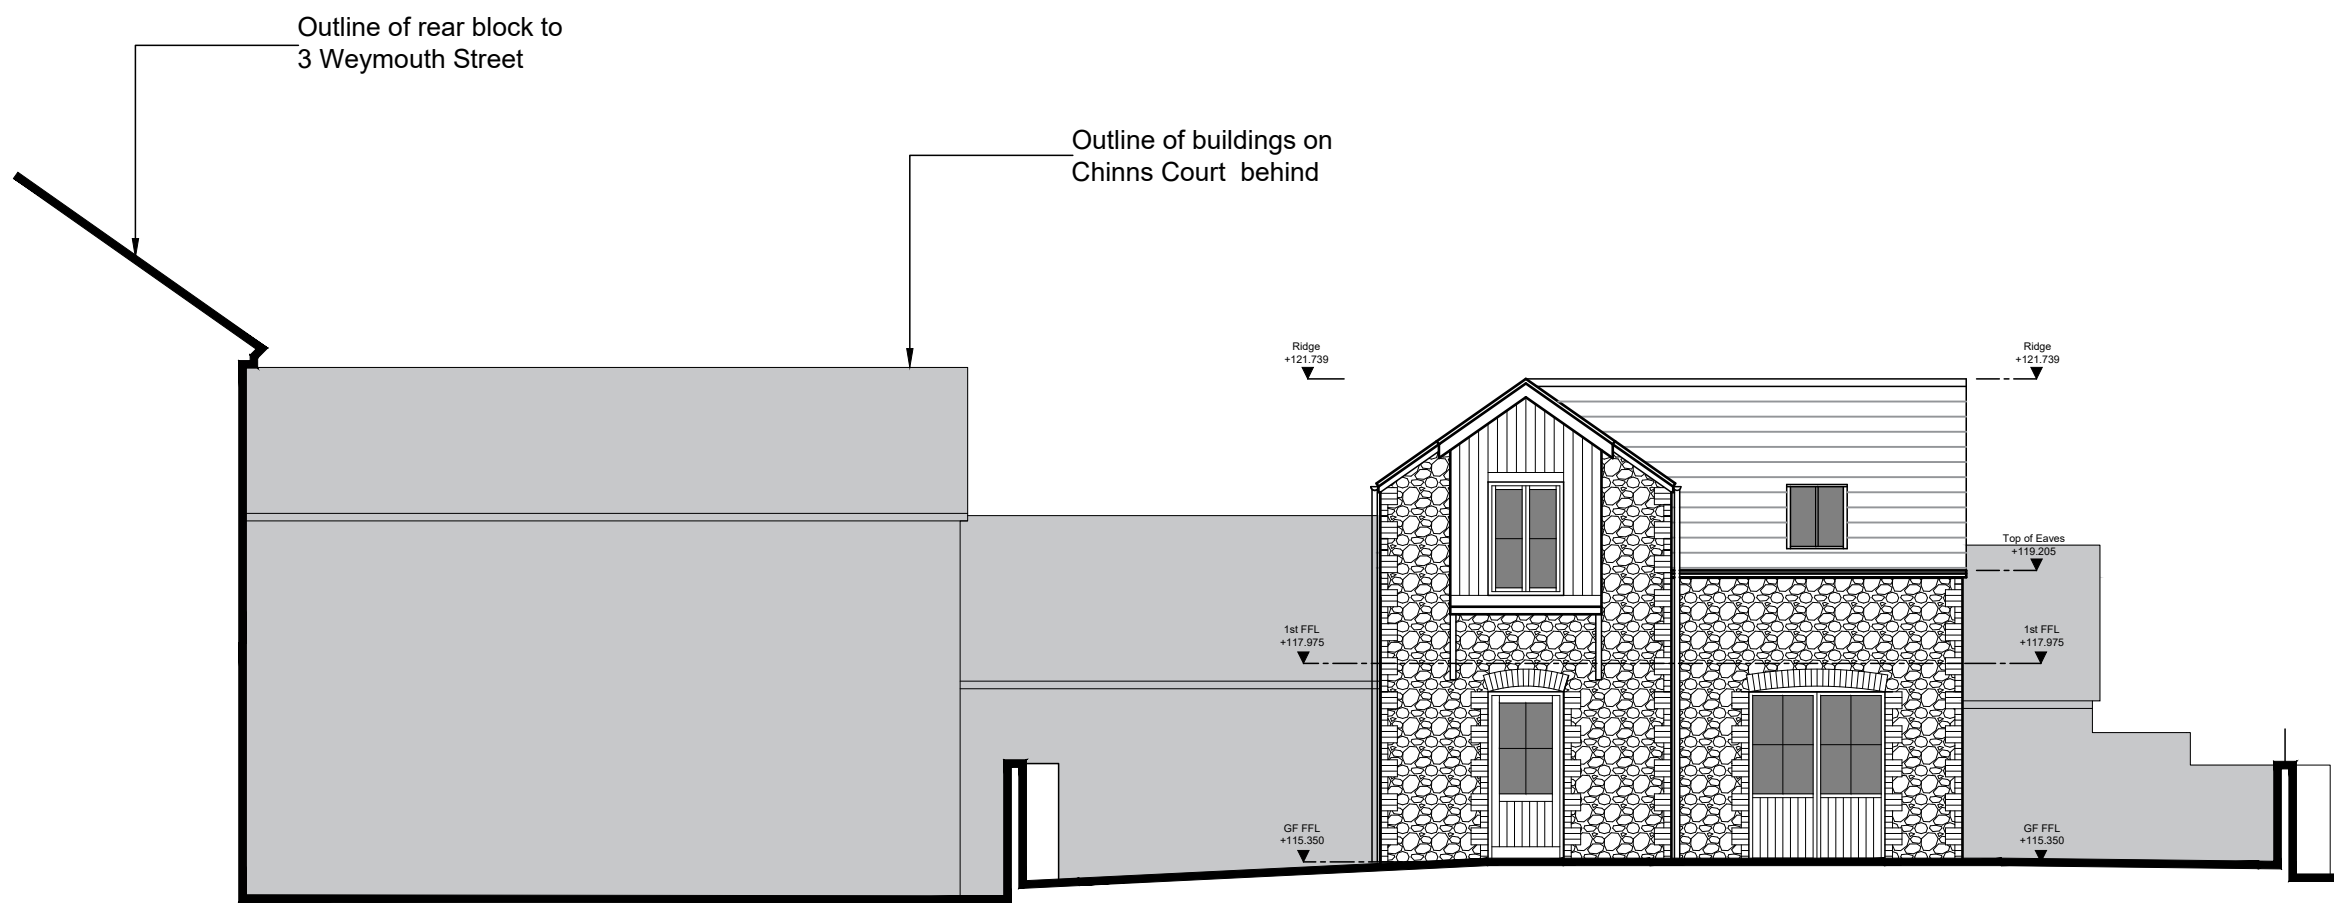


Proposed West Elevation

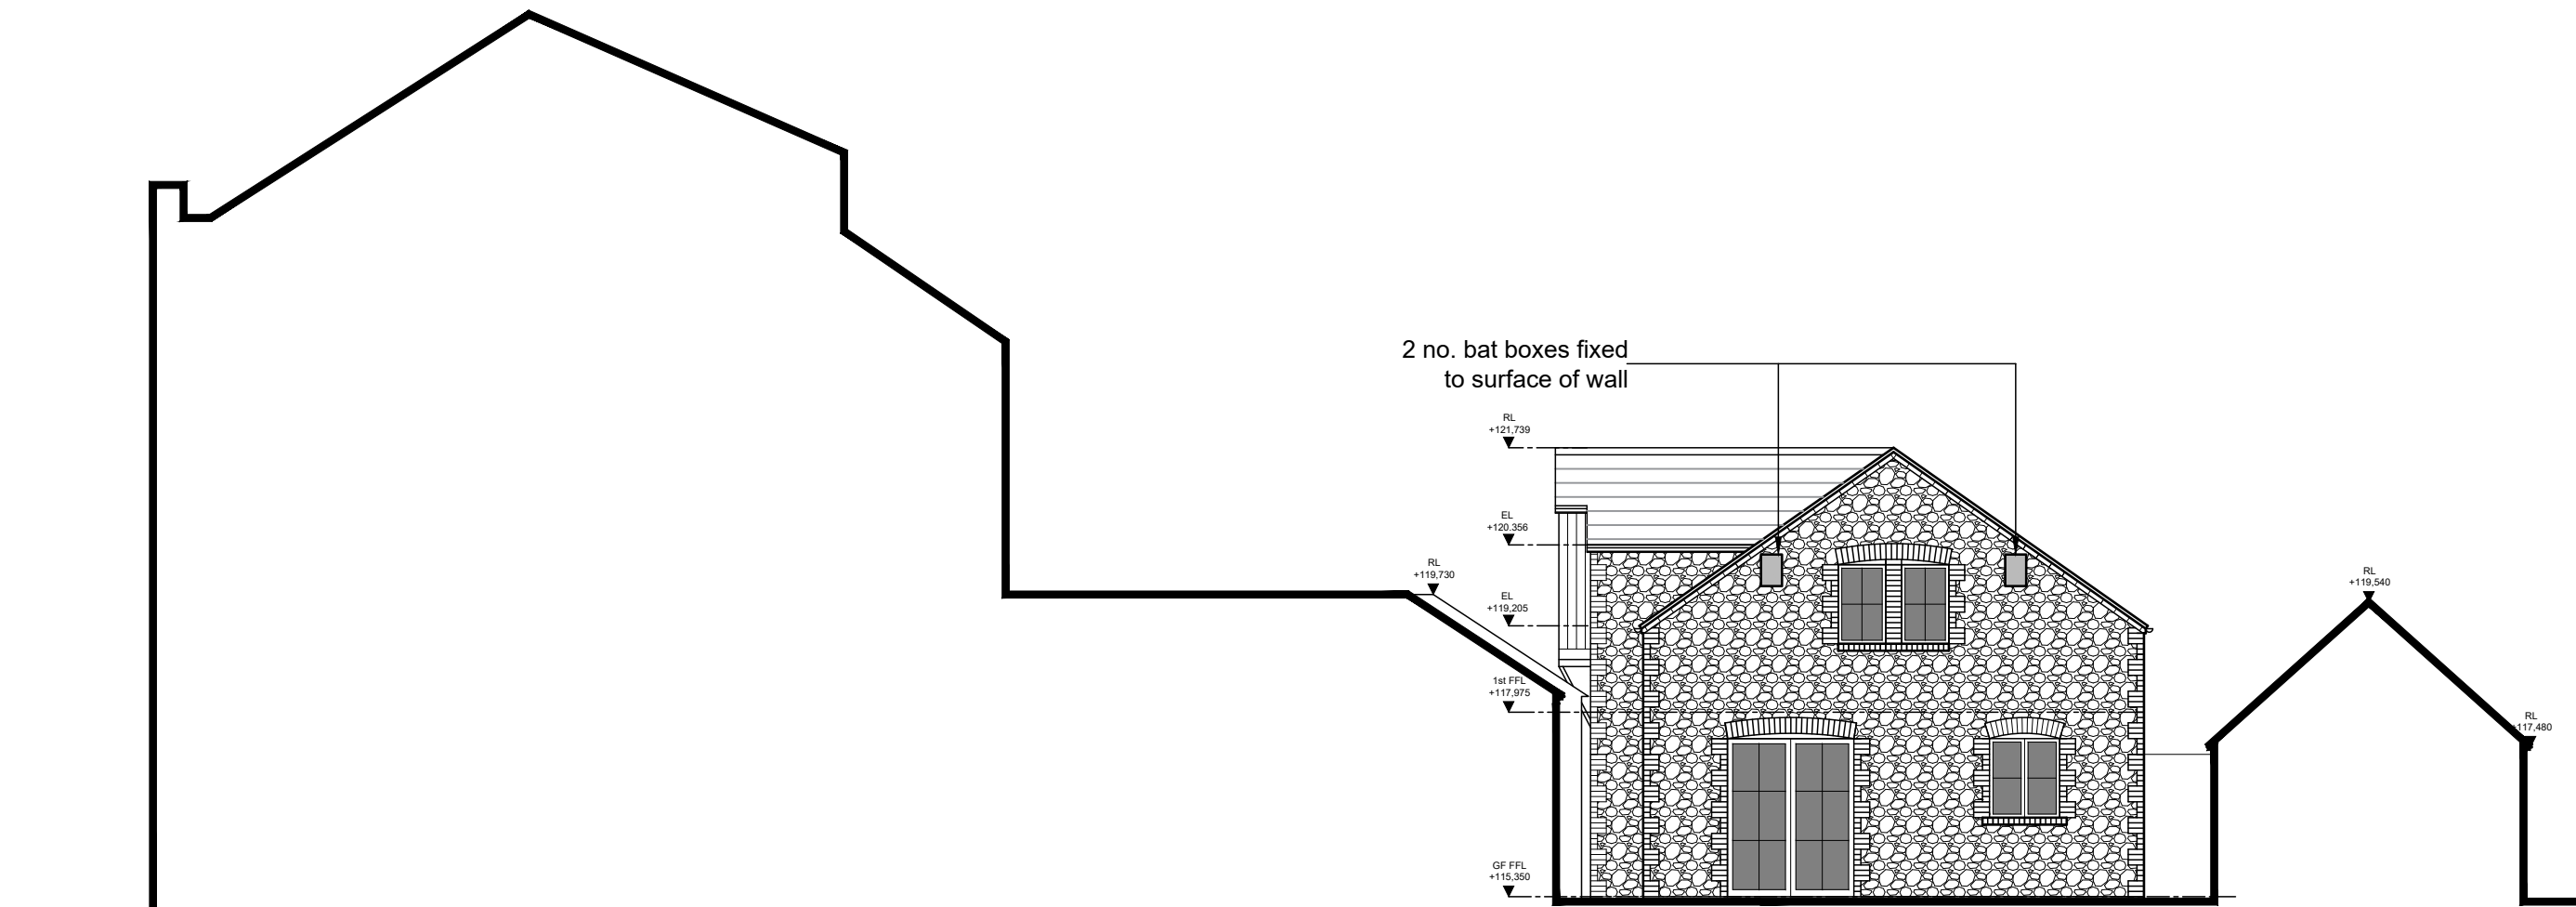

Proposed South Elevation

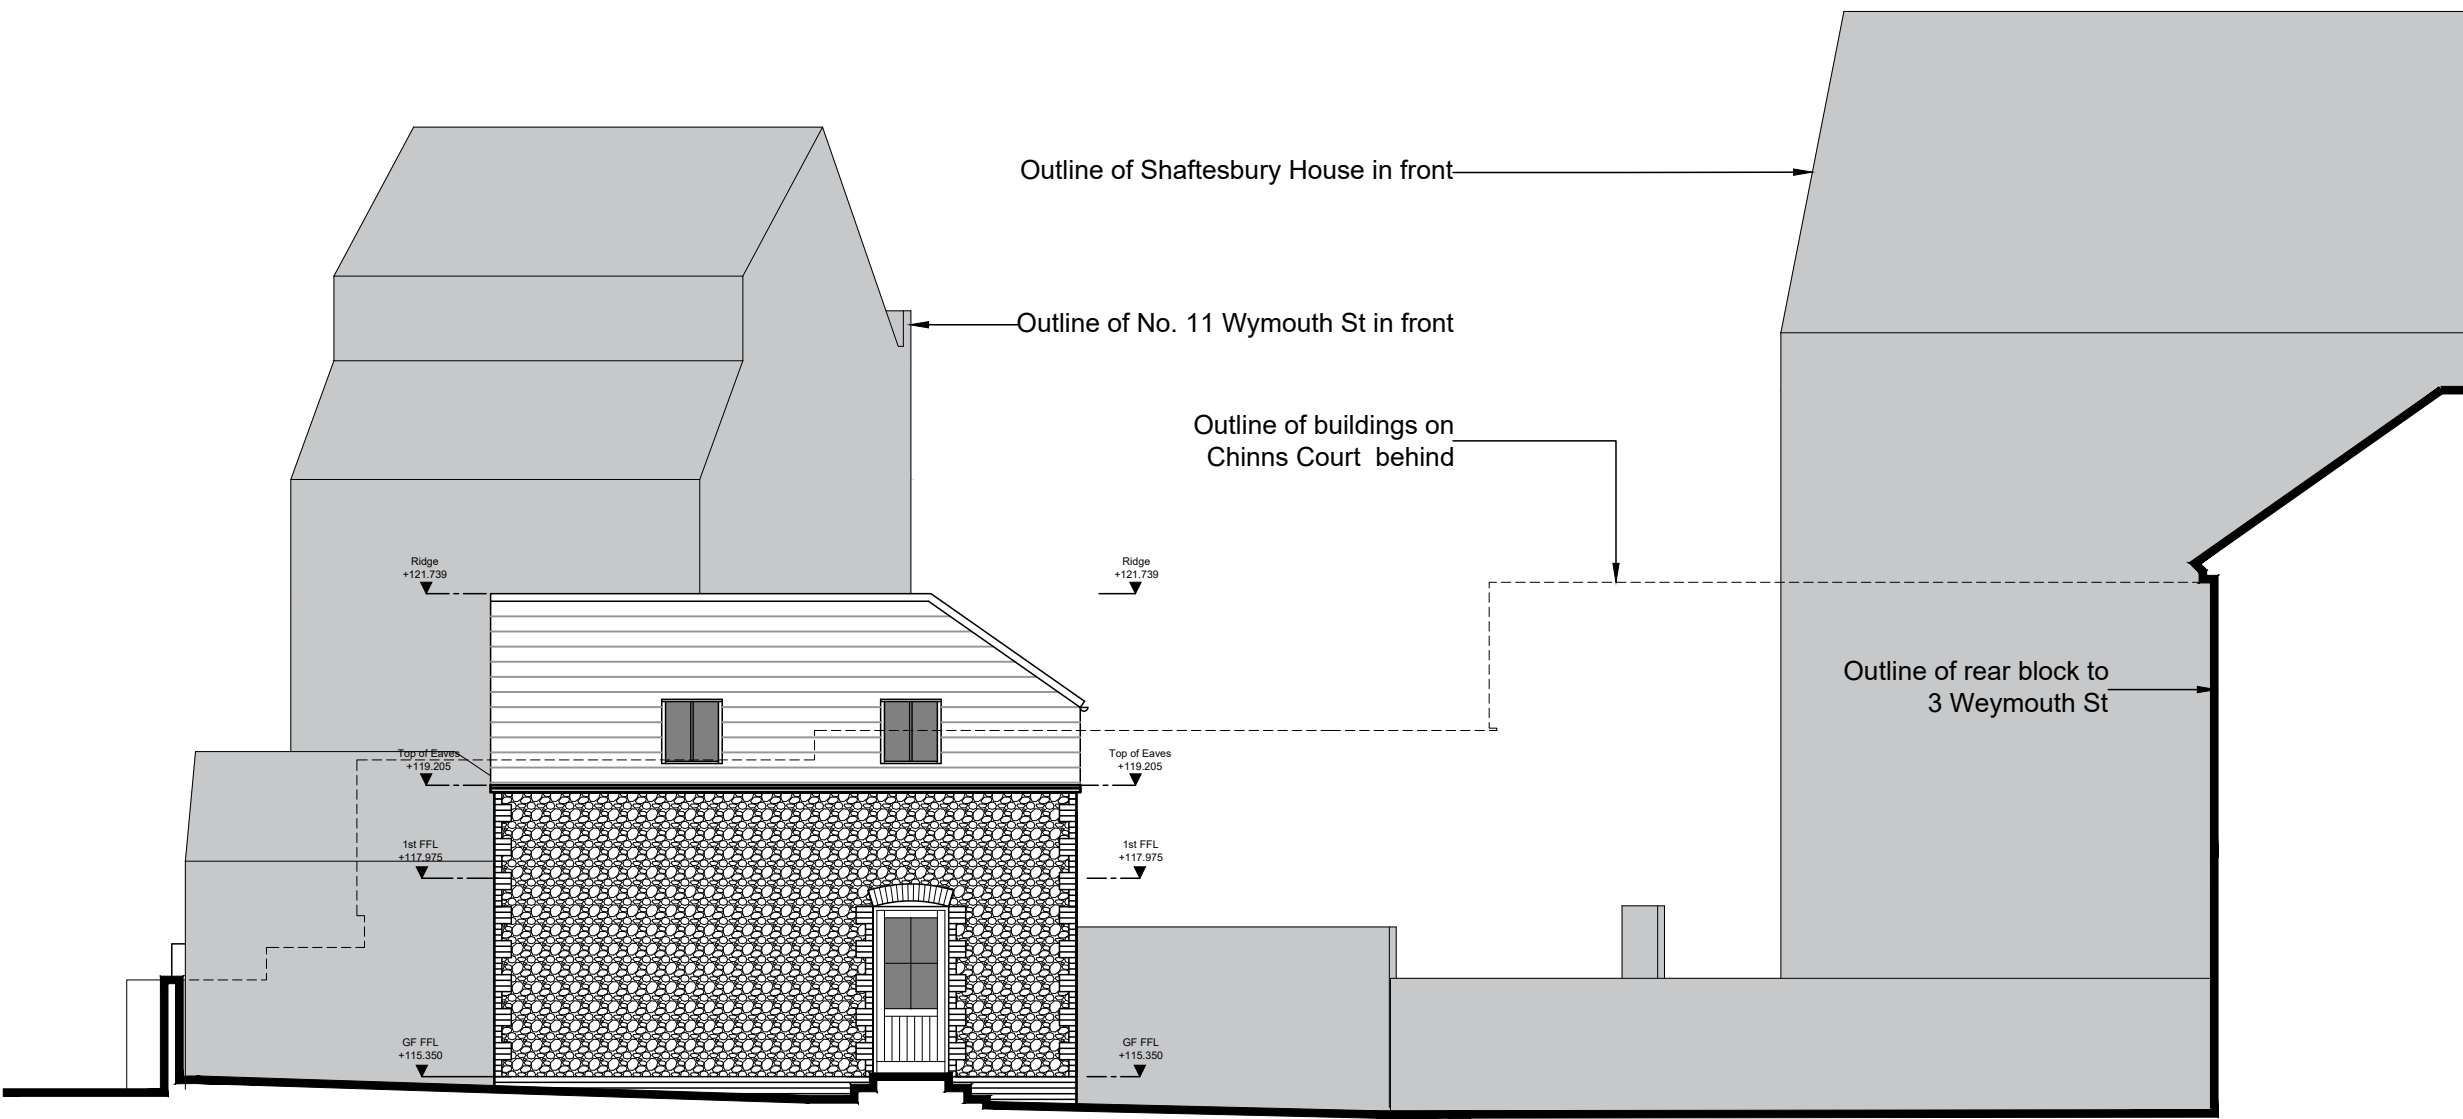

Proposed East Elevation

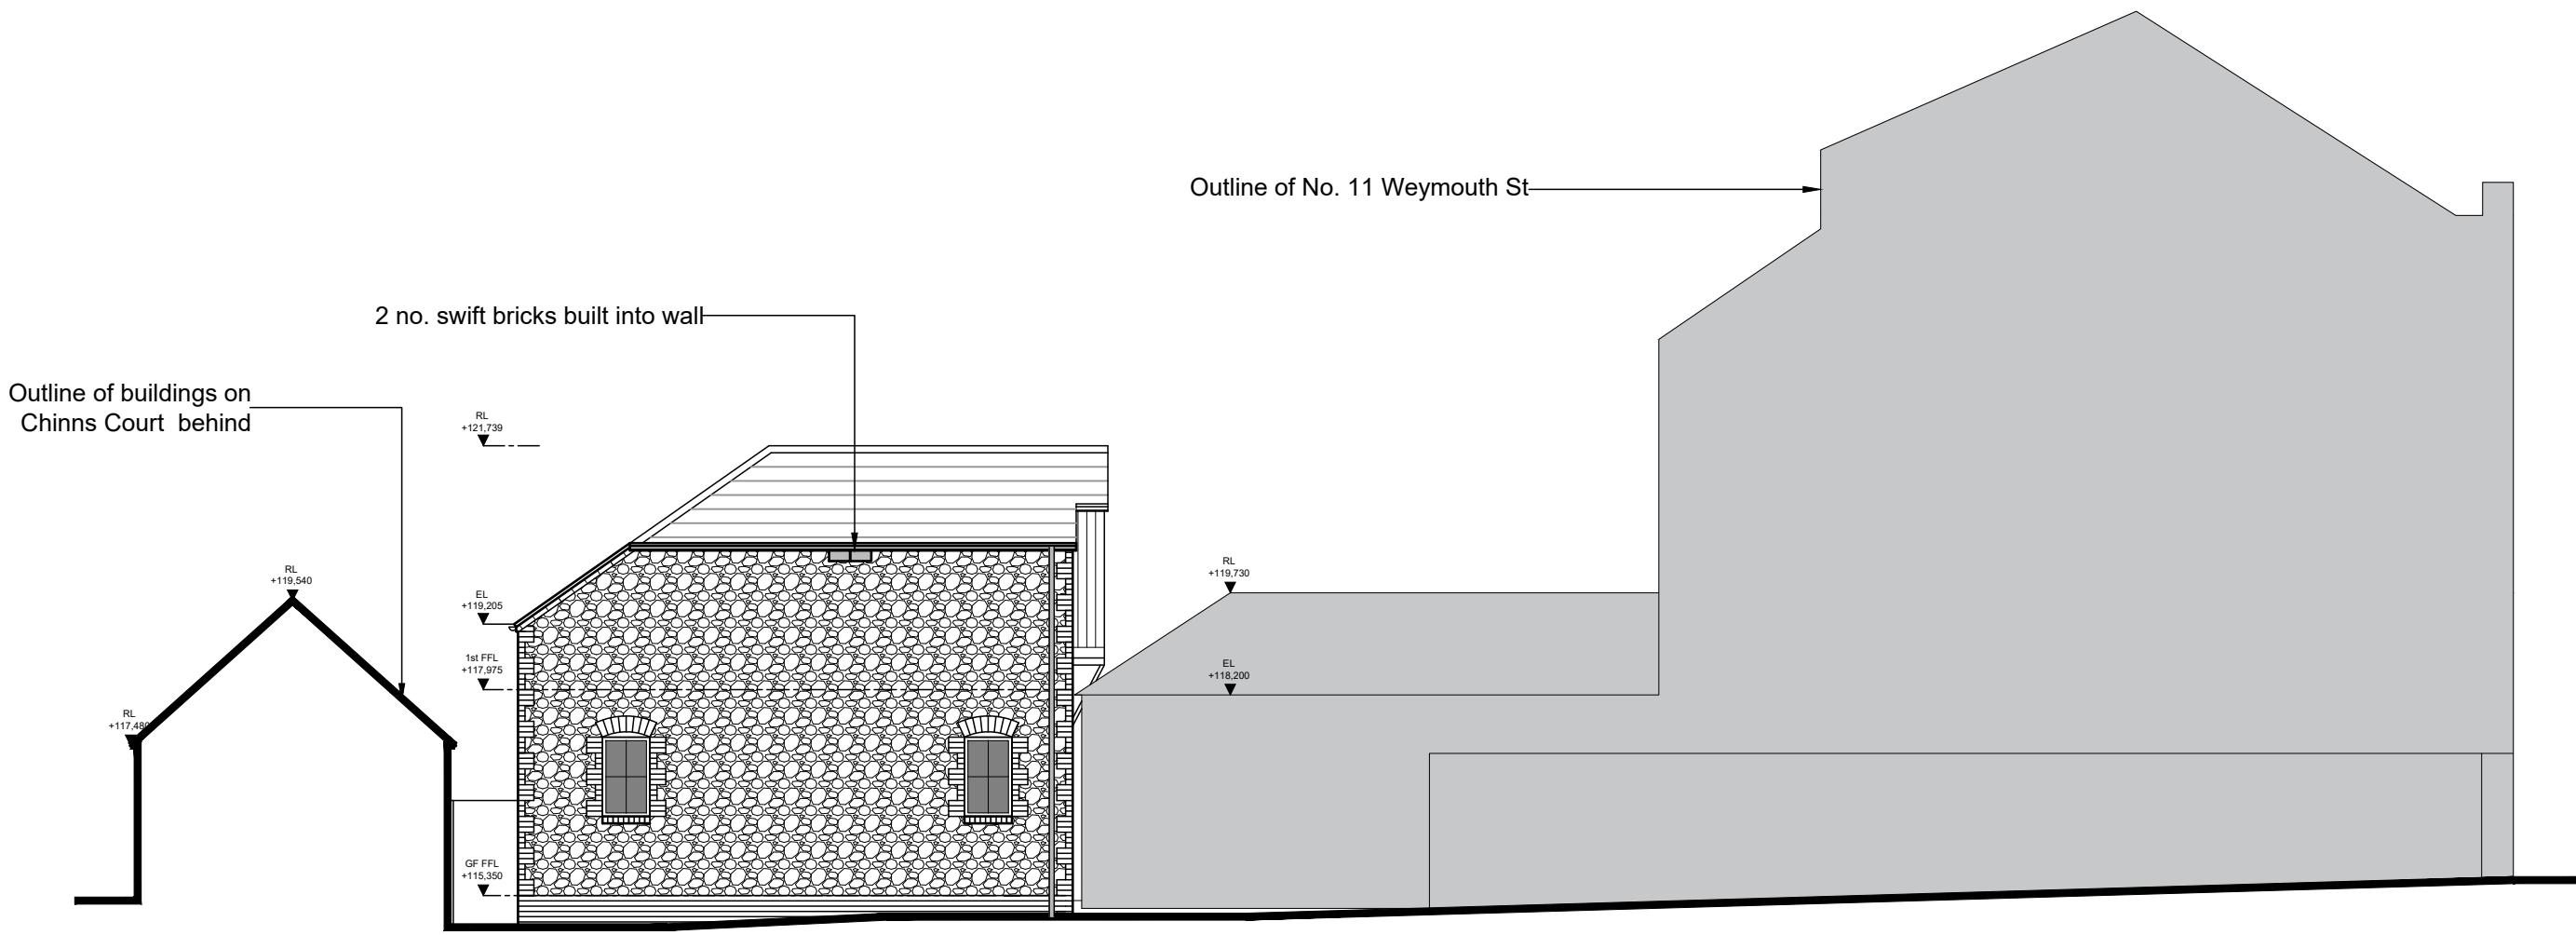

Proposed North Elevation

0 1 2 3 4 5m

C	Gable and sack hoist window added	IMA	16.10.24
B	Amended to a single unit	IMA	03.05.24
A	Updated to revised plans	IMA	13.11.22
Rev	Note	By	Date
Scale:	1:100	Size:	@A1
Date:	07.04.21	Status:	PLANNING
Drawn:	IMA	Checked:	-
Job No:	978	Dwg/Rev:	17 Rev C
Title:	Proposed New Build Elevations		
Project:	The John Barleycorn 3 Weymouth Street Warminster		
Client:	Robert Selwood Ltd		

