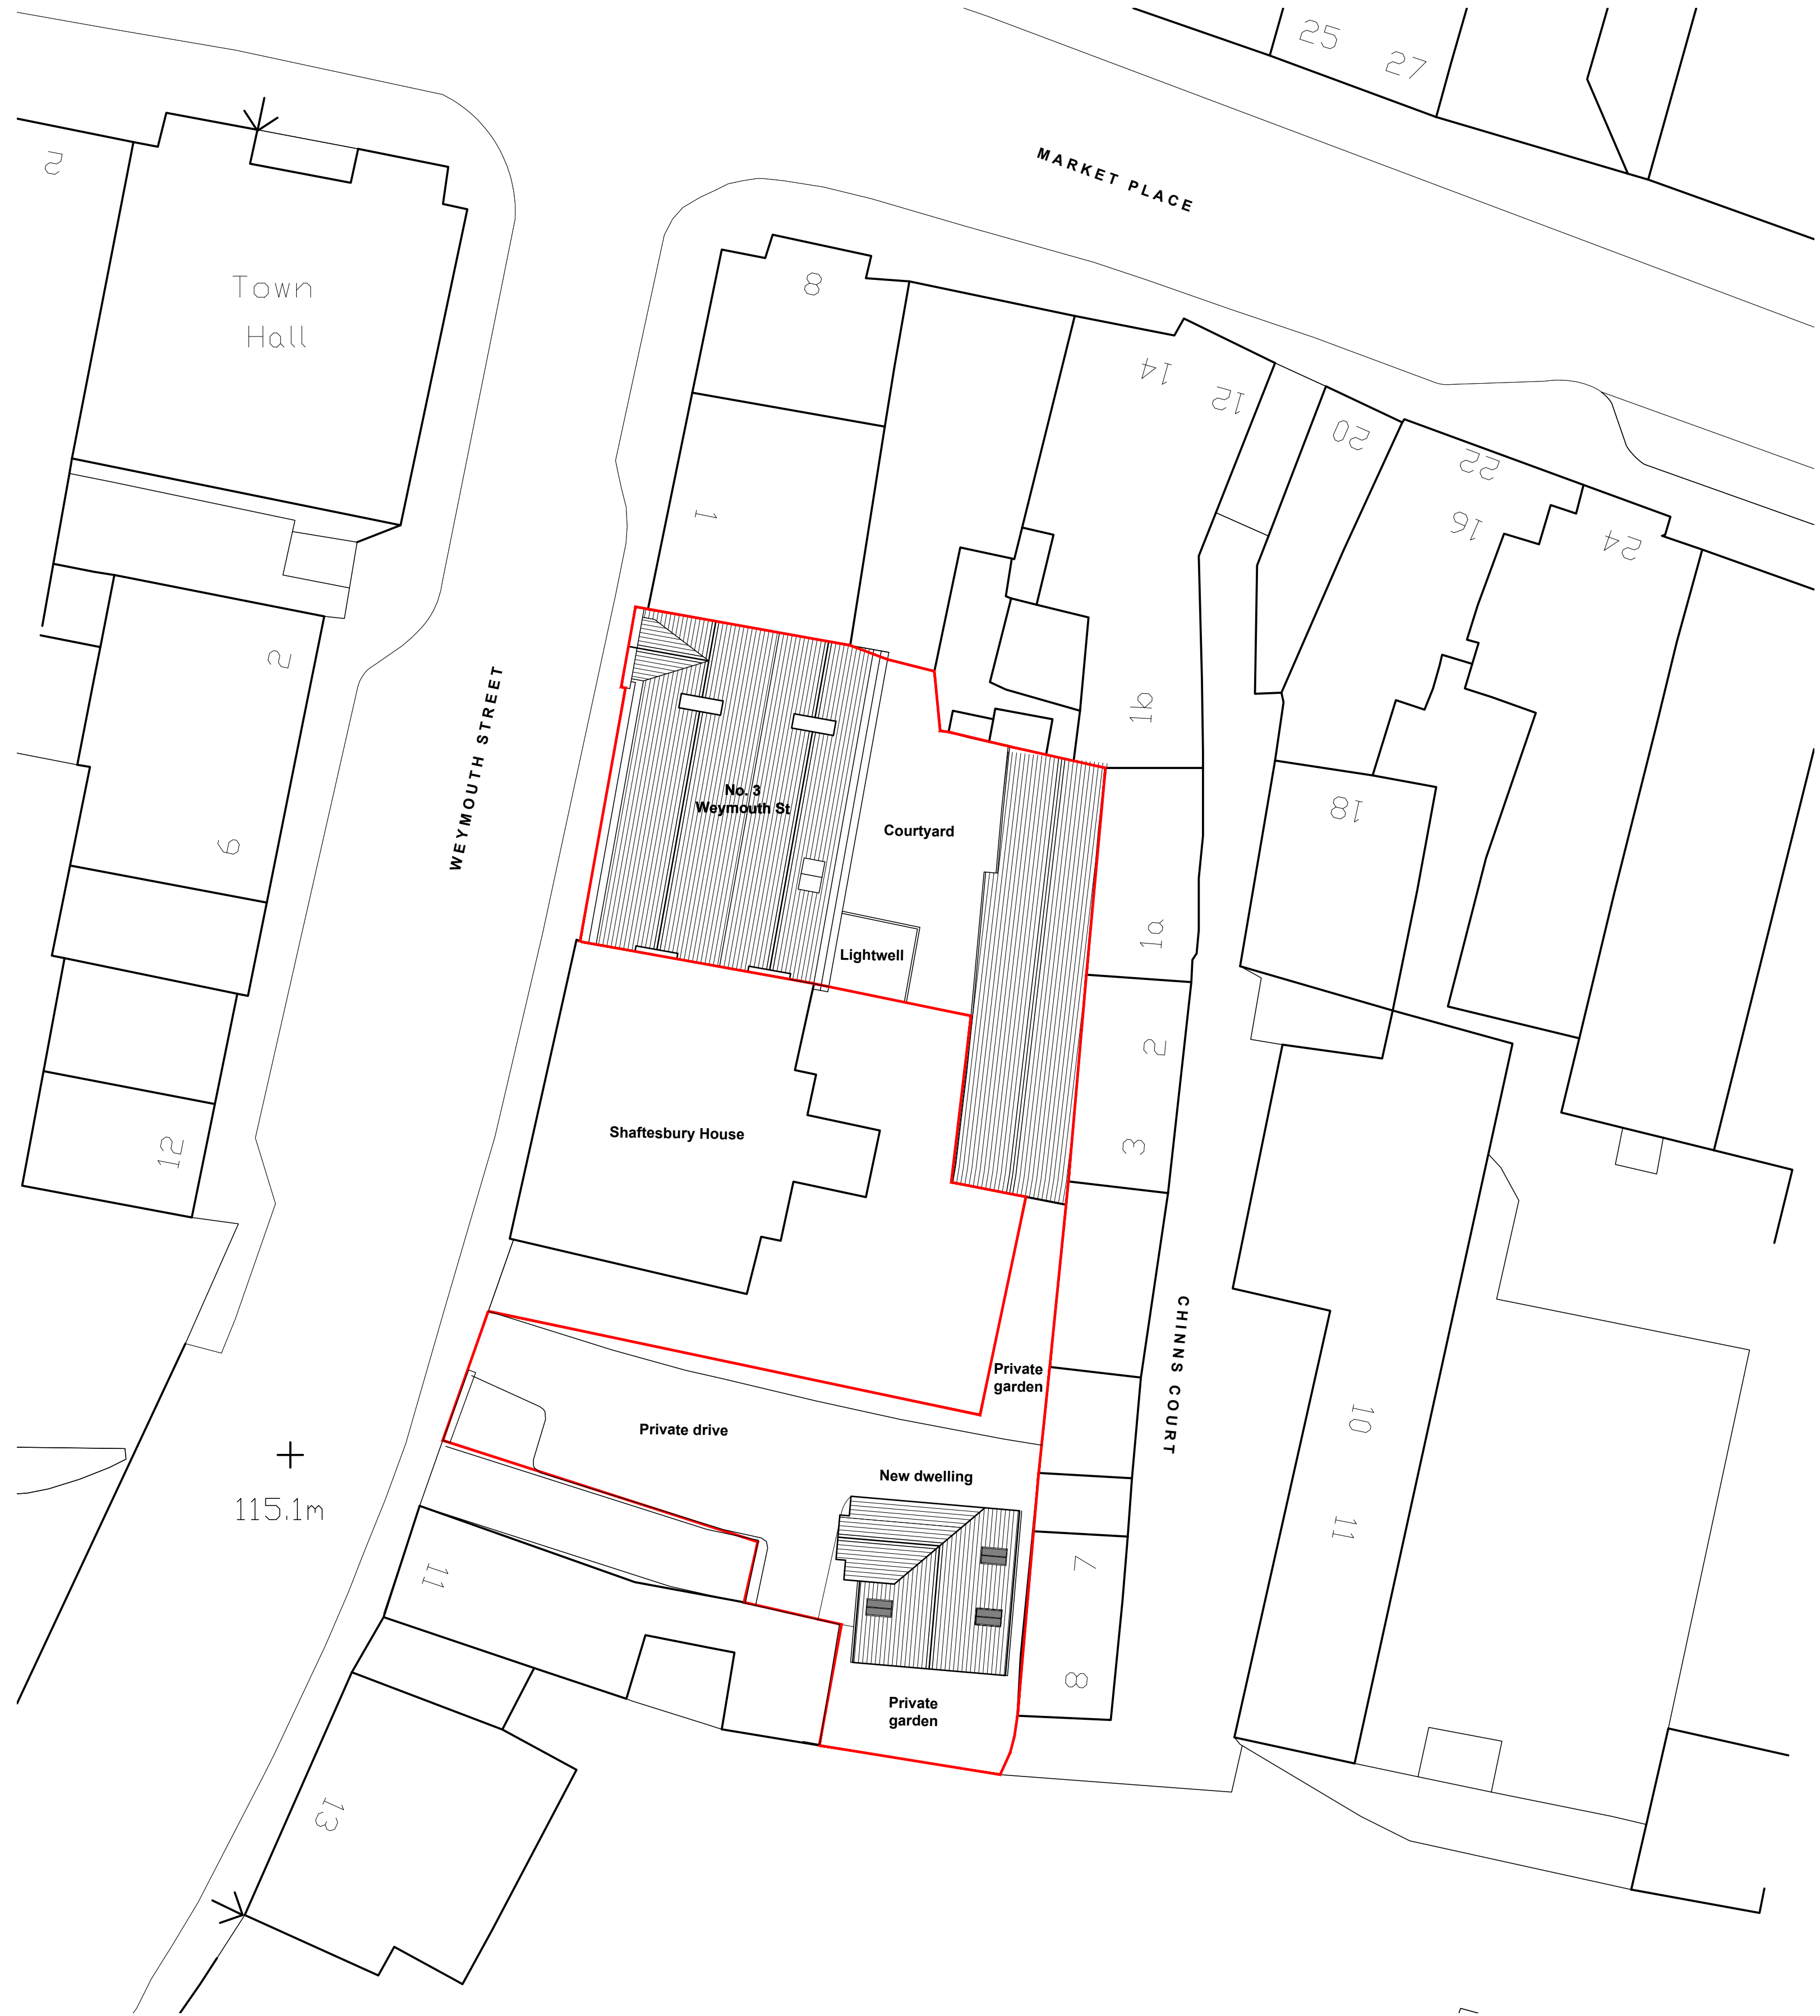


Proposed Site Plan

C	Updated to reflect revised new build layout	IMA	31.01.25
B	Annotation updated	IMA	25.07.23
A	Updated to reflect townhouse design	IMA	13.11.22
Rev	Note	By	Date
Scale:	1:200	Size:	@A1
Date:	17.07.22	Status:	PLANNING
Drawn:	IMA	Checked:	-
Job No:	978	Dwg/Rev:	09 Rev C
Title:	Proposed Site Plan		

Project: The John Barleycorn
3 Weymouth Street
Warminster

Client: Robert Selwood Ltd