


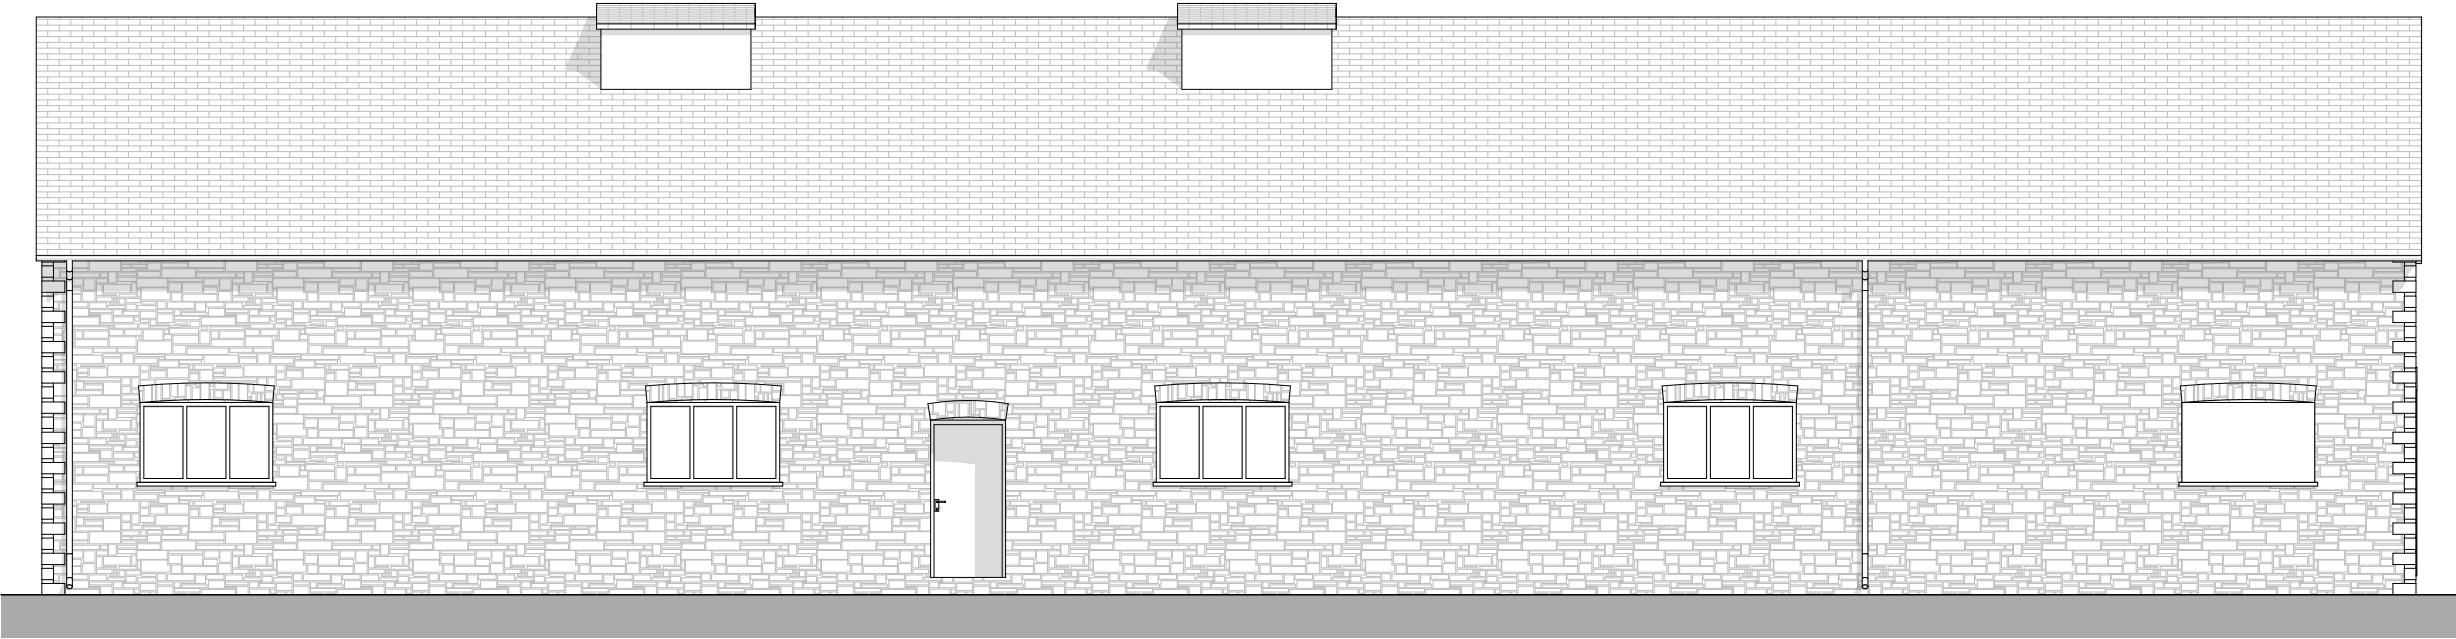

East Elevation
1:100



West Elevation
1:100

1:100
0 2 4m

NOTES

- ALL DRAWINGS TO BE PRINTED AT 100% SCALE. DO NOT FIT TO PRINTER MARGINS WHEN PRINTING.
1. This drawing is copyright of HollandGreen Ltd. Reproduction is only to take place with written authority.
 2. These plans are subject to Planning & Building Regulation Approval or any other statute in law before building work commences.
 3. Any structural work where mentioned on this drawing is subject to a qualified structural and civil engineer calculations before building work commences.
 4. All boundaries are assumed. To be confirmed on site before building work commences.
 5. Any discrepancies are to be brought to the attention of HollandGreen Ltd for rectification. If in doubt, ASK.
 6. Only drawings marked as CONSTRUCTION status can be used to build or manufacture from.
 7. All windows and doors shown on schedules and drawings are indicative only and no manufacturing should be carried out until a site survey has been conducted by manufacturer.
 8. The survey information shown on this drawing is based on a survey prepared by a third party. HollandGreen accept no responsibility for the accuracy or completeness of the survey.

PLANNING

Stage:

Drawing:

Proposed East & West
Elevations

Revision	Date	Details
PL-1	24/11/2025	Issued to Planning

Project

Conkwell Grange Barn

Project Number

1745

Project Leader

Adam Creswell

Scale

1:100 @ A3

Drawing Number

051-105.4

Project Address

Conkwell, Winsley, BA2 7FD

Date

24 November 2025

Revision

PL-1

Architecture,
Interiors & Landscapes

The Old Grammar School
Church Road
Thame
OX9 3AJ

HOLLANDGREEN.CO.UK
hello@hollandgreen.co.uk

HOLLAND
GREEN™