


Proposed Plan

General Notes
1. This drawing is the copyright of Peter Tesar Architectural Design Ltd and must not be used, edited or reproduced without permission.

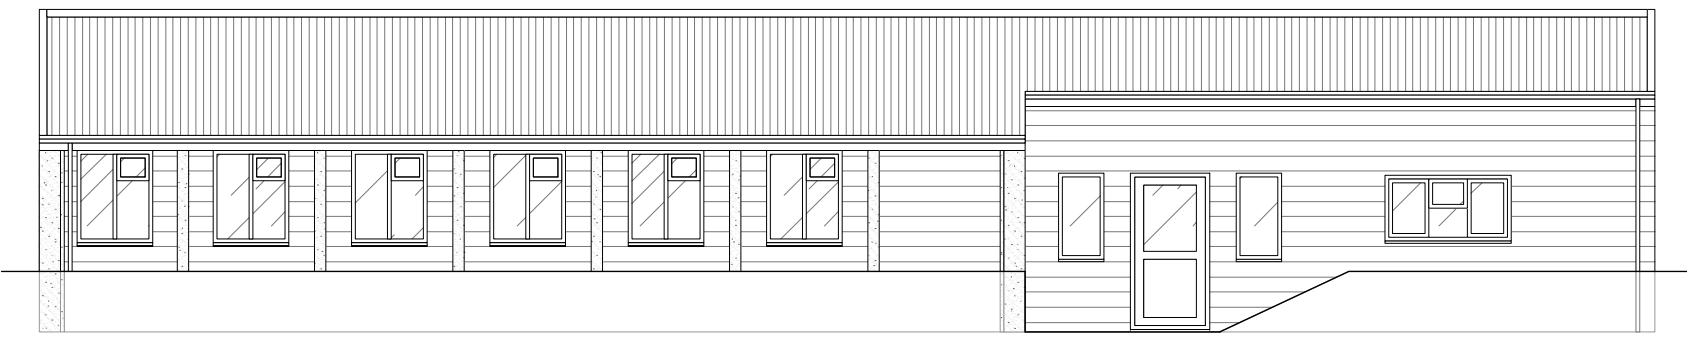


1 North Elevation
Scale: 1:100




2 East Elevation
Scale: 1:100



3 South Elevation
Scale: 1:100

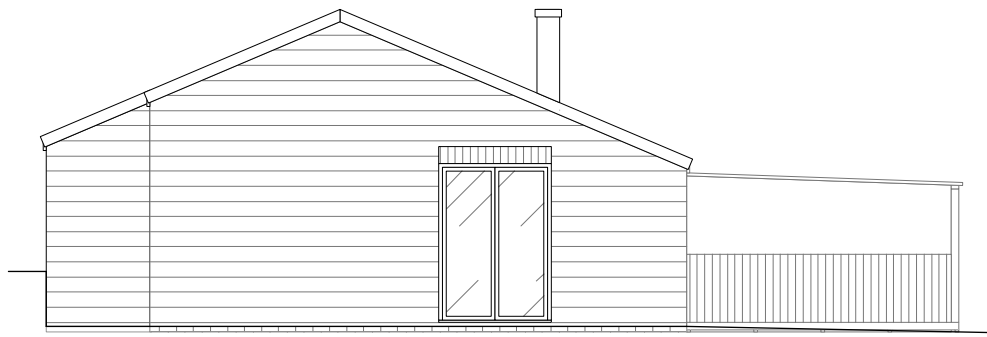


4 West Elevation
Scale: 1:100

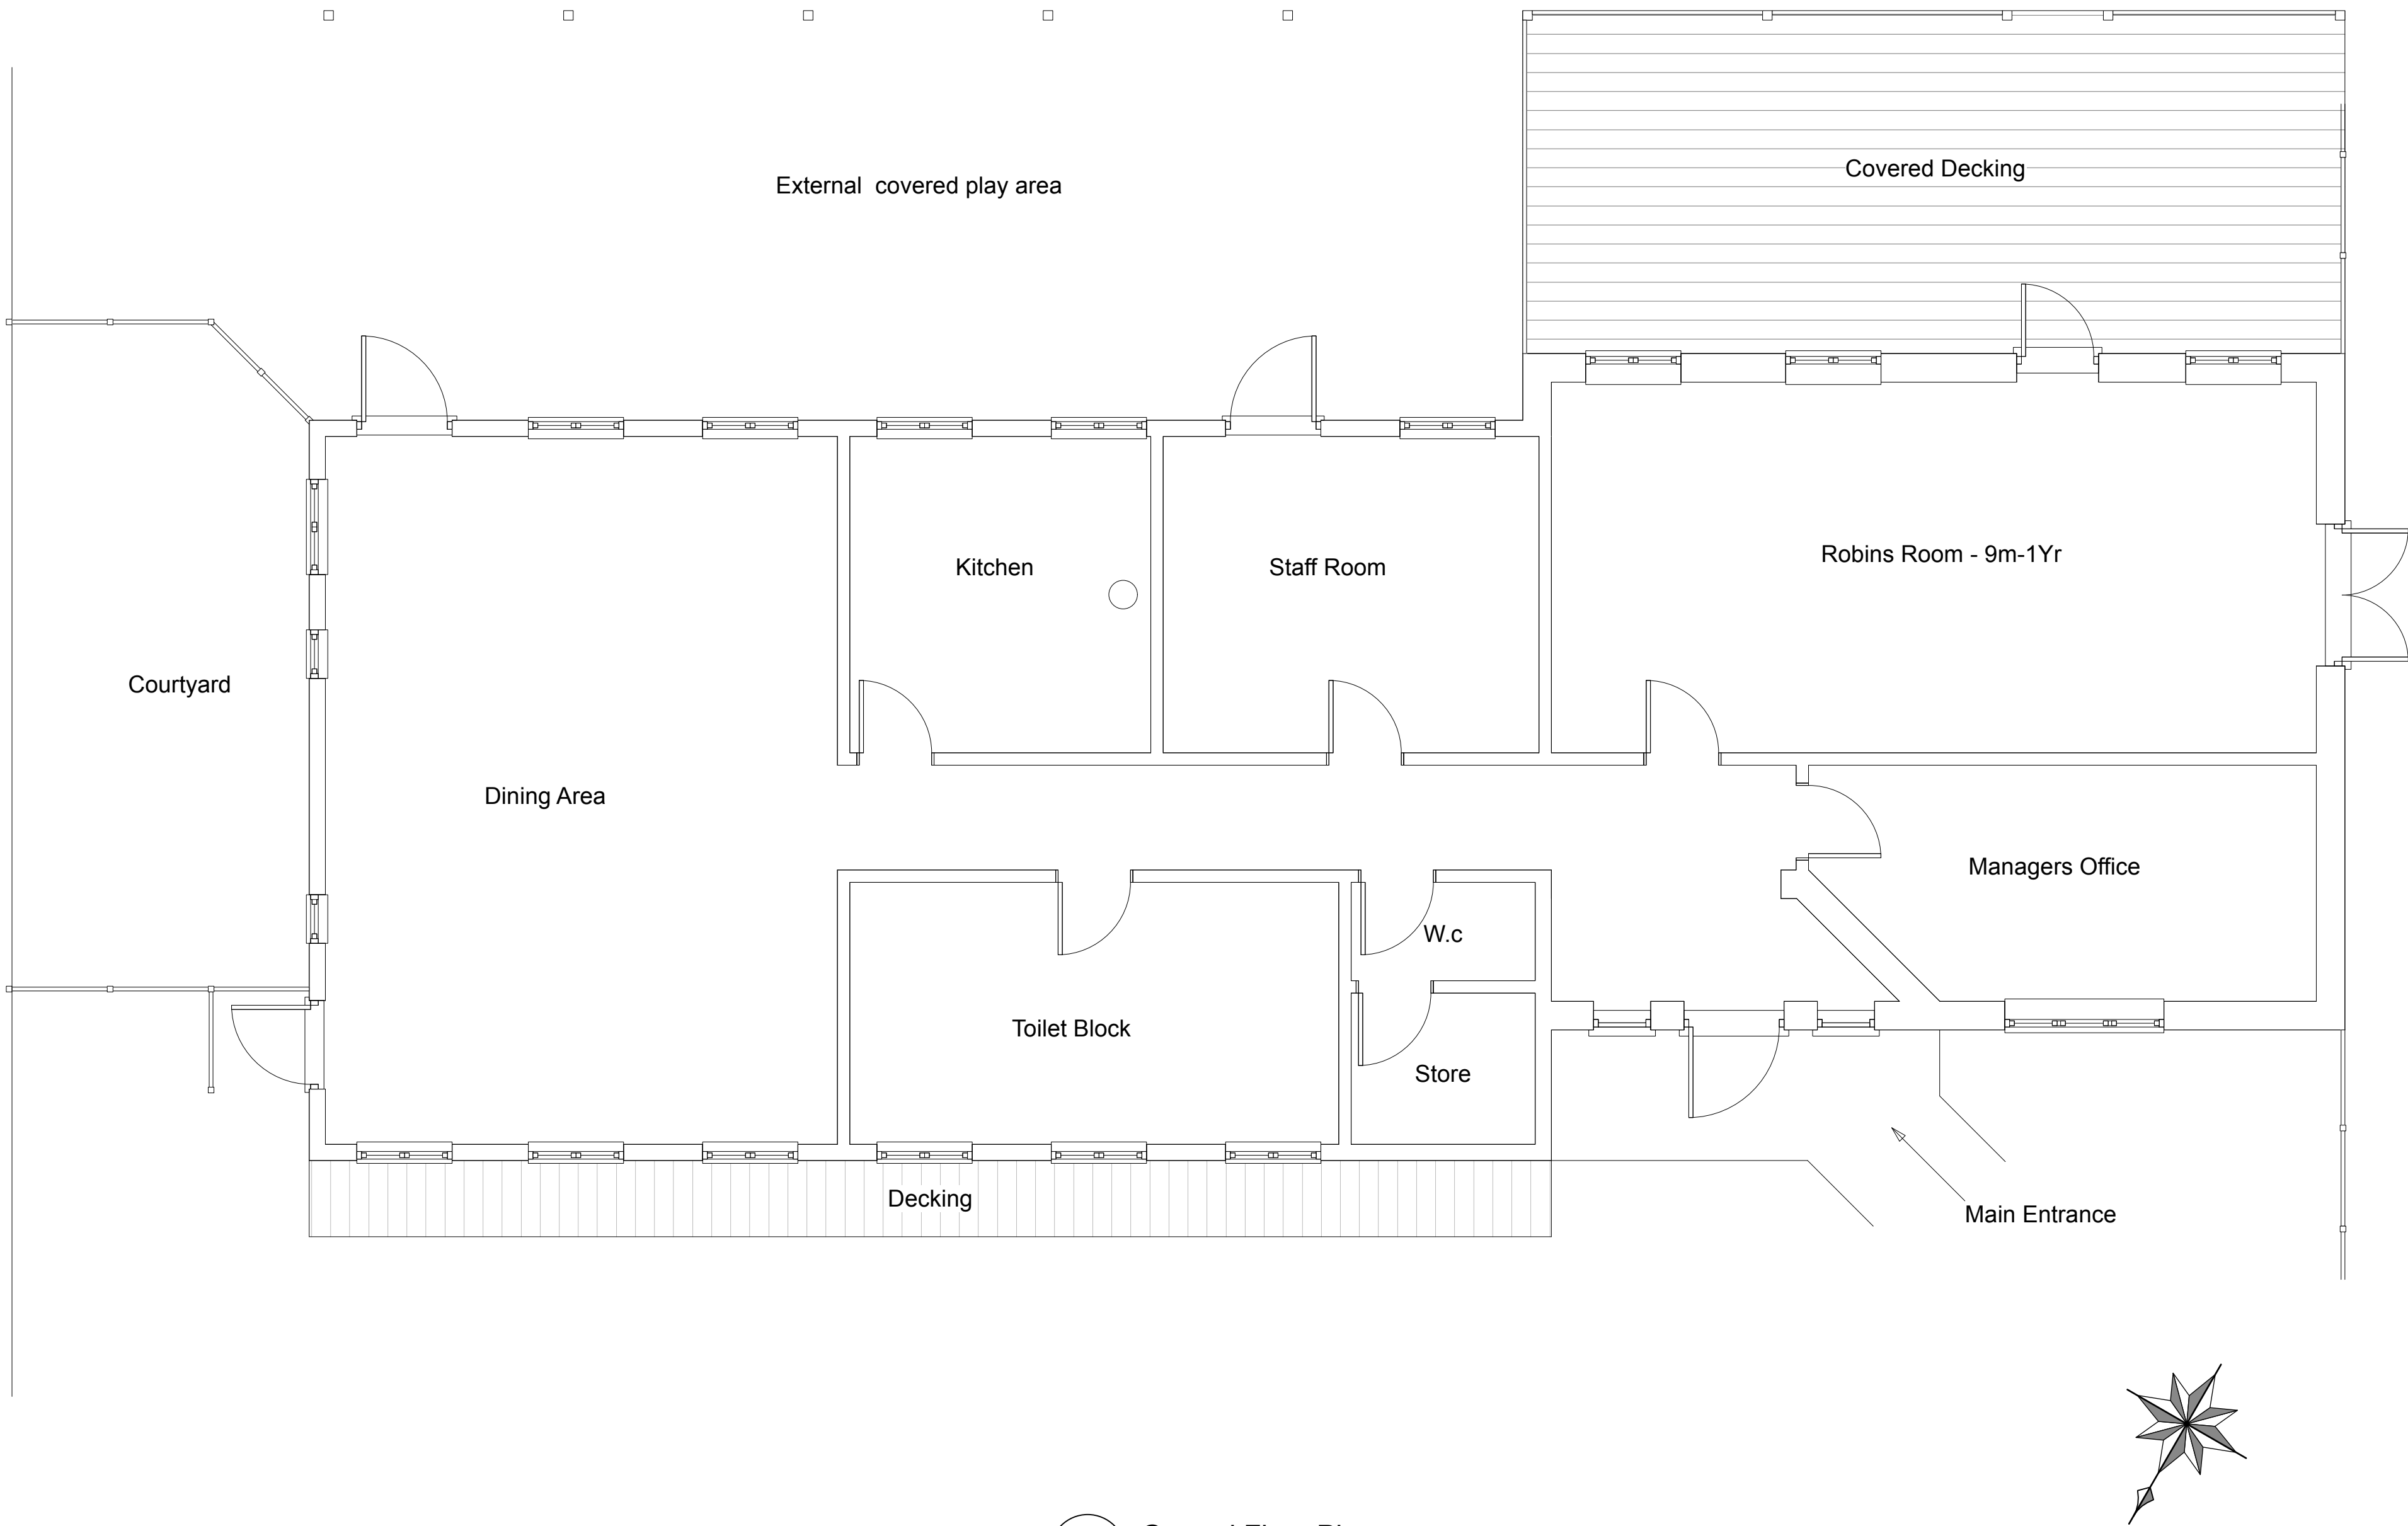




5 Ground Floor Plan
Scale: 1:50

General Notes
1. Proposed Fabric Materials:
Main Roof - Corrugated Sheet Metal
Canopy - Corrugated Sheet Metal
Windows - uPVC Woodgrain - Brown
Doors - uPVC
Walls - Timber Clad

Play area

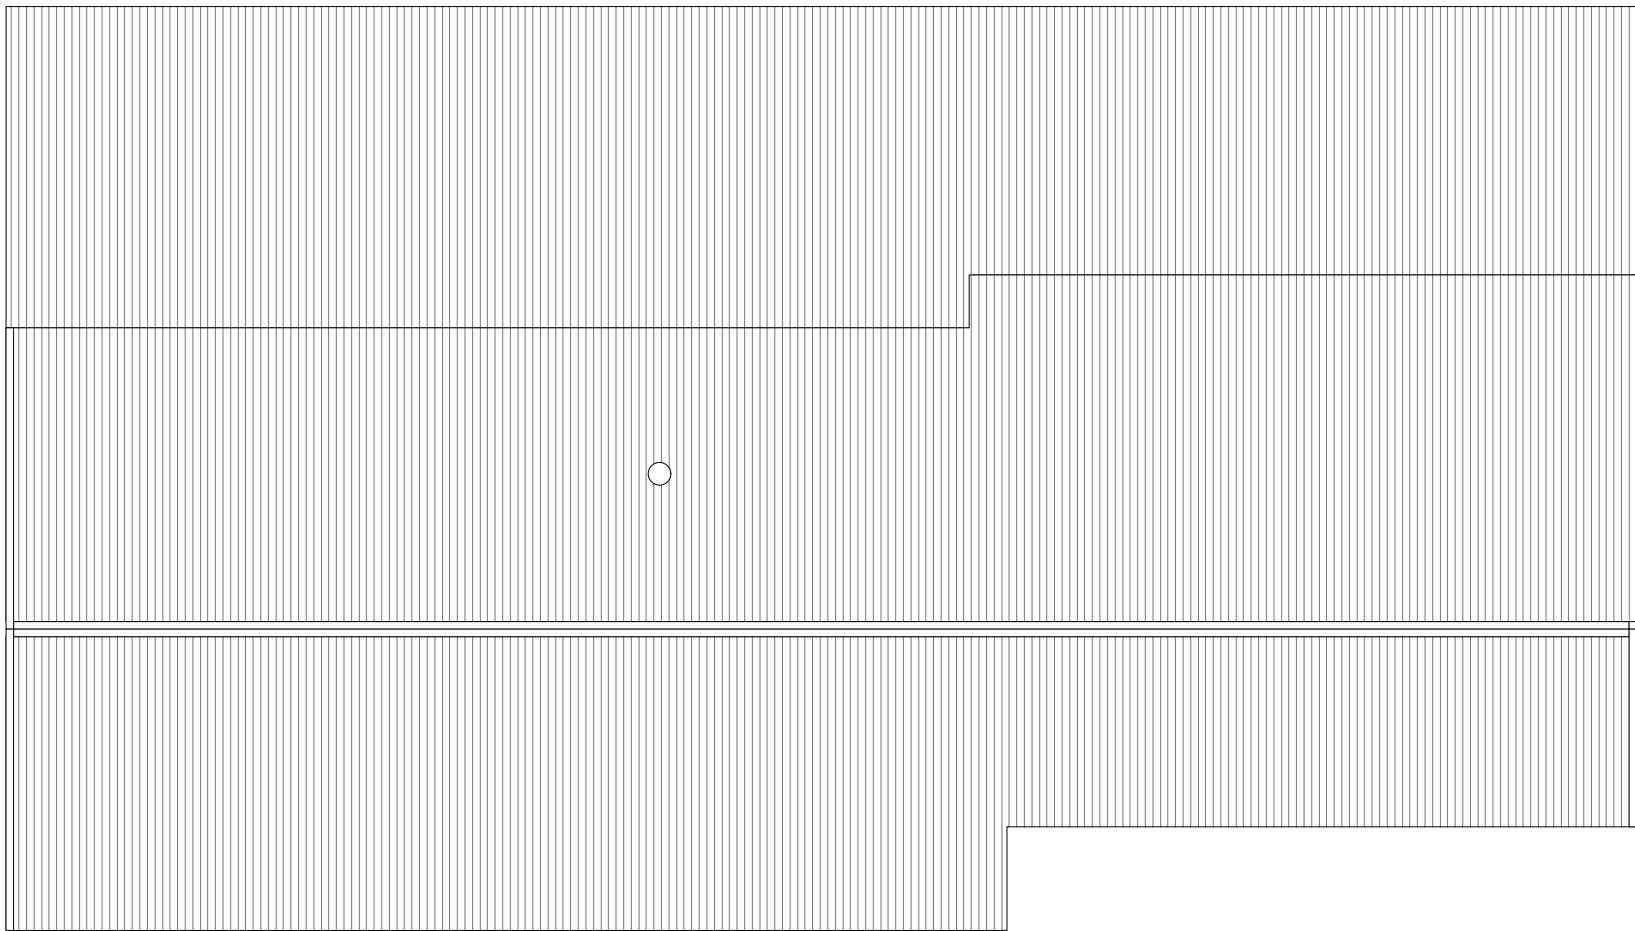

6 Ground Floor Plan
Scale: 1:100

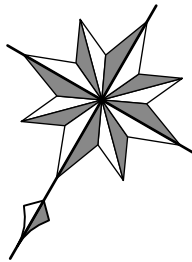  

No	Date	Details
Revisions		
Project		
Brambles Ablington Salisbury Wiltshire SP4 8JX		
Client Brambles Outdoor Nursery Group		
Date November 2025		
Title Proposed Plan		
Scale 1:50/1:100 @ ISO A1		
Drawing No. PTAD/141125/03		
 Peter Tesar Architectural Design 01264 356544 peter@peteresar.co.uk www.peteresar.co.uk		