

NOTES: © HALZAC DESIGN LTD 2025.


A. DO NOT SCALE FROM THIS DRAWING, OTHER THAN PLANNING PURPOSES.

B. USE GIVEN DIMENSIONS ONLY. ALL DIMENSIONS TO BE SITE CHECKED AND AGREED WITH CLIENT.


C. MATERIALS TO BE AGREED AND APPROVED BY CLIENT.

D. CLEAR ALL RELEVANT CONDITIONS ATTACHED TO PLANNING APPROVALS

E. ANY CHANGES POST PLANNING APPROVAL WILL REQUIRE ADDITIONAL APPROVAL

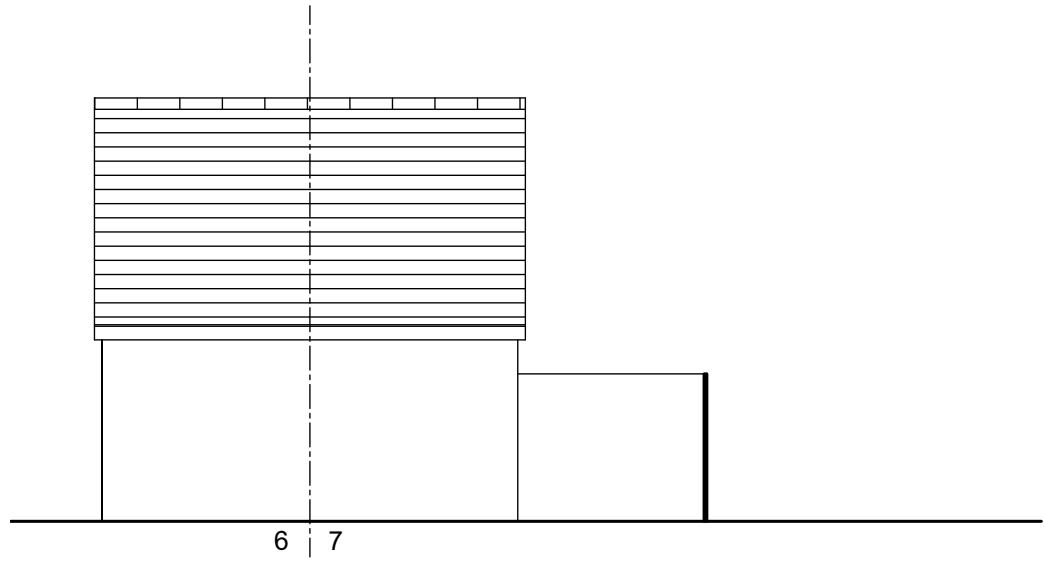


SOUTH WEST ELEVATION - AS EXISTING 1:100

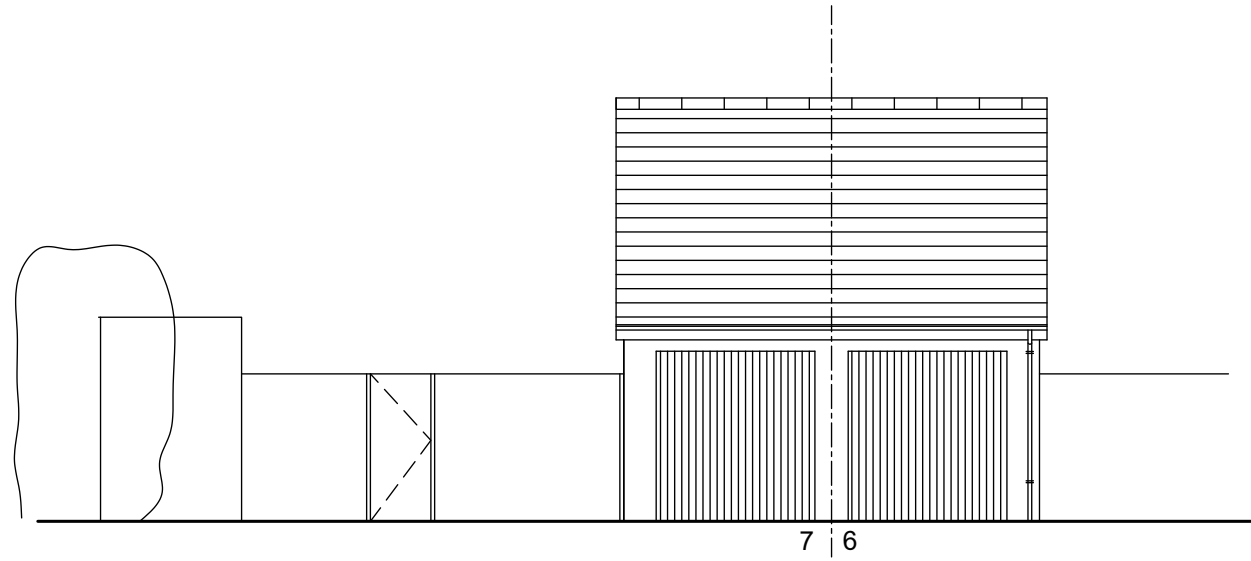


NORTH EAST ELEVATION - AS EXISTING 1:100




SOUTH EAST ELEVATION - AS EXISTING 1:100

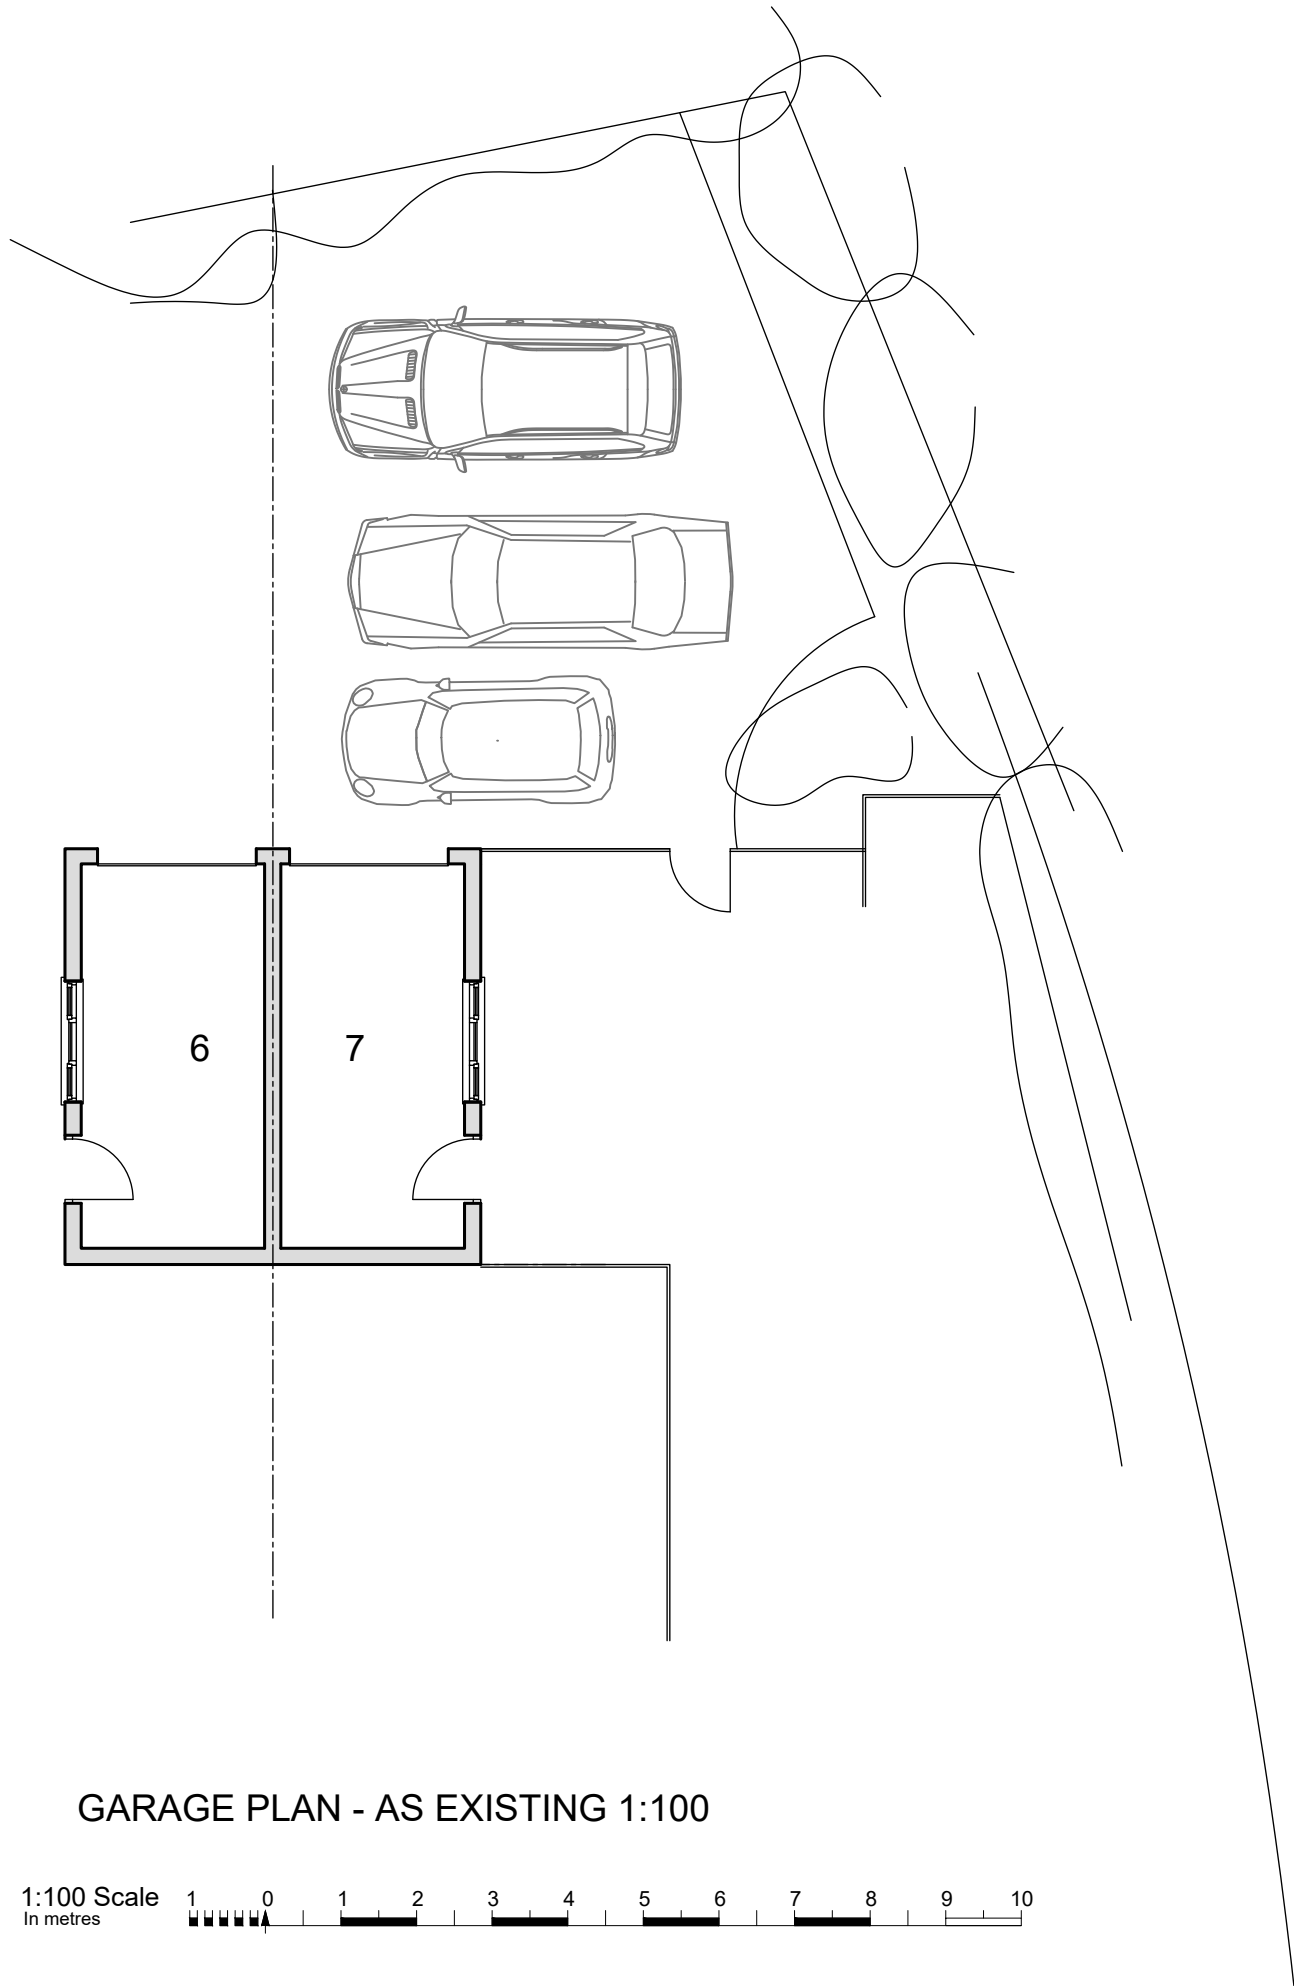

GARAGE PLAN - AS EXISTING 1:100

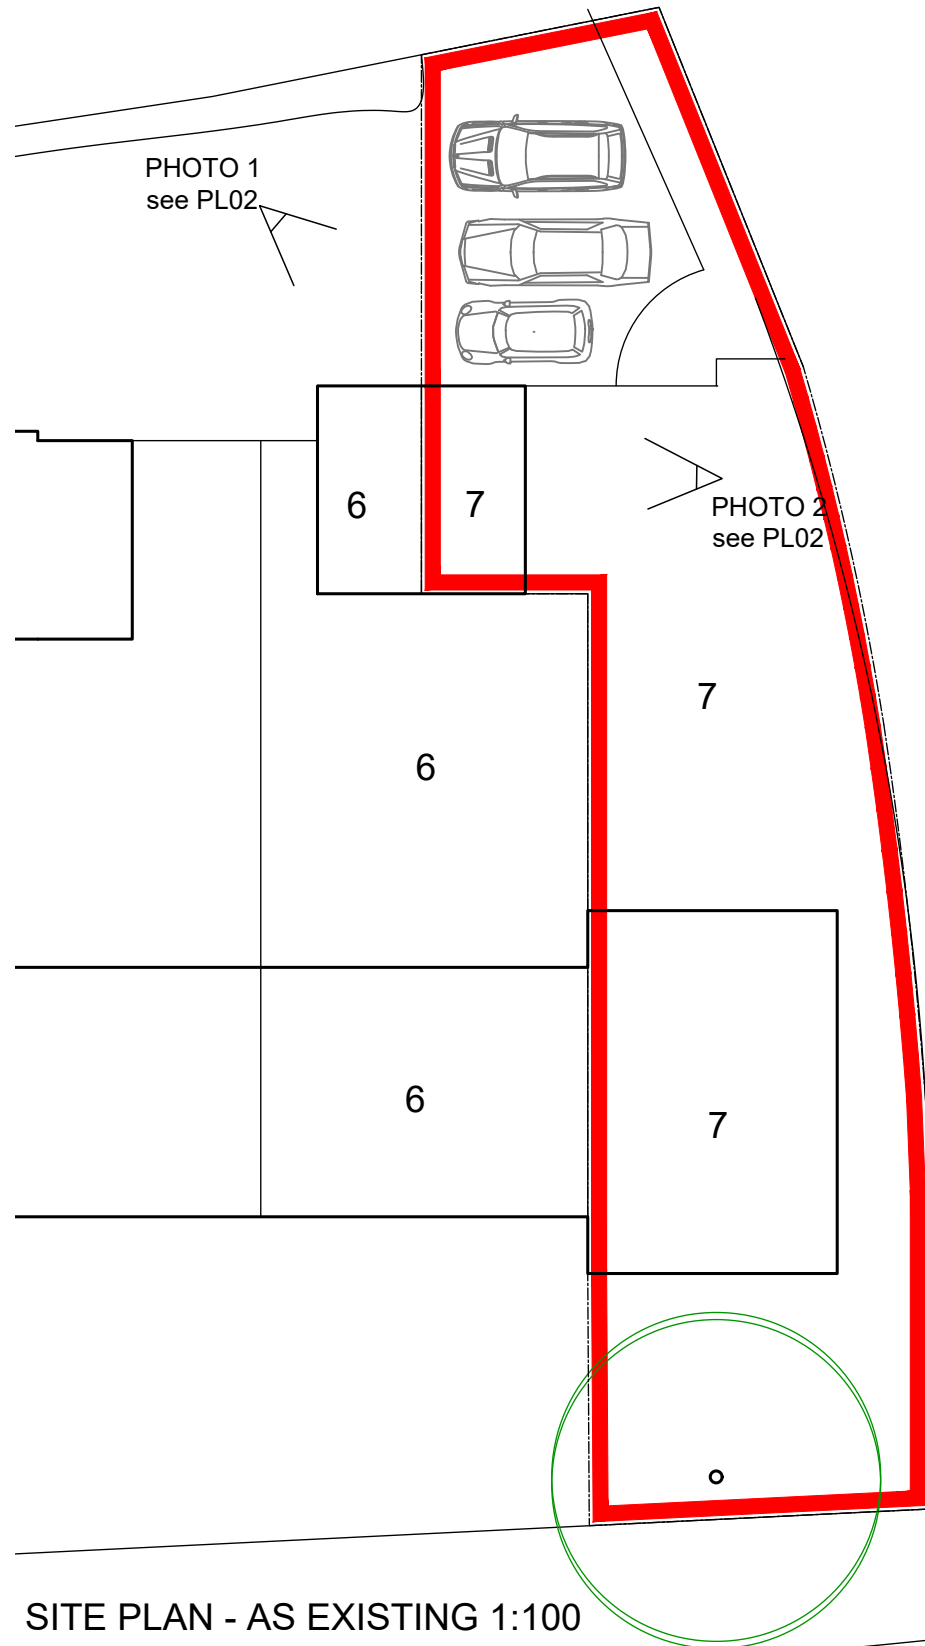

SITE PLAN - AS EXISTING 1:100

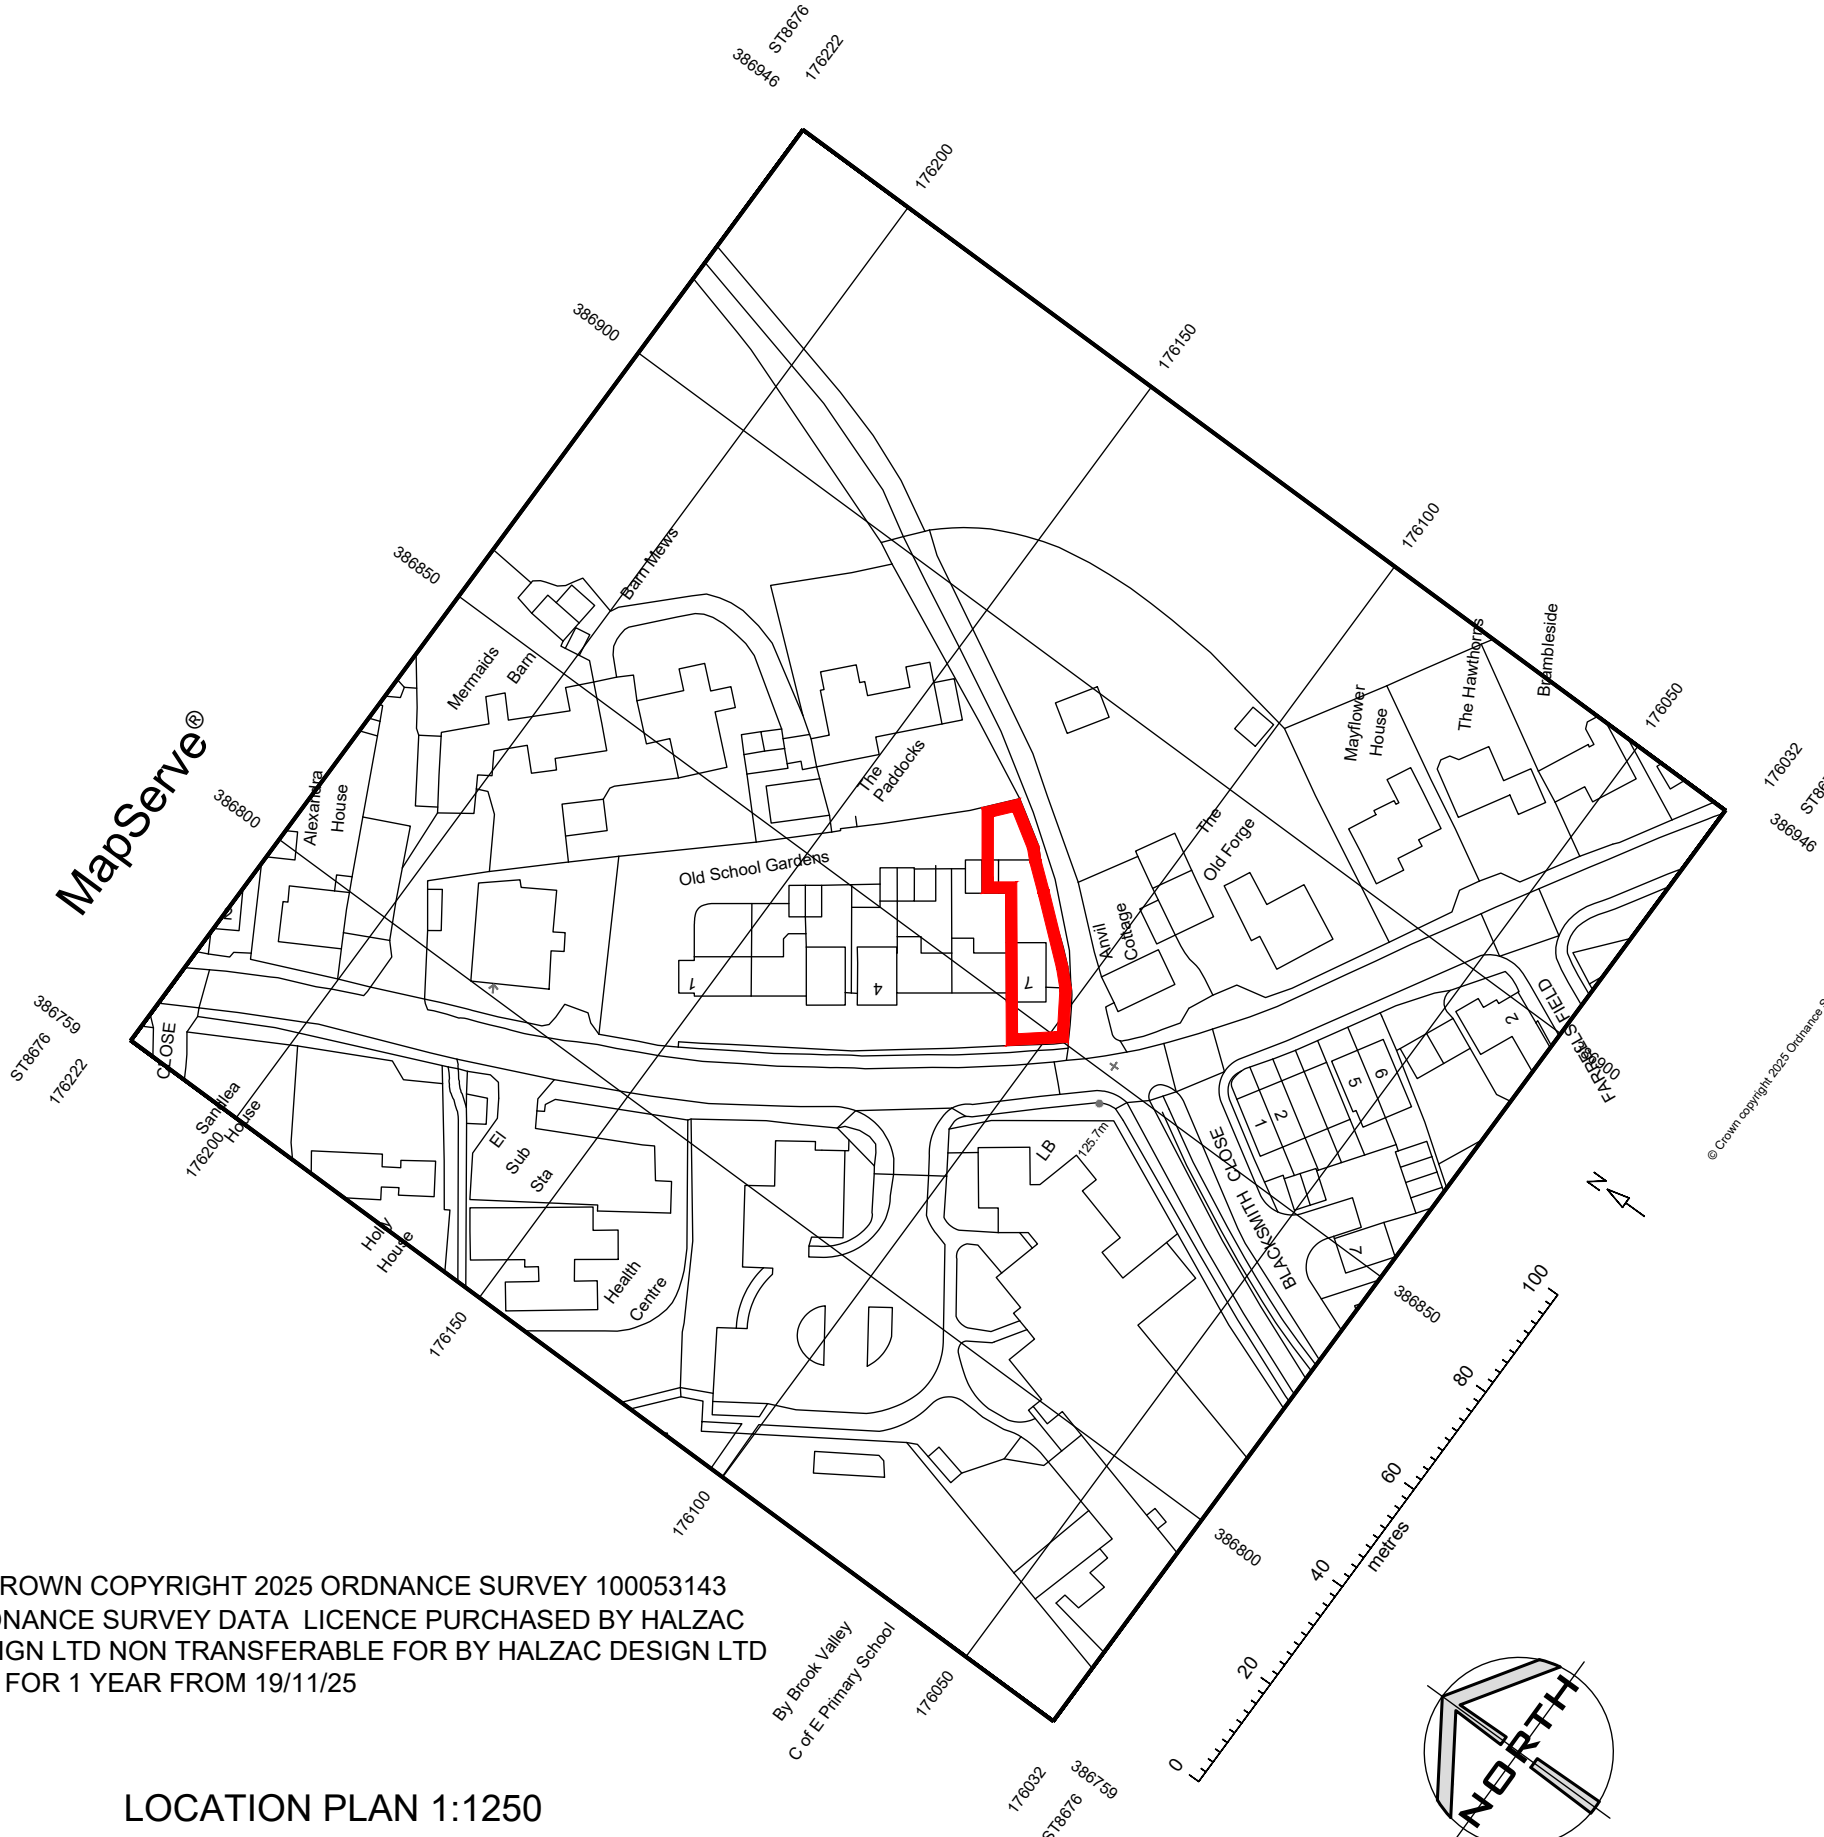

© CROWN COPYRIGHT 2025 ORDNANCE SURVEY 100053143
ORDNANCE SURVEY DATA LICENCE PURCHASED BY HALZAC
DESIGN LTD NON TRANSFERABLE FOR BY HALZAC DESIGN LTD
USE FOR 1 YEAR FROM 19/11/25

LOCATION PLAN 1:1250

REVISIONS (Latest only)

DRAWING NUMBER PREFIXED WITH:

EX = EXISTING DRAWING, NOT TO BE SCALED EXCEPT FOR PLANNING PURPOSES, BASED ON INFORMATION PROVIDED BY:

SK = SKETCH DRAWING, INFORMAL DRAWING, NOT FOR OFFICIAL USE, NOT TO BE USED FOR PLANNING PURPOSES, NOT TO BE SCALED.

PL = DRAWING TO ACCOMPANY A PLANNING APPLICATION, CAN BE SCALED FOR PLANNING PURPOSES ONLY, NOT FOR CONSTRUCTION (NFC).

BR = DRAWING FOR A BUILDING REGULATION APPLICATION AND APPROVAL ONLY, USE GIVEN DIMENSION ONLY, NOT TO BE SCALED, NFC.

WD = WORKING DRAWING, INCLUDES ADDITIONAL DETAIL OVER AND ABOVE BR DESIGNATION, USE GIVEN DIMENSION ONLY, NOT TO BE SCALED.

A2 FOR PLANNING PURPOSES		
TITLE: EXTENSION TO GARAGE NO 7 OLD SCHOOL GARDENS THE STREET, YATTON KEYNELL SN14 7BB		
DRAWING: SITE LAYOUT - AS PROPOSED Mr K FRENCH SCALE: AS SHOWN		
ISSUE PURPOSE:		
HALZAC DESIGN LTD ARCHITECTURAL DESIGN SERVICE e: halzacdesign@icloud.com m: 07801 070166		
JOB NUMBER 25-044	DWG NUMBER PL01	REV