


Existing Plan


General Notes

1. This drawing is the copyright of Peter Tesar Architectural Design Ltd and must not be used, edited or reproduced without permission.

2. Inaccessible areas for site measure & survey have been assumed

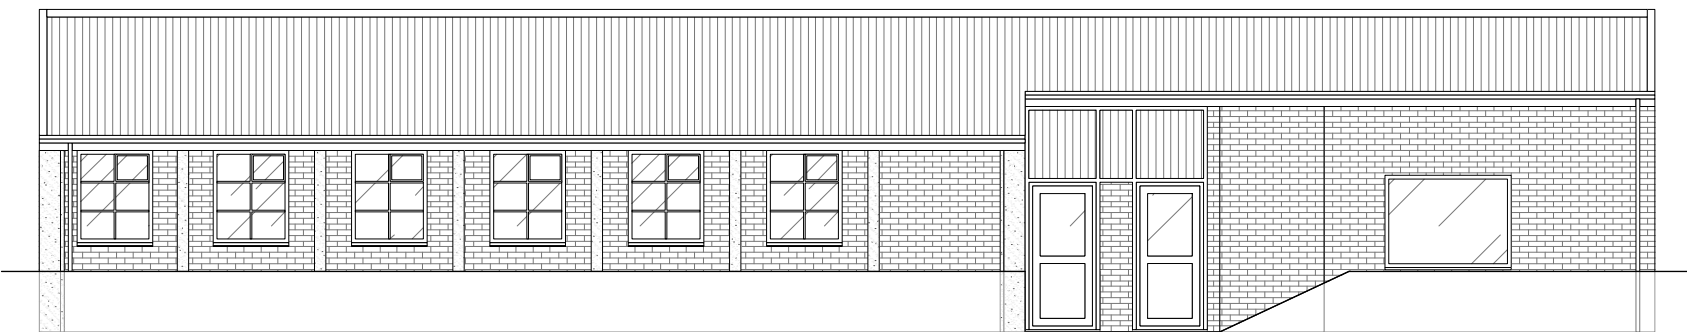


1 North Elevation
Scale: 1:100

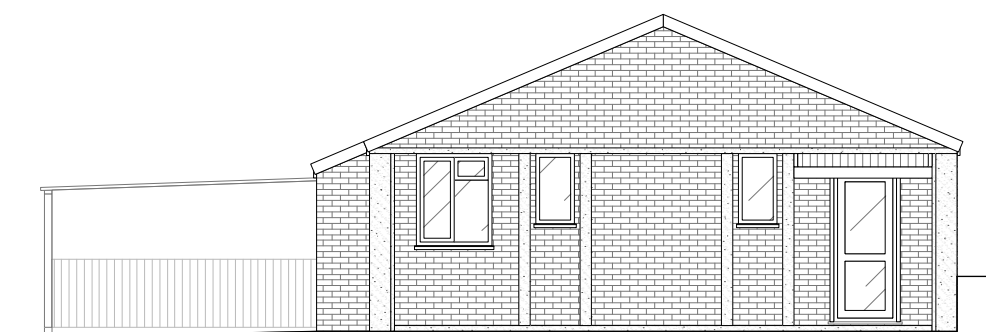


2 East Elevation
Scale: 1:100



3 South Elevation
Scale: 1:100

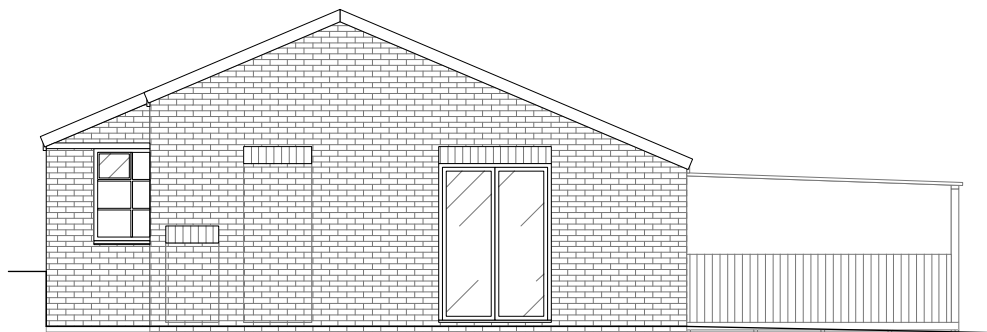

4 West Elevation
Scale: 1:100

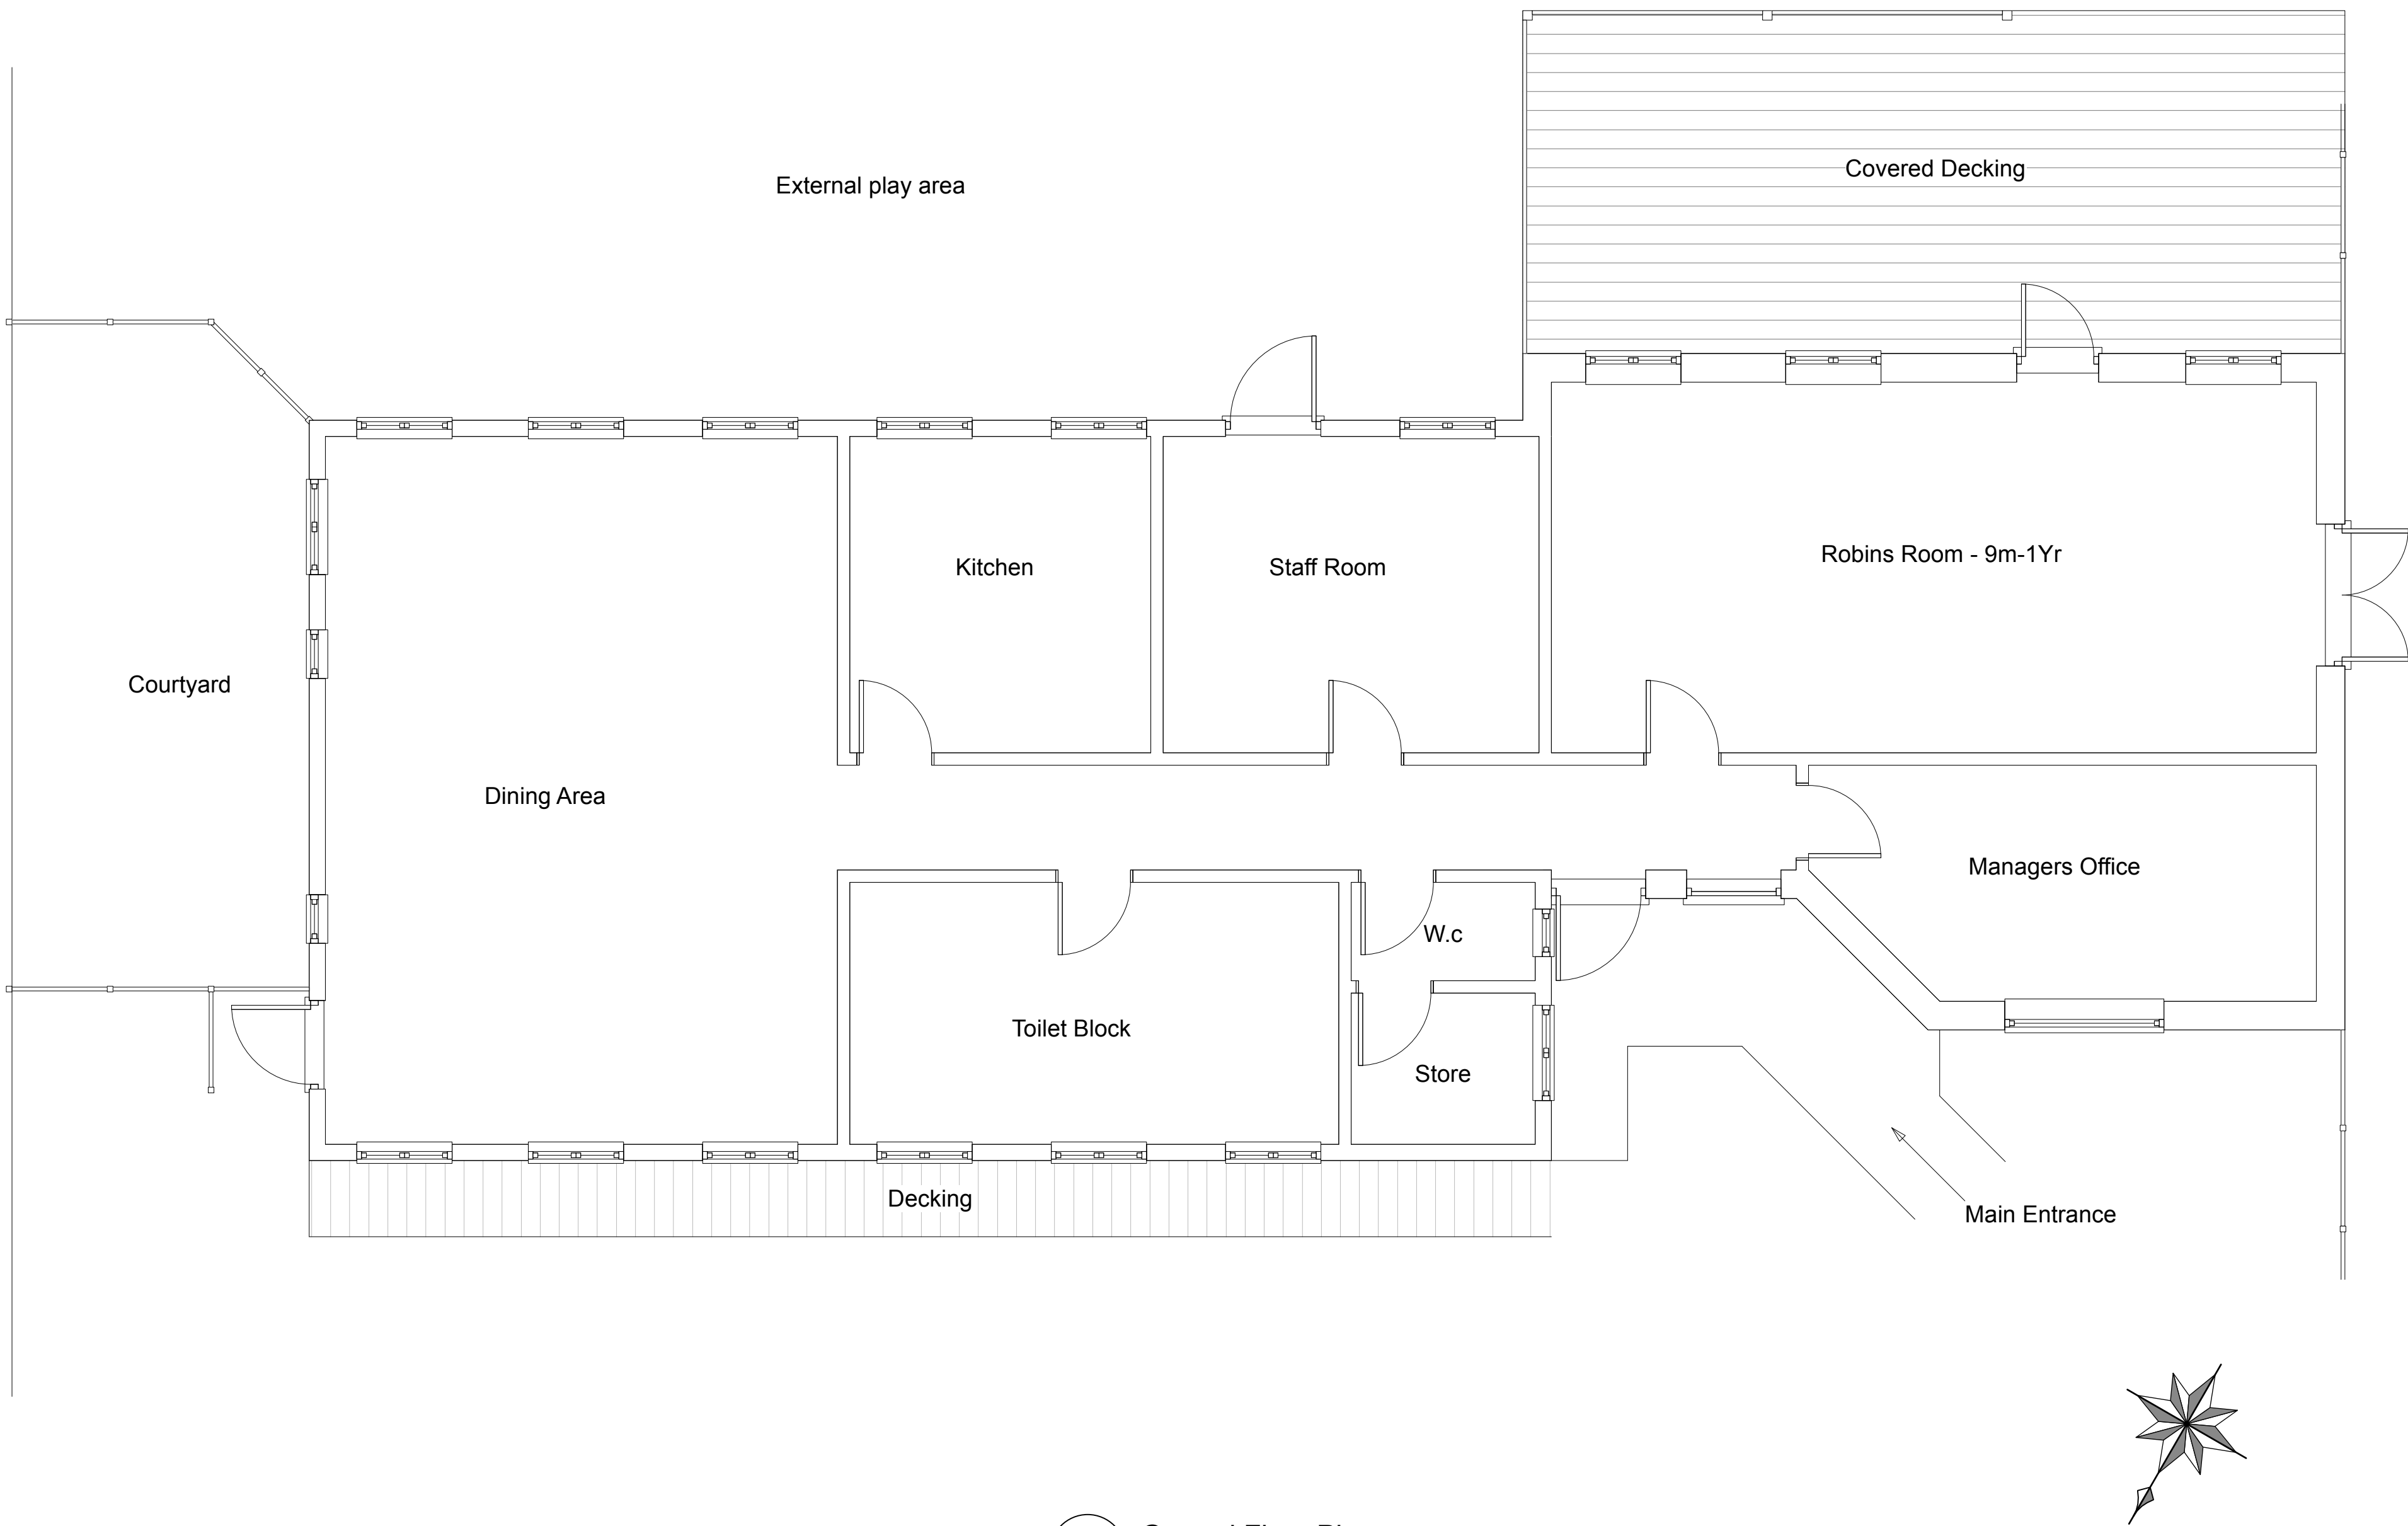

5 Ground Floor Plan
Scale: 1:50

General Notes

1. Existing Fabric Materials:

Main Roof - Corrugated Sheet Metal


Canopy - Polycarbonate Sheet

Windows - uPVC, Timber frame & Metal Crital



Doors - uPVC & Timber

Walls - Brick & Timber Clad

Play area

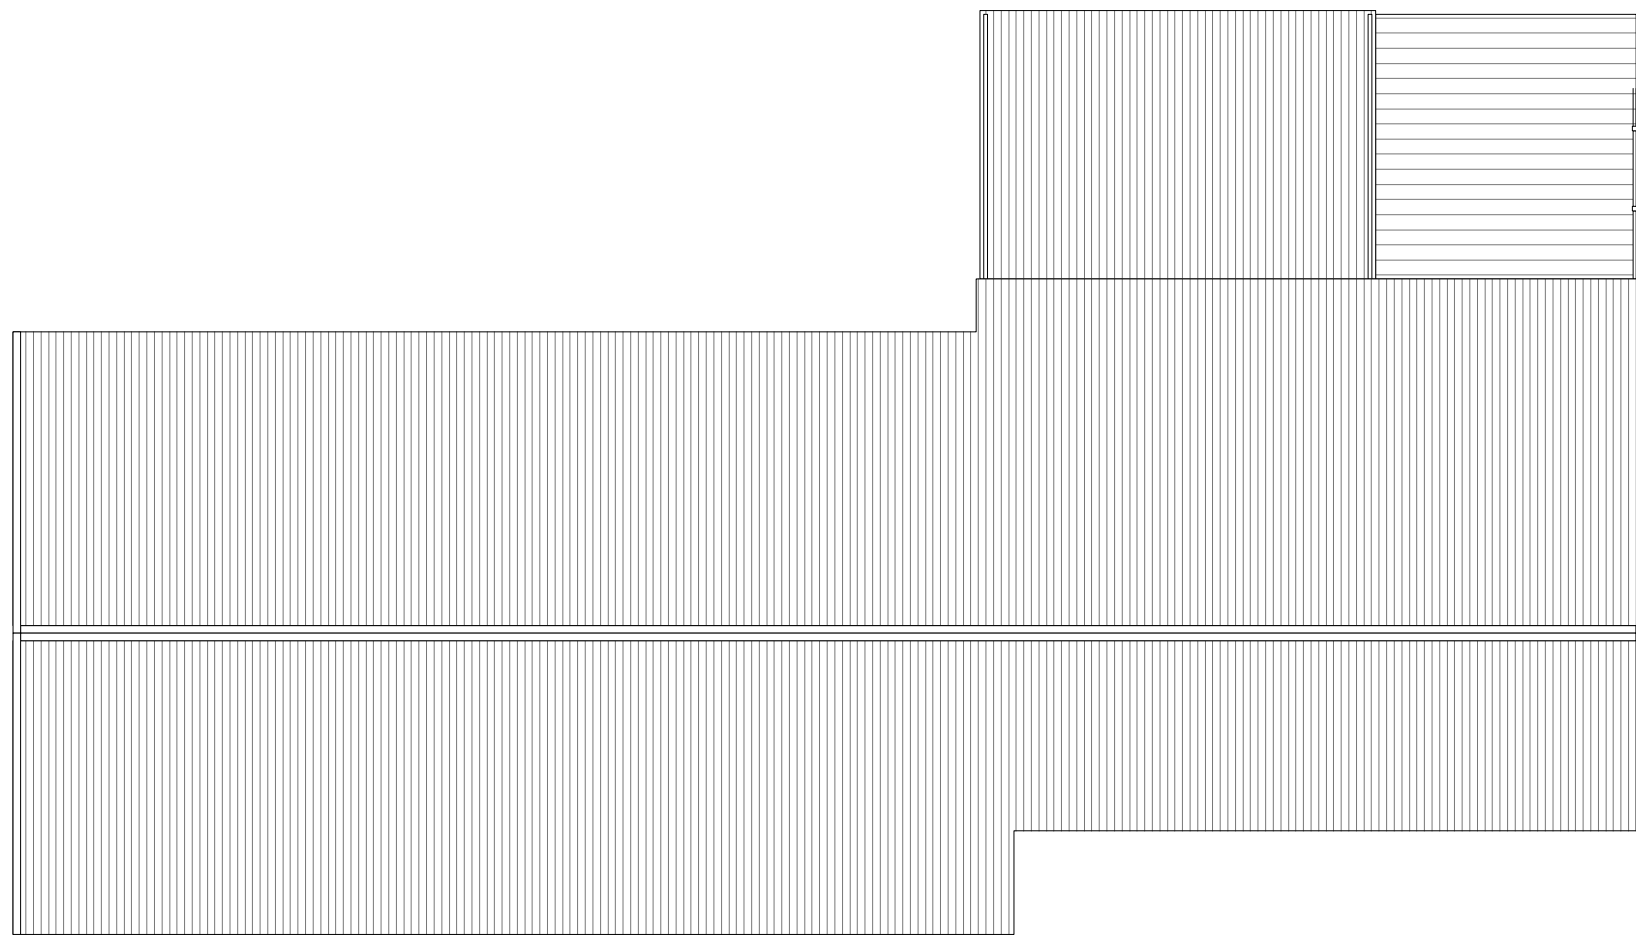

6 Ground Floor Plan
Scale: 1:100

  

No	Date	Details
Revisions		
Project		
Brambles Ablington Salisbury Wiltshire SP4 8JX		
Client		
Brambles Outdoor Nursery Group		
Date		
November 2025		
Title		
Existing Plan		
Scale		
1:50/1:100 @ ISO A1		
Drwing No.		
PTAD/141125/02		
 Peter Tesar Architectural Design 01264 356544 peter@peteresar.co.uk www.peteresar.co.uk		