






1	FRONT ELEVATION
	SCALE 1:100

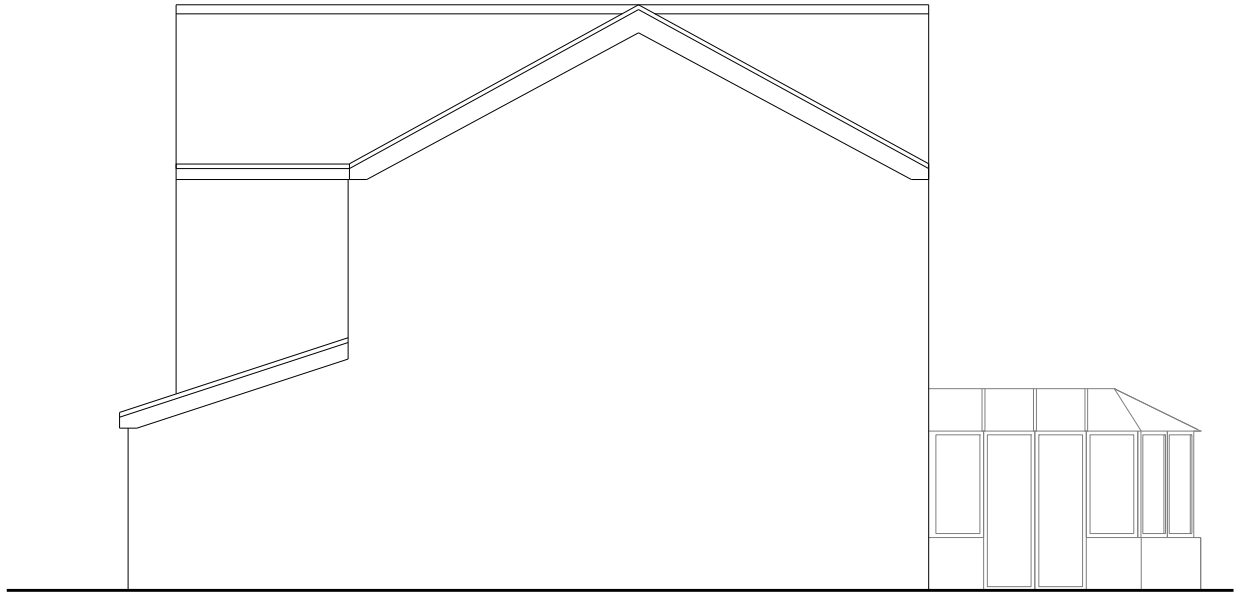

2	FRONT ELEVATION
	SCALE 1:100

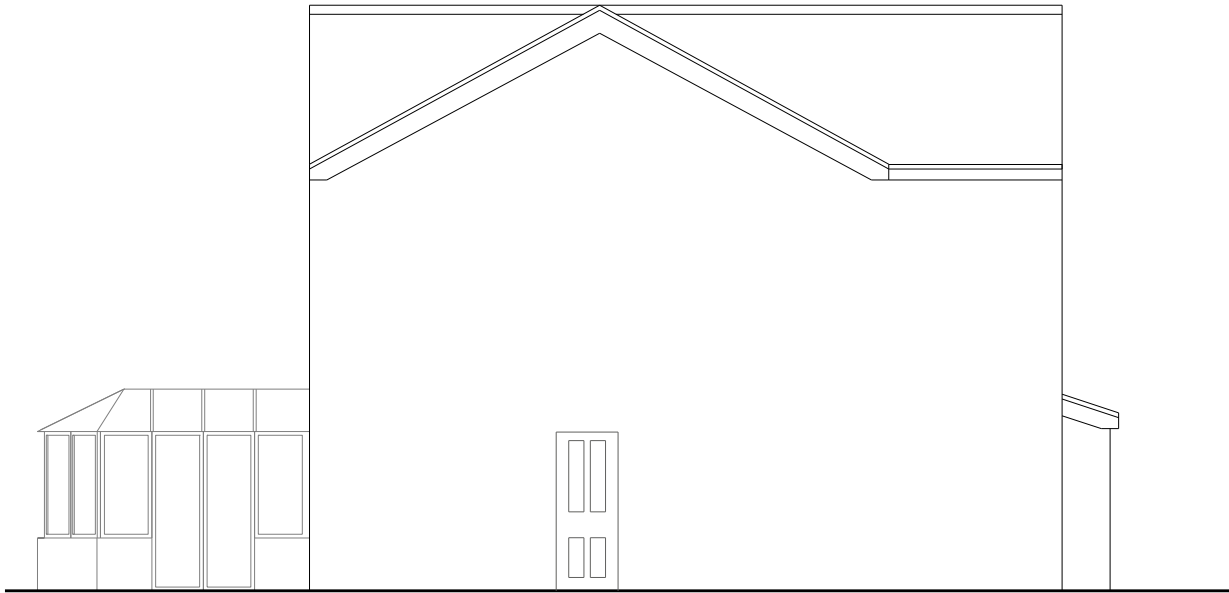


3	SIDE ELEVATION
	SCALE 1:100

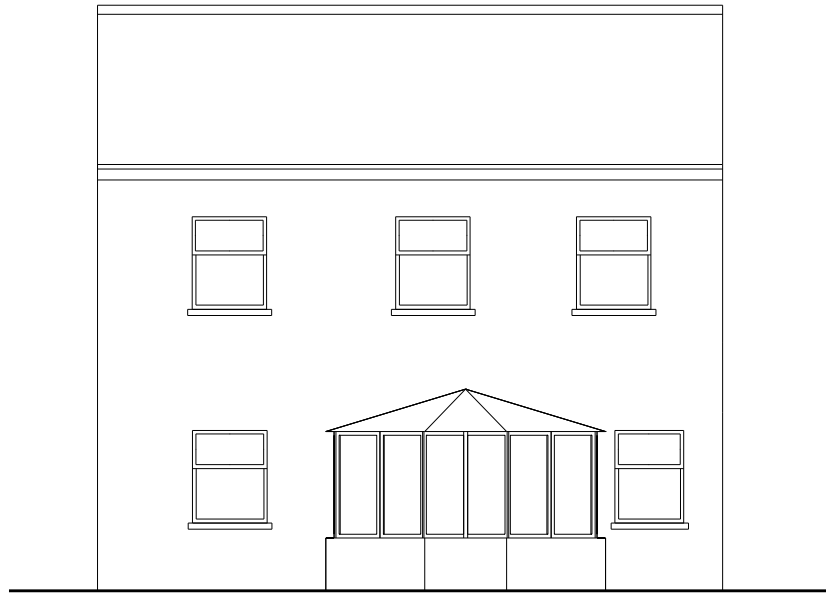

4	REAR ELEVATION
	SCALE 1:100

DO NOT SCALE DIMENSIONS. DIMENSIONS GOVERN.
ALL DIMENSIONS ARE IN MILLIMETRES UNLESS NOTED OTHERWISE.
SHIRO DESIGN SHALL BE NOTIFIED IN WRITING OF ANY DISCREPANCIES.

 

DRAWING NAME:
EXISTING ELEVATIONS

CLIENT:
MRS SARAH ADEMUYIWA

PROJECT NAME:
24 CURLEW

SCALE:
VARIES

DRAWING NUMBER:
2514-0002

SEUN@SHIRODESIGN.CO.UK

SHIRODESIGN.CO.UK

© SHIRO DESIGN 2021

