




SECTION AA 1:200

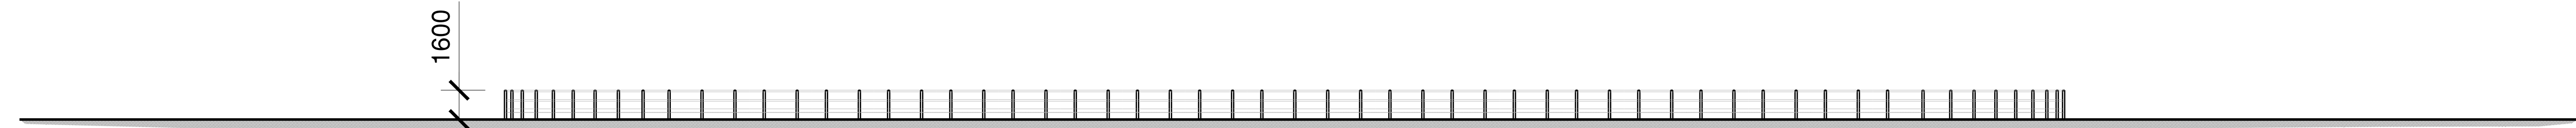


WEST ELEVATION 1:200

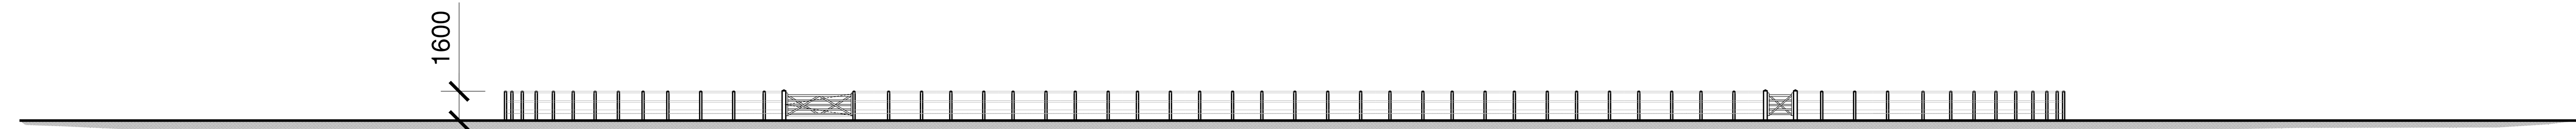


EAST ELEVATION 1:200

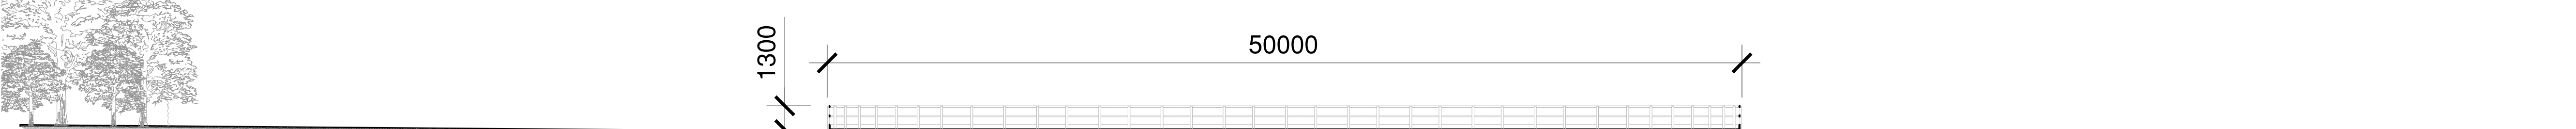


SECTION BB 1:200

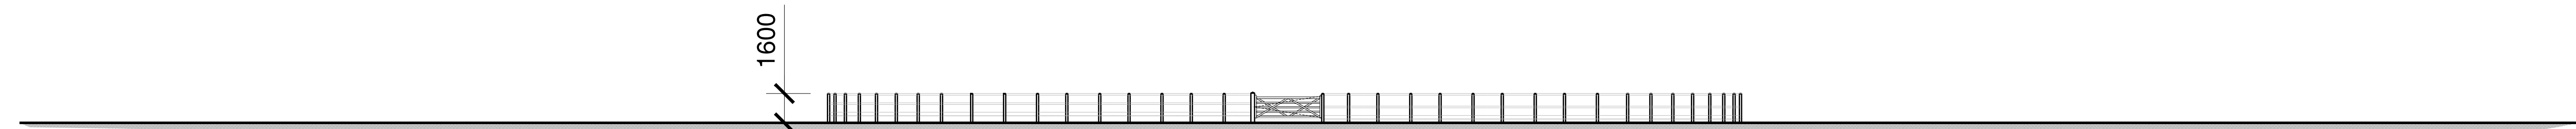


NORTH ELEVATION 1:200

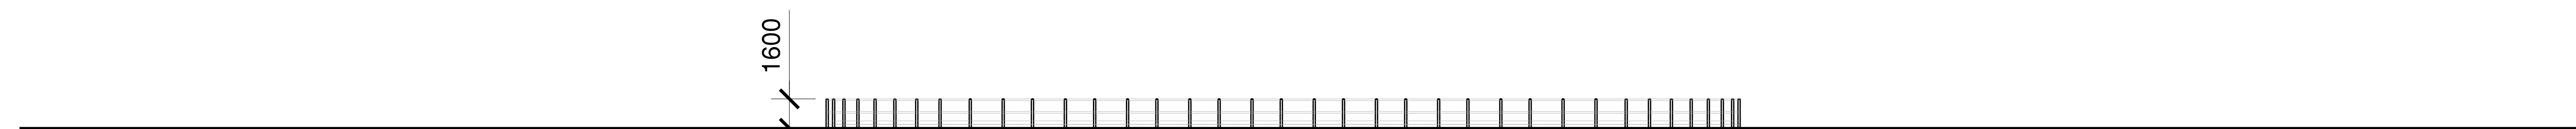


SOUTH ELEVATION 1:200

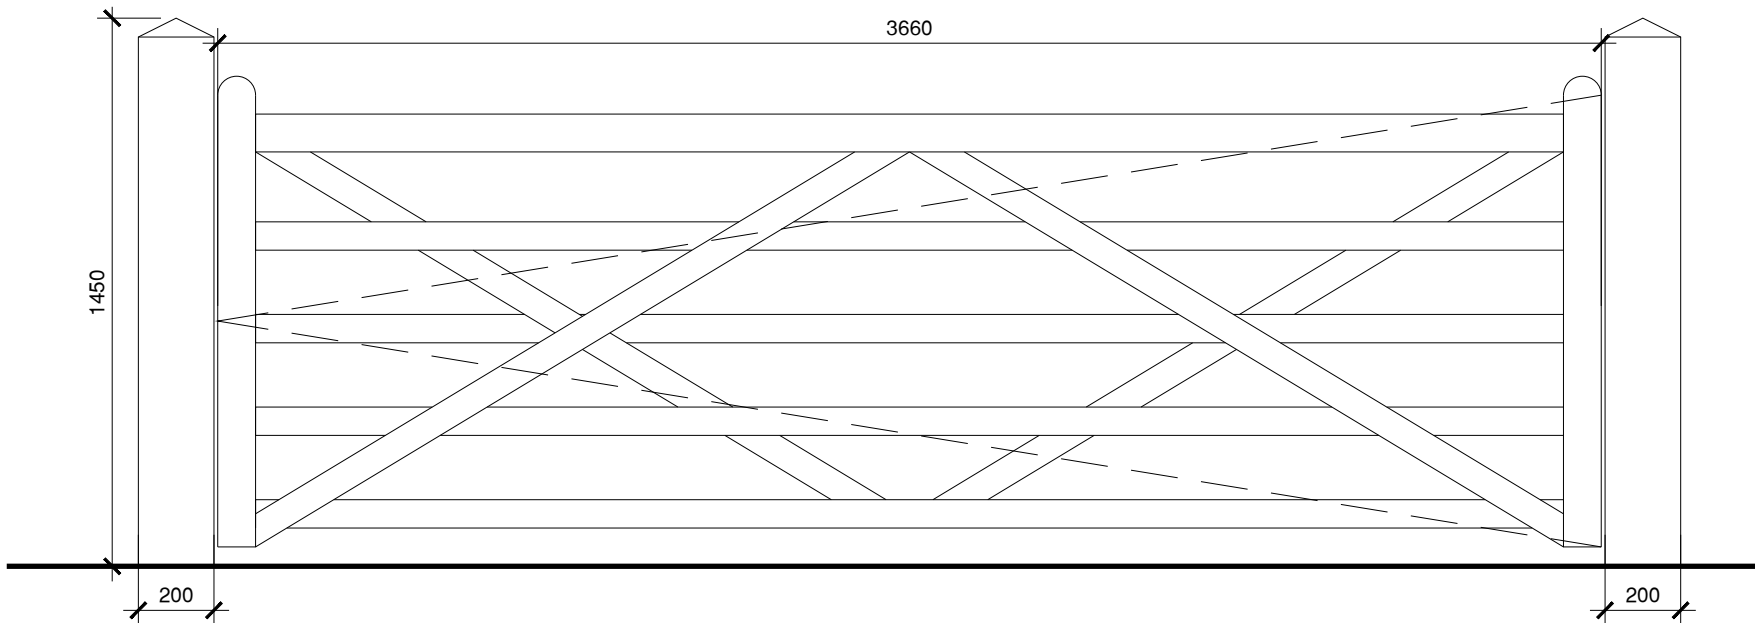

FIELD GATE ELEVATION (2 No.) @ 1:20 SCALE

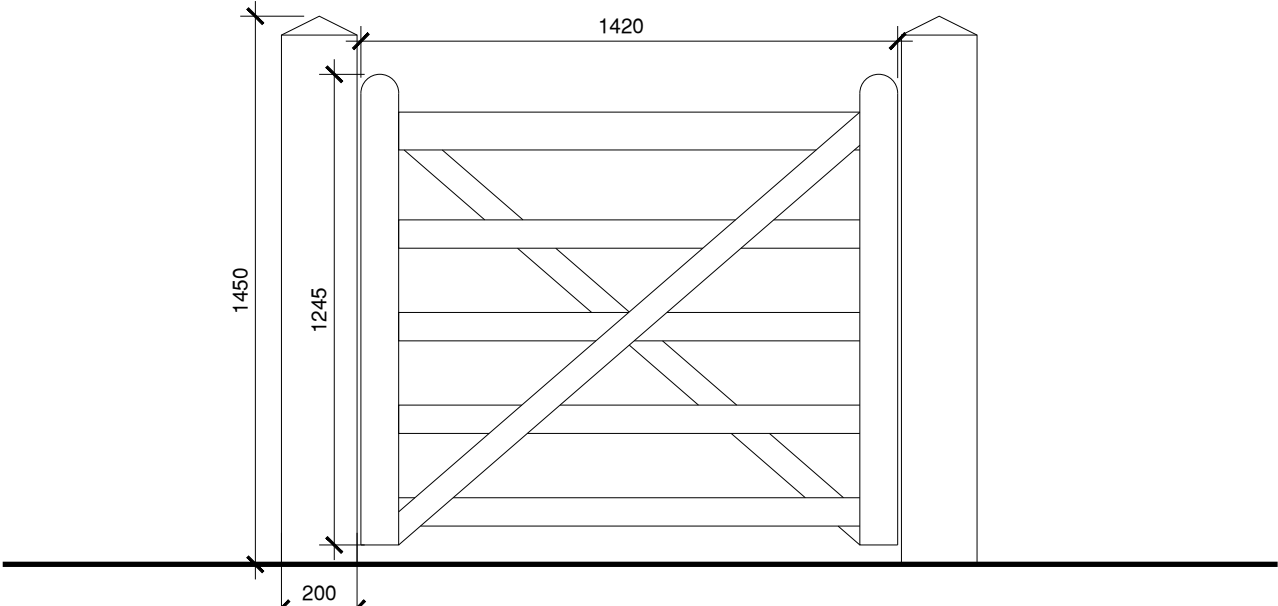

PEDESTRIAN GATE ELEVATION (1 No.) @ 1:20 SCALE

 

DO NOT SCALE
COPYRIGHT HAPTICITY ARCHITECTS LTD
REGISTERED IN ENGLAND AND WALES 10621680
THIS DRAWING IS THE PROPERTY OF HAPTICITY
ARCHITECTS AND SHALL NOT BE REPRODUCED BY
THIRD PARTIES WITHOUT WRITTEN CONSENT OF
HAPTICITY LTD

THE CONTRACTOR SHALL VERIFY ALL DIMENSIONS
AND LEVELS ON SITE AND REPORT ANY ERRORS/
DISCREPANCIES TO THE ARCHITECT

NOTES:

revision:	date:



HAPTICITY

ARCHITECTS

Countess of Huntingdon's Chapel
Vineyards, Bath BA1 5NA

info@hapticity.co.uk / tel: 01225 443 679

drawing title: Proposed Riding Arena Elevations, Sections & Gate Details		
status: PLANNING		
project: Ivy Farm, West Yatton, Yatton Keynell, Chippenham, SN14 7EW		
date: NOV 2025	drwn/chkd: AM/NC	
reference: 218-PL22	revision: -	scale @ A1: VARIES